


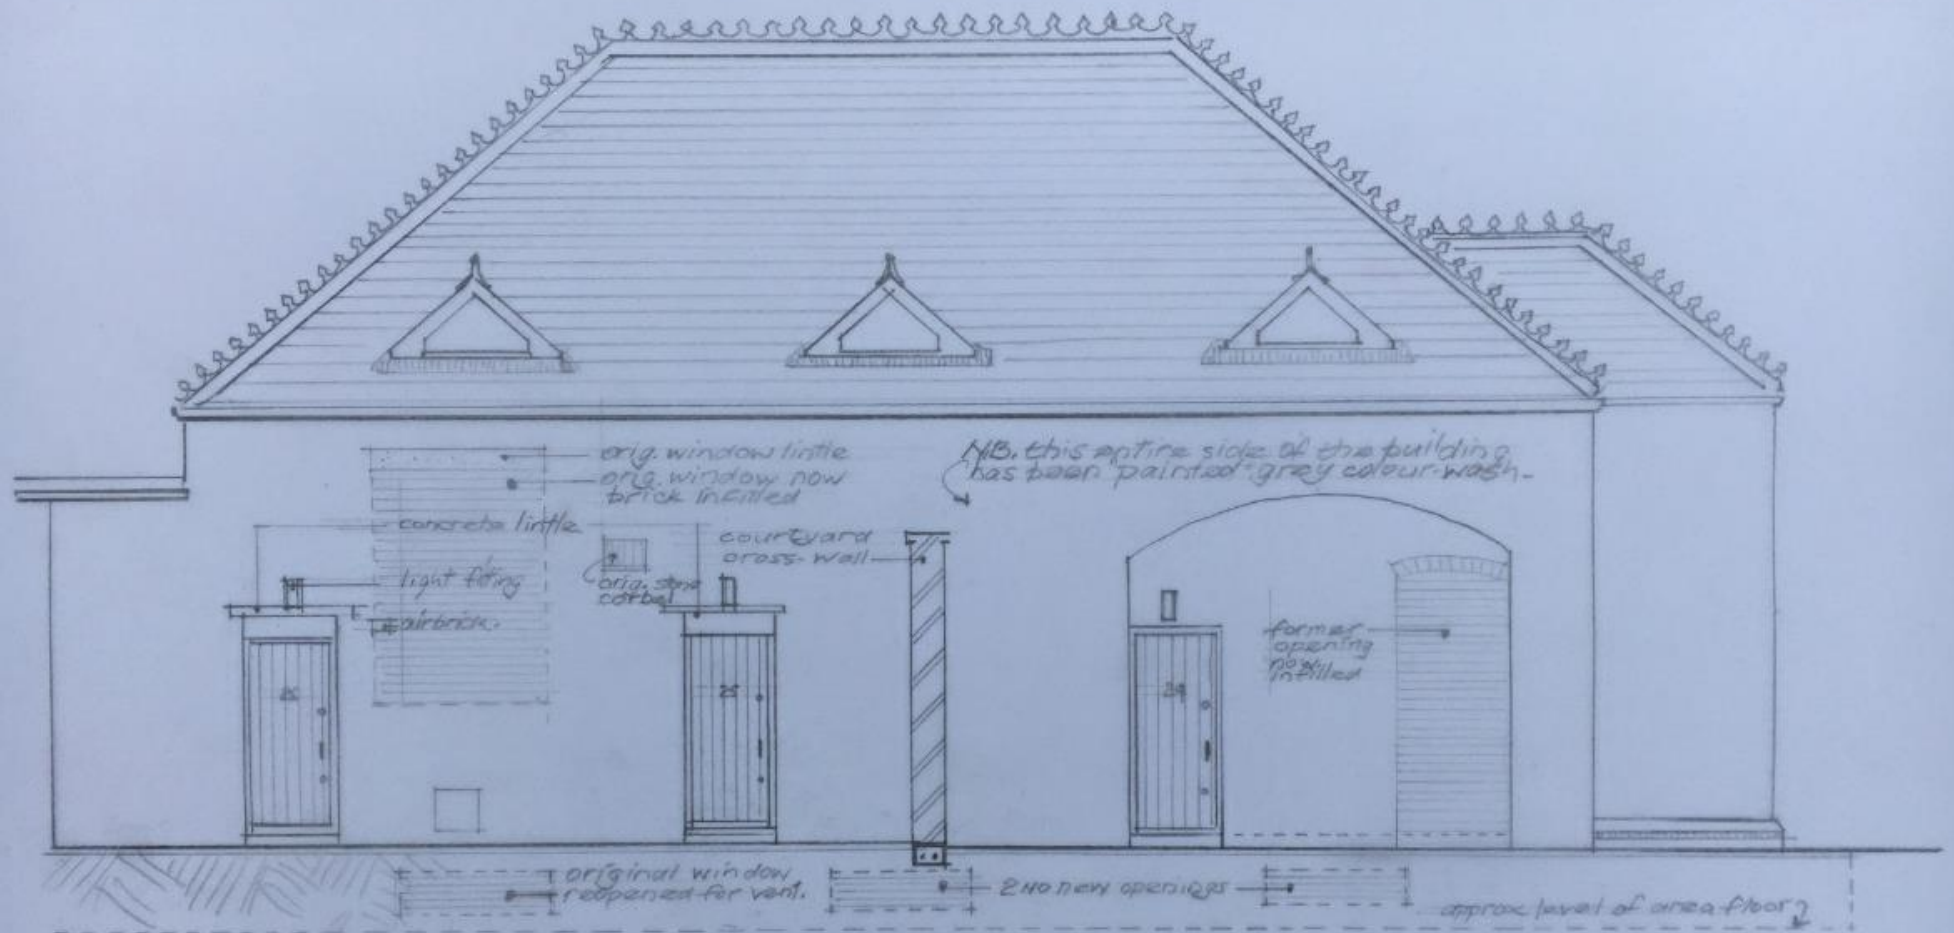

NB, the Elevation above Ground Level is unchanged.
Refer to drwg 007 for detail.

Old School Court, Tottenham, N17 FLATS 24+25
North Elevation with Belowground Level Alterations.
Thomas Ford + Ptns. Architects. Drawn Colin Kerr 14 Oct. 2022

Scale 1:50 @ A3

Job 441301
Drwg 013.