




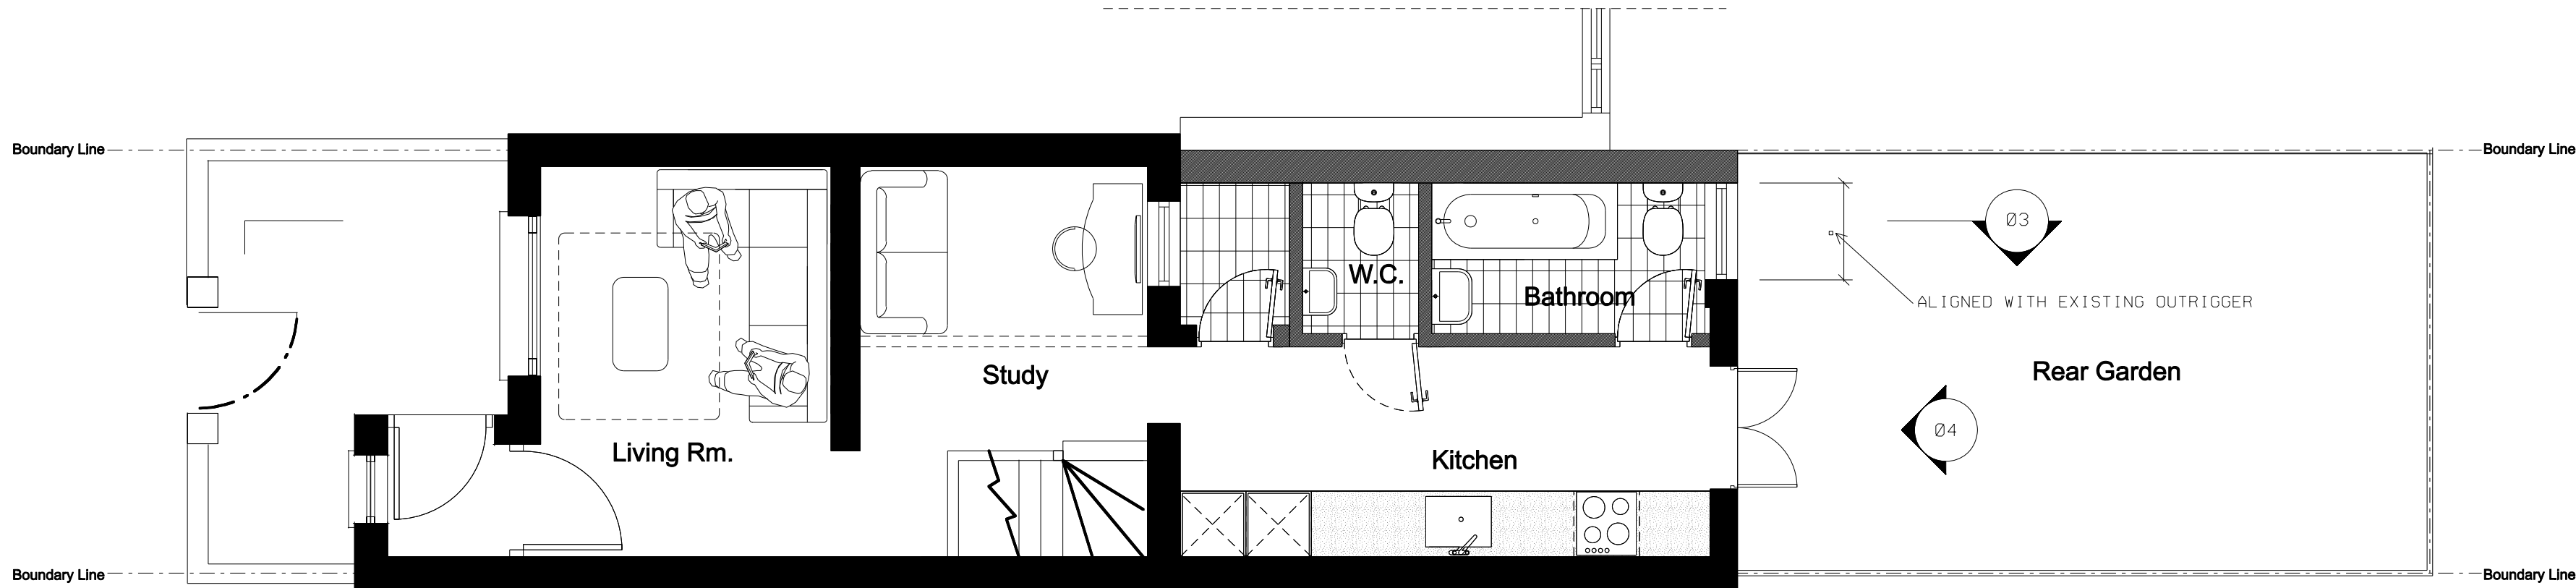

01 Proposed Ground Floor Plan
1:50@A1, 1:100@A3

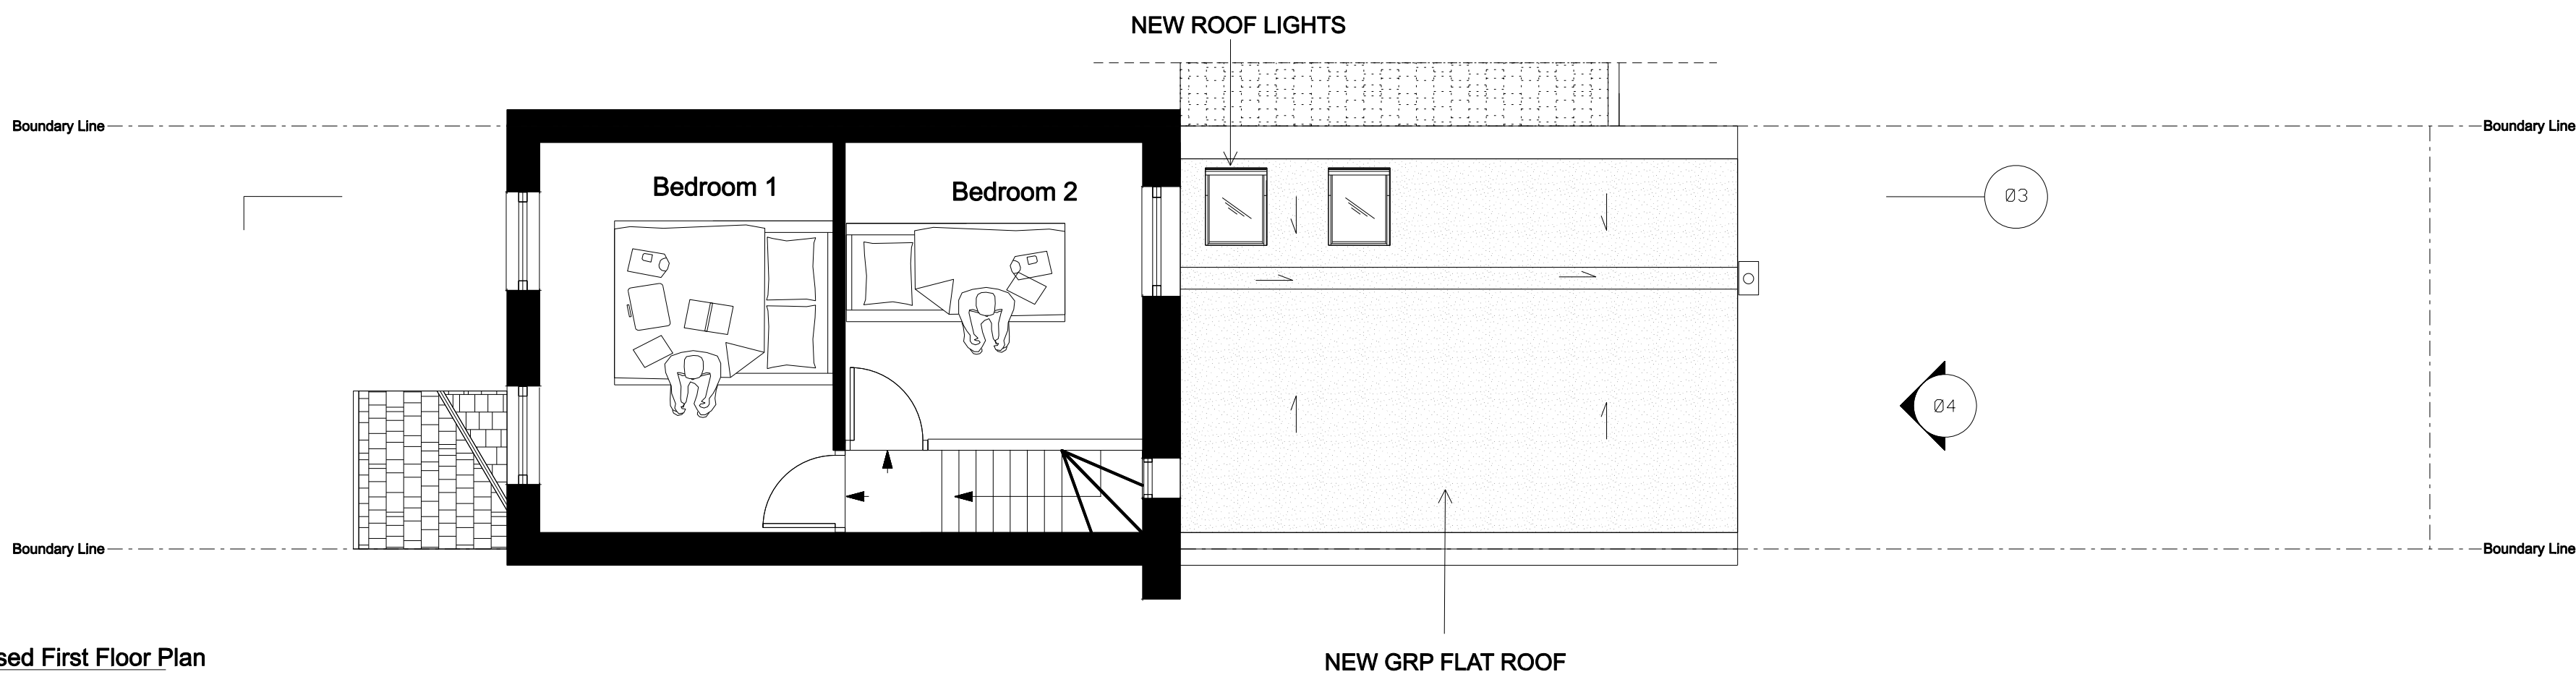

02 Proposed First Floor Plan
1:50@A1, 1:100@A3

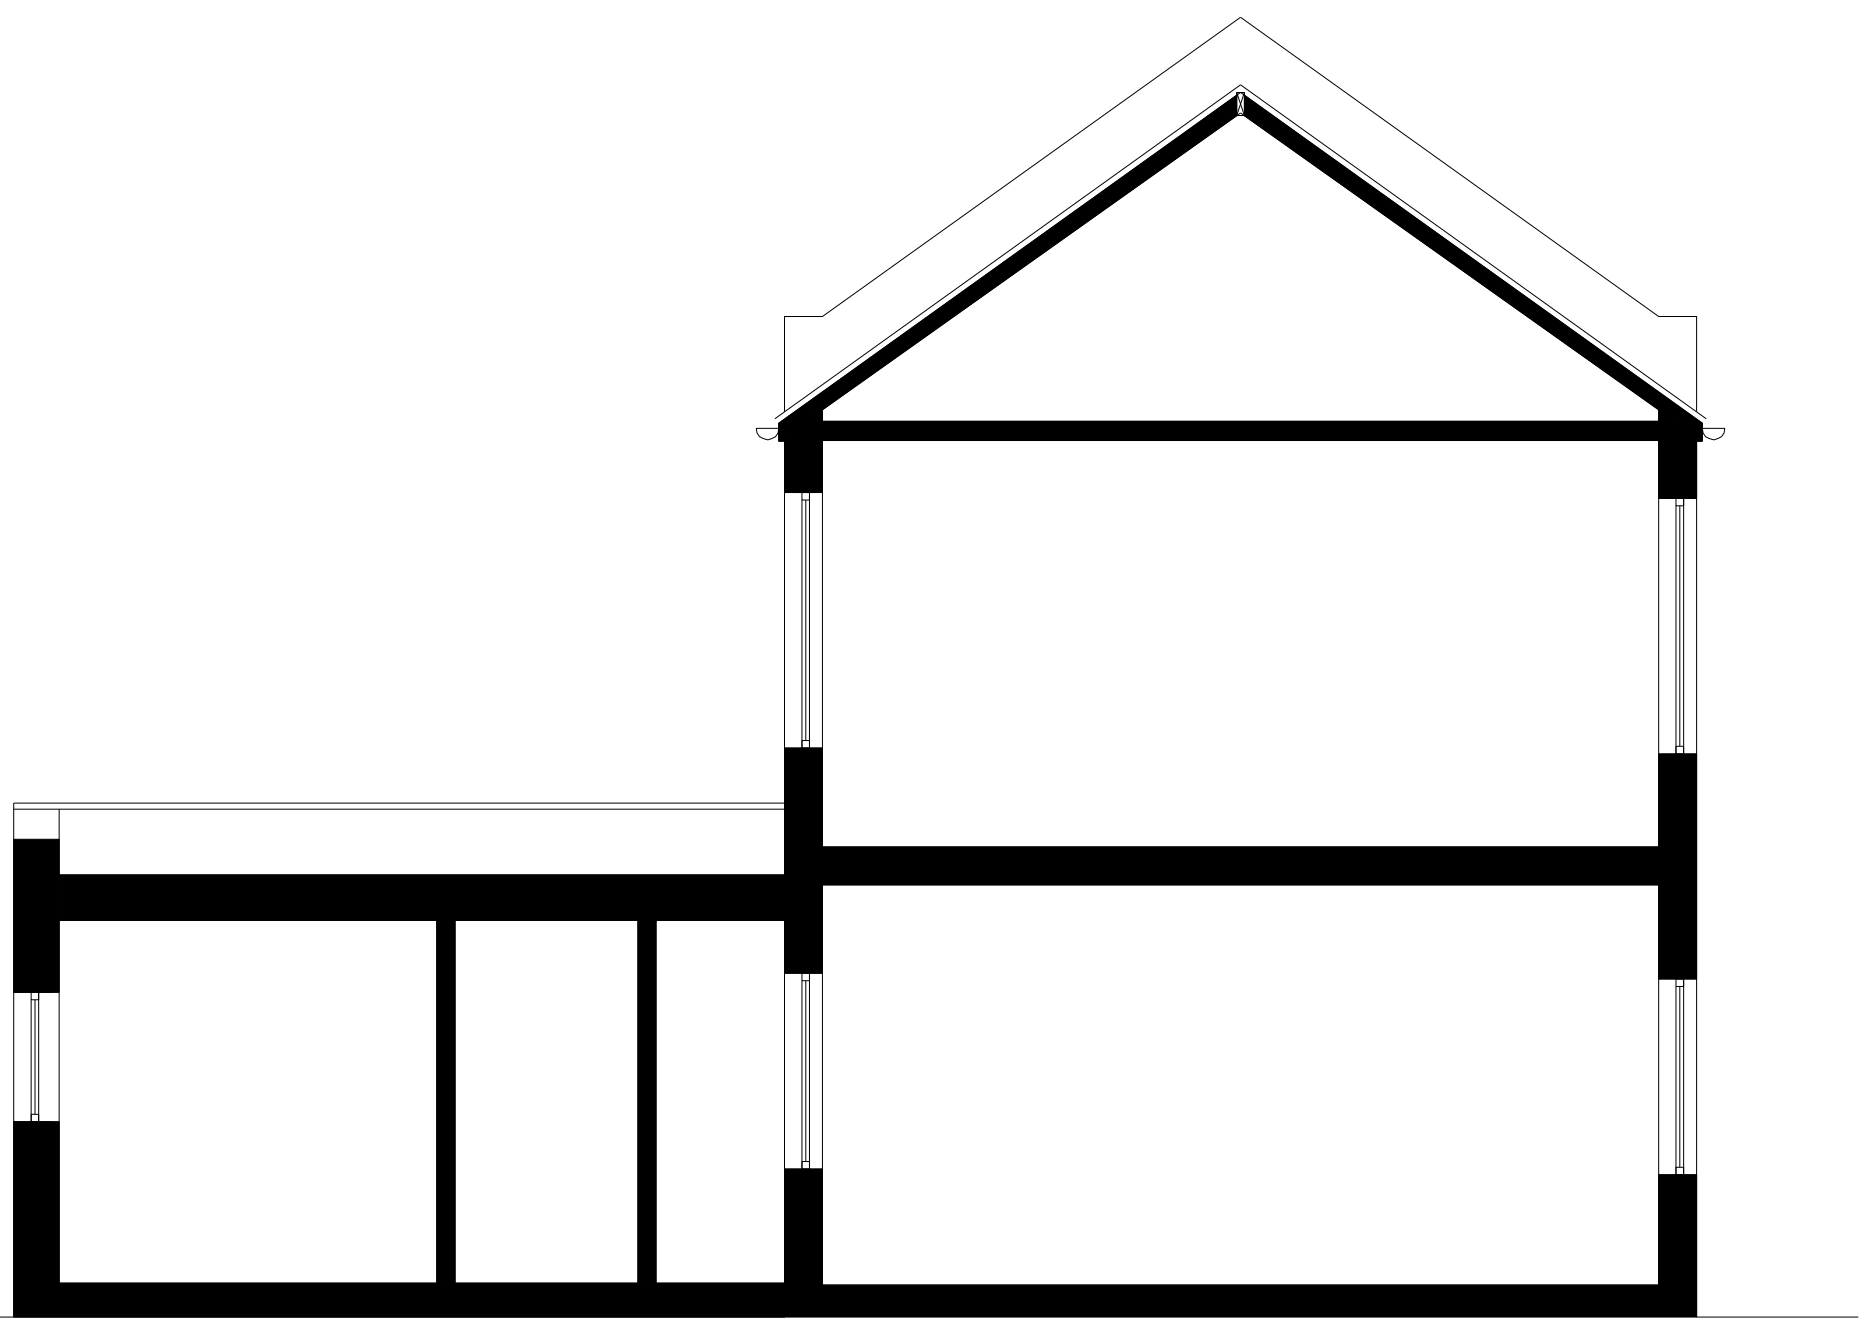

03 Proposed Cross Section
1:50@A1, 1:100@A3



04 Proposed Rear Elevation
1:50@A1, 1:100@A3

Notes
Do not scale from this drawing.
All dimensions are to be checked on site and any discrepancies noted in writing to the Contract Administrator. All dimensions are in millimetres unless noted otherwise.
If in doubt ask the Contract Administrator.

Rev.	Date	Description	Drawn	Checked
00	00	00	00	00

do·a
don orike architects

Don Orike Architects Ltd
59, Blagdens Lane
London N14 6DB
m:0796 8778 635
www.do-a.co.uk

Client:

BURLEIGH ENTERPRISES LTD

Job Title:

66 MOSELLE AVENUE

Drawing Title:

PROPOSED DRAWINGS

Scale: 1:50 @ A1, 1:100 @ A3 Date: 15/09/22

Discipline: Architecture

Drawing Status: INFORMATION

Job No: Drawing No: Revision:

0238

TS02