
 


36 Kirkstall Avenue N17 6PH - Site Plan

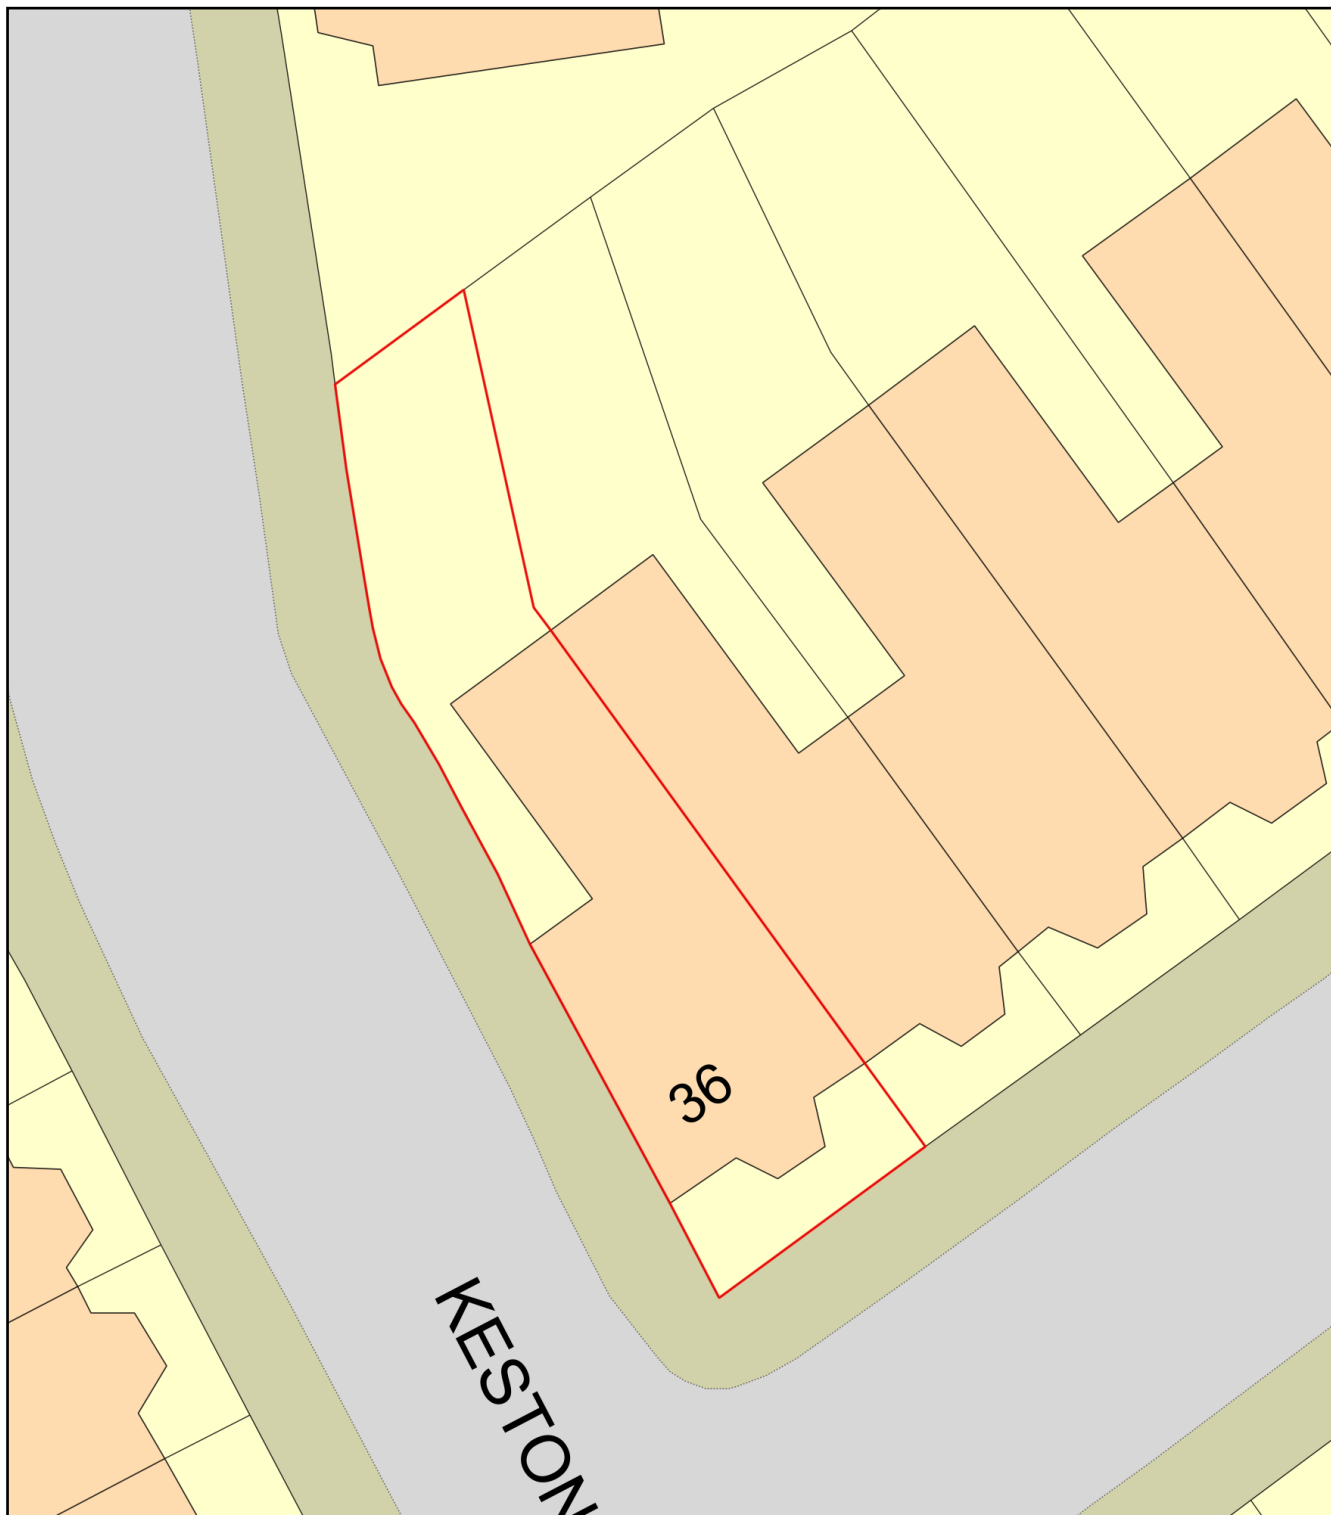

Plan Produced for: Fred Pearce

Date Produced: 26 Oct 2022

Plan Reference Number: TQRQM22299164835448

Scale: 1:200 @ A4