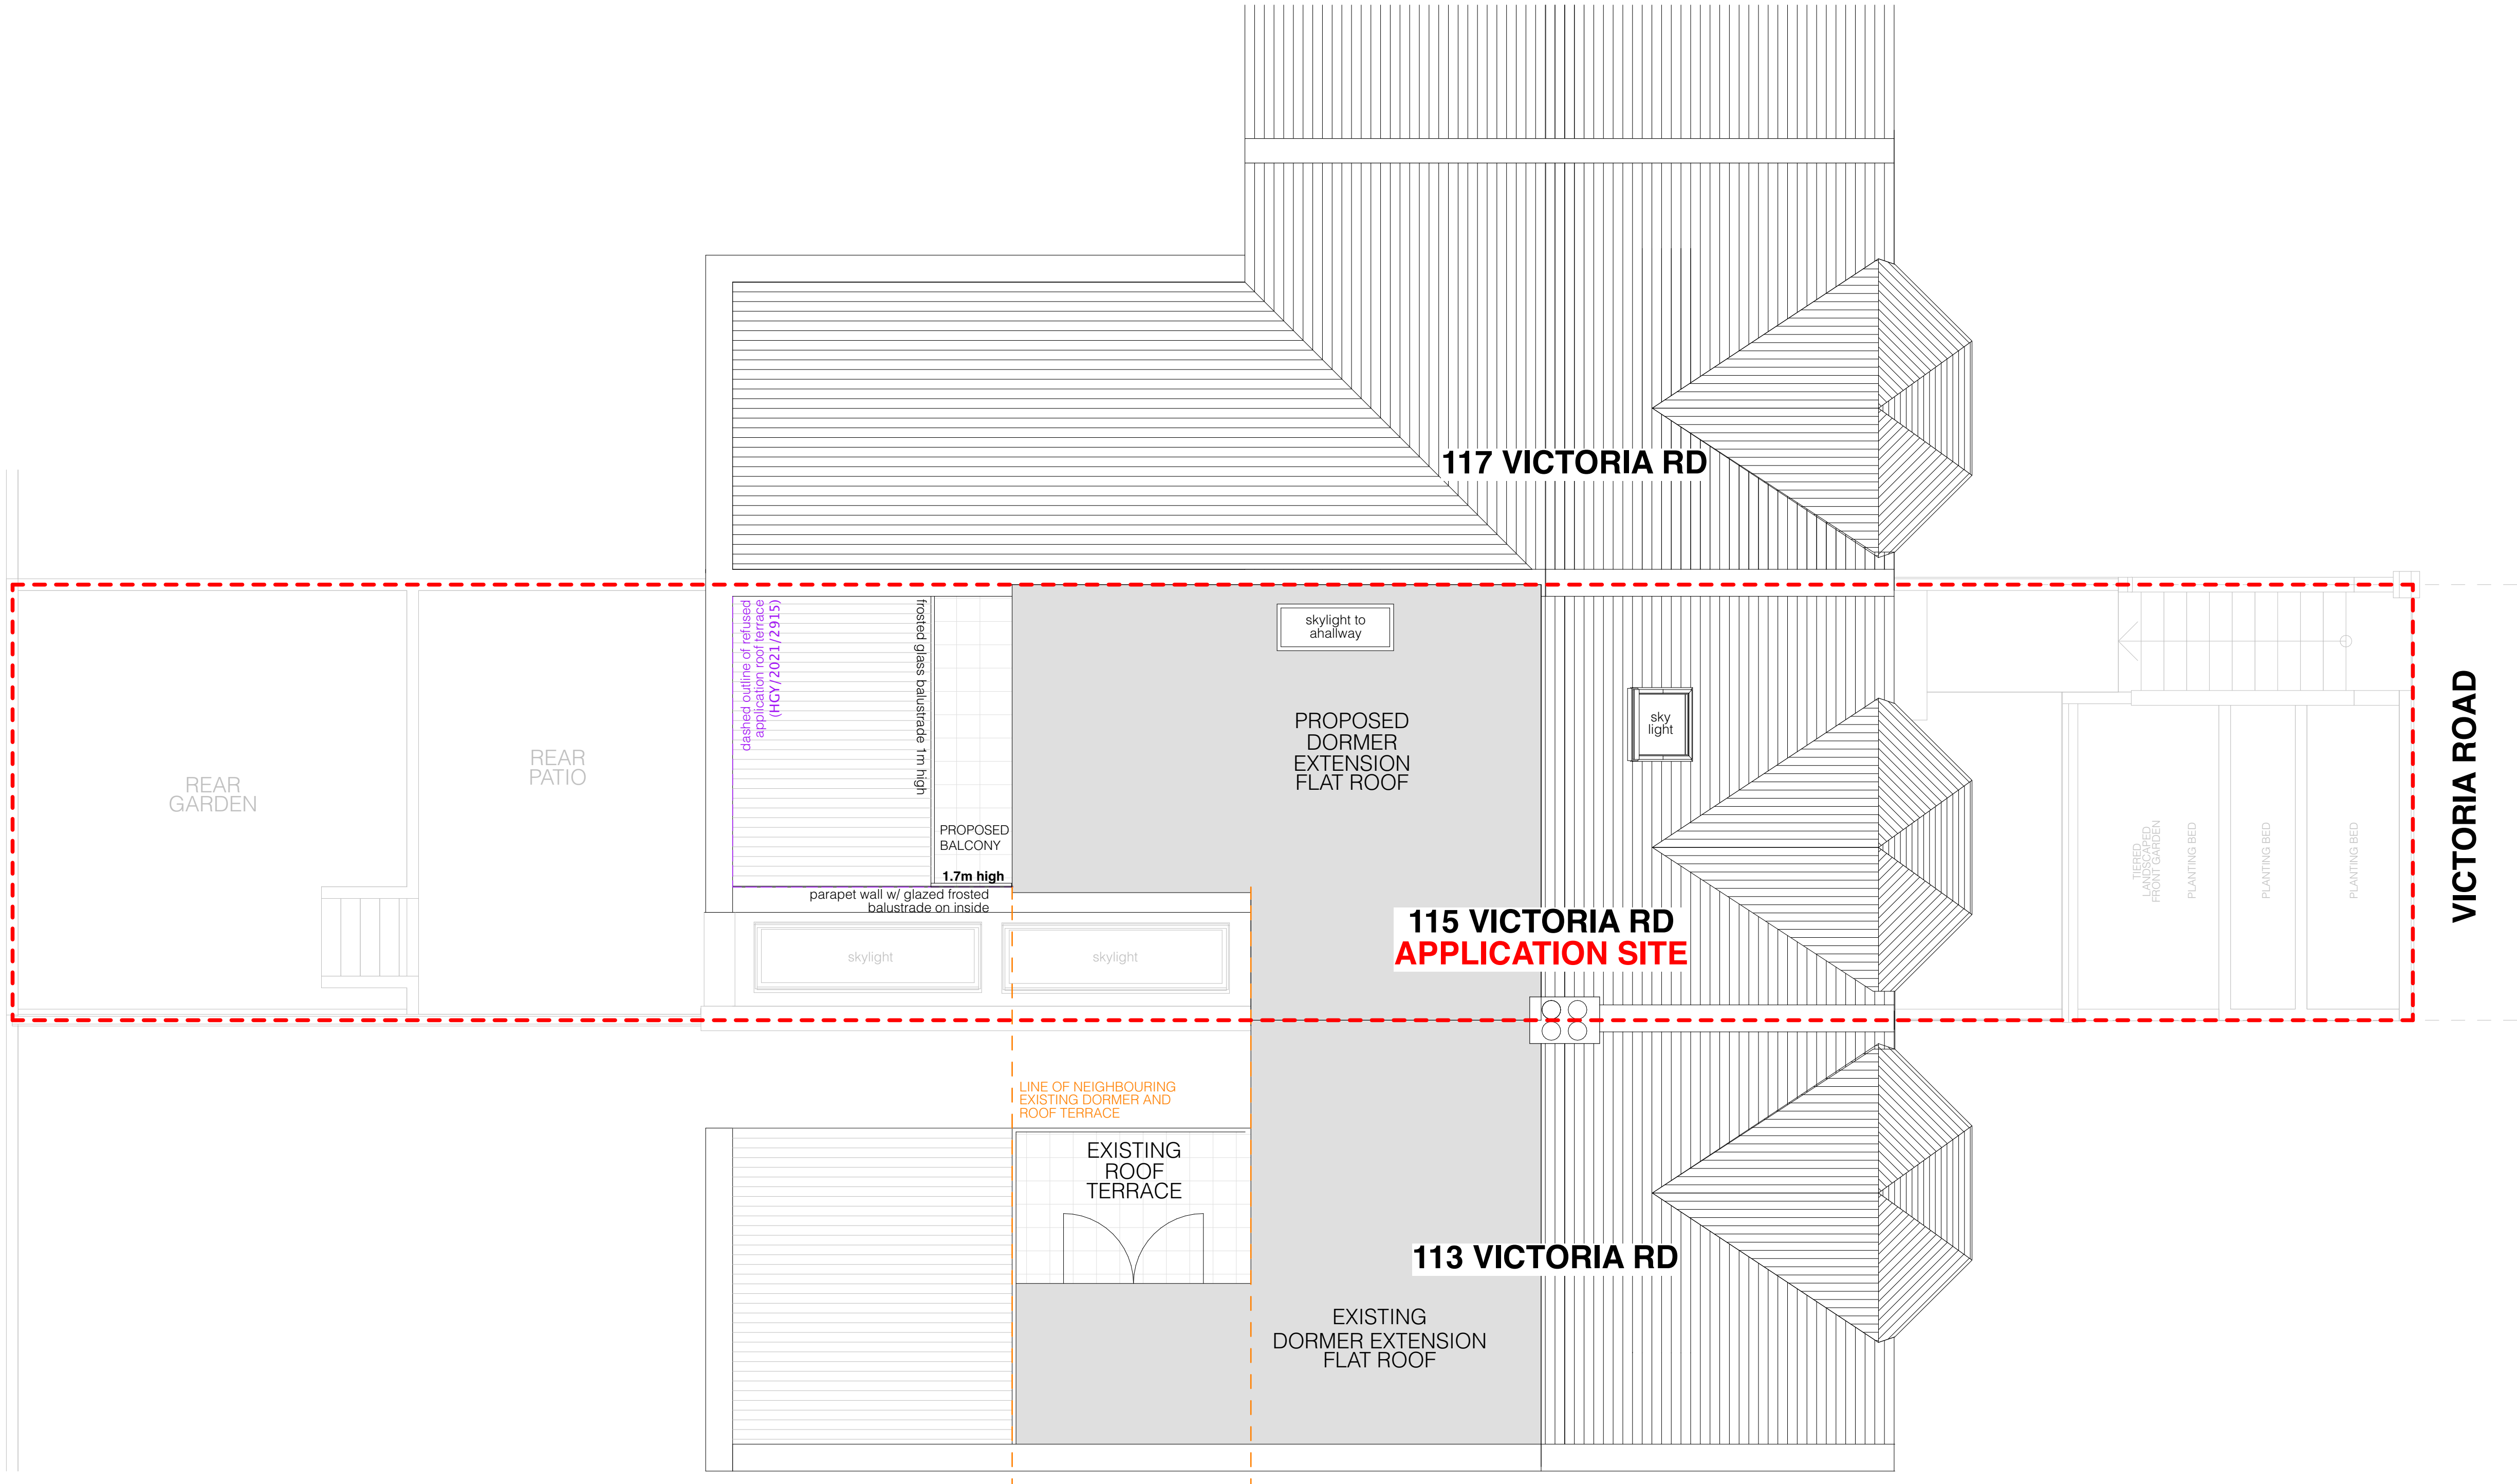


Client: Laura Cole & Timothy Cant

Project: 115 Victoria Road, London, N22 7XG

Drawing Title: PROPOSED ROOF PLAN

Drawing Scale(s): 1:50 @ A1 Status: PLANNING APPLICATION

Drawing Number: PROJECT - STAGE - DRAWING - REVISION

2102-P-205 A