



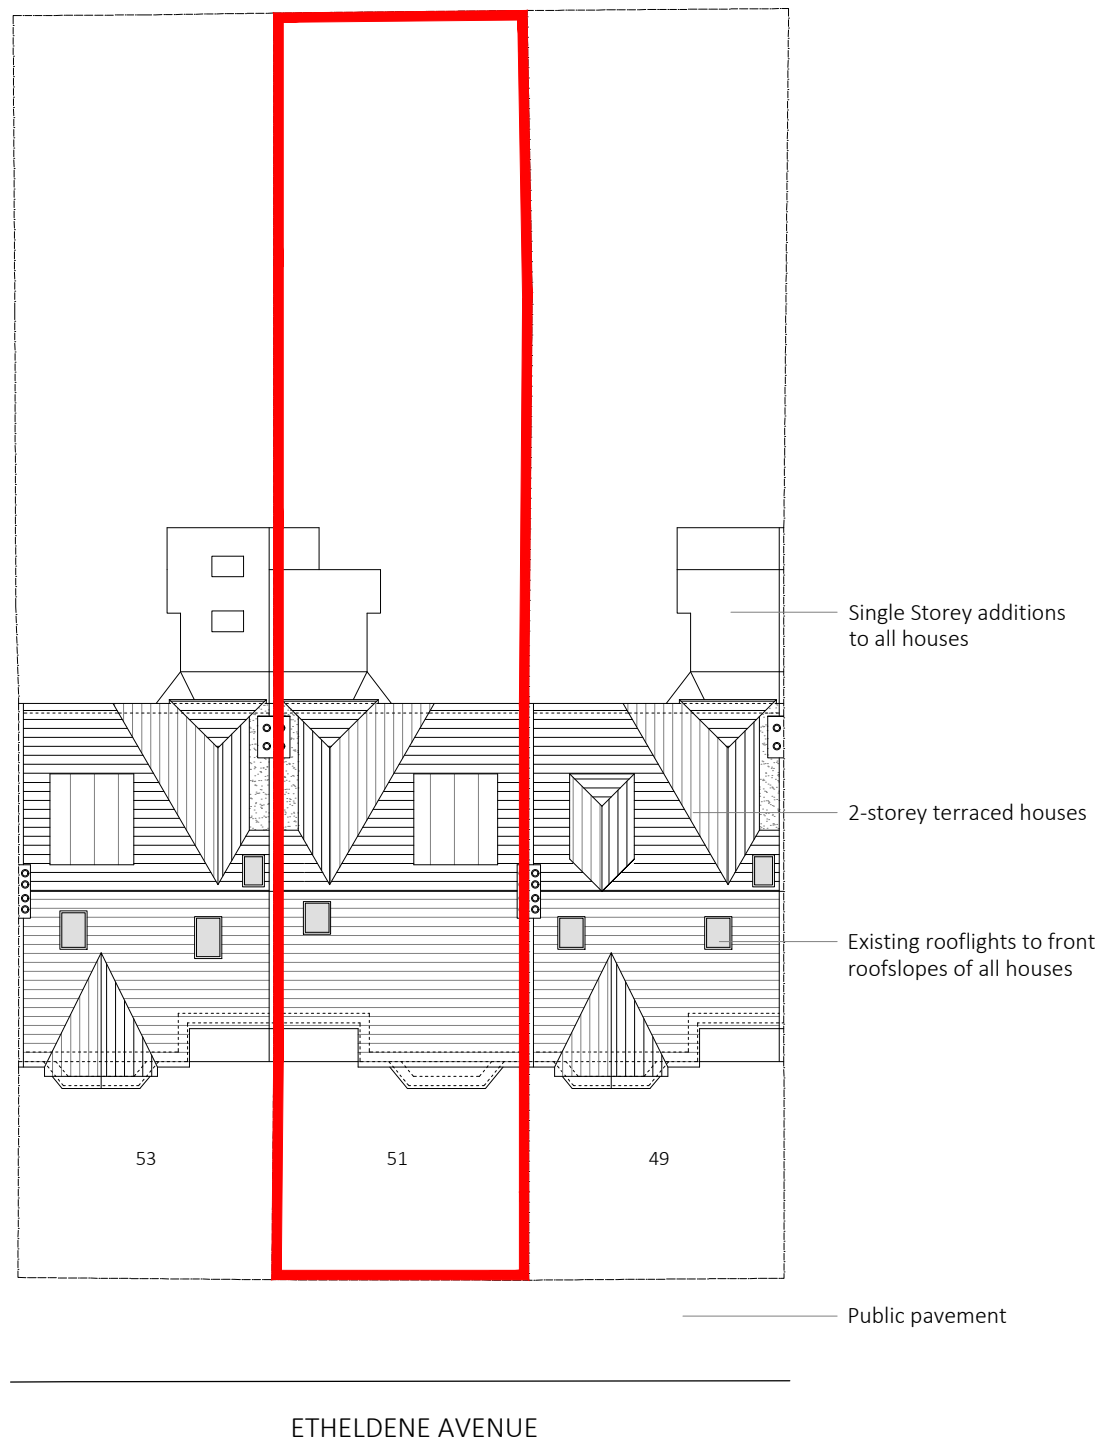

01 - Existing Site Plan
1:200 @ a3

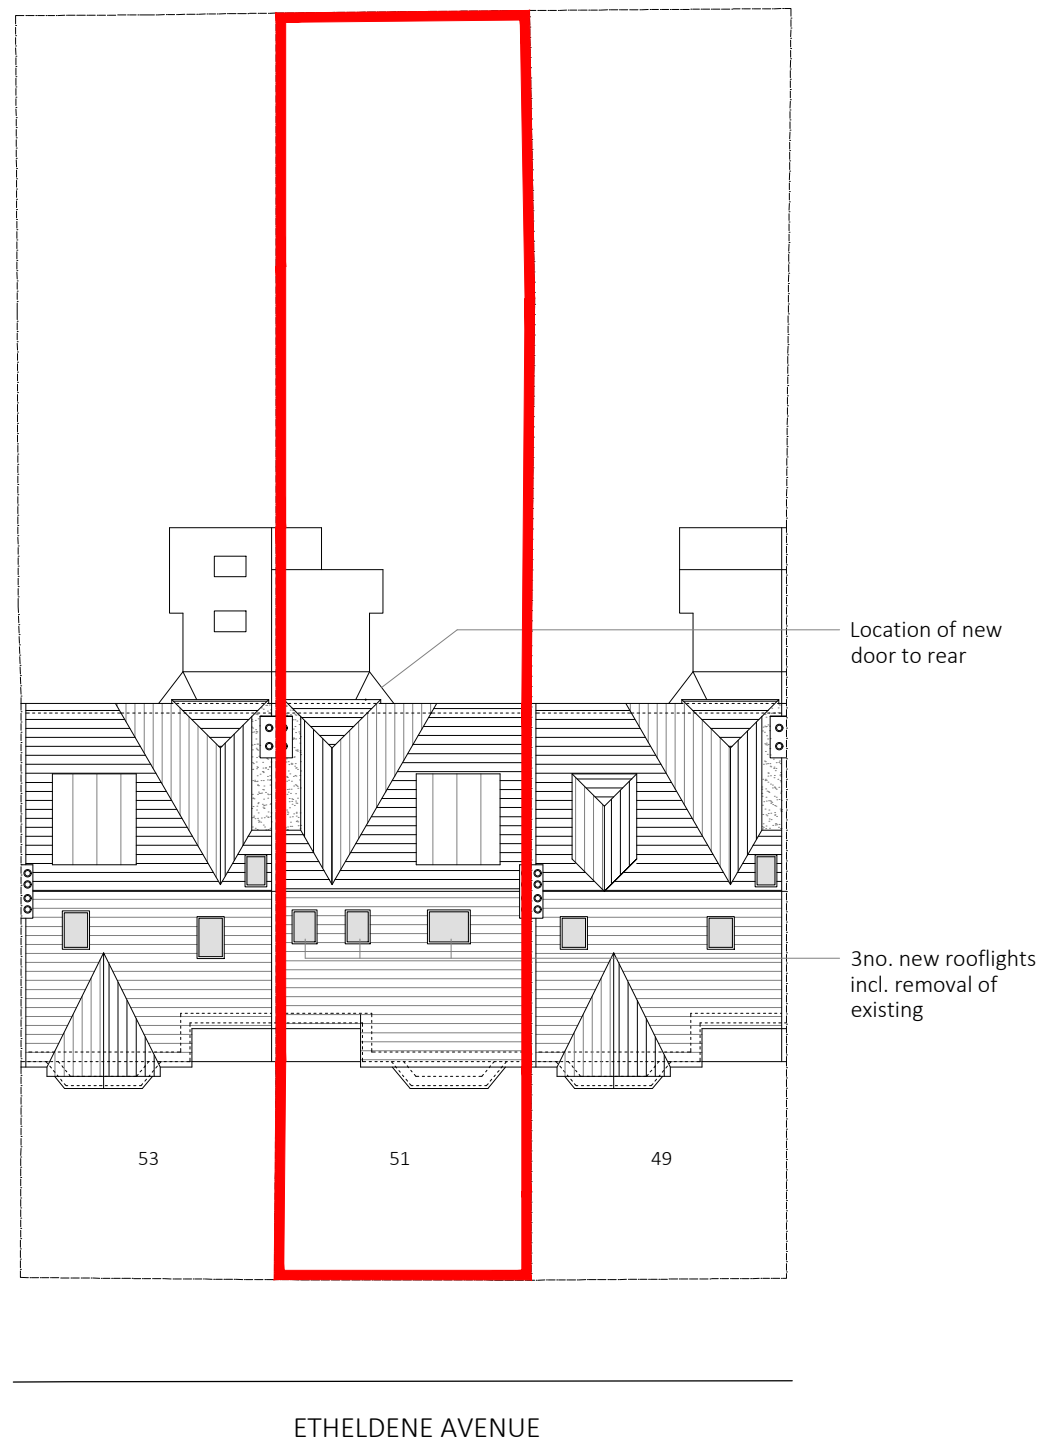

02 - Proposed Site Plan
1:200 @ a3

Rev	Date	Comment
-----	------	---------

PLANNING

project 51 Etheldene Ave. N10 3QE

drawing Ex. & Prop. Site Plans

drg. no P-02 rev -

scale 1:200@a3 date 25.11.22

quinn studio
architecture + design

148 Croyland Rd - Edmonton
London - N9 7BD

email john@quinnstudio.co.uk
phone (+44) 0755 2441018
web www.quinnstudio.co.uk