




This drawing is produced for Planning purposes only. Do not scale from this drawing for any other purpose. Figured Dimensions given in millimeters. All dimensions are to be checked on site by the Contractor. Any discrepancies to be reported to the Architect immediately. All drawings are the copyright of quinn studio ltd.

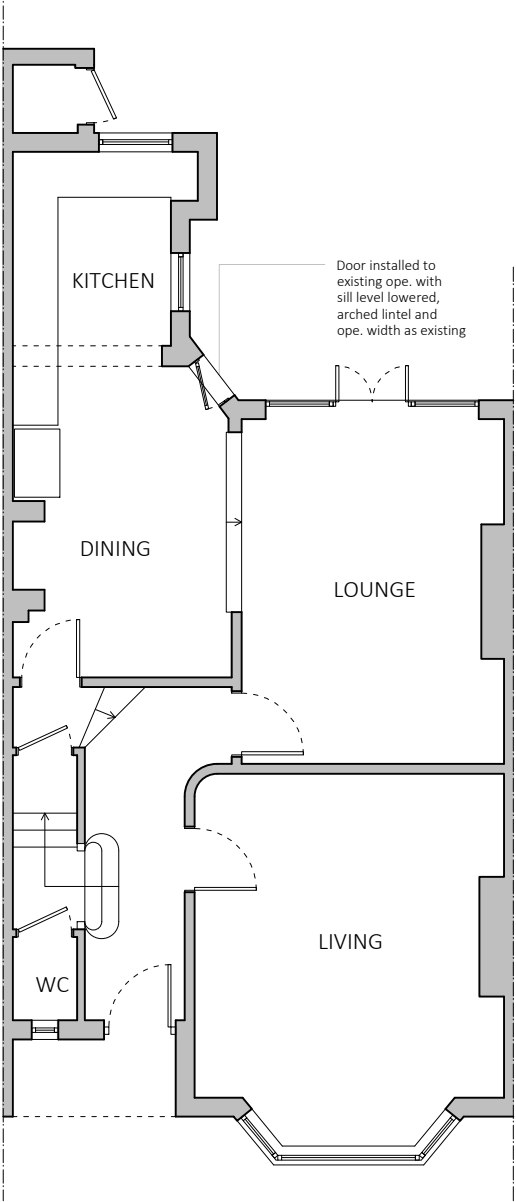


01 - Proposed Ground Floor Plan
1:100 @ a3

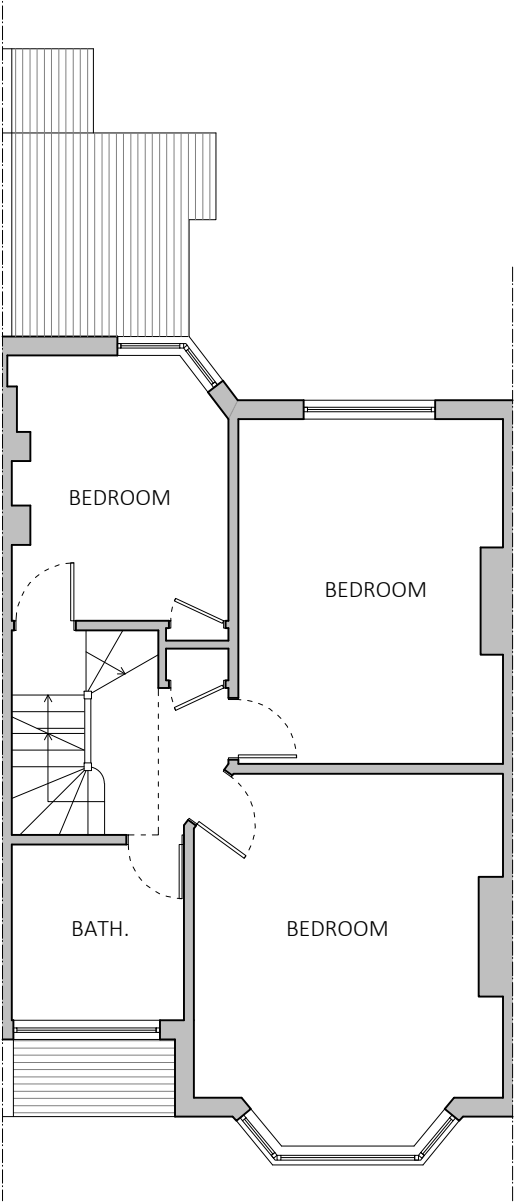


02 - Proposed First Floor Plan
1:100 @ a3

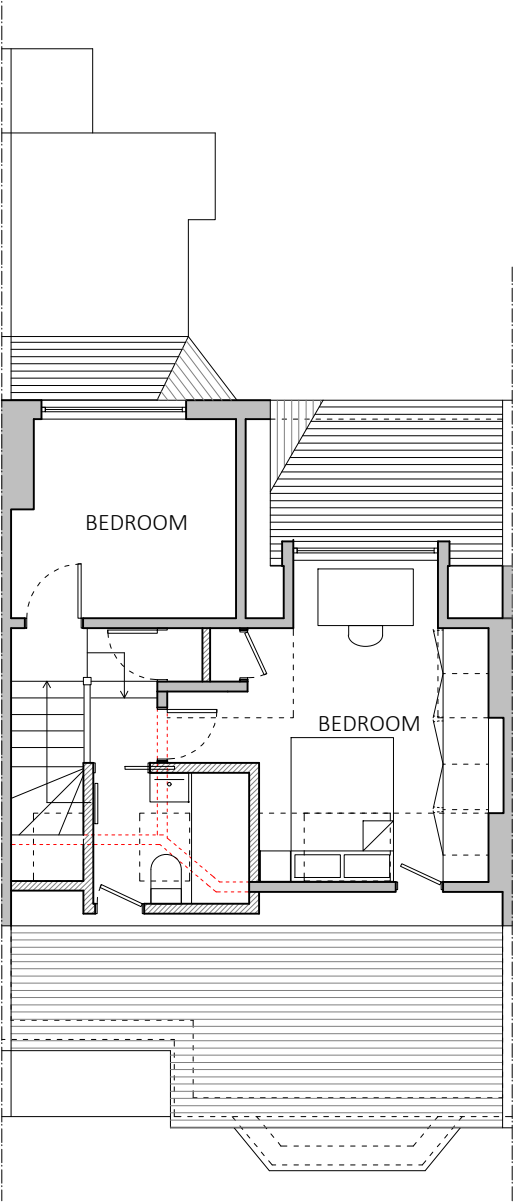

03 - Proposed Loft Floor Plan
1:100 @ a3

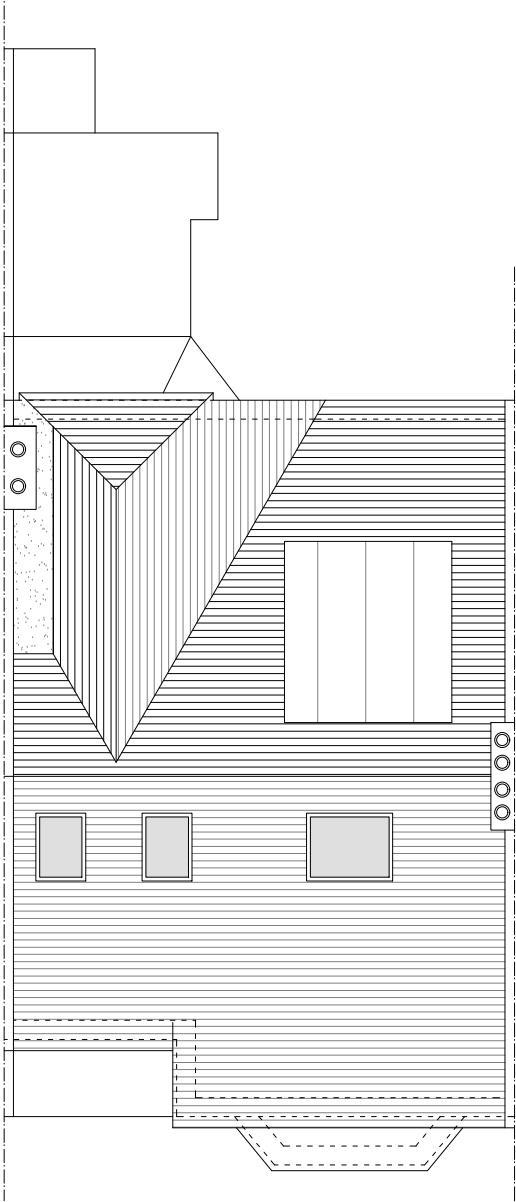

04 - Proposed Roof Plan
1:100 @ a3

 

Rev	Date	Comment
-----	------	---------

PLANNING

project 51 Etheldene Ave. N10 3QE

drawing Proposed Drawings

drg. no P-04 rev -

scale 1:100@a3 date 25.11.22

quinn studio
architecture + design

148 Croyland Rd - Edmonton
London - N9 7BD

email john@quinnstudio.co.uk
phone (+44) 0755 2441018
web www.quinnstudio.co.uk