

This drawing is produced for Planning purposes only. Do not scale from this drawing for any other purpose. Figured Dimensions given in millimeters. All dimensions are to be checked on site by the Contractor. Any discrepancies to be reported to the Architect immediately. All drawings are the copyright of quinn studio ltd.



01 - Existing Front Elevation
1:100 @ a3



02 - Existing Rear Elevation
1:100 @ a3



03 - Proposed Front Elevation
1:100 @ a3



04 - Proposed Rear Elevation
1:100 @ a3

White painted
timber sash
window




05 - Existing Window (Partial Elevation)
1:150 @ a3


White painted
timber door
with fixed light
over




05 - Proposed Door (Partial Elevation)
1:150 @ a3

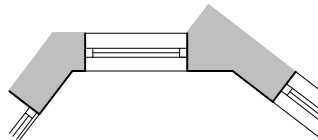

07 - Existing Window (Partial Plan)
1:150 @ a3

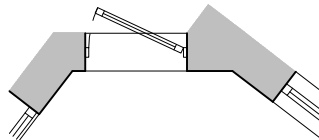

05 - Proposed Door (Partial Plan)
1:150 @ a3

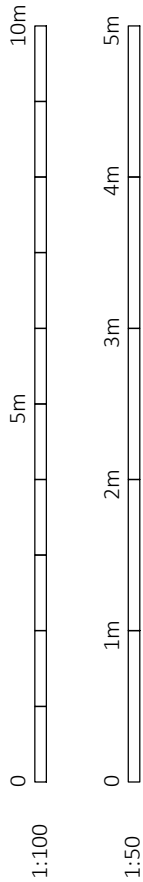

Rev	Date	Comment
-----	------	---------

PLANNING

project 51 Etheldene Ave. N10 3QE

drawing Existing & Prop. Drawings

drg. no P-05 rev -

scale as shown date 25.11.22

quinn studio
architecture + design

148 Croyland Rd - Edmonton
London - N9 7BD

email john@quinnstudio.co.uk
phone (+44) 0755 2441018
web www.quinnstudio.co.uk