




All dimensions to be verified on site. Figured dimensions to take precedent to those scaled. Any areas indicated on this drawing are for guidance only, no responsibility is taken for their accuracy.
The drawing is the property of GP Planning Limited. Copyright is reserved by them and the drawing is issued on the condition that it is not copied, reproduced, related or disclosed to any unauthorised person, either wholly or in part without the written consent in writing of GP Planning.
© 2022 GP Planning Limited. All rights reserved.


KEY

Planning Application Boundary
Area Measurement: 14.4 sqm / 0.001440 ha

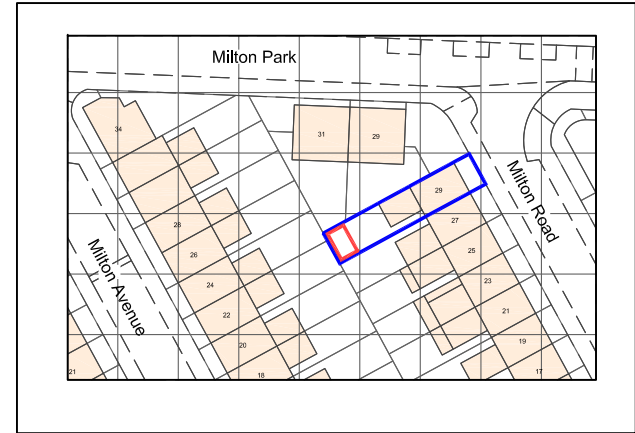

SITE LOCATION PLAN

Scale 1:1250 at A4

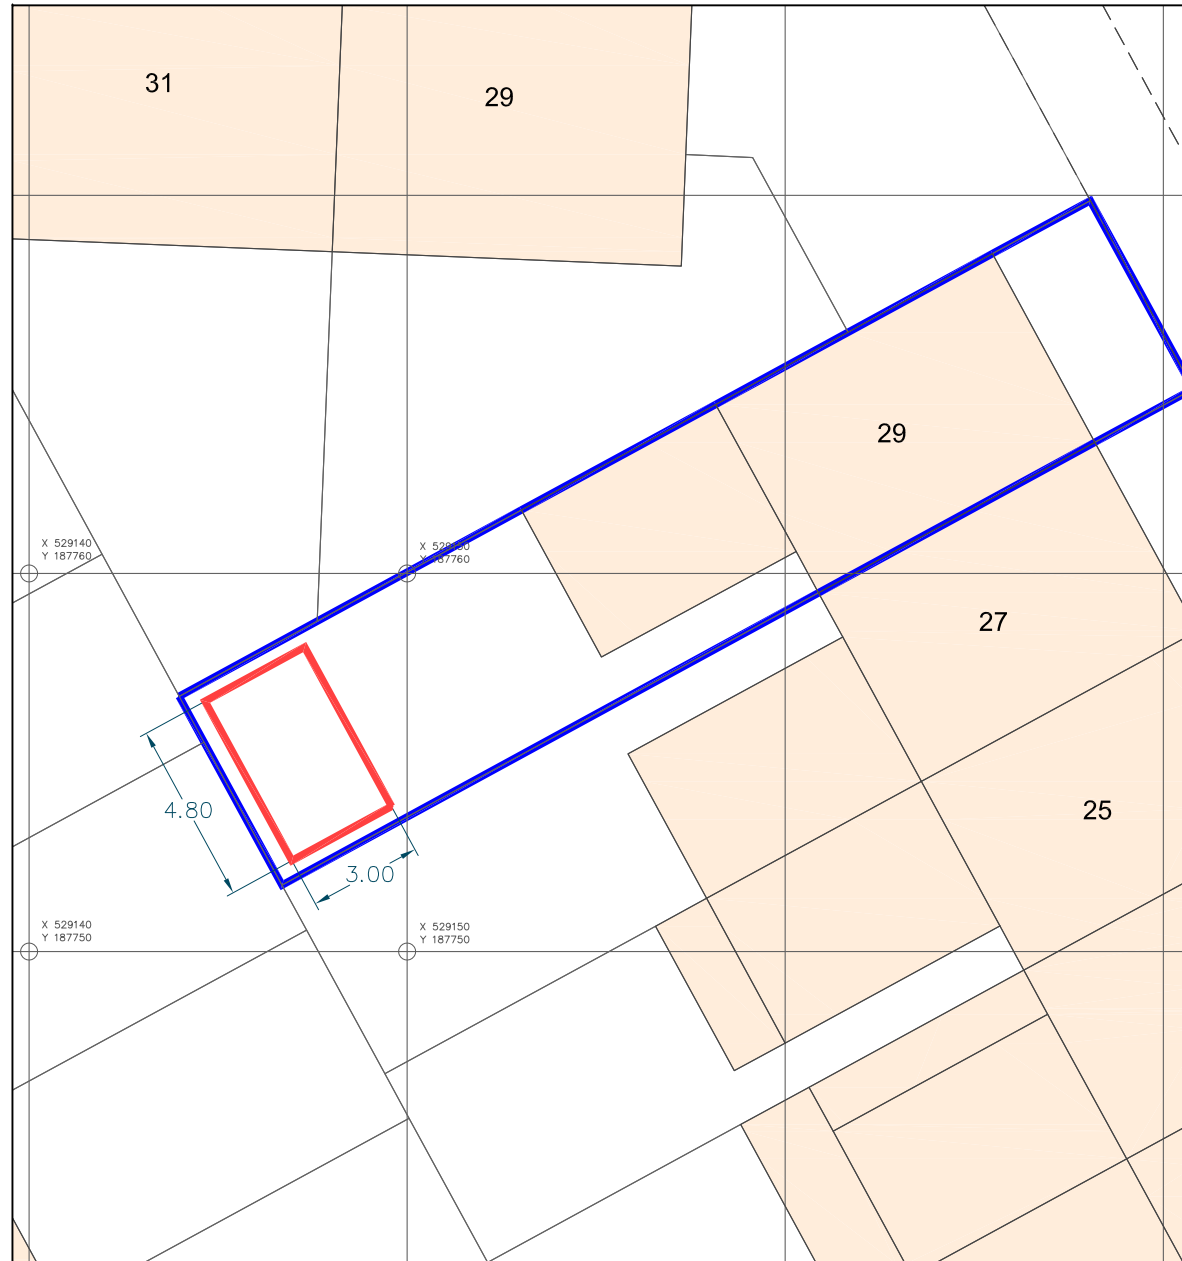

SITE PLAN

Scale 1:200 at A4

Rev	Description	Initial	Date
GPP GP PLANNING LTD Planning Consultants T: 01604 771123 E: info@gpplanning.co.uk W: www.gpplanning.co.uk Icon Environmental Innovation Centre, Eastern Way, Daventry, Northamptonshire, NN11 0QB Registered In England No. 6019666			
TITLE:		Proposed Garden Studio at Flat 1, 29 Milton Road, Highgate, London Site Plan	
CLIENT:		Mr and Mrs Jordaan	
Ordnance Survey Licence: Reproduction from the Ordnance Survey Map with sanction of the Controller of Her Majesty's Stationery Office © Crown Copyright, Licence number 51206561. For identification purposes only.			
DRAWN BY:		KD	CHECKED BY: MD
DRAWING NO.:		GPP/J/29MR/22/02	REV NO.: 1
SCALE:		1:200 at A4	DATE: 25 Nov 2022
SCALE BAR:		01234510	