


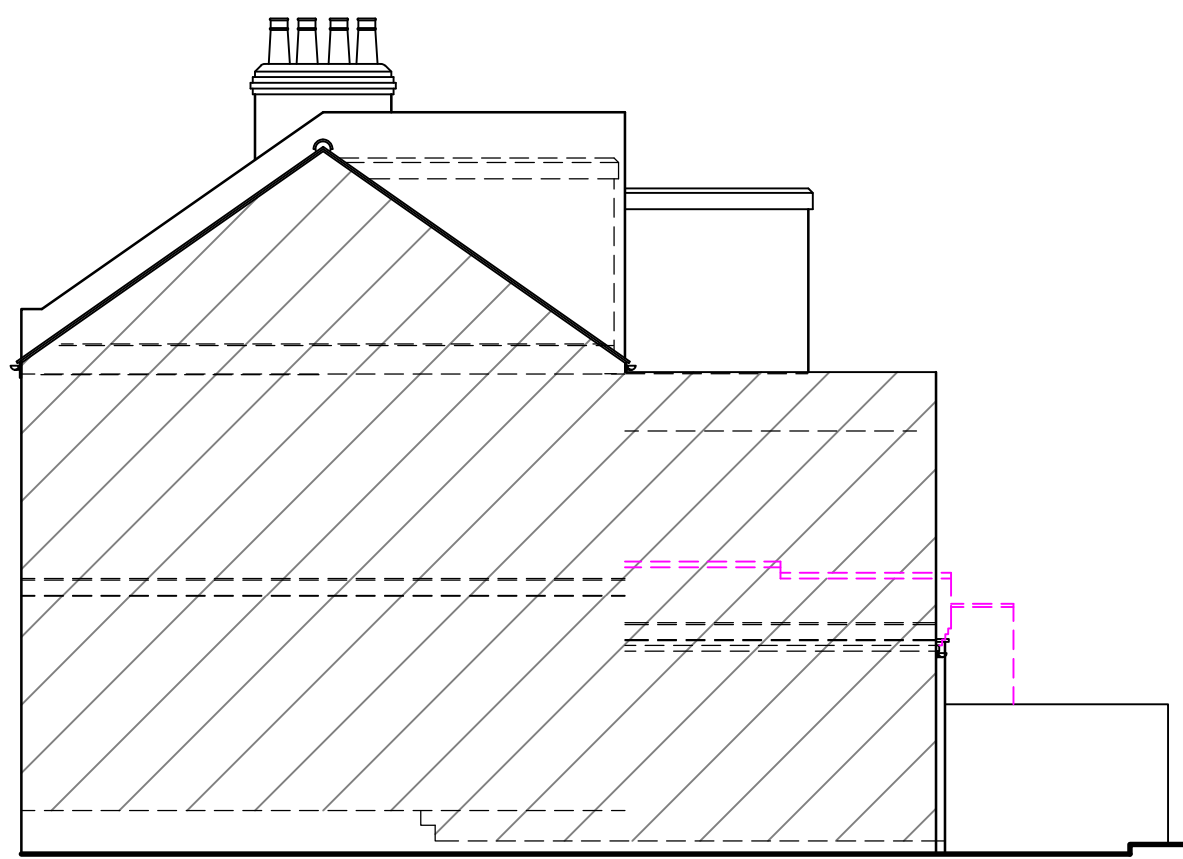


EXISTING SIDE ELEVATION 1:100



EXISTING REAR ELEVATION 1:100


EXISTING SIDE ELEVATION 1:100

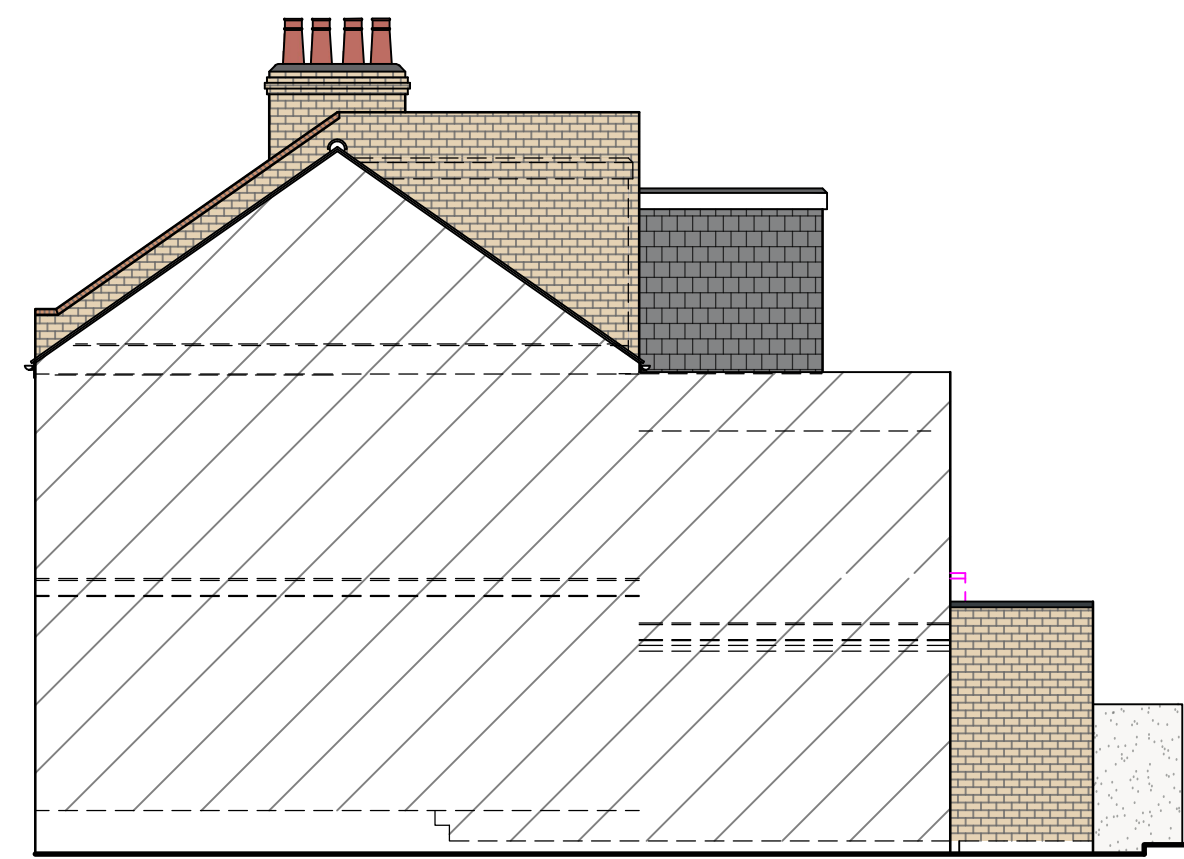


PROPOSED SIDE ELEVATION 1:100




PROPOSED REAR ELEVATION 1:100

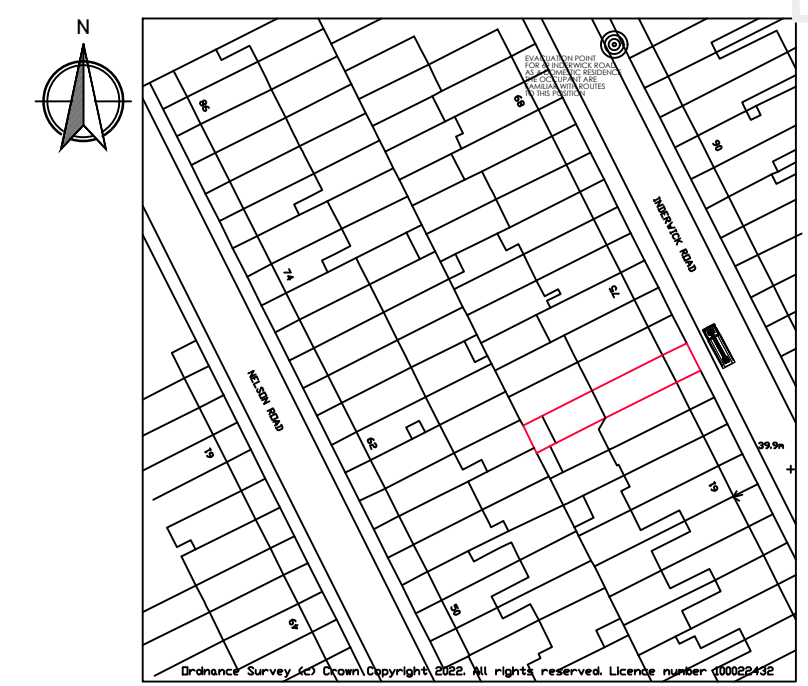


SITE LOCATION PLAN 1:1250

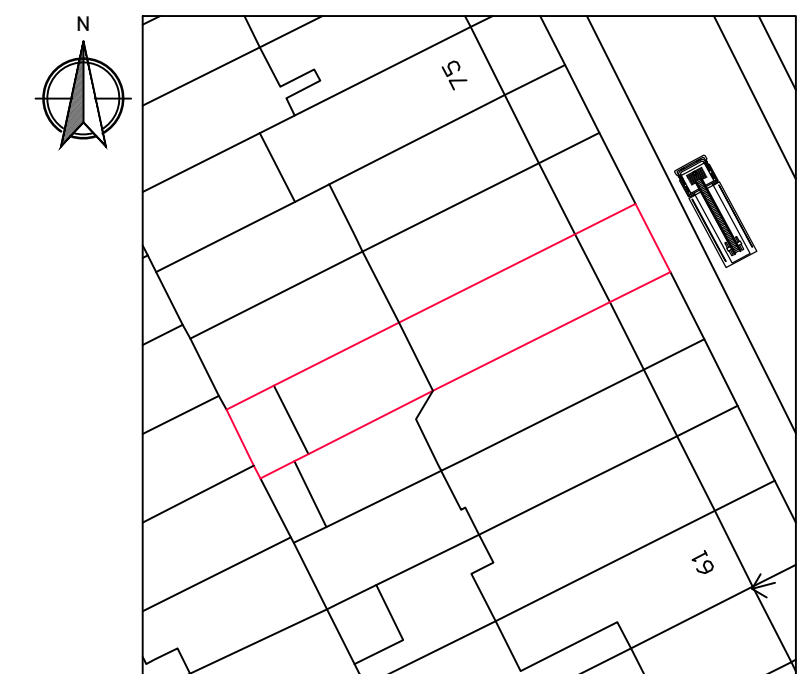


BLOCK PLAN 1:500

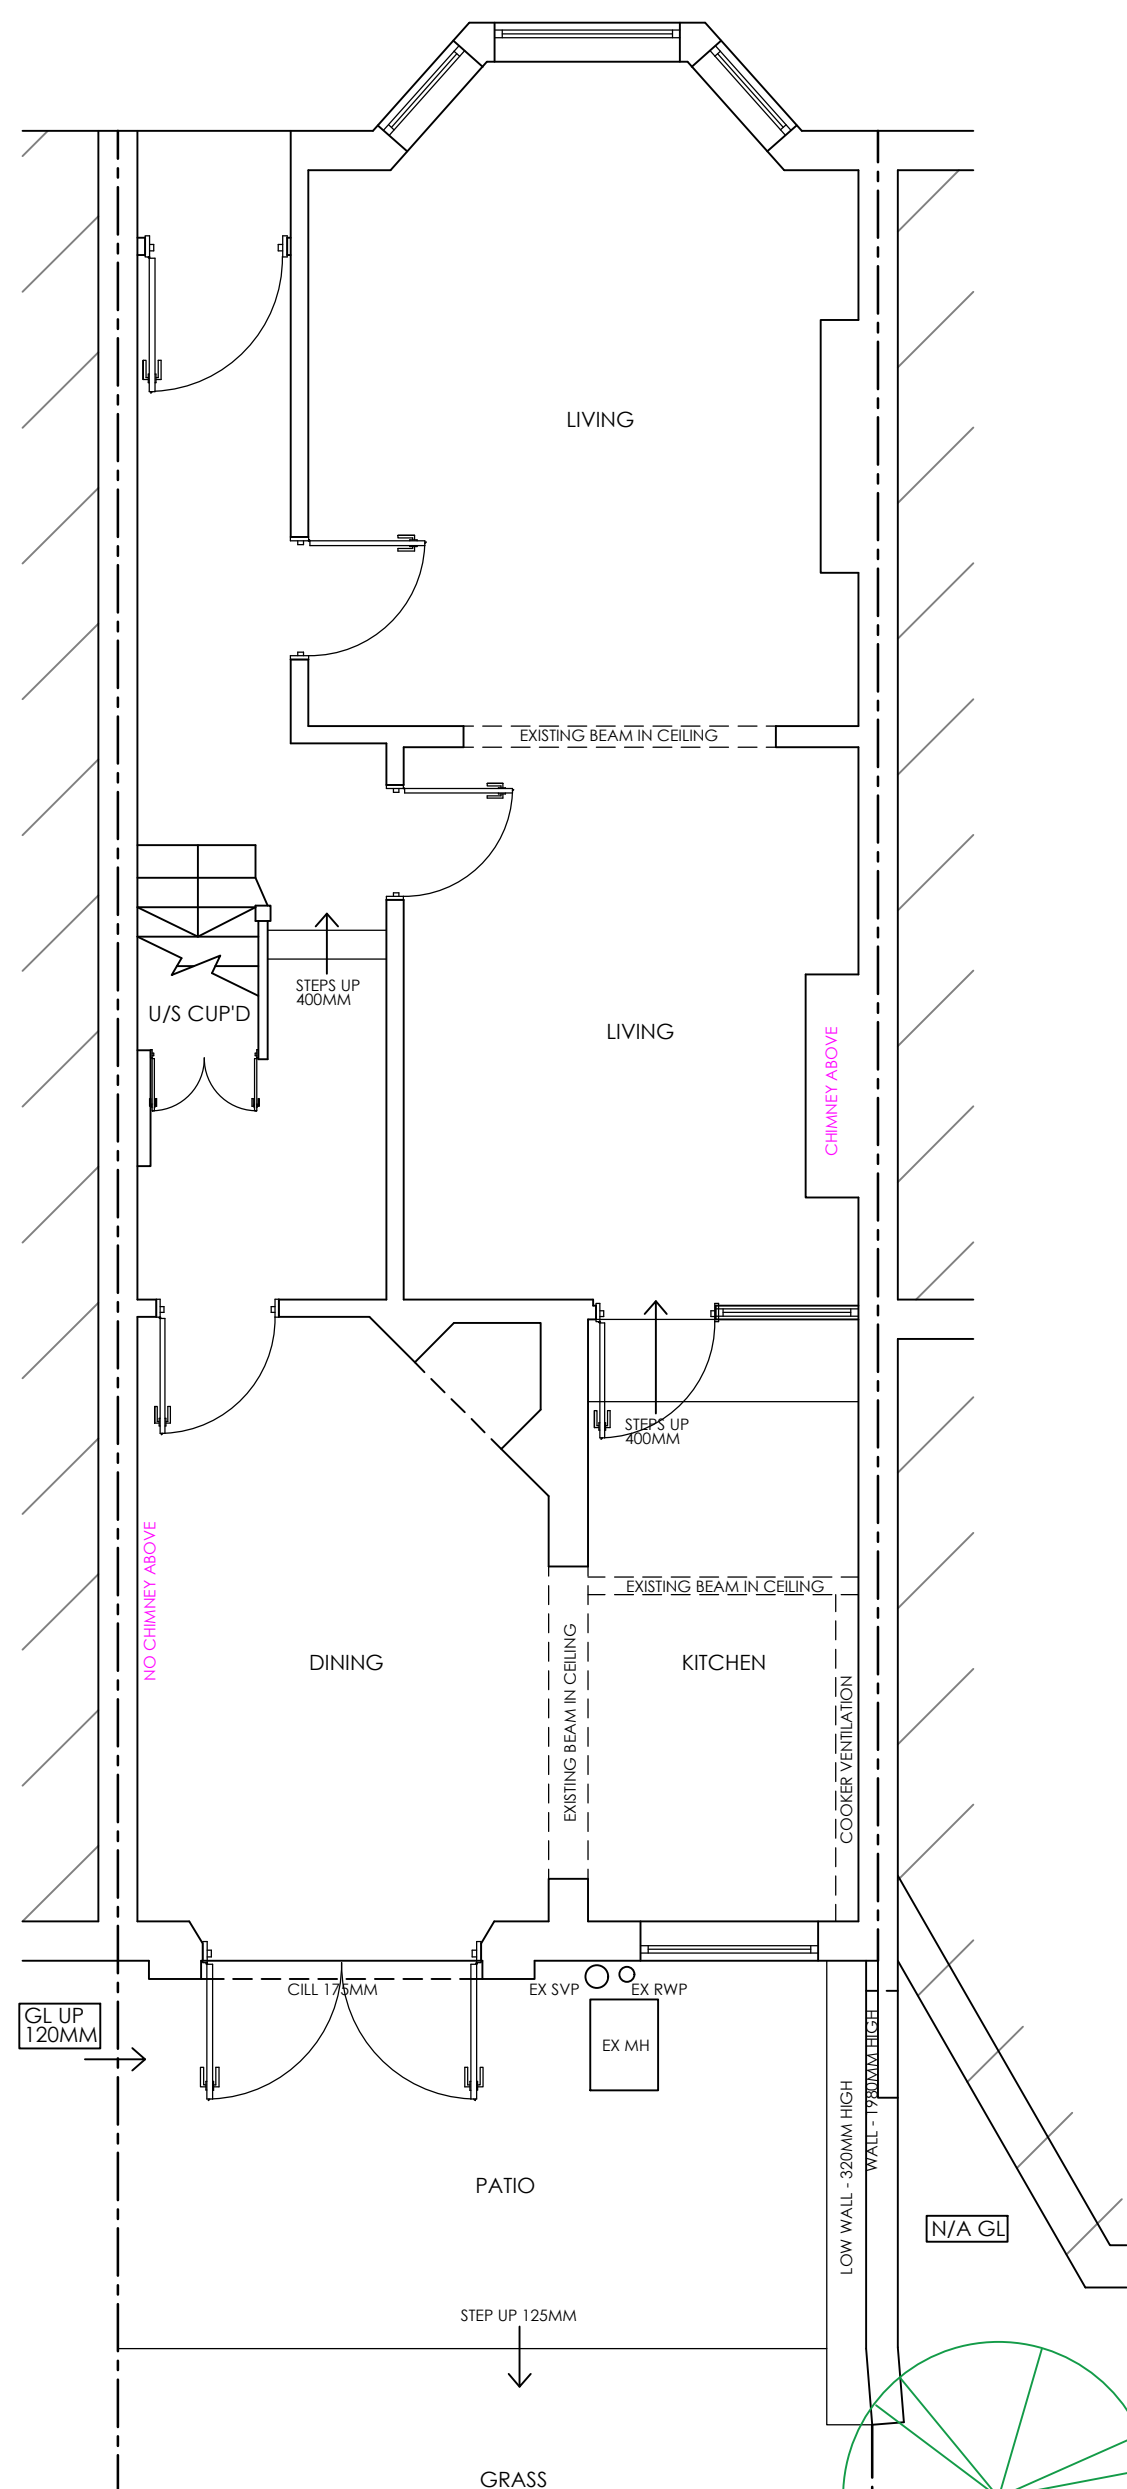


EXISTING GROUND FLOOR PLAN 1:50

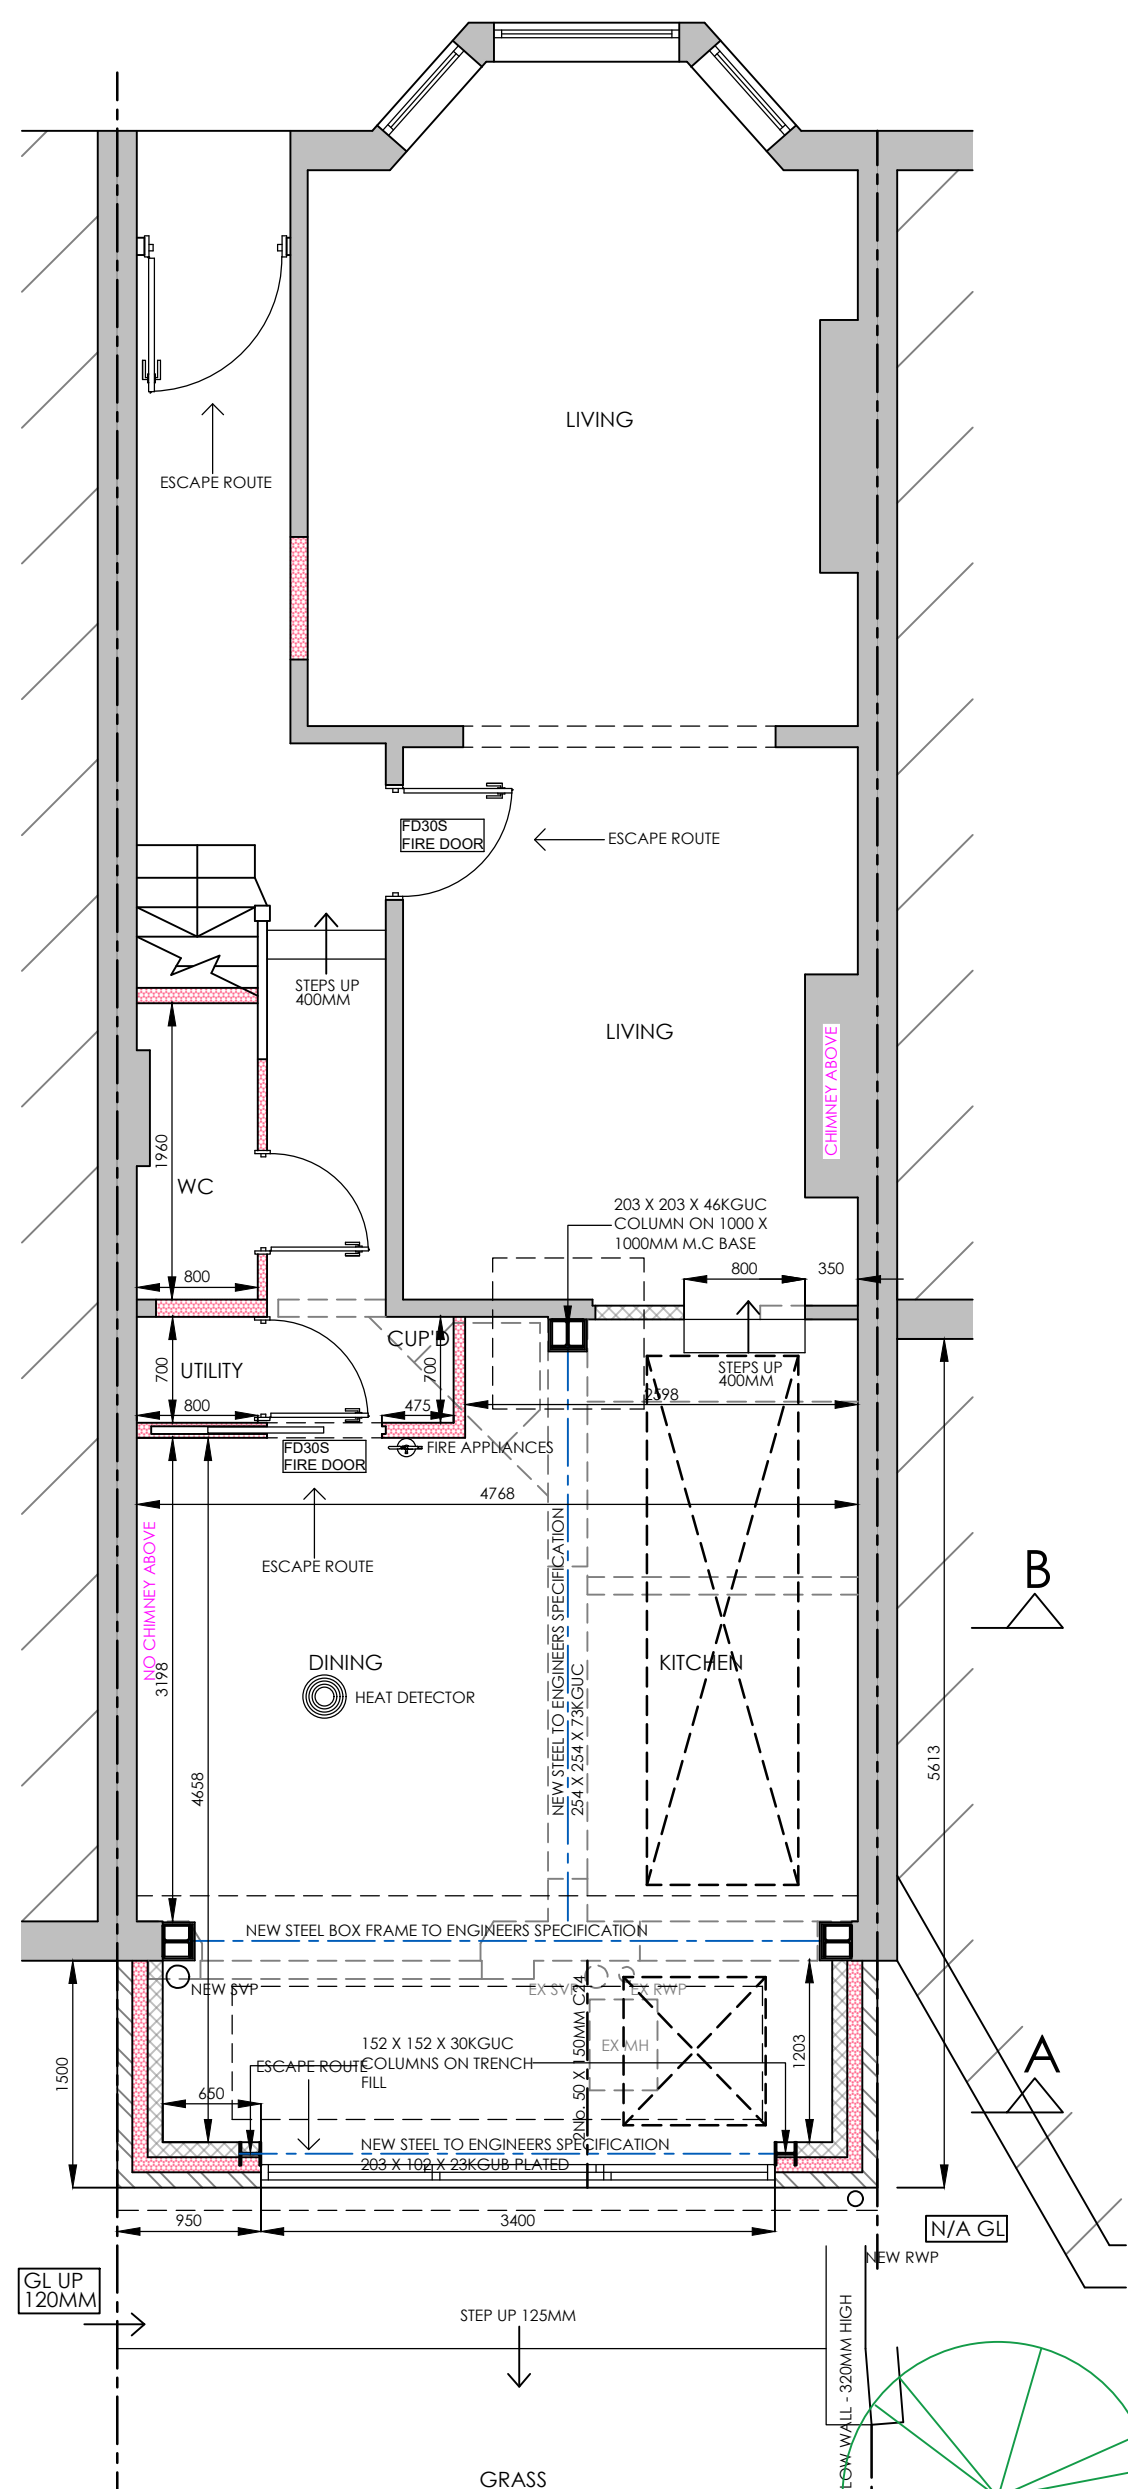


PROPOSED GROUND FLOOR PLAN 1:50

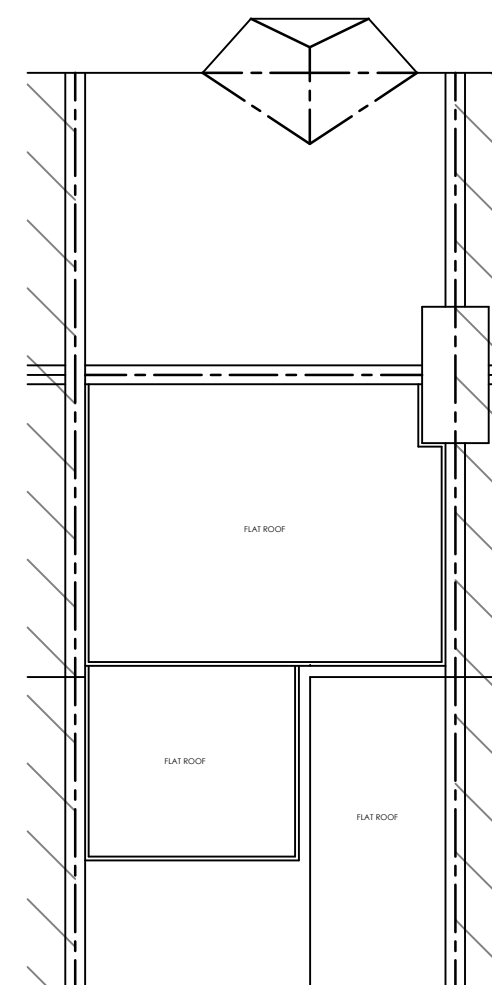


EXISTING ROOF PLAN 1:100

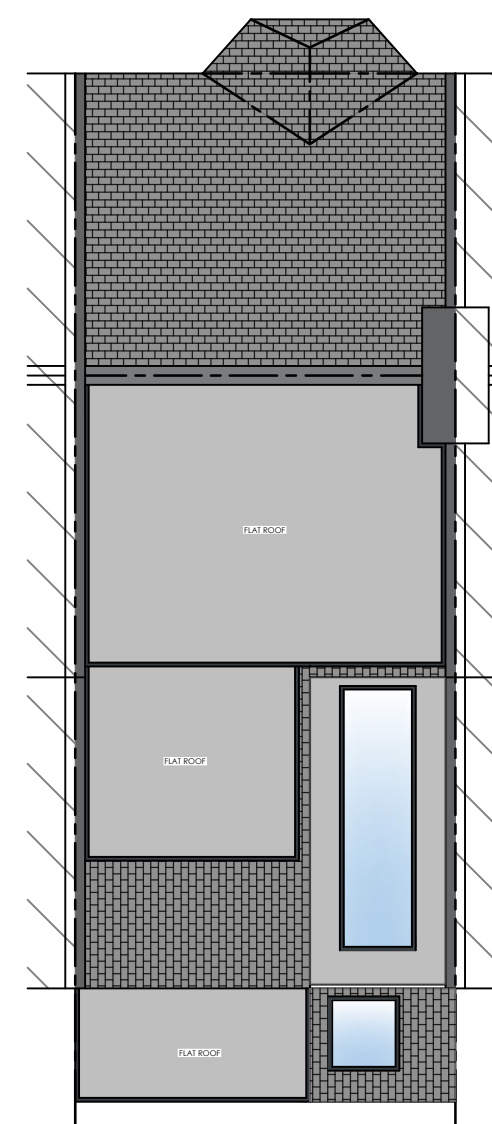

PROPOSED ROOF PLAN 1:100

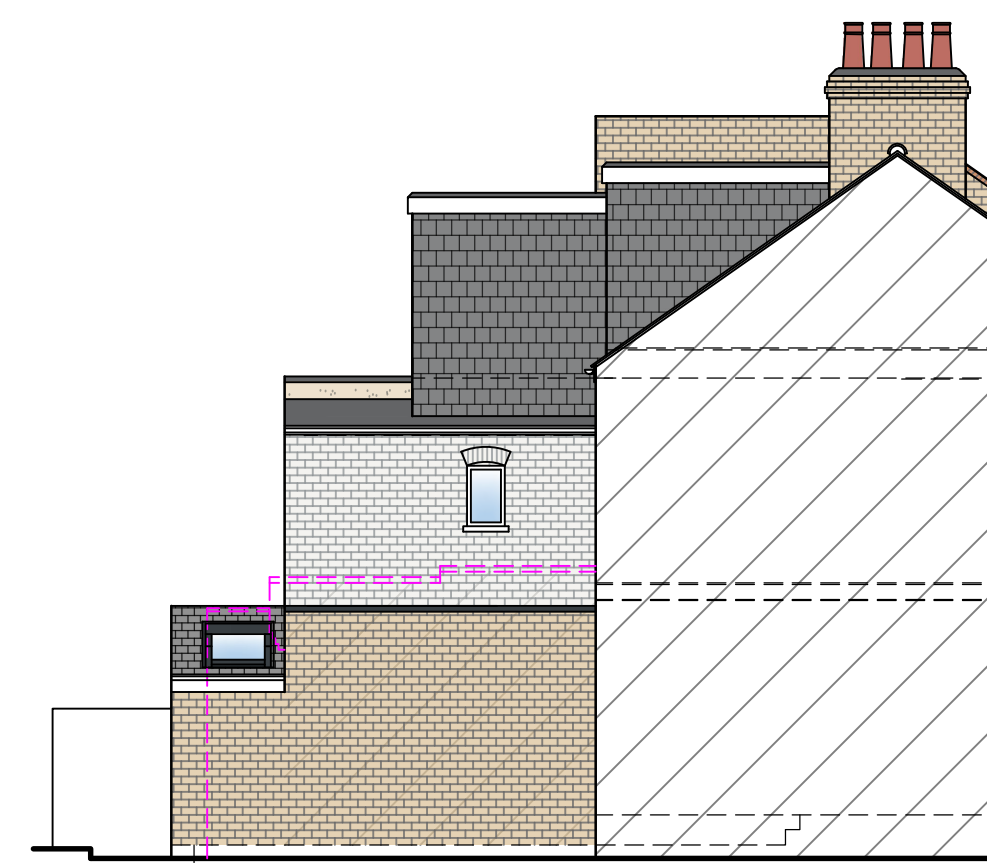

PROPOSED SIDE ELEVATION 1:100

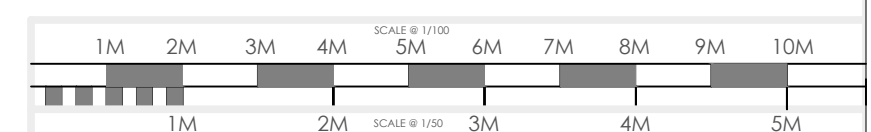


- plusrooms**
HOME EXTENSIONS
- KITCHEN EXTENSIONS
 - LOFT CONVERSIONS
 - REFURBISHMENTS

REVISION:
REV D - CLIENT AMENDMENT - 14/07/22
REV E - 22/08/22 - SC DETAILS
REV F - 24/08/22 - EXTENSION REDUCTION
REV G - 08/09/22 - PARTY WALL ALTERATIONS
REV H - 16/09/22 - PARTY WALL ALTERATIONS
REV I - 23/09/22 - PARTY WALL ALTERATIONS
REV J - 21/11/22 - CLIENT AMENDMENT
REV K - 29/11/22 - PLANNING SUBMISSION

DRAWING:
EXISTING AND PROPOSED FLOOR PLANS AND ELEVATIONS

DATE:	APR 22	PROJECT:	PROPOSED SINGLE STOREY REAR EXTENSION
SCALE @ A1:	VARIES	CLIENT:	RENATA HODGSON
DRAWING No.	P22-26.1	CLIENT ADDRESS:	69 INDERWICK ROAD LONDON N8 9LA

ALL PLANS TO BE CHECKED BY CONTRACTORS FOR ACCURACY AND DIMENSIONS BEFORE WORK ON SITE. ANY CHANGES MUST BE REFERRED TO DESIGNER.
ANY BUILDING WORKS UNDERWAY BEFORE ALL NECESSARY LOCAL AUTHORITY APPROVALS HAVE BEEN OBTAINED ARE AT CLIENTS OWN RISK.
THIS DRAWING REMAINS THE PROPERTY OF PLUSROOMS LTD AND MUST NOT BE REPRODUCED OR USED WITHOUT WRITTEN CONSENT.
THIS DRAWING IS VALID FOR 12 MONTHS FROM DATE OF ISSUE. ANY REVISED DRAWINGS OR ADDITIONAL CONSTRUCTION DETAILS REQUESTED AFTER LOCAL AUTHORITY APPROVALS HAVE BEEN GAINED WILL FORM AN ADDITIONAL COST TO THE CLIENT.

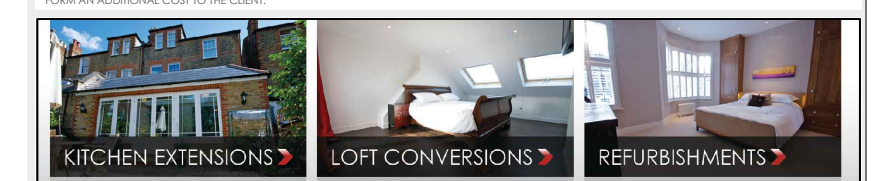

PLUS ROOMS Alexander House, 7, oaklands gate, Northwood, HA4 3AA | T: 0800 917 7127
The Room is a trading name of plusrooms.com Ltd. | Company Registration No: 7584758
Registered Office: Elmwood House, 42 Lifford Road, Barnet, Herts, EN5 8PT | Directors: James and Robert Bennett