




 


© Crown copyright 2021 Ordnance Survey 100053143

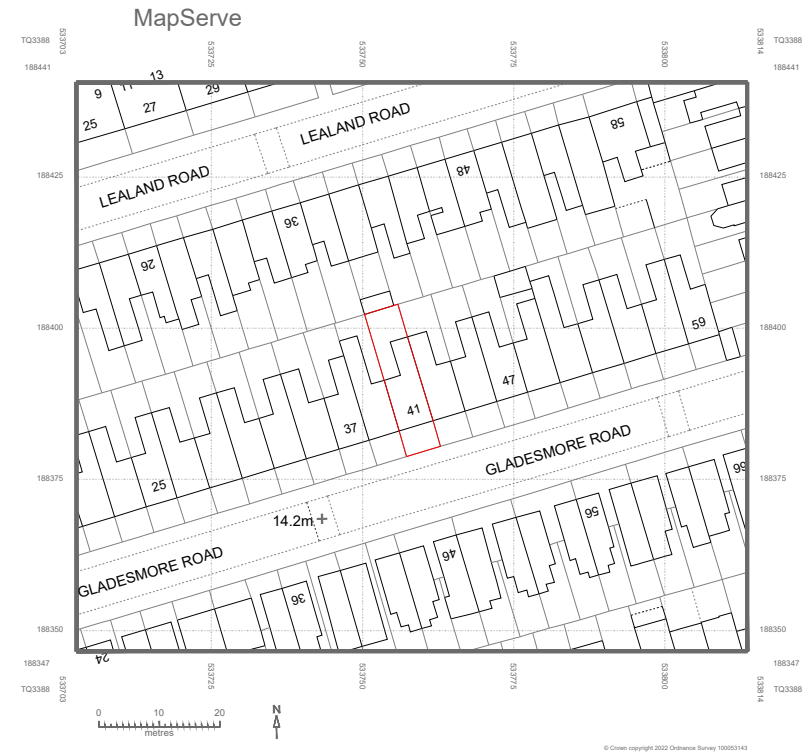

BLOCK PLAN
1:500@A4

 

LOCATION PLAN
1:1250@A4

 


address. 4 Grosvenor way - E5 9ND - London.
tel. 0203781 8008
mail. office@redwoodsprojects.co.uk
web. www.redwoodsprojects.co.uk

Any errors on Dimensions to be reported to the Architect prior to commencement of Works. Dimensions and areas are based on survey information. This drawing is copyright © Redwoods Projects. All dimensions to be checked on site Prior work.


ADDRESS: 41 GLADESMORE ROAD,
LONDON N15 6TA, UK
TITLE: LOCATION & BLOCK PLAN

PROJECT No 983 | **Date:** 11-17-2022


NAME: **E 00**

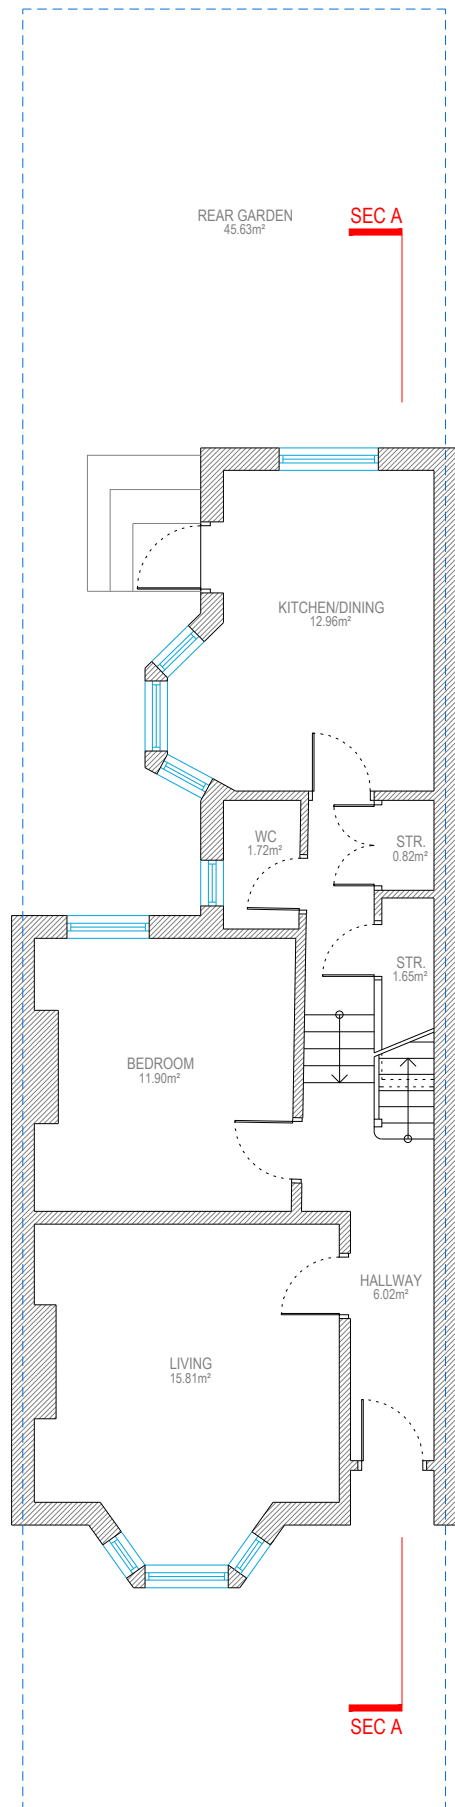


GROUND FLOOR

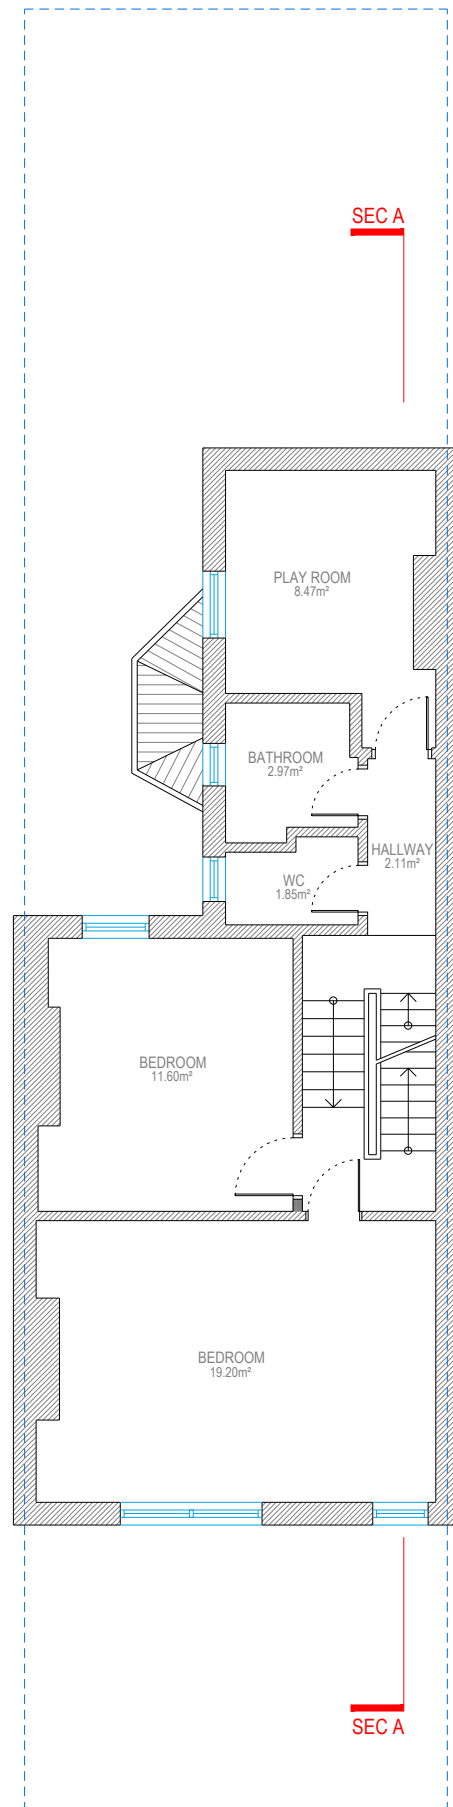

FIRST FLOOR

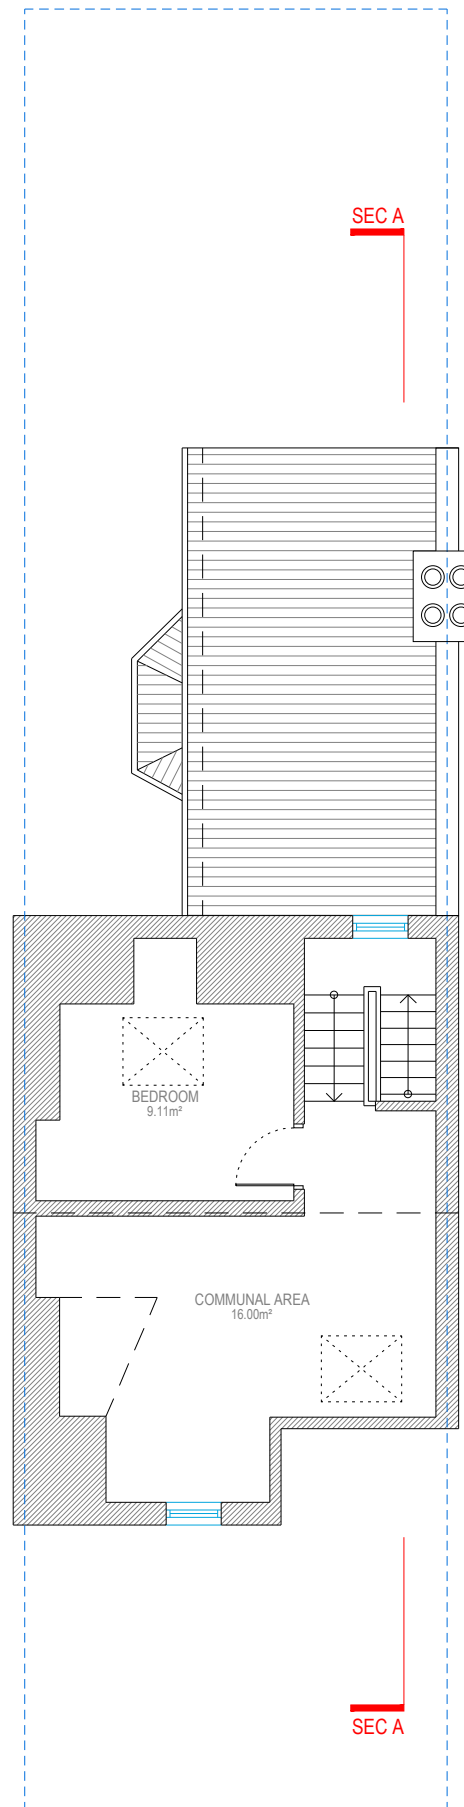


LOFT FLOOR

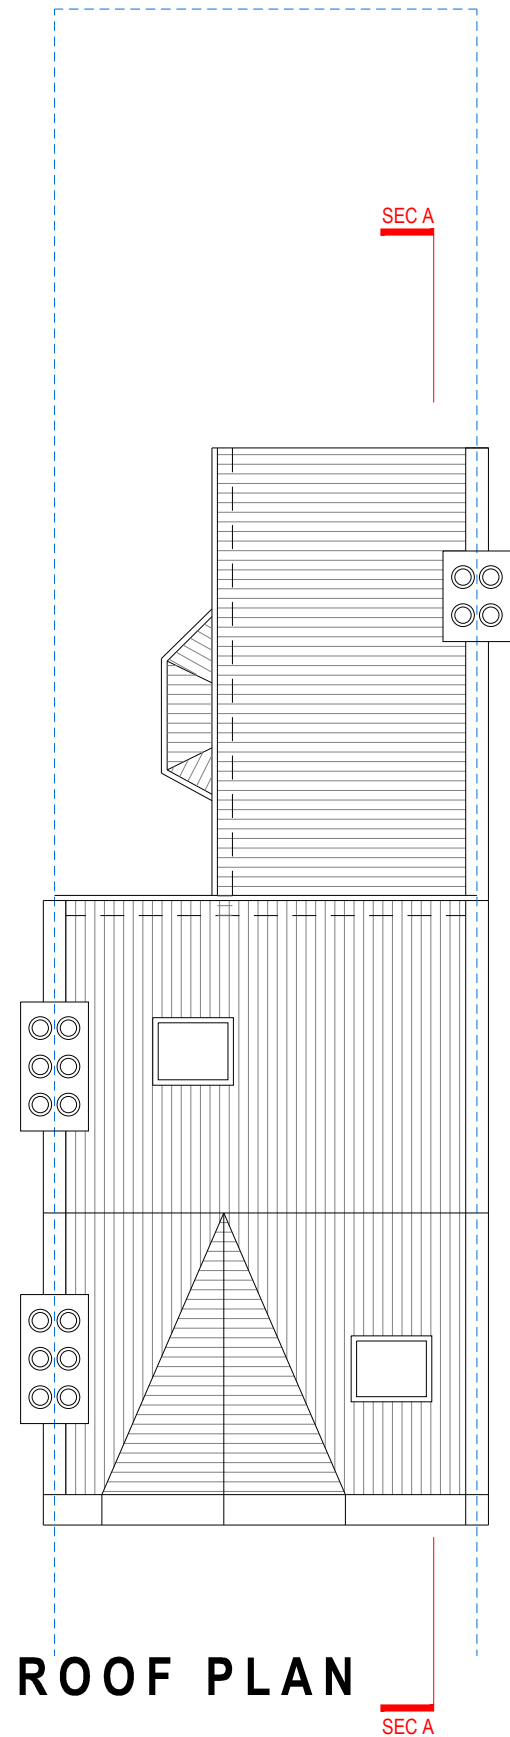

ROOF PLAN

0 1 2 5m scale 1:100 @A3

 

Redwoods


adress. 4 Grosvenor way - E5 9ND - London.
tel. 0203781 8008
mail. office@redwoodsprojects.co.uk
web. www.redwoodsprojects.co.uk

Any errors on Dimensions to be reported to the Architect prior to commencement of Works. Dimensions and areas are based on survey information. This drawing is copyright © Redwoods Projects. All dimensions to be checked on site Prior work,


ADDRESS: 41 GLADESMORE ROAD,
LONDON N15 6TA, UK
TITLE: EXISTING DRAWINGS
FLOOR PLANS

PROJECT No 983 | Date: 11-22-2022

NAME: **E 01**

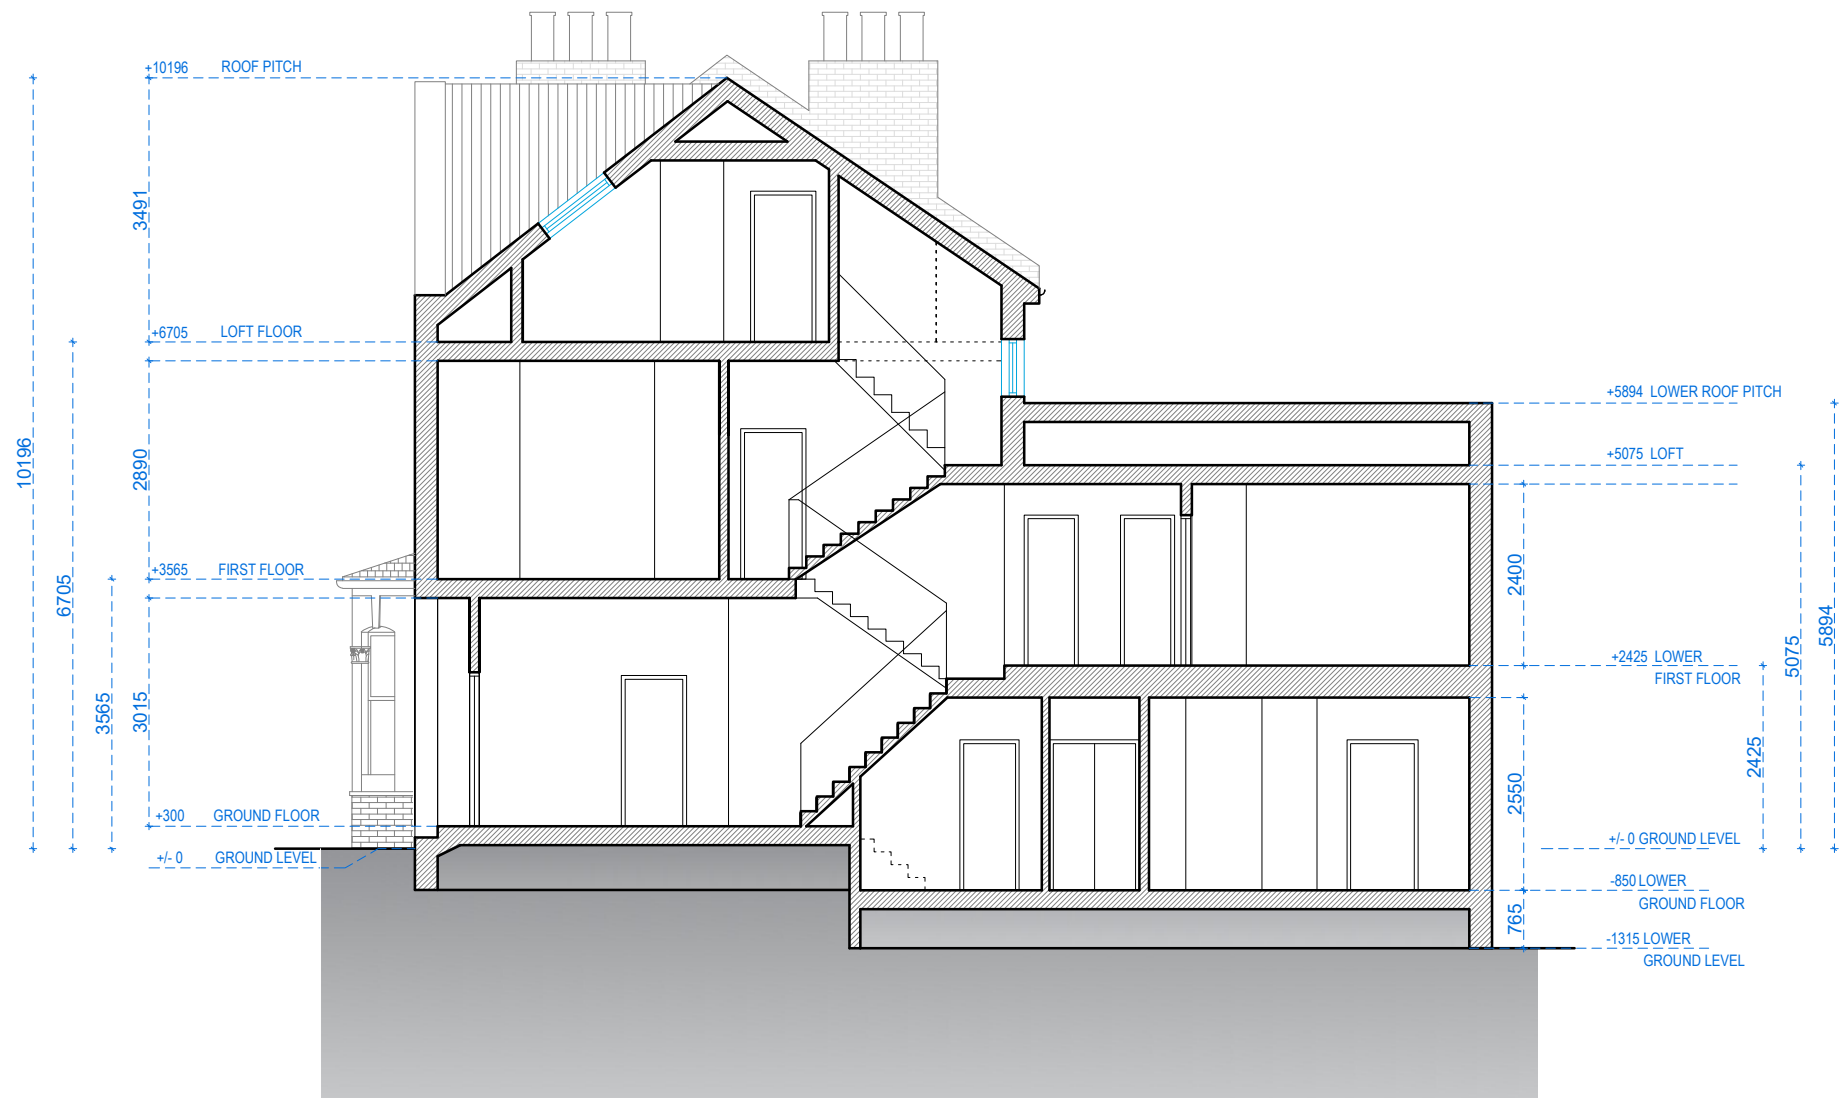

SECTION AA

 


address. 4 Grosvenor way - E5 9ND - London.
tel. 0203781 8008
mail. office@redwoodsprojects.co.uk
web. www.redwoodsprojects.co.uk

Any errors on Dimensions to be reported to the Architect prior to commencement of Works. Dimensions and areas are based on survey information. This drawing is copyright © Redwoods Projects. All dimensions to be checked on site Prior work,

ADDRESS: 41 GLADESMORE ROAD,
LONDON N15 6TA, UK
TITLE: EXISTING DRAWINGS
SECTION
PROJECT No 983 | Date: 11-22-2022
NAME: E 02



FRONT ELEVATION
WEST ELEVATION

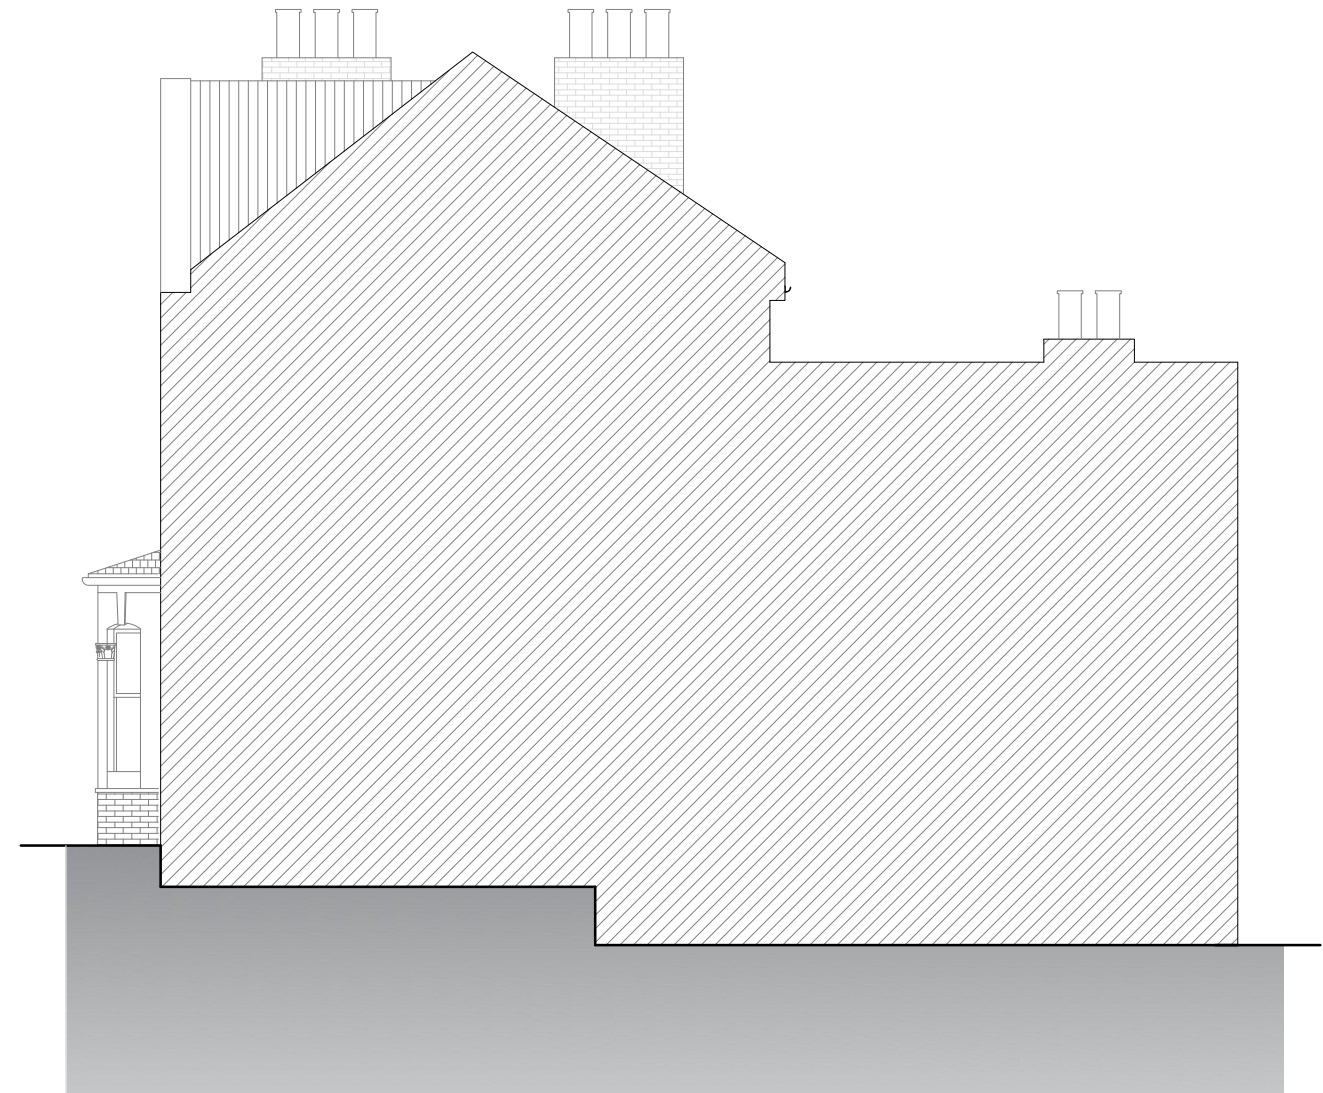

SIDE ELEVATION
SOUTH ELEVATION

0 1 2 5m scale 1:100
 @A3




adress. 4 Grosvenor way - E5 9ND - London.
 tel. 0203781 8008
 mail. office@redwoodsprojects.co.uk
 web. www.redwoodsprojects.co.uk

Any errors on Dimensions to be reported to the Architect prior to commencement of Works. Dimensions and areas are based on survey information. This drawing is copyright © Redwoods Projects. All dimensions to be checked on site Prior work,

ADDRESS: 41 GLADESMORE ROAD,
 LONDON N15 6TA, UK
 TITLE: EXISTING DRAWINGS
 ELEVATIONS

PROJECT No 983 | Date: 11-22-2022

NAME: **E 03**

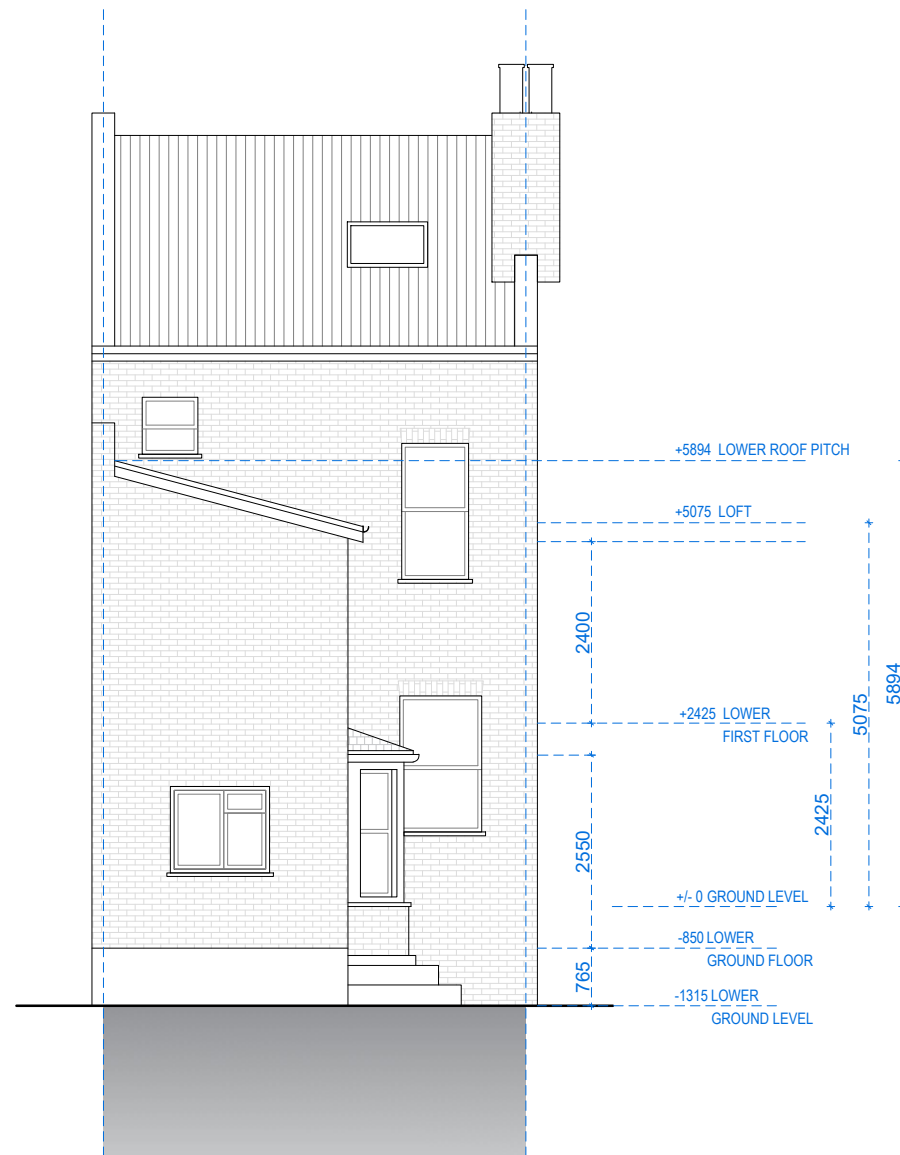

REAR ELEVATION
EAST ELEVATION



SIDE ELEVATION
NORTH ELEVATION

0 1 2 5m scale 1:100
@A3

Redwoods


adress. 4 Grosvenor way - E5 9ND - London.
tel. 0203781 8008
mail. office@redwoodsprojects.co.uk
web. www.redwoodsprojects.co.uk

Any errors on Dimensions to be reported to the Architect prior to commencement of Works. Dimensions and areas are based on survey information. This drawing is copyright © Redwoods Projects. All dimensions to be checked on site Prior work,

ADDRESS: 41 GLADESMORE ROAD,
LONDON N15 6TA, UK
TITLE: EXISTING DRAWINGS
ELEVATIONS


PROJECT No 983 | Date: 11-22-2022

NAME: **E 04**

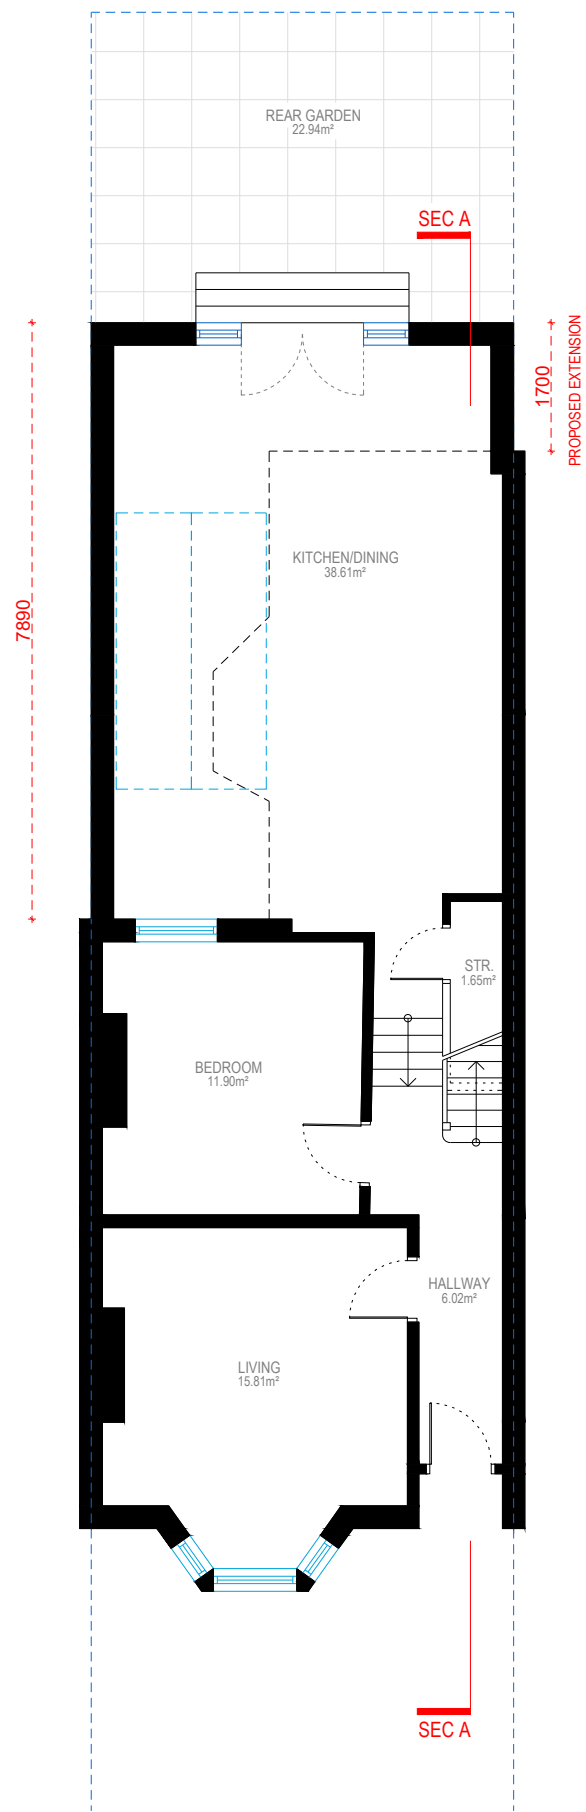


GROUND FLOOR


EXISTING REAR GARDEN AREA - 45.63M²
 NEW PROPOSED EXTENSION AREA - 22.69M²
 (49.72% OF TOTAL REAR GARDEN AREA)

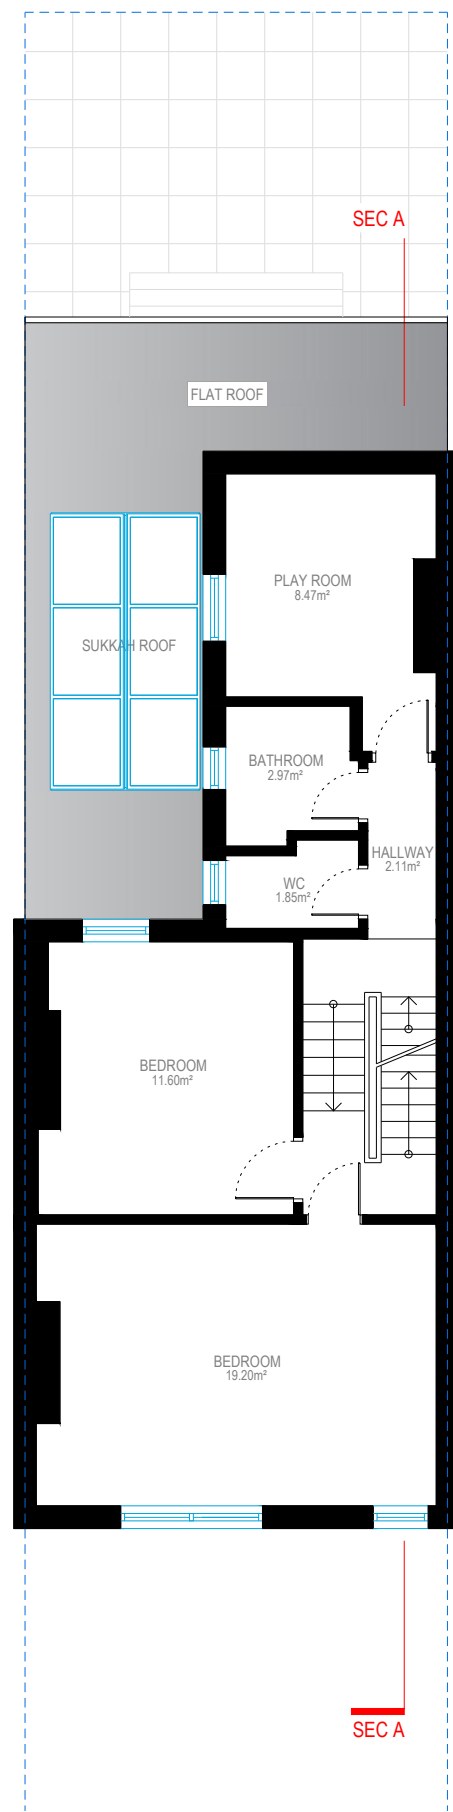

FIRST FLOOR

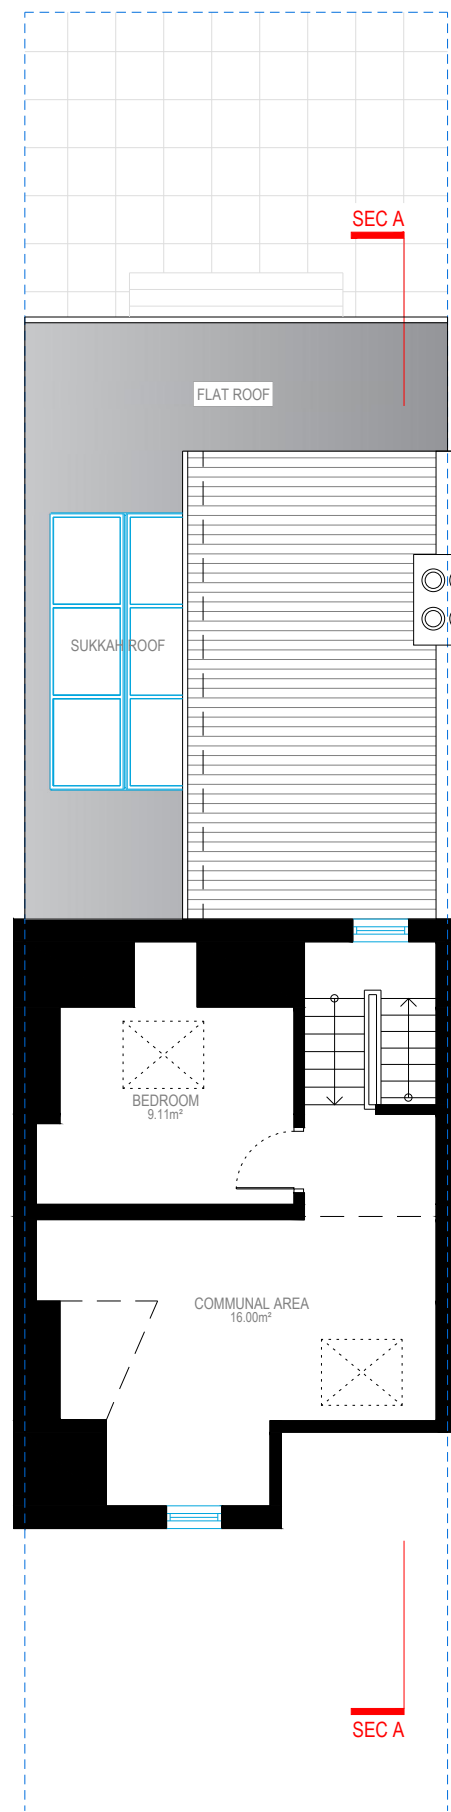

LOFT FLOOR

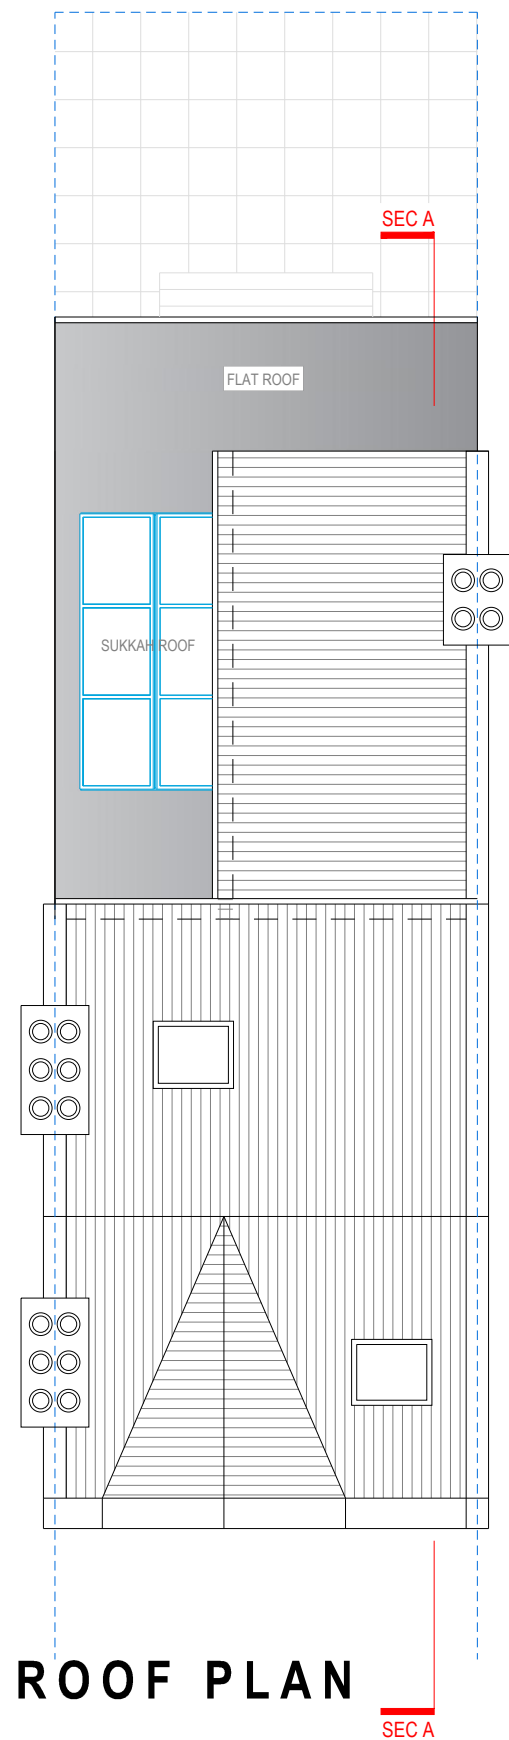

ROOF PLAN


0 1 2 5m scale 1:100 @A3



adress. 4 Grosvenor way - E5 9ND - London.
 tel. 0203781 8008
 mail. office@redwoodsprojects.co.uk
 web. www.redwoodsprojects.co.uk

Any errors on Dimensions to be reported to the Architect prior to commencement of Works. Dimensions and areas are based on survey information. This drawing is copyright © Redwoods Projects. All dimensions to be checked on site Prior work,

ADDRESS: 41 GLADESMORE ROAD, LONDON N15 6TA, UK
 TITLE: PROPOSED DRAWINGS FLOOR PLANS
 PROJECT No 983 | Date: 11-22-2022
 NAME: P 01

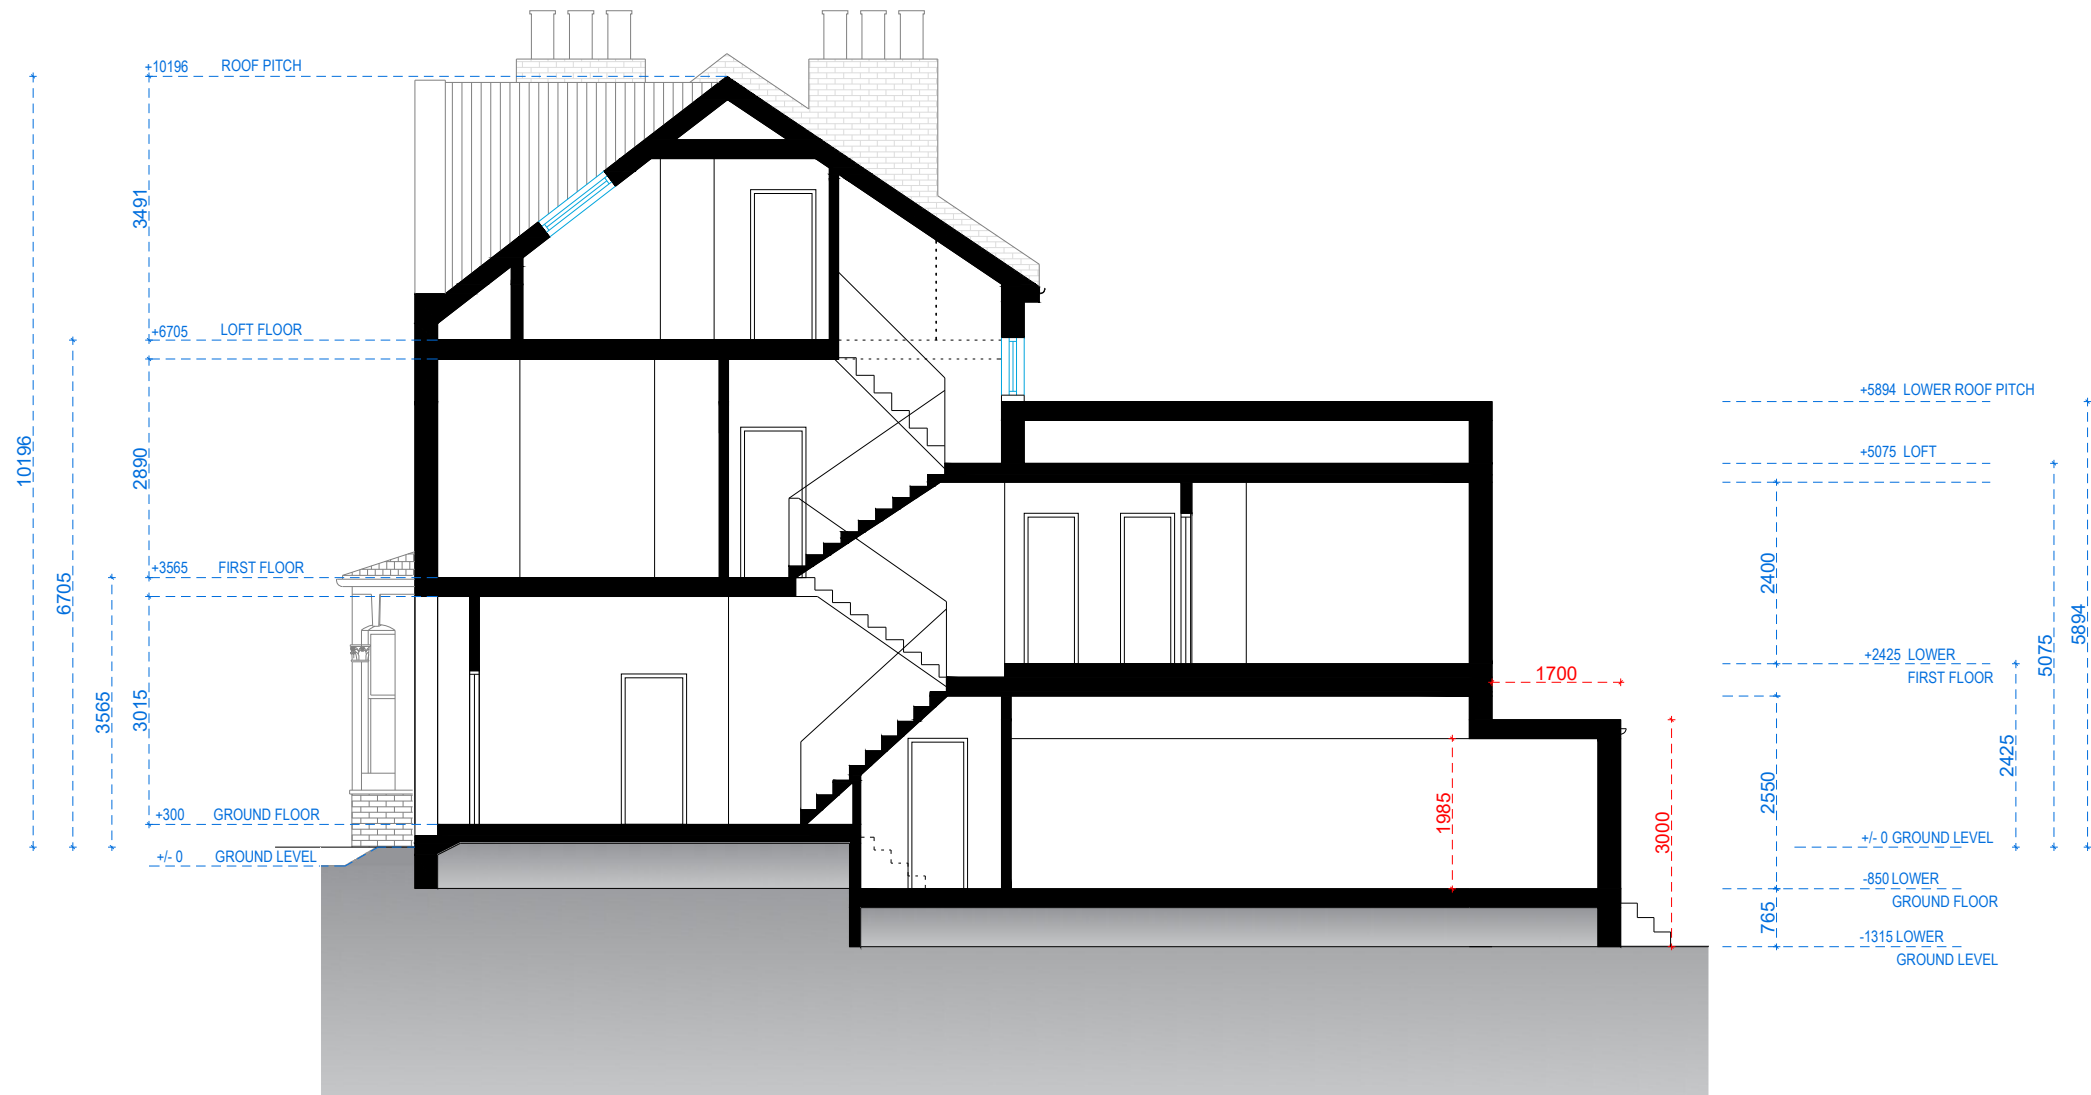

SECTION AA

0 1 2 5m scale 1:100
@A3

Redwoods

adress. 4 Grosvenor way - E5 9ND - London.
tel. 0203781 8008
mail. office@redwoodsprojects.co.uk
web. www.redwoodsprojects.co.uk

Any errors on Dimensions to be reported to the Architect prior to commencement of Works. Dimensions and areas are based on survey information. This drawing is copyright © Redwoods Projects. All dimensions to be checked on site Prior work,


ADDRESS: 41 GLADESMORE ROAD,
LONDON N15 6TA, UK
TITLE: PROPOSED DRAWINGS
SECTION

PROJECT No 983 | Date: 11-22-2022

NAME: **P 02**



FRONT ELEVATION
WEST ELEVATION

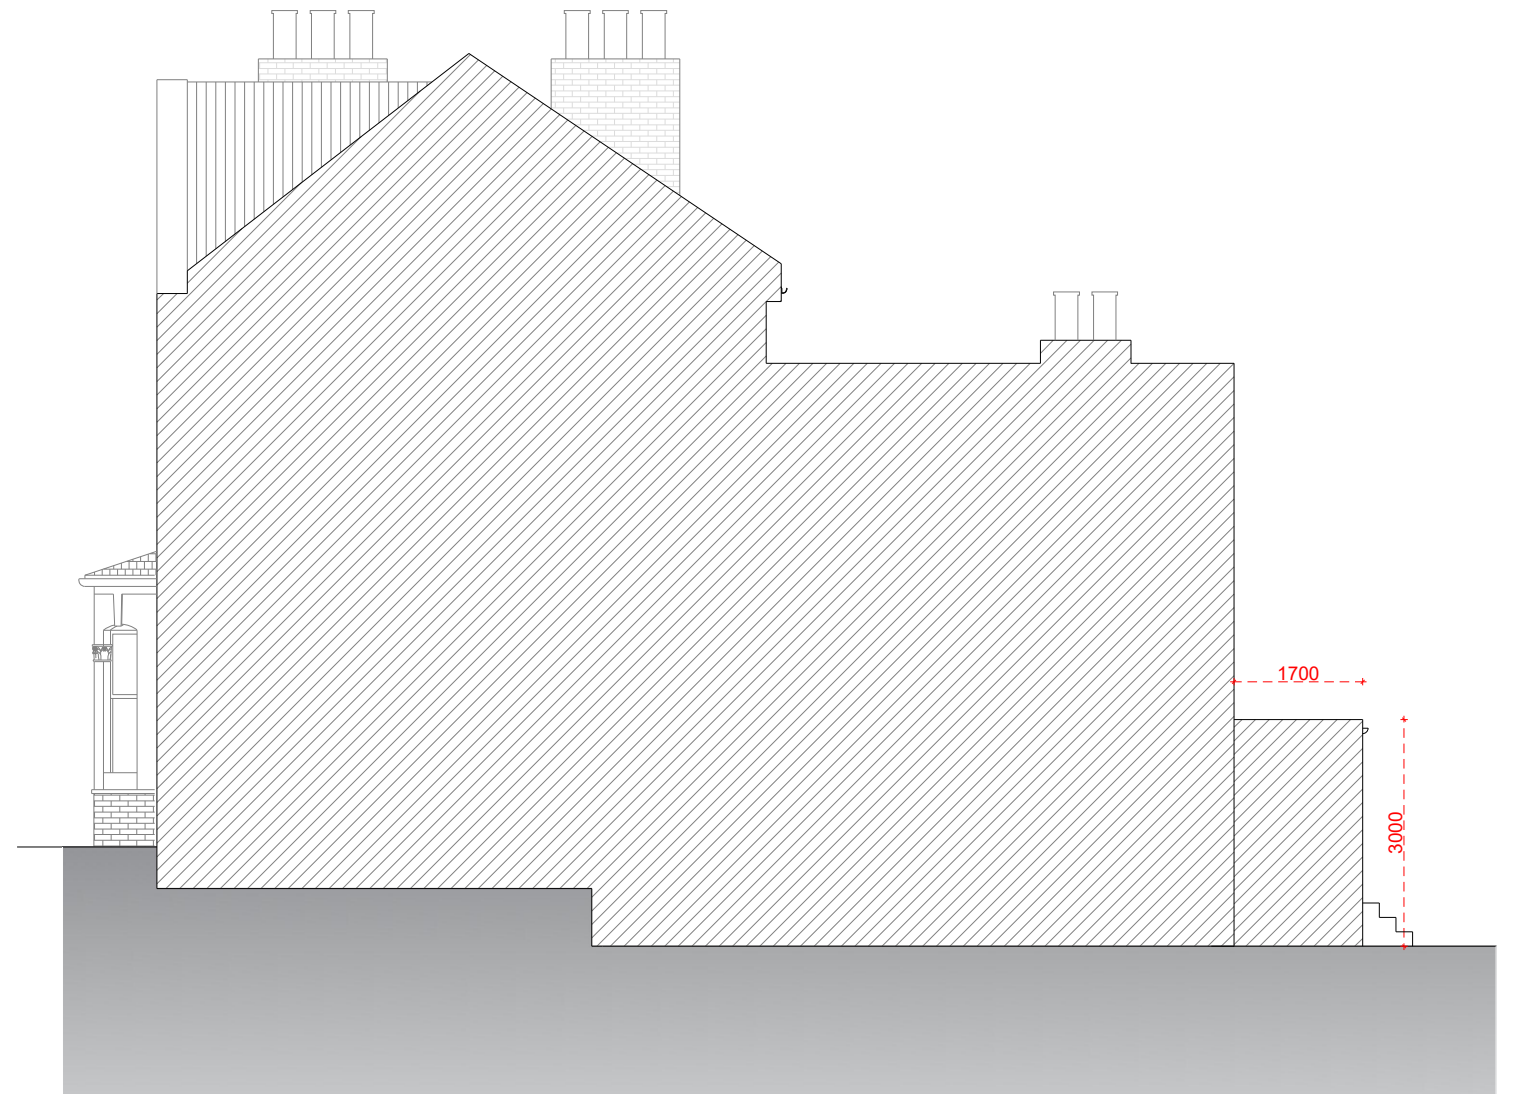

SIDE ELEVATION
SOUTH ELEVATION

0 1 2 5m scale 1:100
@A3

Redwoods


address. 4 Grosvenor way - E5 9ND - London.
tel. 0203781 8008
mail. office@redwoodsprojects.co.uk
web. www.redwoodsprojects.co.uk

Any errors on Dimensions to be reported to the Architect prior to commencement of Works. Dimensions and areas are based on survey information. This drawing is copyright © Redwoods Projects. All dimensions to be checked on site Prior work,

ADDRESS: 41 GLADESMORE ROAD,
LONDON N15 6TA, UK
TITLE: PROPOSED DRAWINGS
ELEVATIONS

PROJECT No 983 | Date: 11-22-2022

NAME: **P 03**

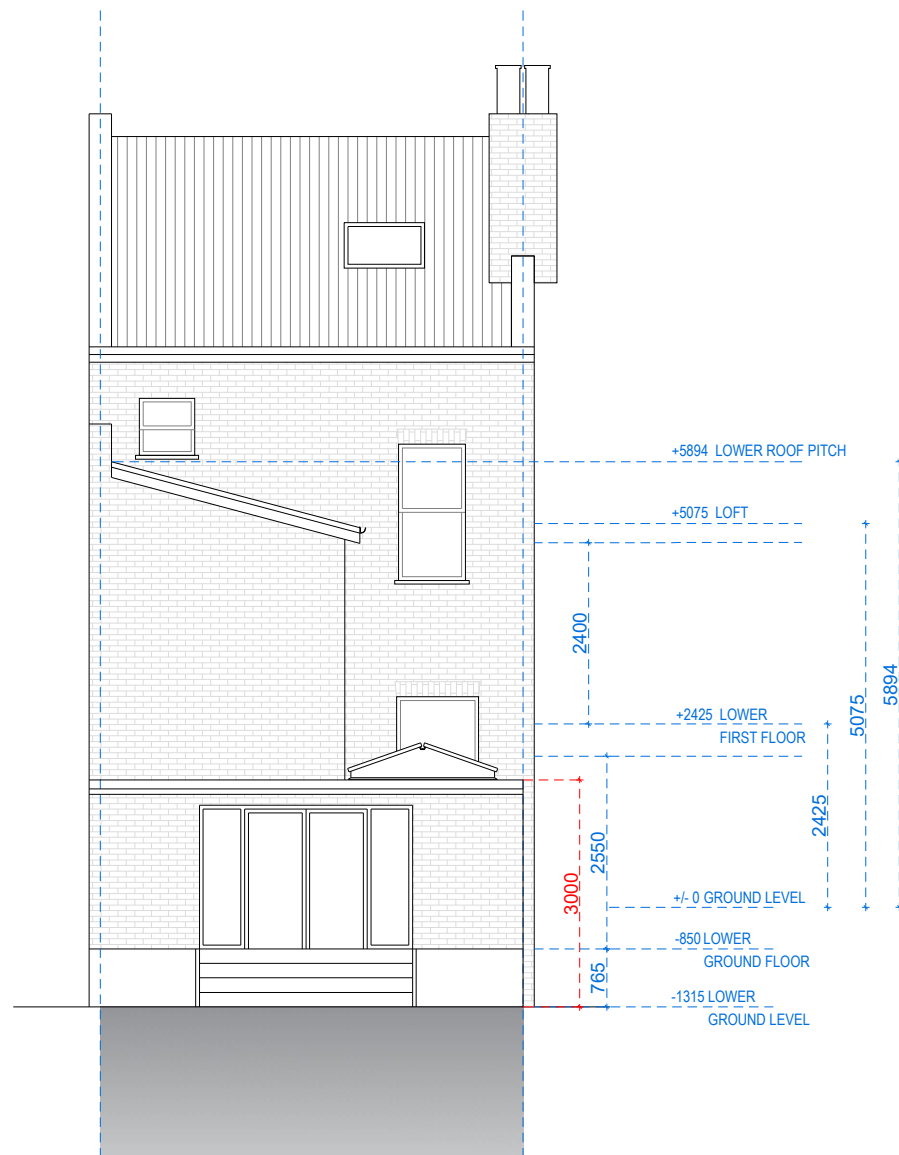

REAR ELEVATION
EAST ELEVATION



SIDE ELEVATION
NORTH ELEVATION

0 1 2 5m scale **1:100**
@A3

Redwoods

adress. 4 Grosvenor way - E5 9ND - London.
tel. 0203781 8008
mail. office@redwoodsprojects.co.uk
web. www.redwoodsprojects.co.uk

Any errors on Dimensions to be reported to the Architect prior to commencement of Works. Dimensions and areas are based on survey information. This drawing is copyright © Redwoods Projects. All dimensions to be checked on site Prior work,

ADDRESS: 41 GLADESMORE ROAD,
LONDON N15 6TA, UK
TITLE: PROPOSED DRAWINGS
ELEVATIONS

PROJECT No 983 | **Date:** 11-22-2022

NAME: **P 04**