



Millimetres


500

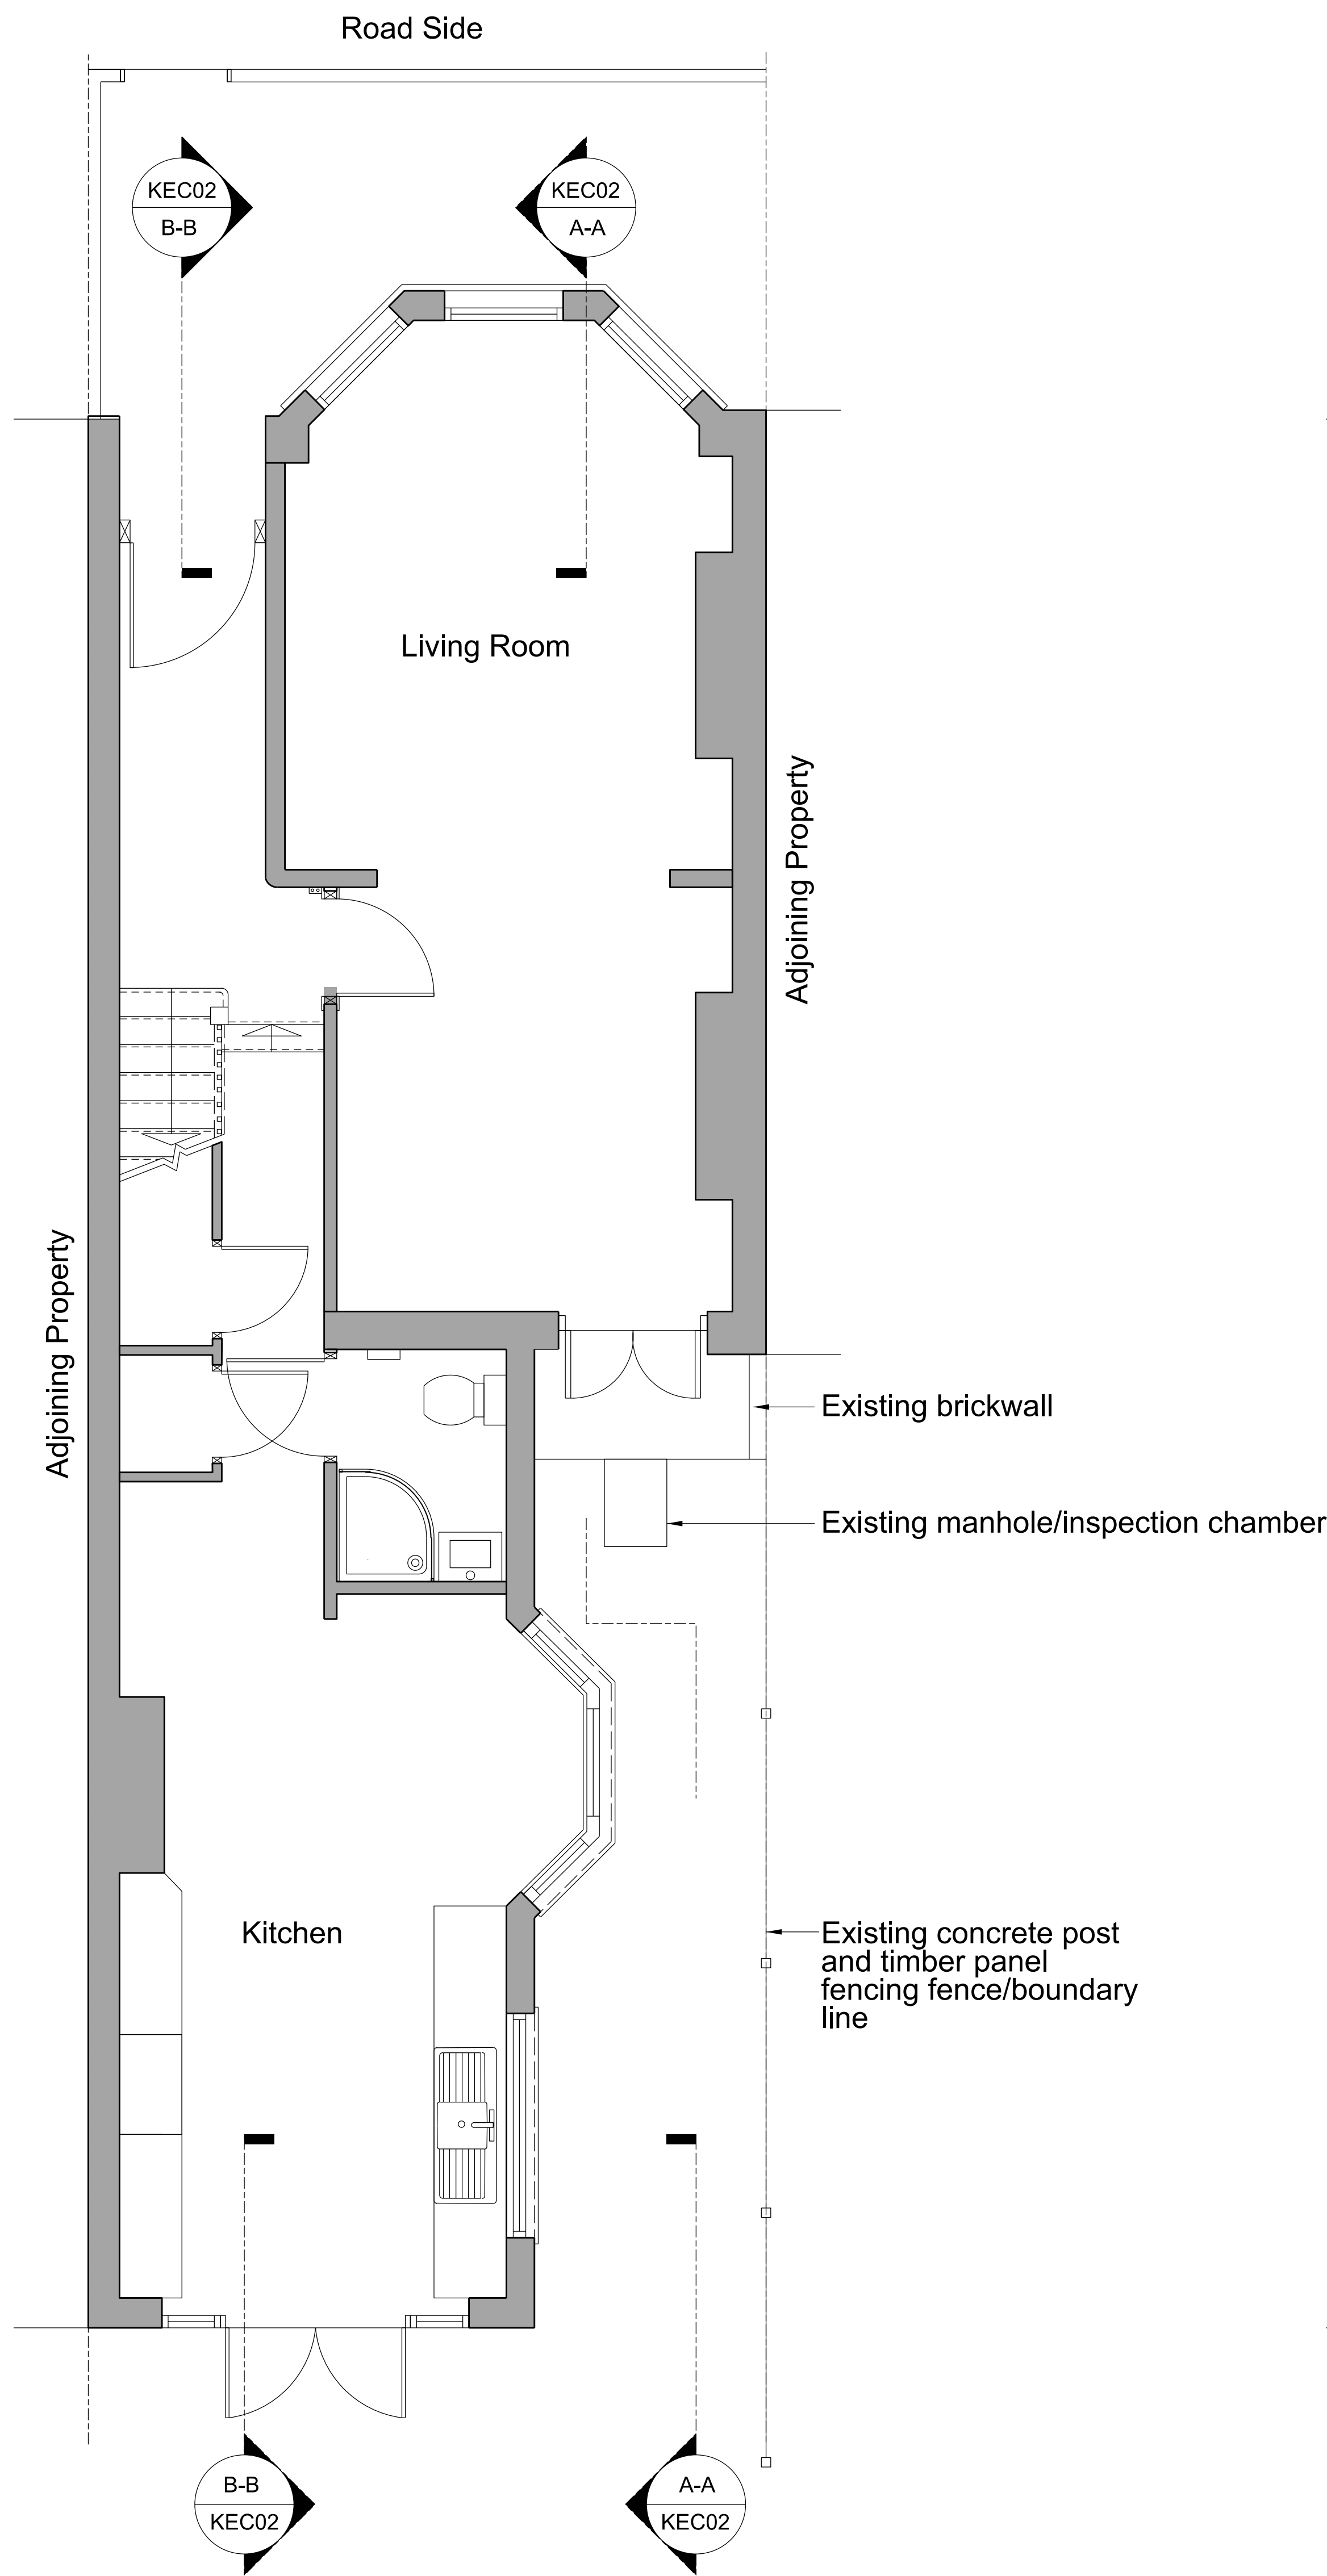


Existing Ground Floor

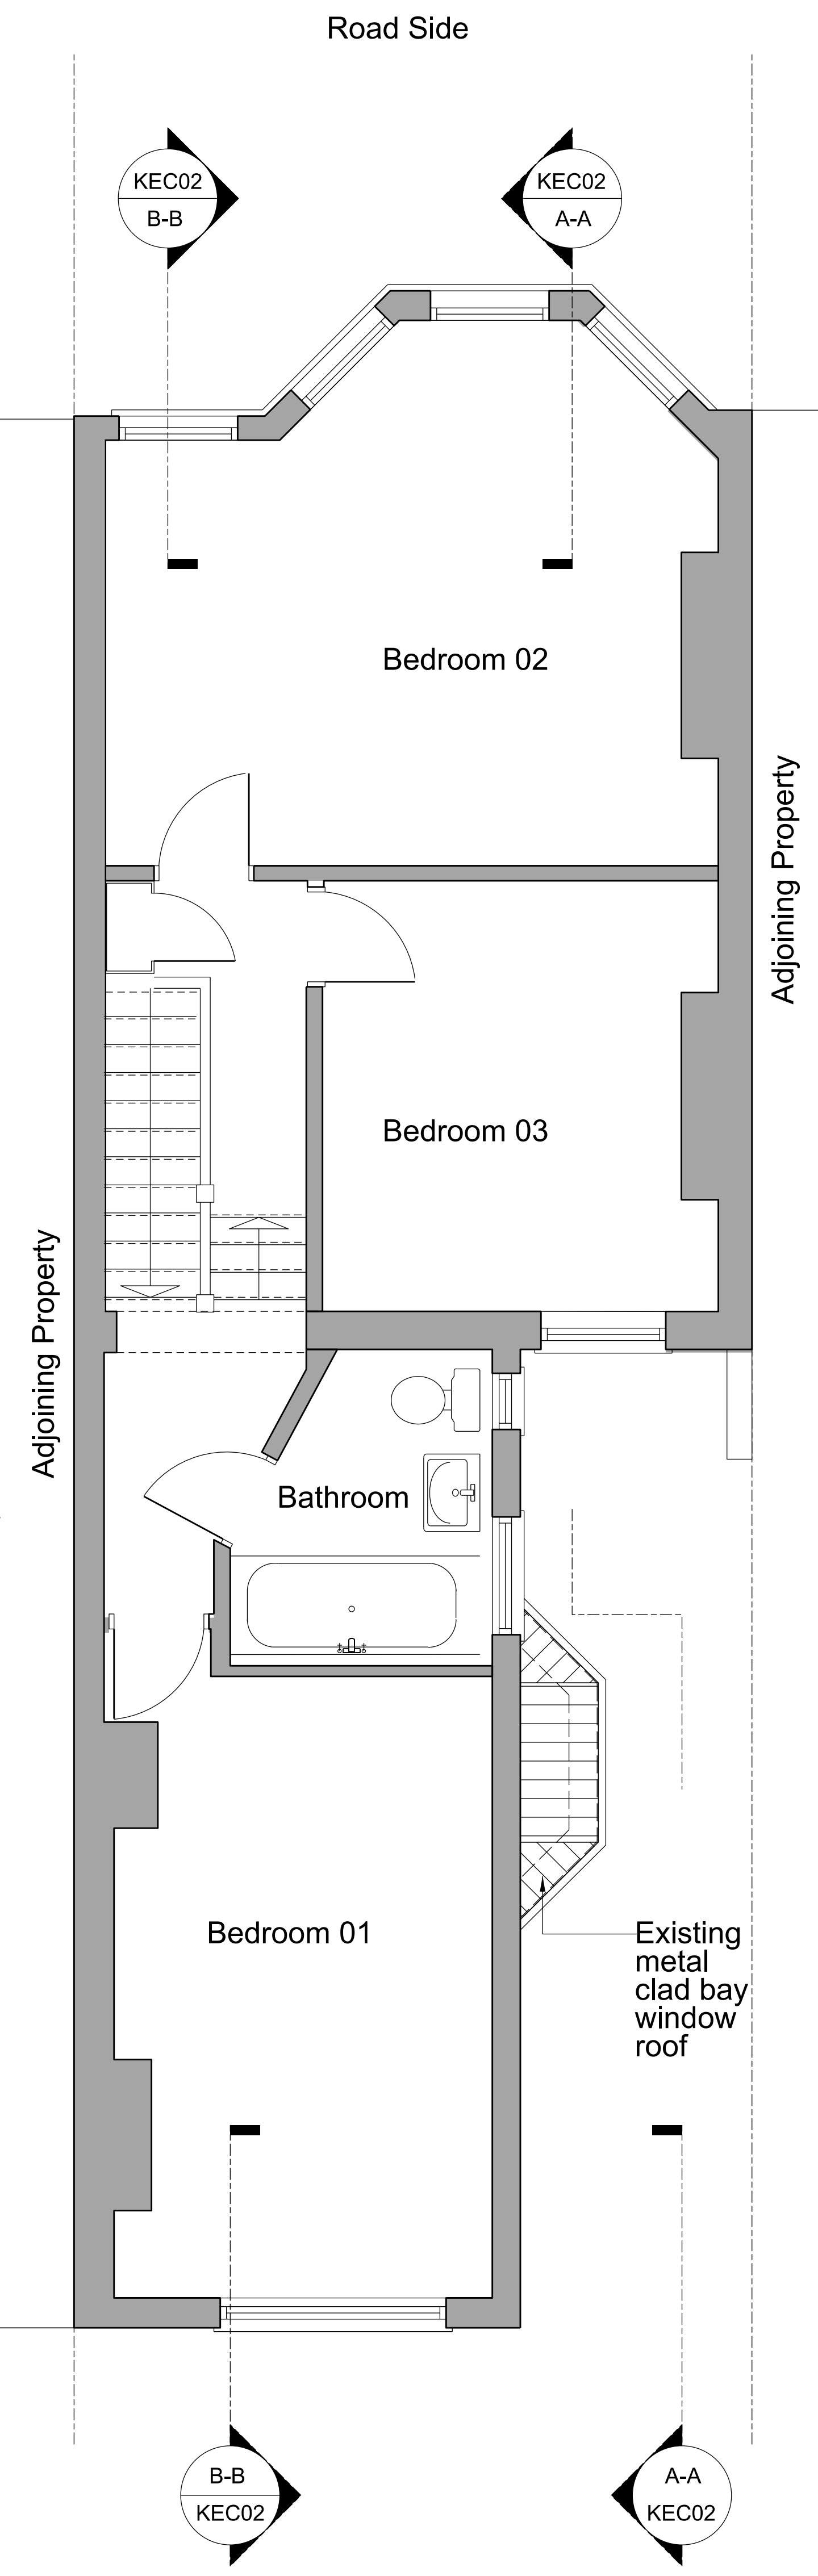

Existing 1st Floor

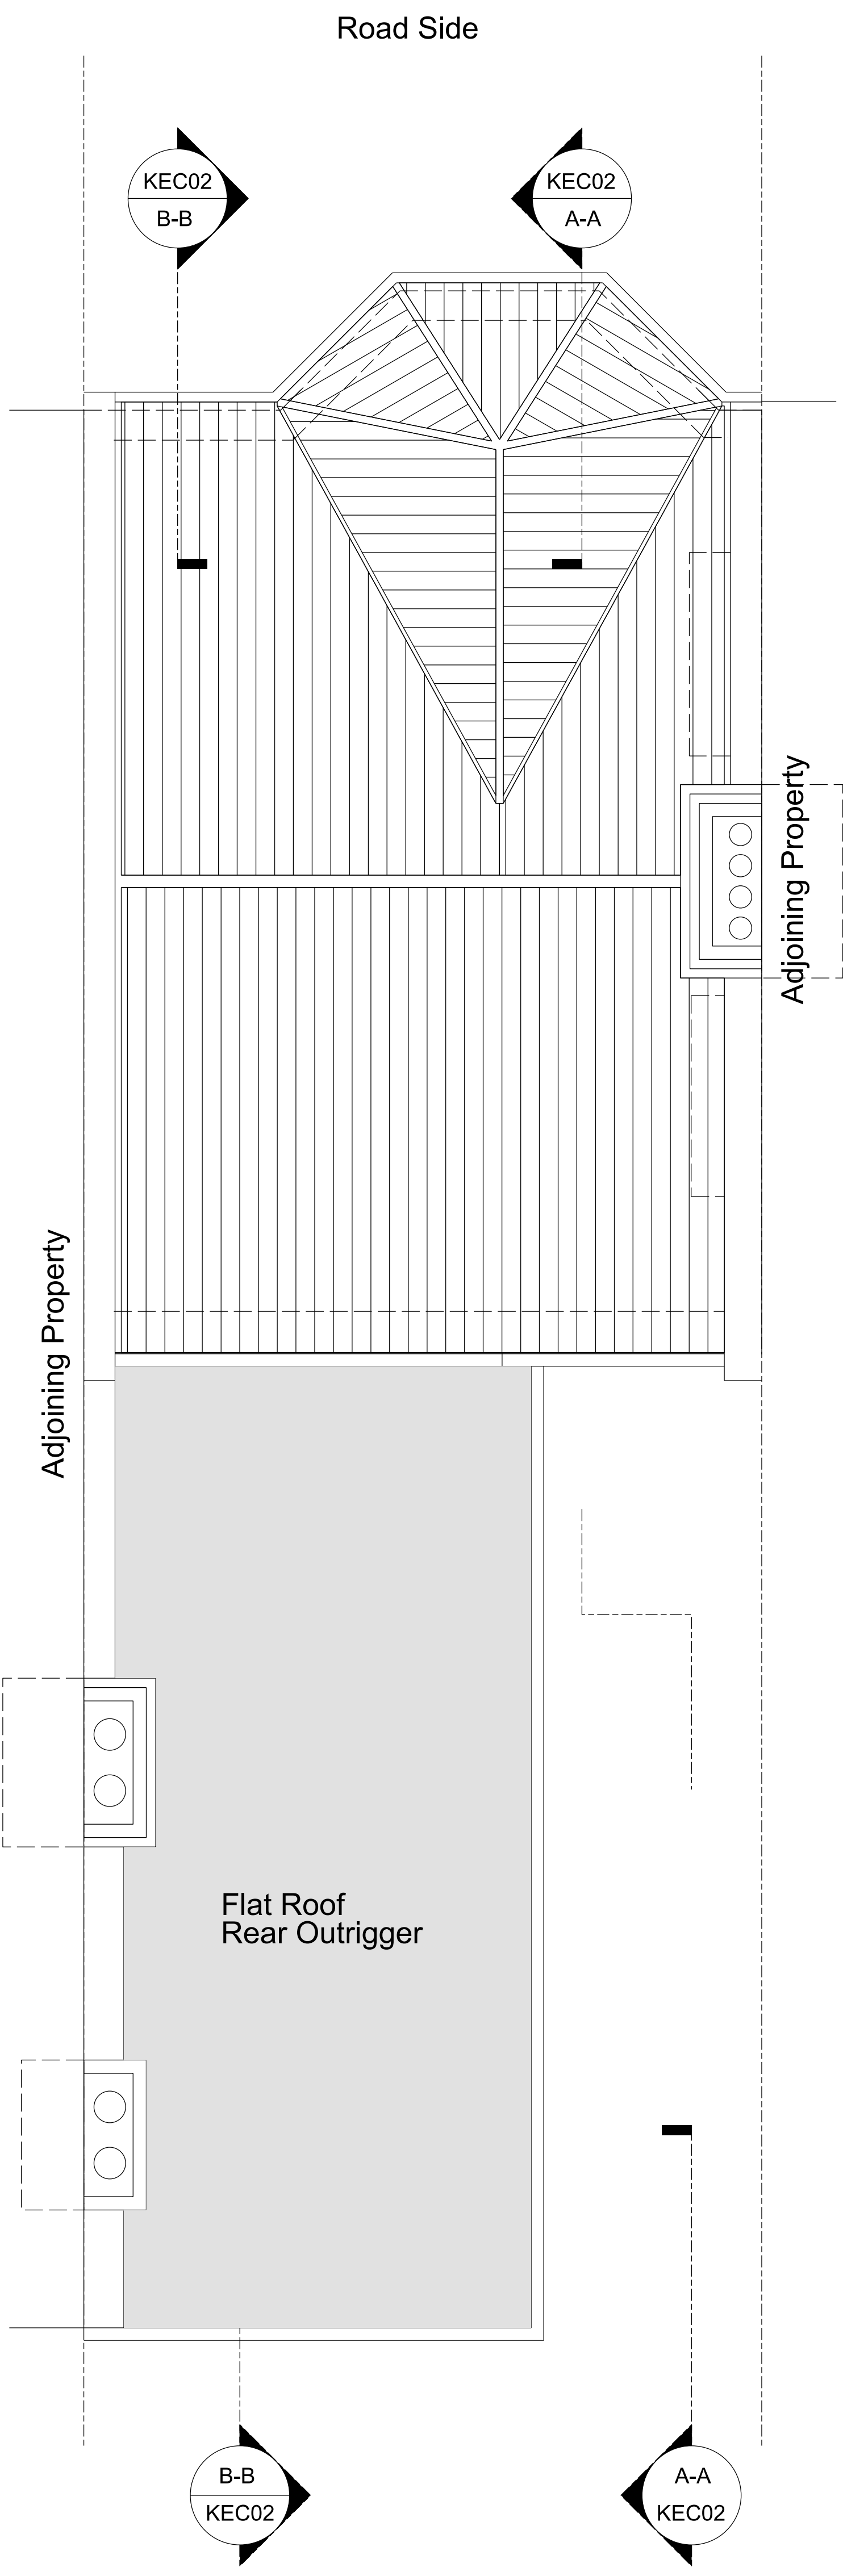

Existing Roof Plan

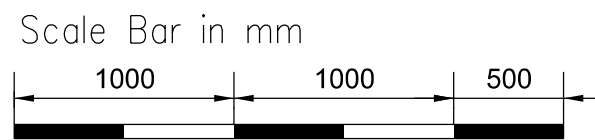

|                                                                      |                                          |               |          |
|----------------------------------------------------------------------|------------------------------------------|---------------|----------|
| Revision                                                             | Purpose of Issue / Description of Change |               |          |
|                                                                      |                                          |               |          |
|                                                                      |                                          |               |          |
|                                                                      |                                          |               |          |
|                                                                      |                                          |               |          |
| A                                                                    | Planning Application                     |               |          |
| Purpose of Issue / Description of Change                             |                                          |               |          |
| Drawn                                                                | Checked                                  | Approved      |          |
| KEC                                                                  | CKA                                      | EE            |          |
| Designer                                                             |                                          |               |          |
| K H Emmenegger-Clos<br>Architect (RIBA/ARB)<br>07763 099690          |                                          |               |          |
| Site Location                                                        |                                          |               |          |
| 132 Falkland Road, London, N8 0NP                                    |                                          |               |          |
| Project                                                              |                                          |               |          |
| Ground Floor Side Infill and<br>Roof Rear Dormer/Outrigger Extension |                                          |               |          |
| Title                                                                |                                          |               |          |
| Existing Ground Floor, First Floor & Roof Plans                      |                                          |               |          |
| A1                                                                   | Original Scale<br>1:50 @ A1              | Location Code | Rev<br>A |
| Drawing Number                                                       |                                          |               |          |
| FALK132-001-EXPL-251122-KEC01                                        |                                          |               |          |