




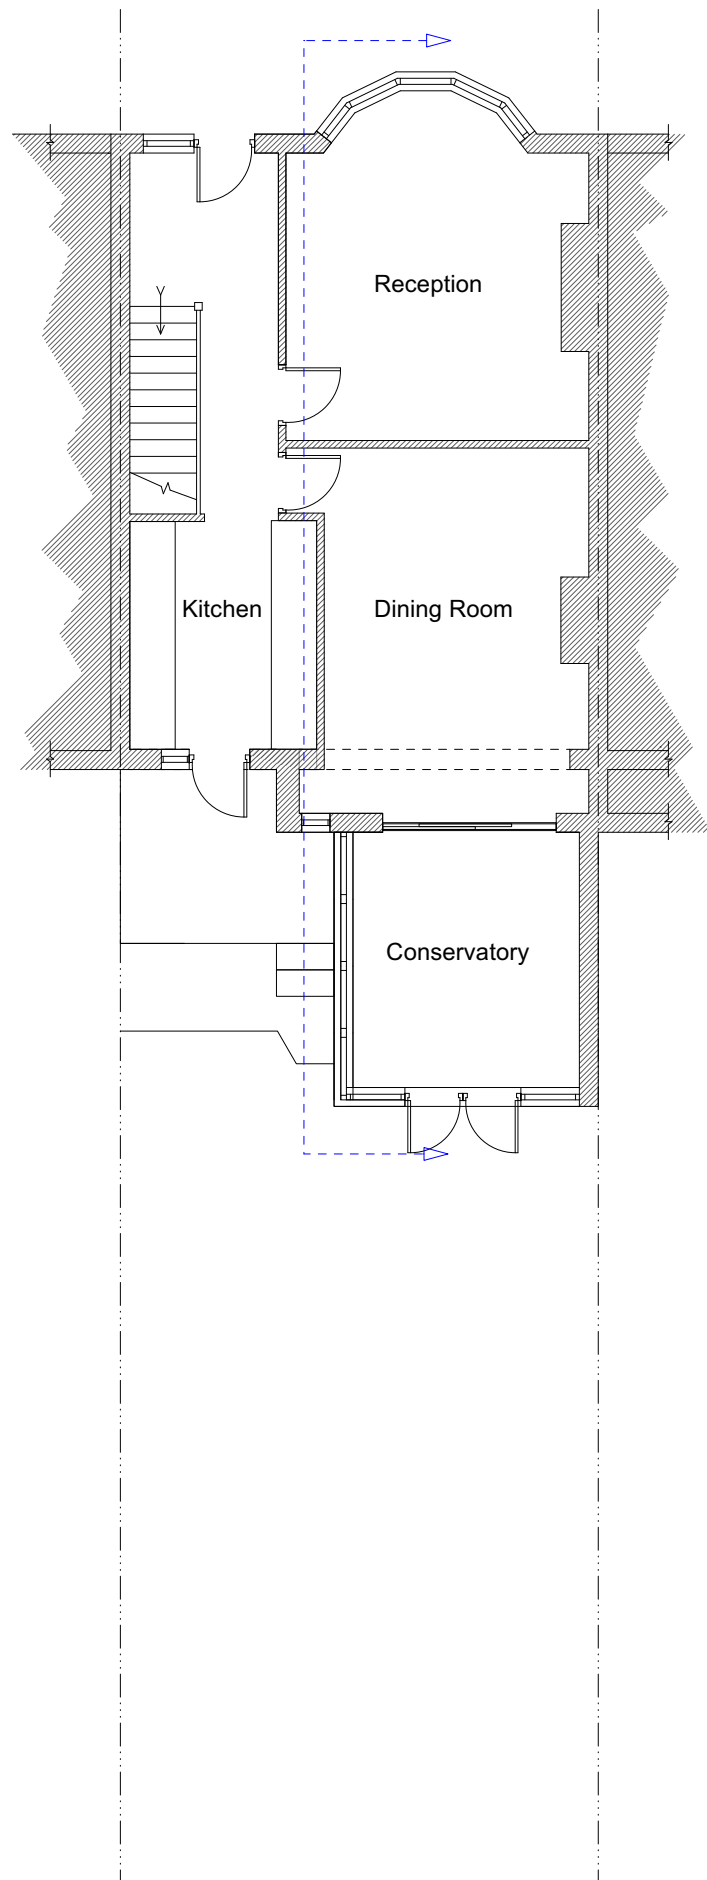

EXISTING GROUND FLOOR

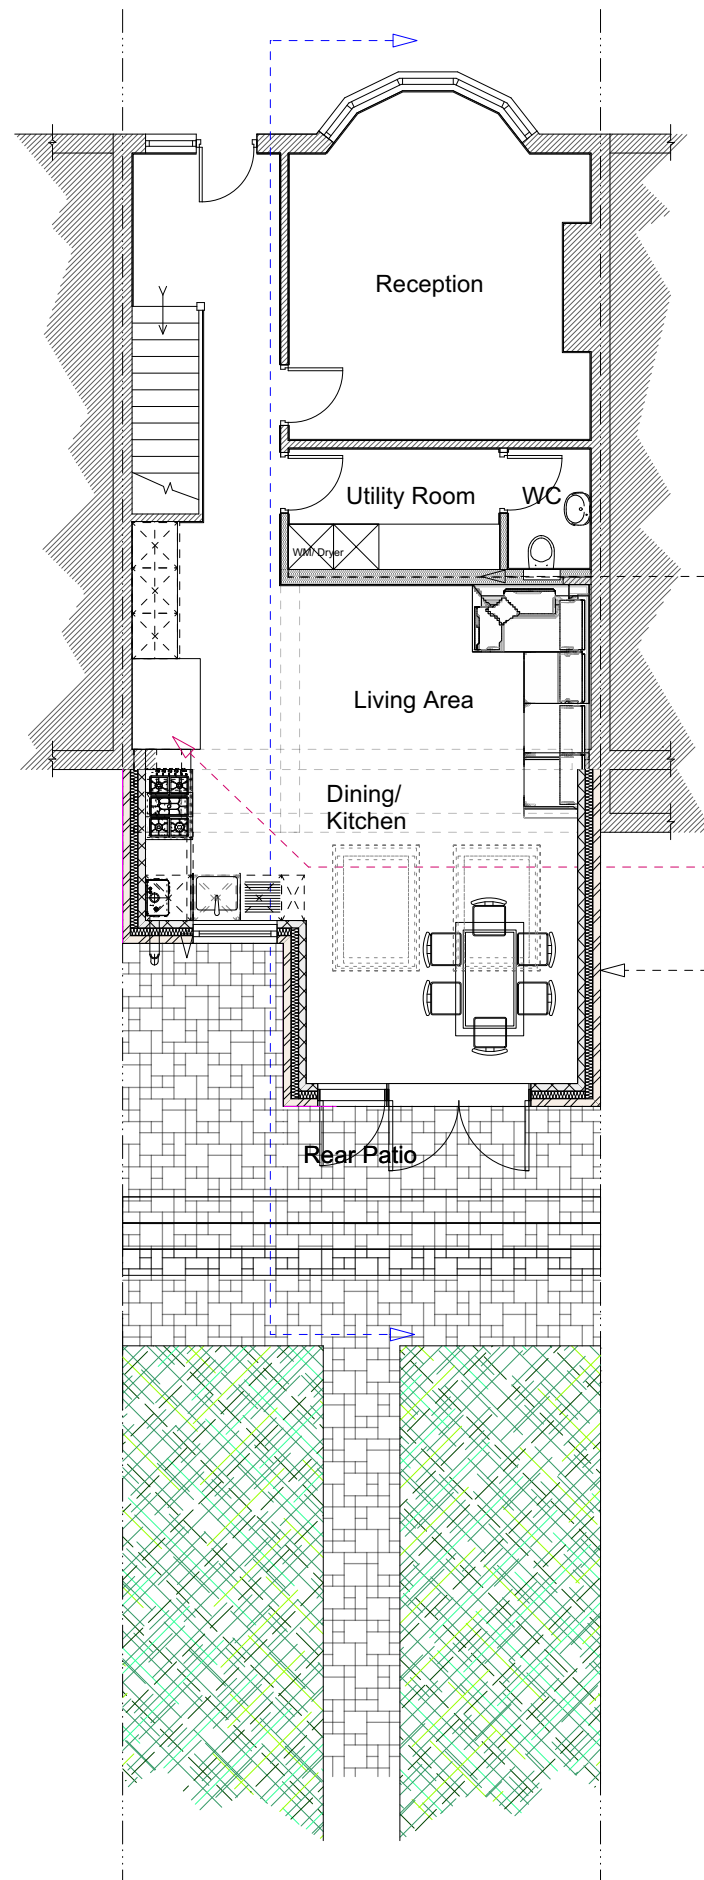

PROPOSED GROUND FLOOR

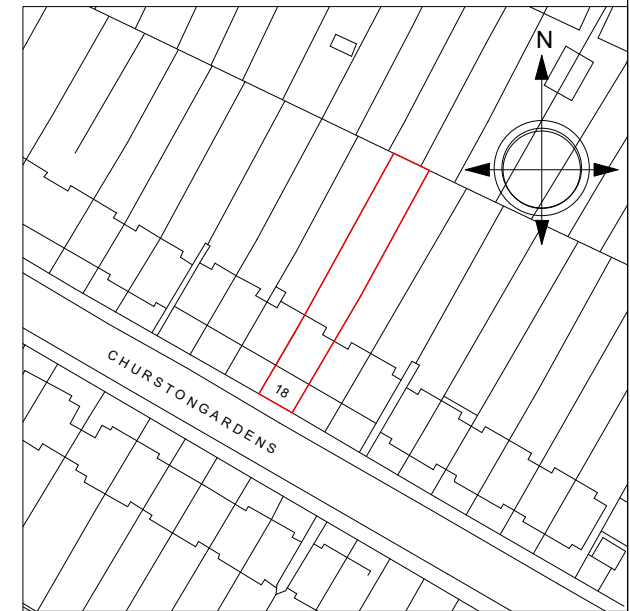

Scale: 1 :1250



58 Mitchell Rd
Palmers Green, London
N13 6EE

079 4417 4417

info@d-2-b.com

Site Address:

18 Churchston Road

Drawings:

Floor Plan

Scale:

1:100 @ A3

Drawings			Drawing Nr.
Rev 6			18PP-CR-02

This drawing is the property of Design2Build London. It may not be duplicated or disclosed to any third party purposes except as authorised in writing by Design2Build London. All dimensions are to be verified on site prior to any work commencing. Any errors or omissions are to be reported to Design2Build London. The contractor is to provide full sized setting out drawings based on the information contained in th drawing for Design2Build London's approval prior to commencement of manufacturer. This drawing is to be red in conjunction with any relevant specialist drawiga/documents/specification and any discrepencies or variations are to be notified to Design2Build London before the affected work commences. Contractor to ensure all works conform to the local authority planning, fire, health and safety regulations.