



Millimetres


500

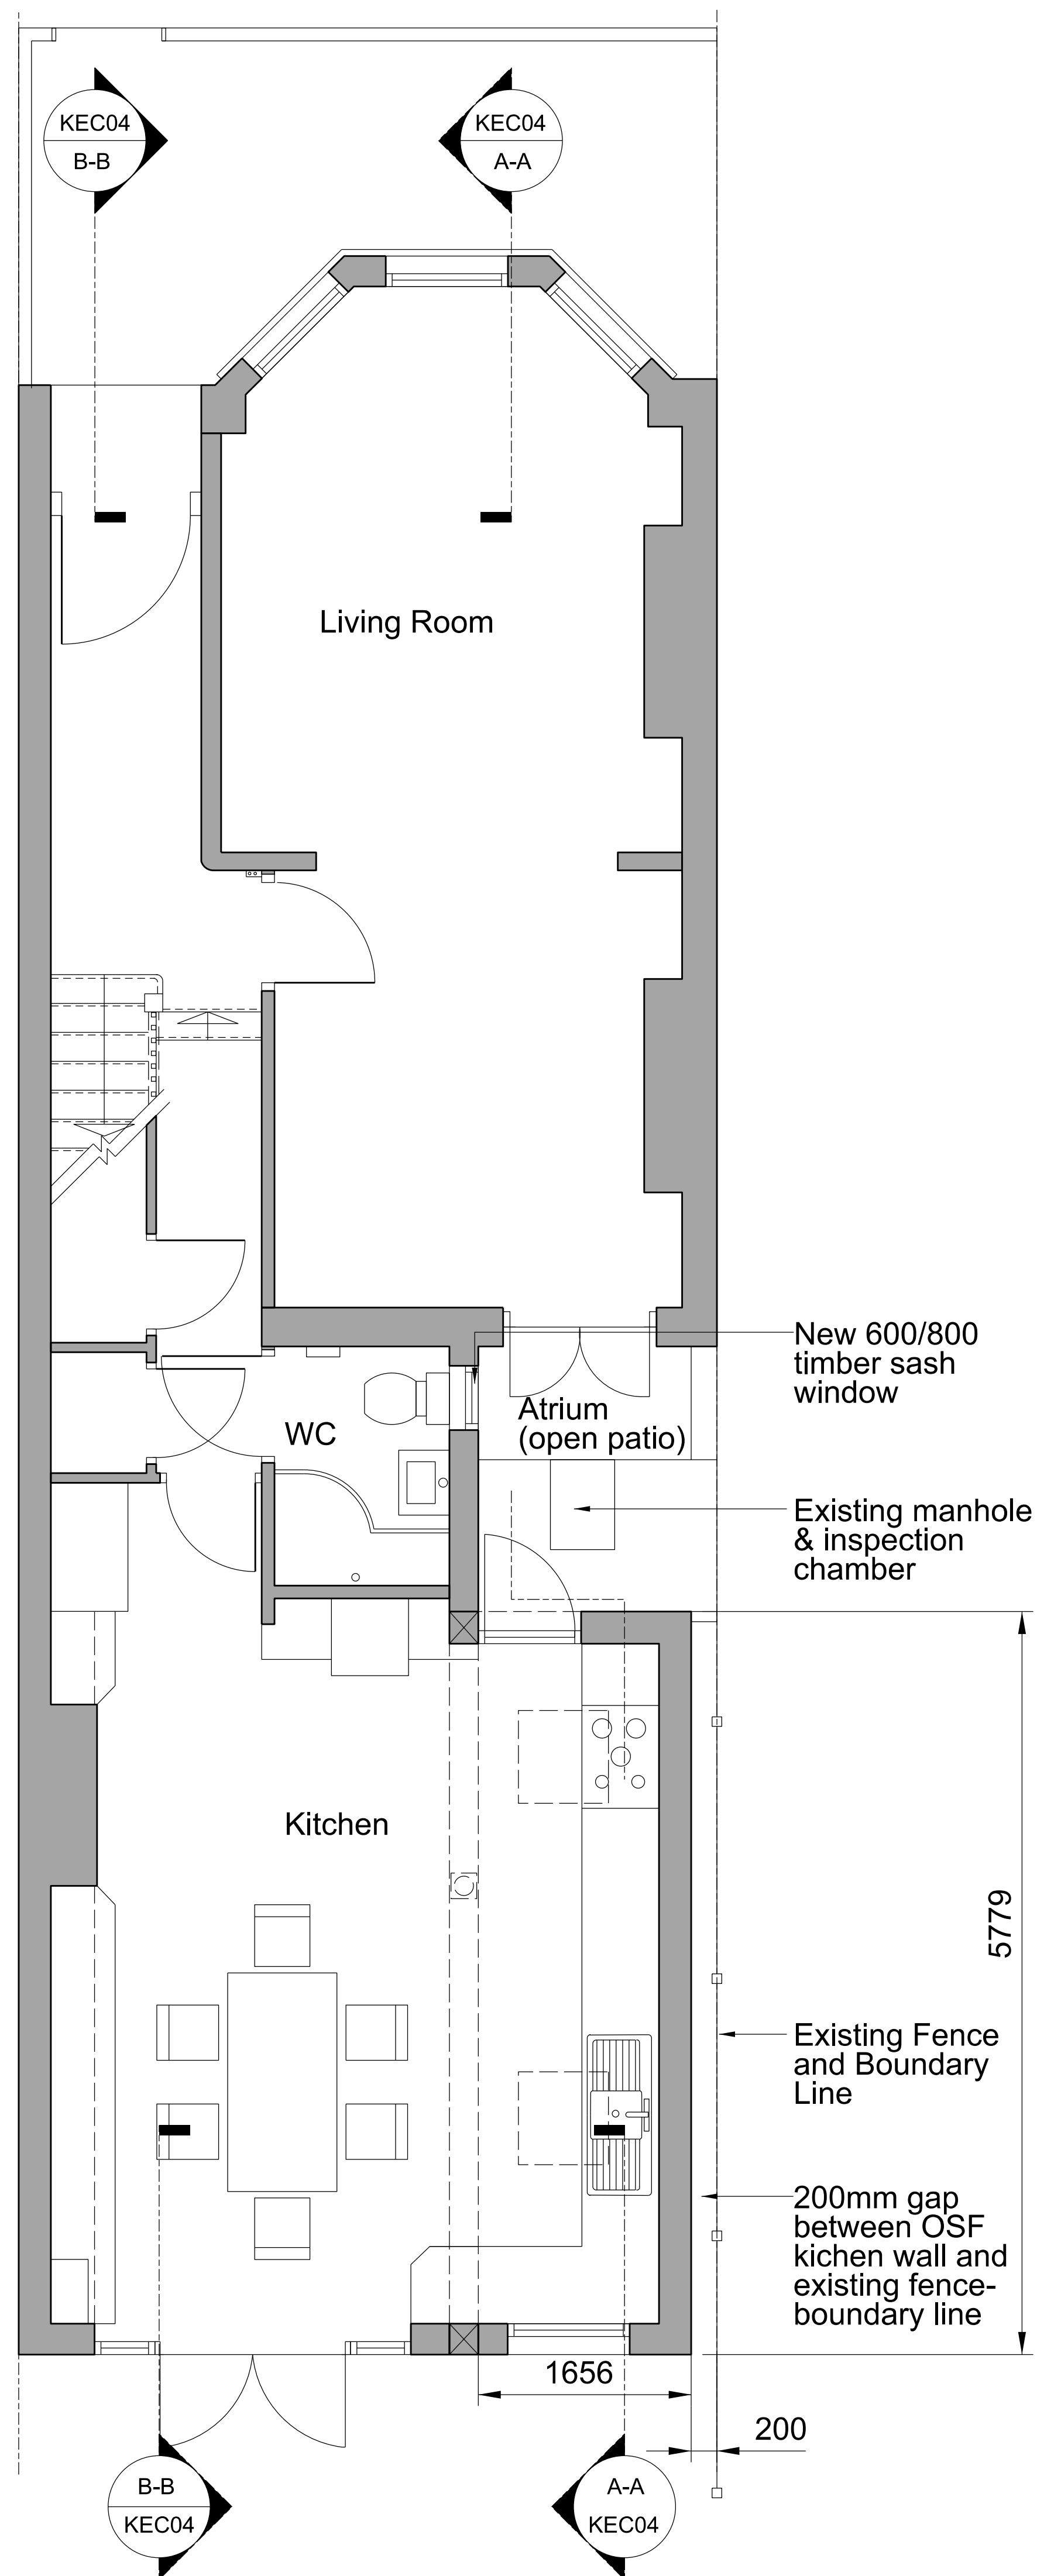


Proposed Ground Floor

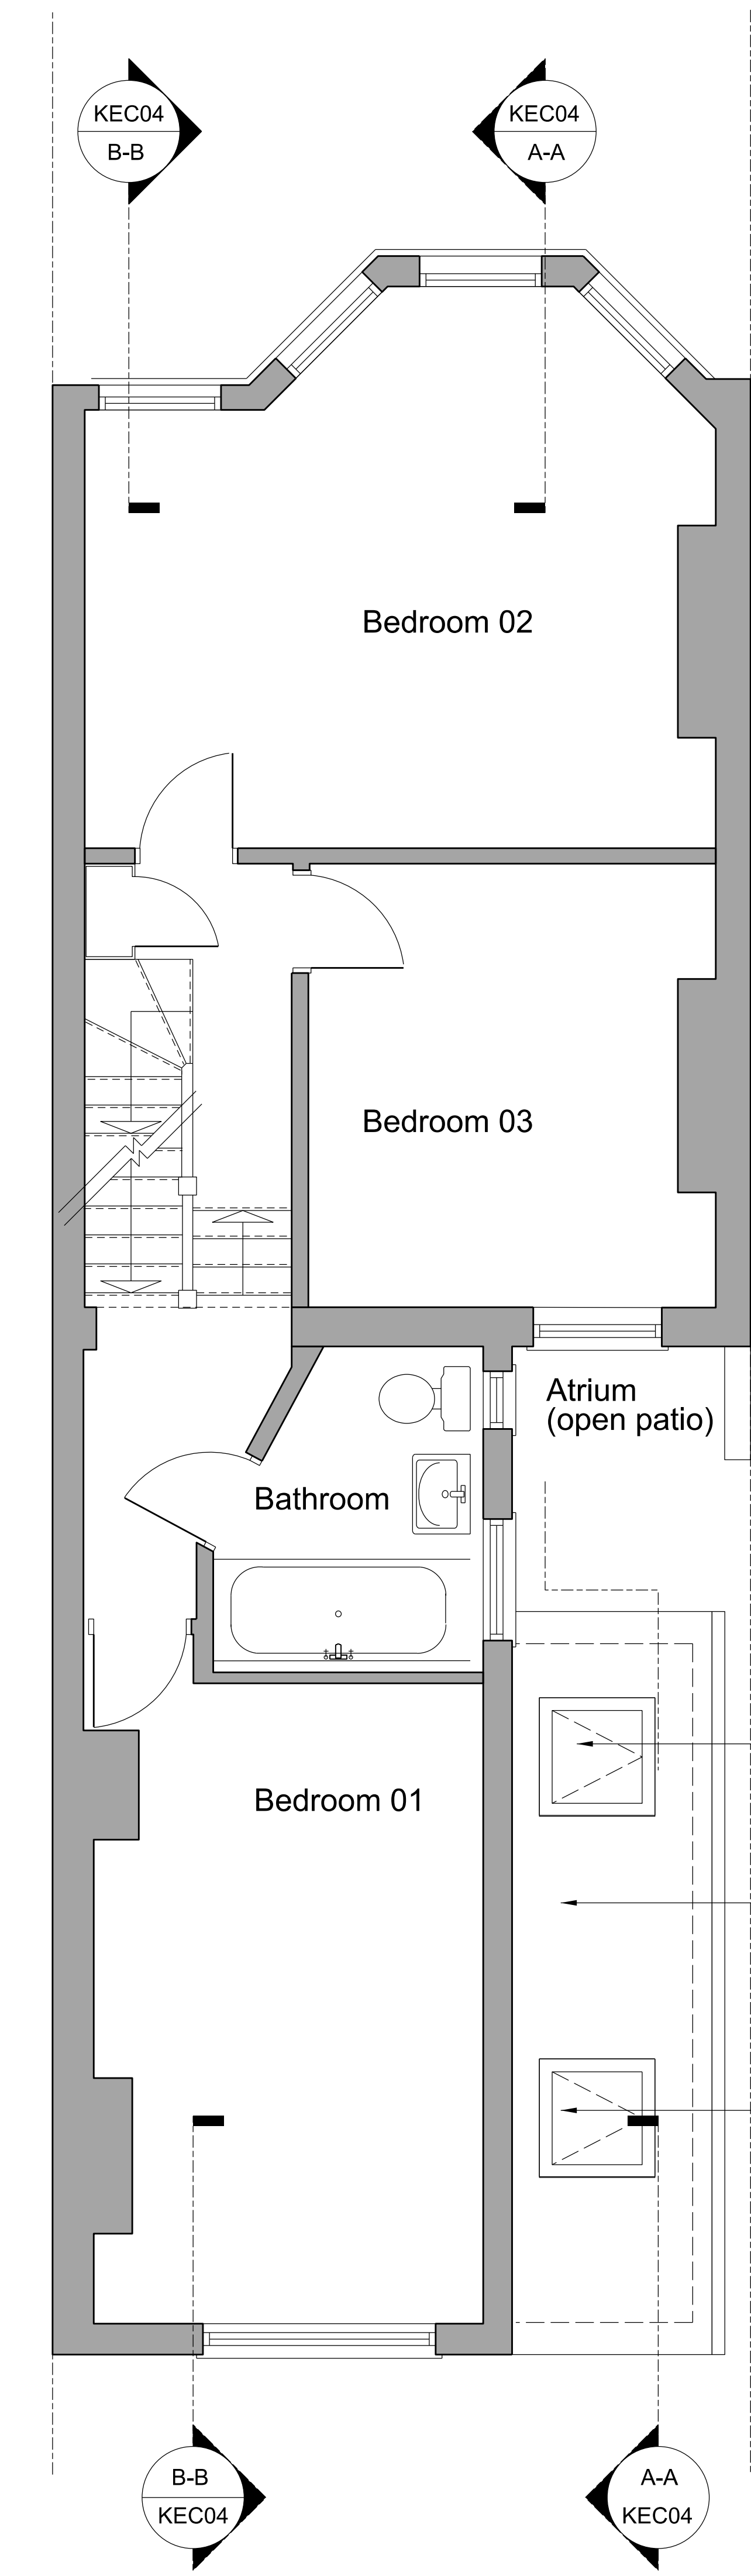


Proposed 1st Floor

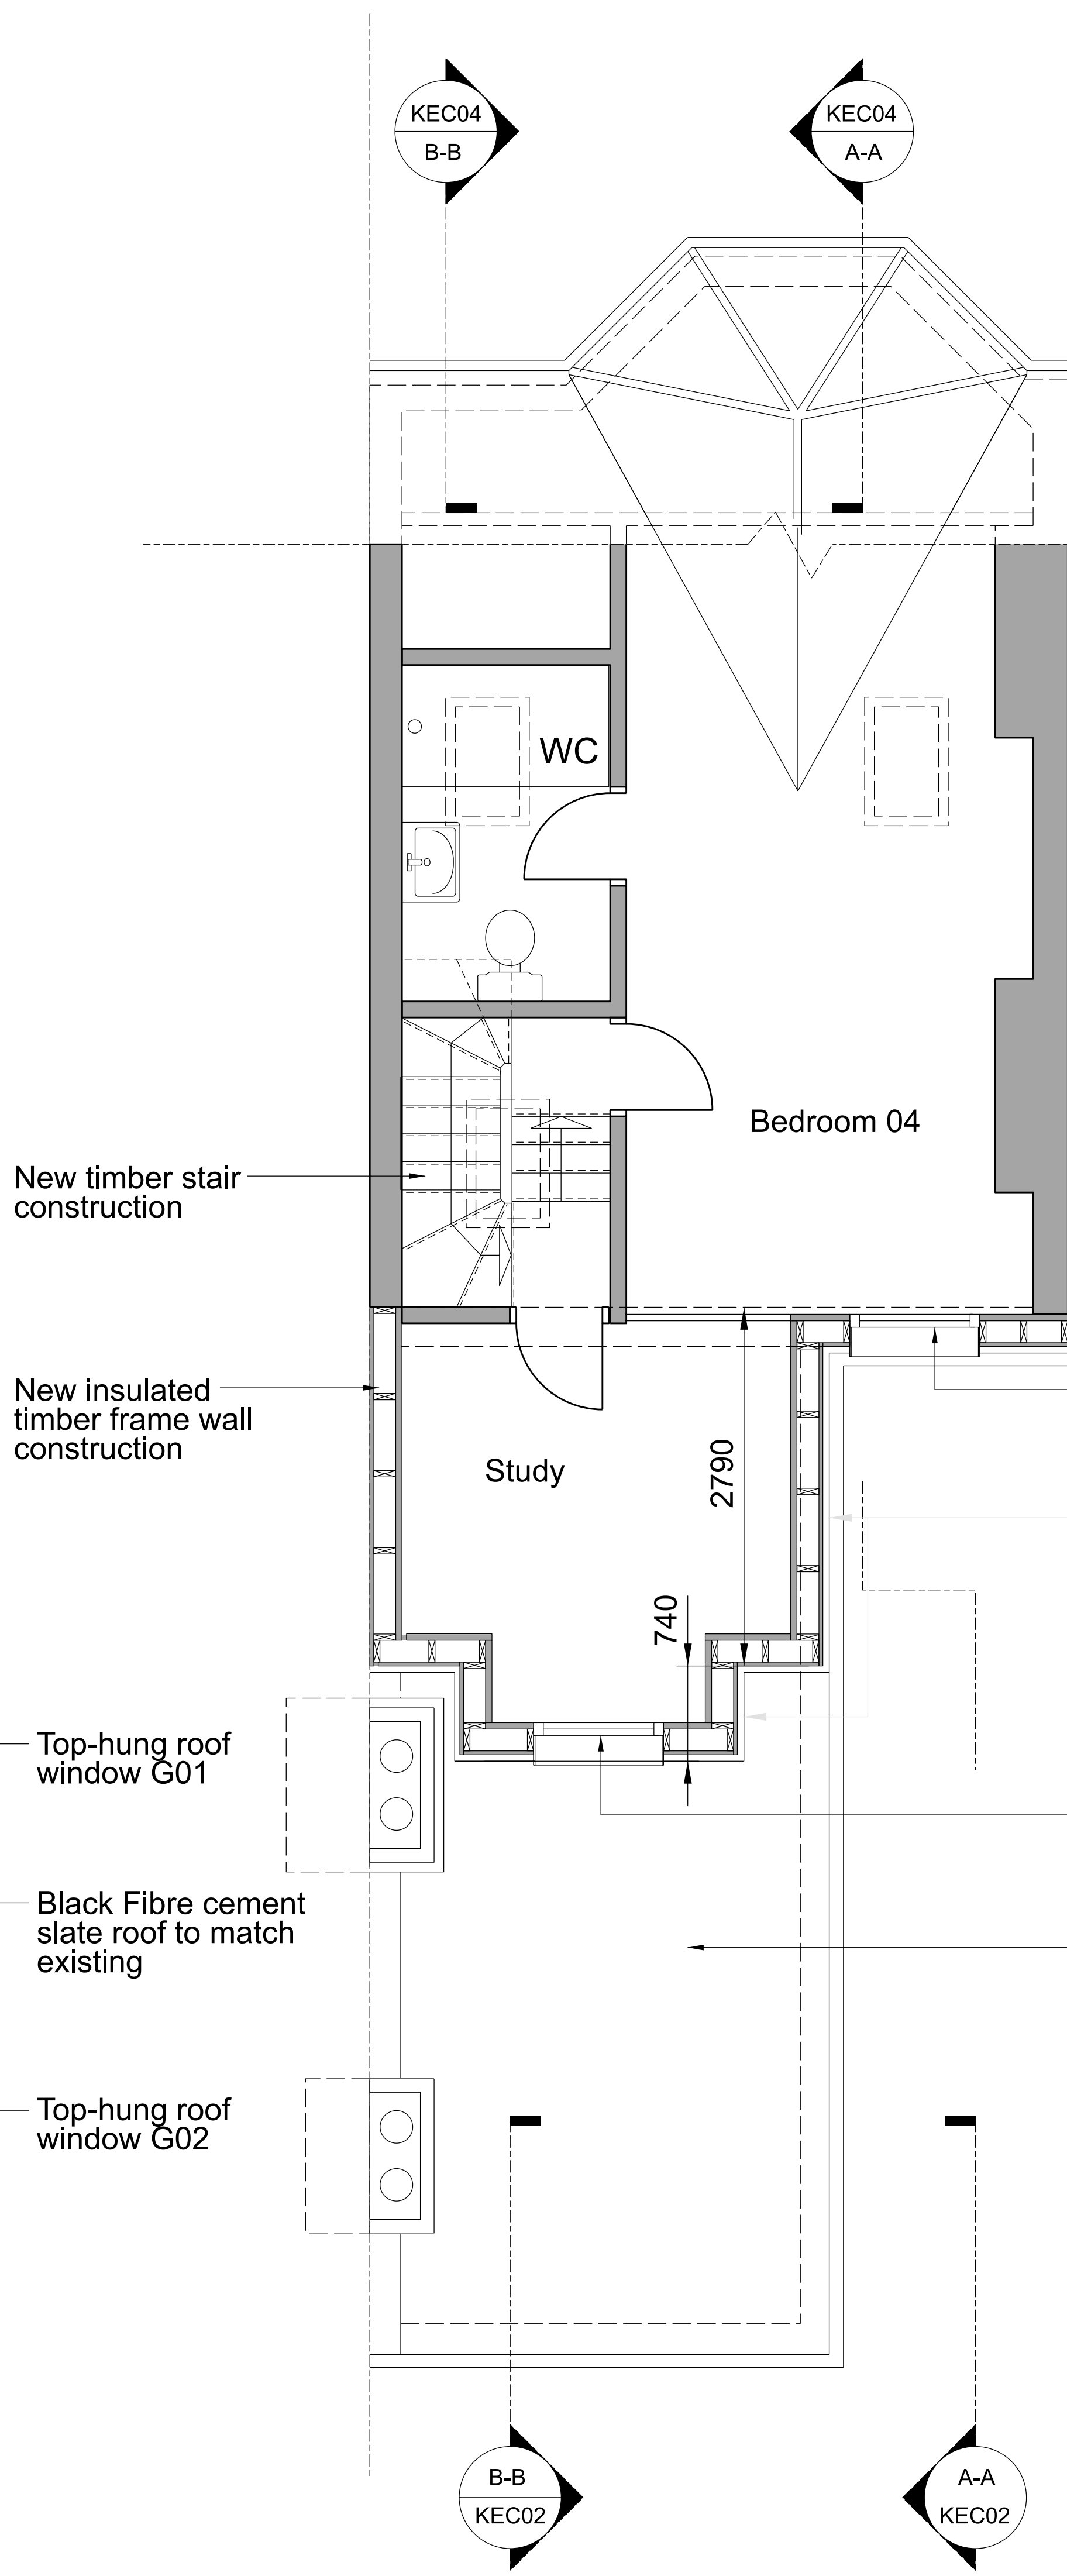

Proposed 2nd Floor/Roof

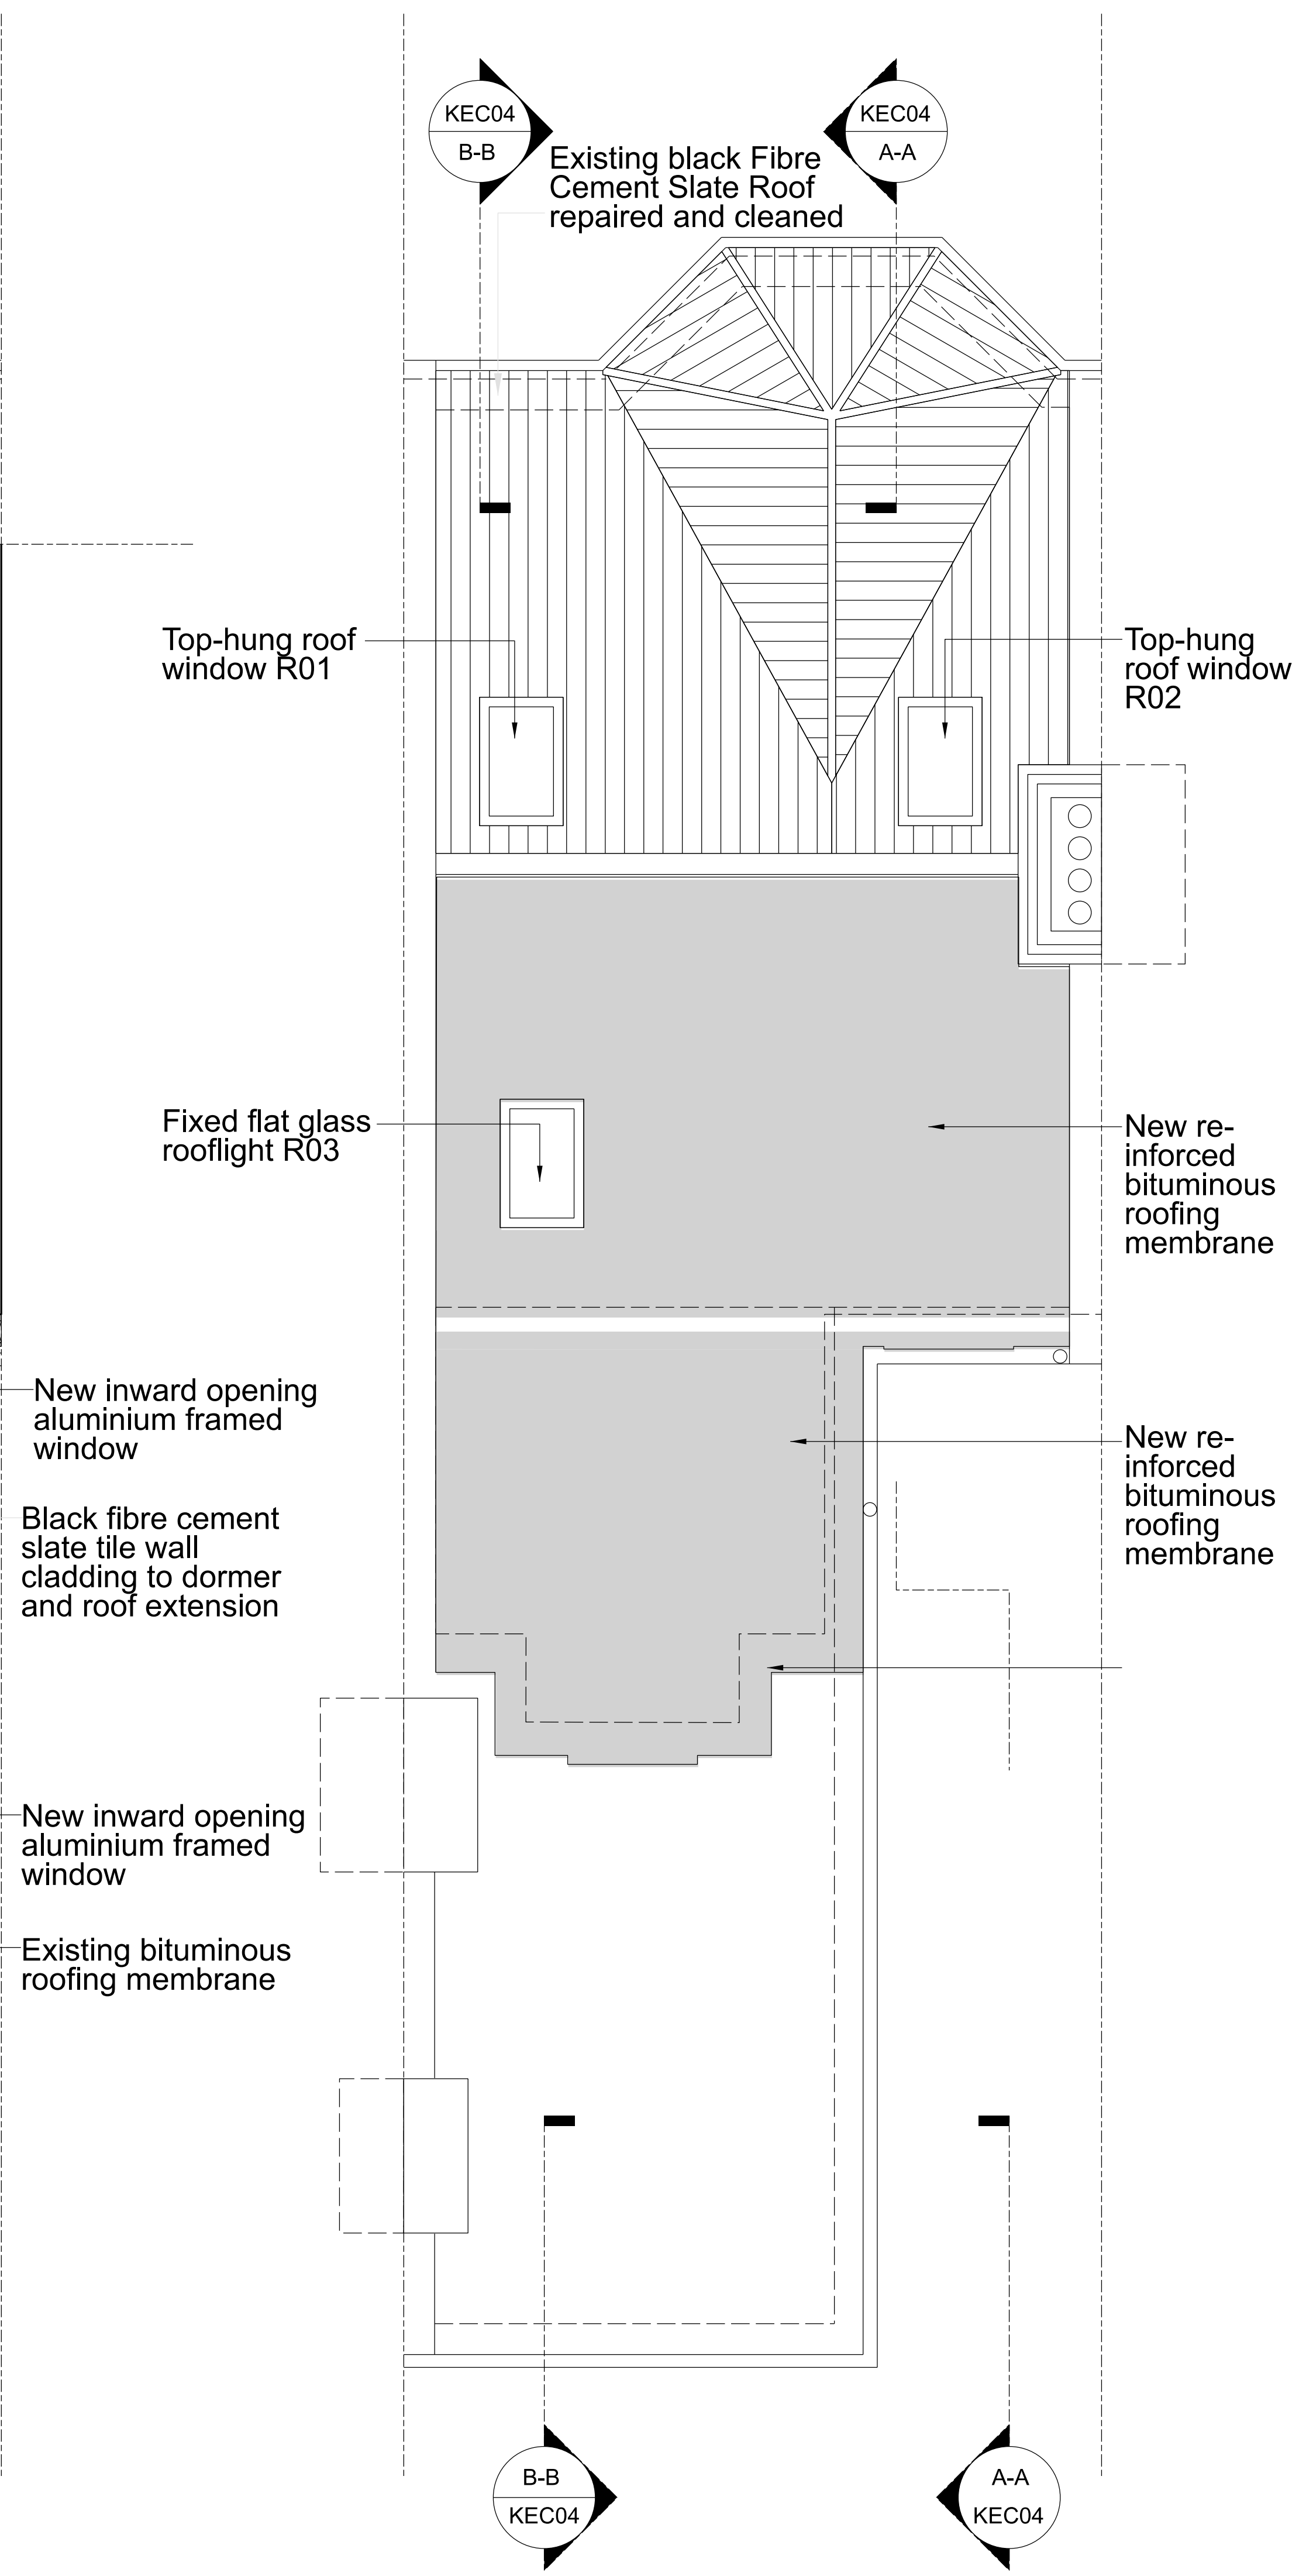

Proposed Roof Plan

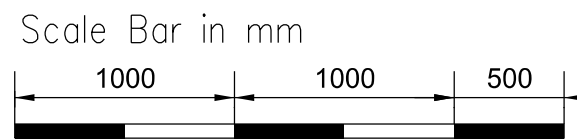

Revision	Purpose of Issue / Description of Change		
A	Planning Application		
Purpose of Issue / Description of Change			
Drawn	Checked	Approved	
KEC	CKA	EE	
Designer			
K H Emmenegger-Clos			
Architect (RIBA/ARB)			
07763 099690			
Site Location			
132 Falkland Road, London, N8 0NP			
Project			
Ground Floor Side Infill and			
Roof Rear Dormer/Outrigger Extension			
Title			
Proposed Ground Floor, First Floor & Roof Plans			
A1	Original Scale	Location Code	Rev
	1:50 @ A1		A
Drawing Number			
FALK132-003-PROPL-251122-KEC03			