

Millimetres

500

1000

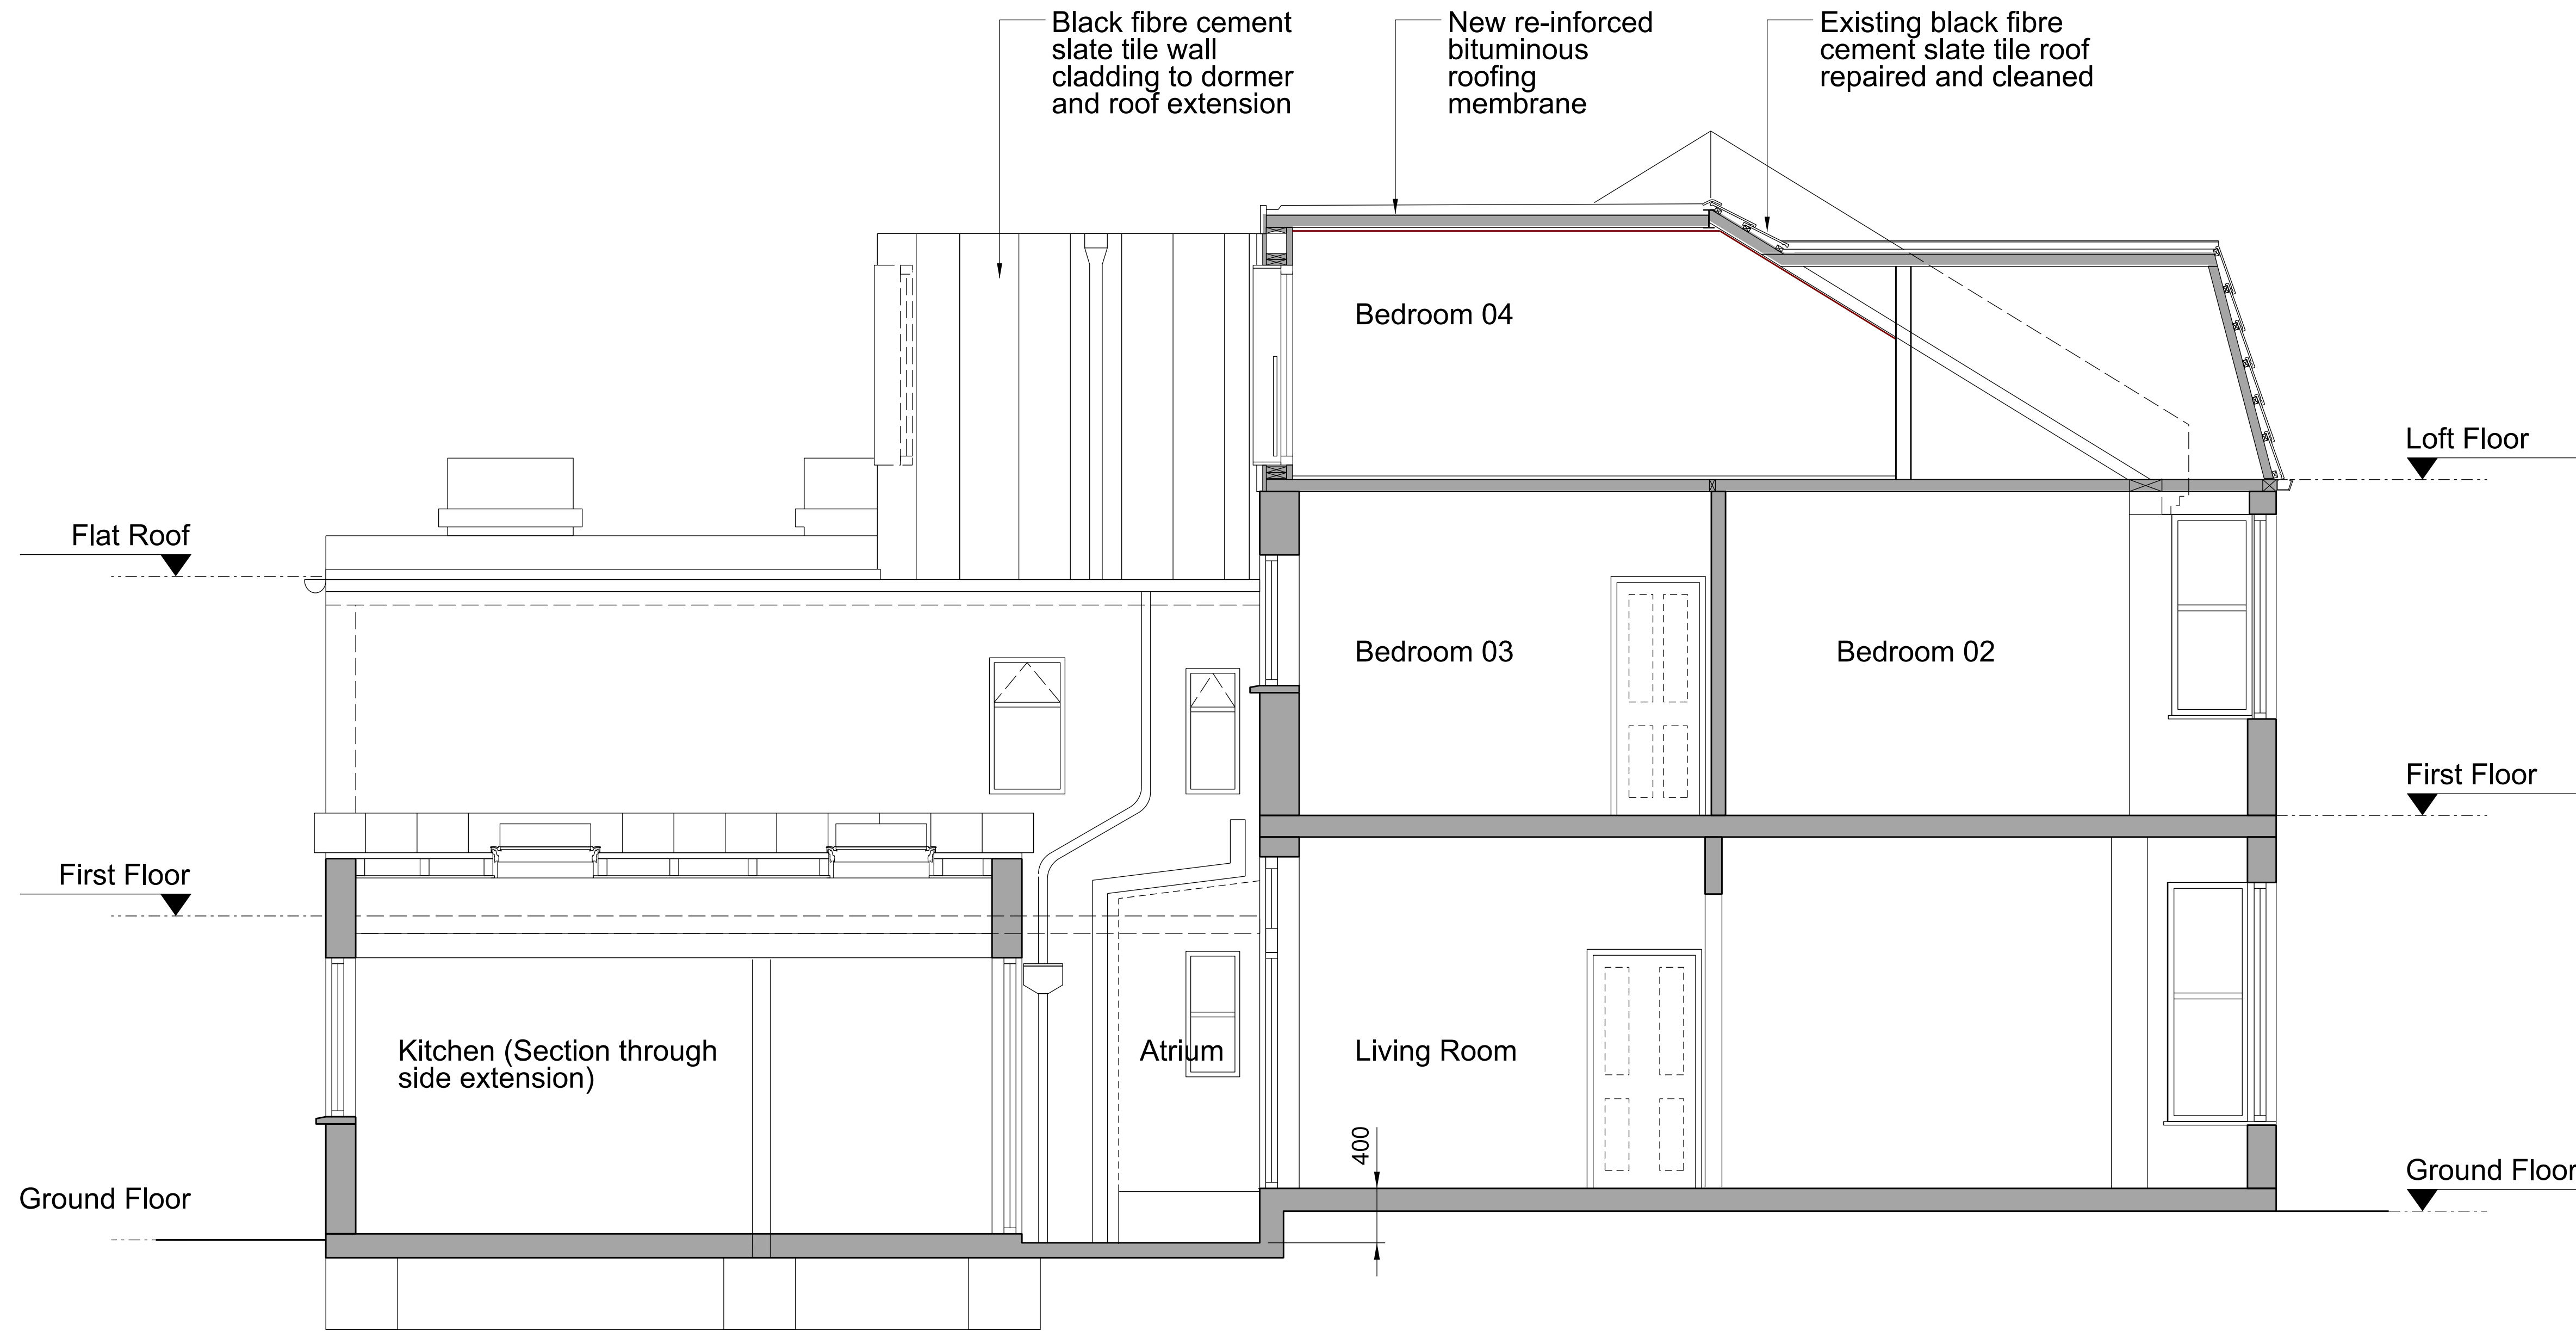


Proposed Section A-A




Proposed Front Elevation

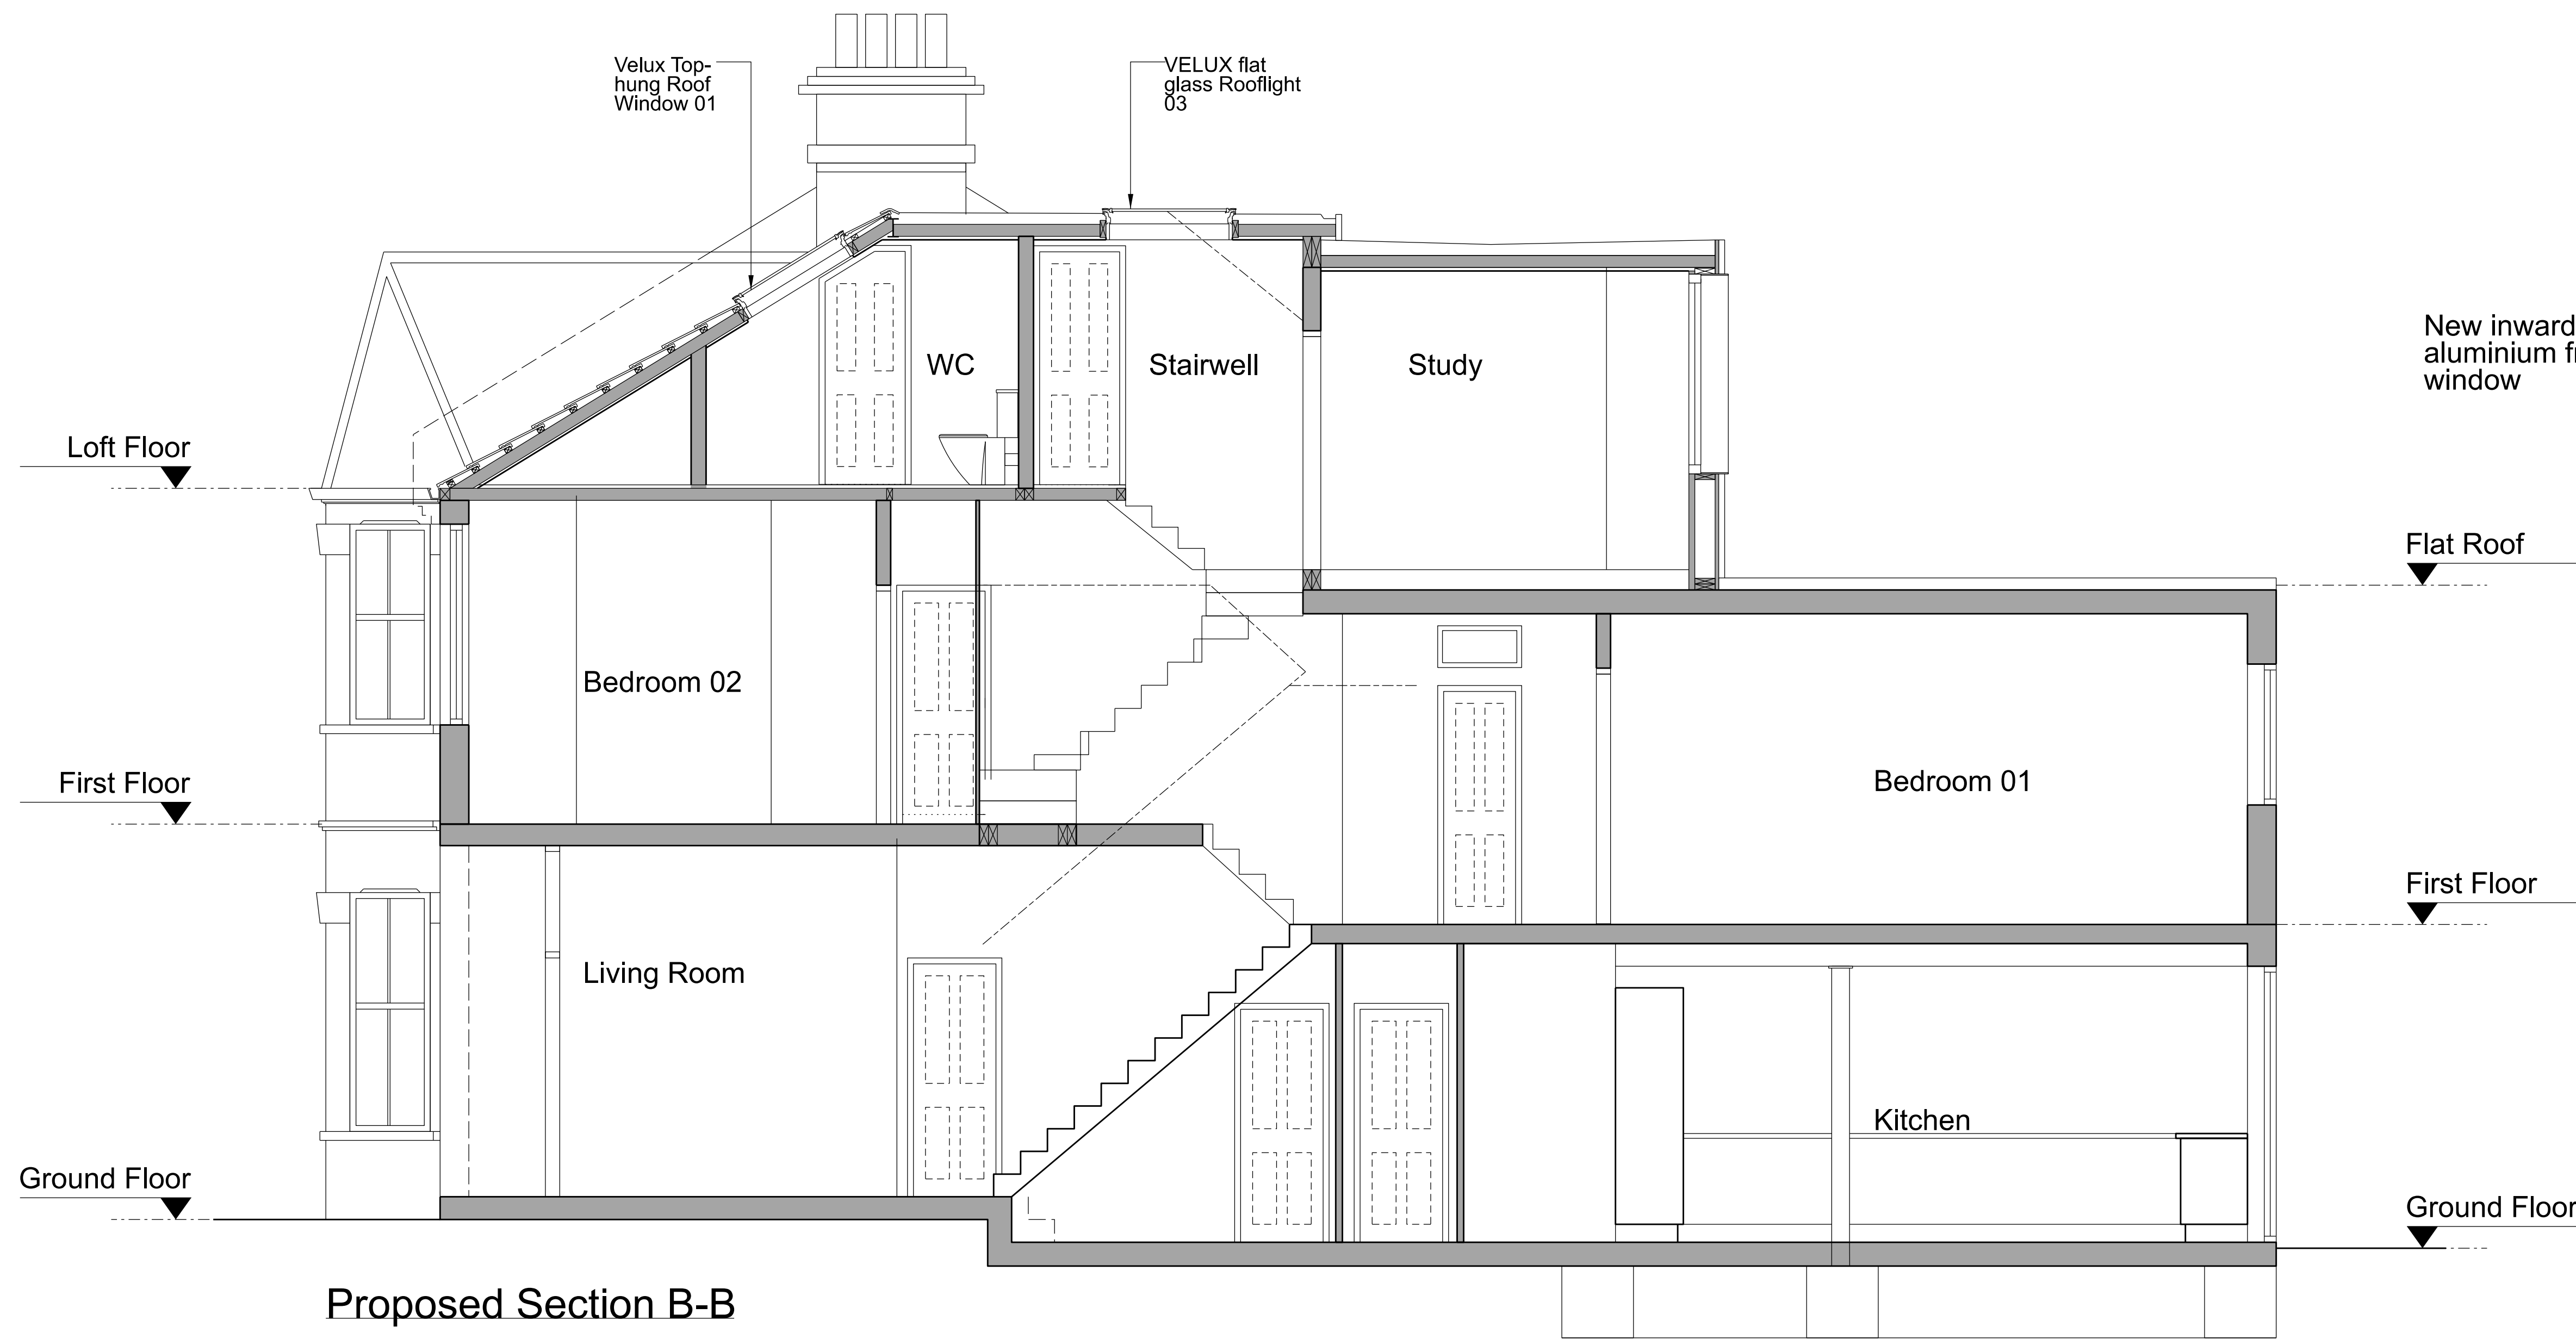

Proposed Section B-B

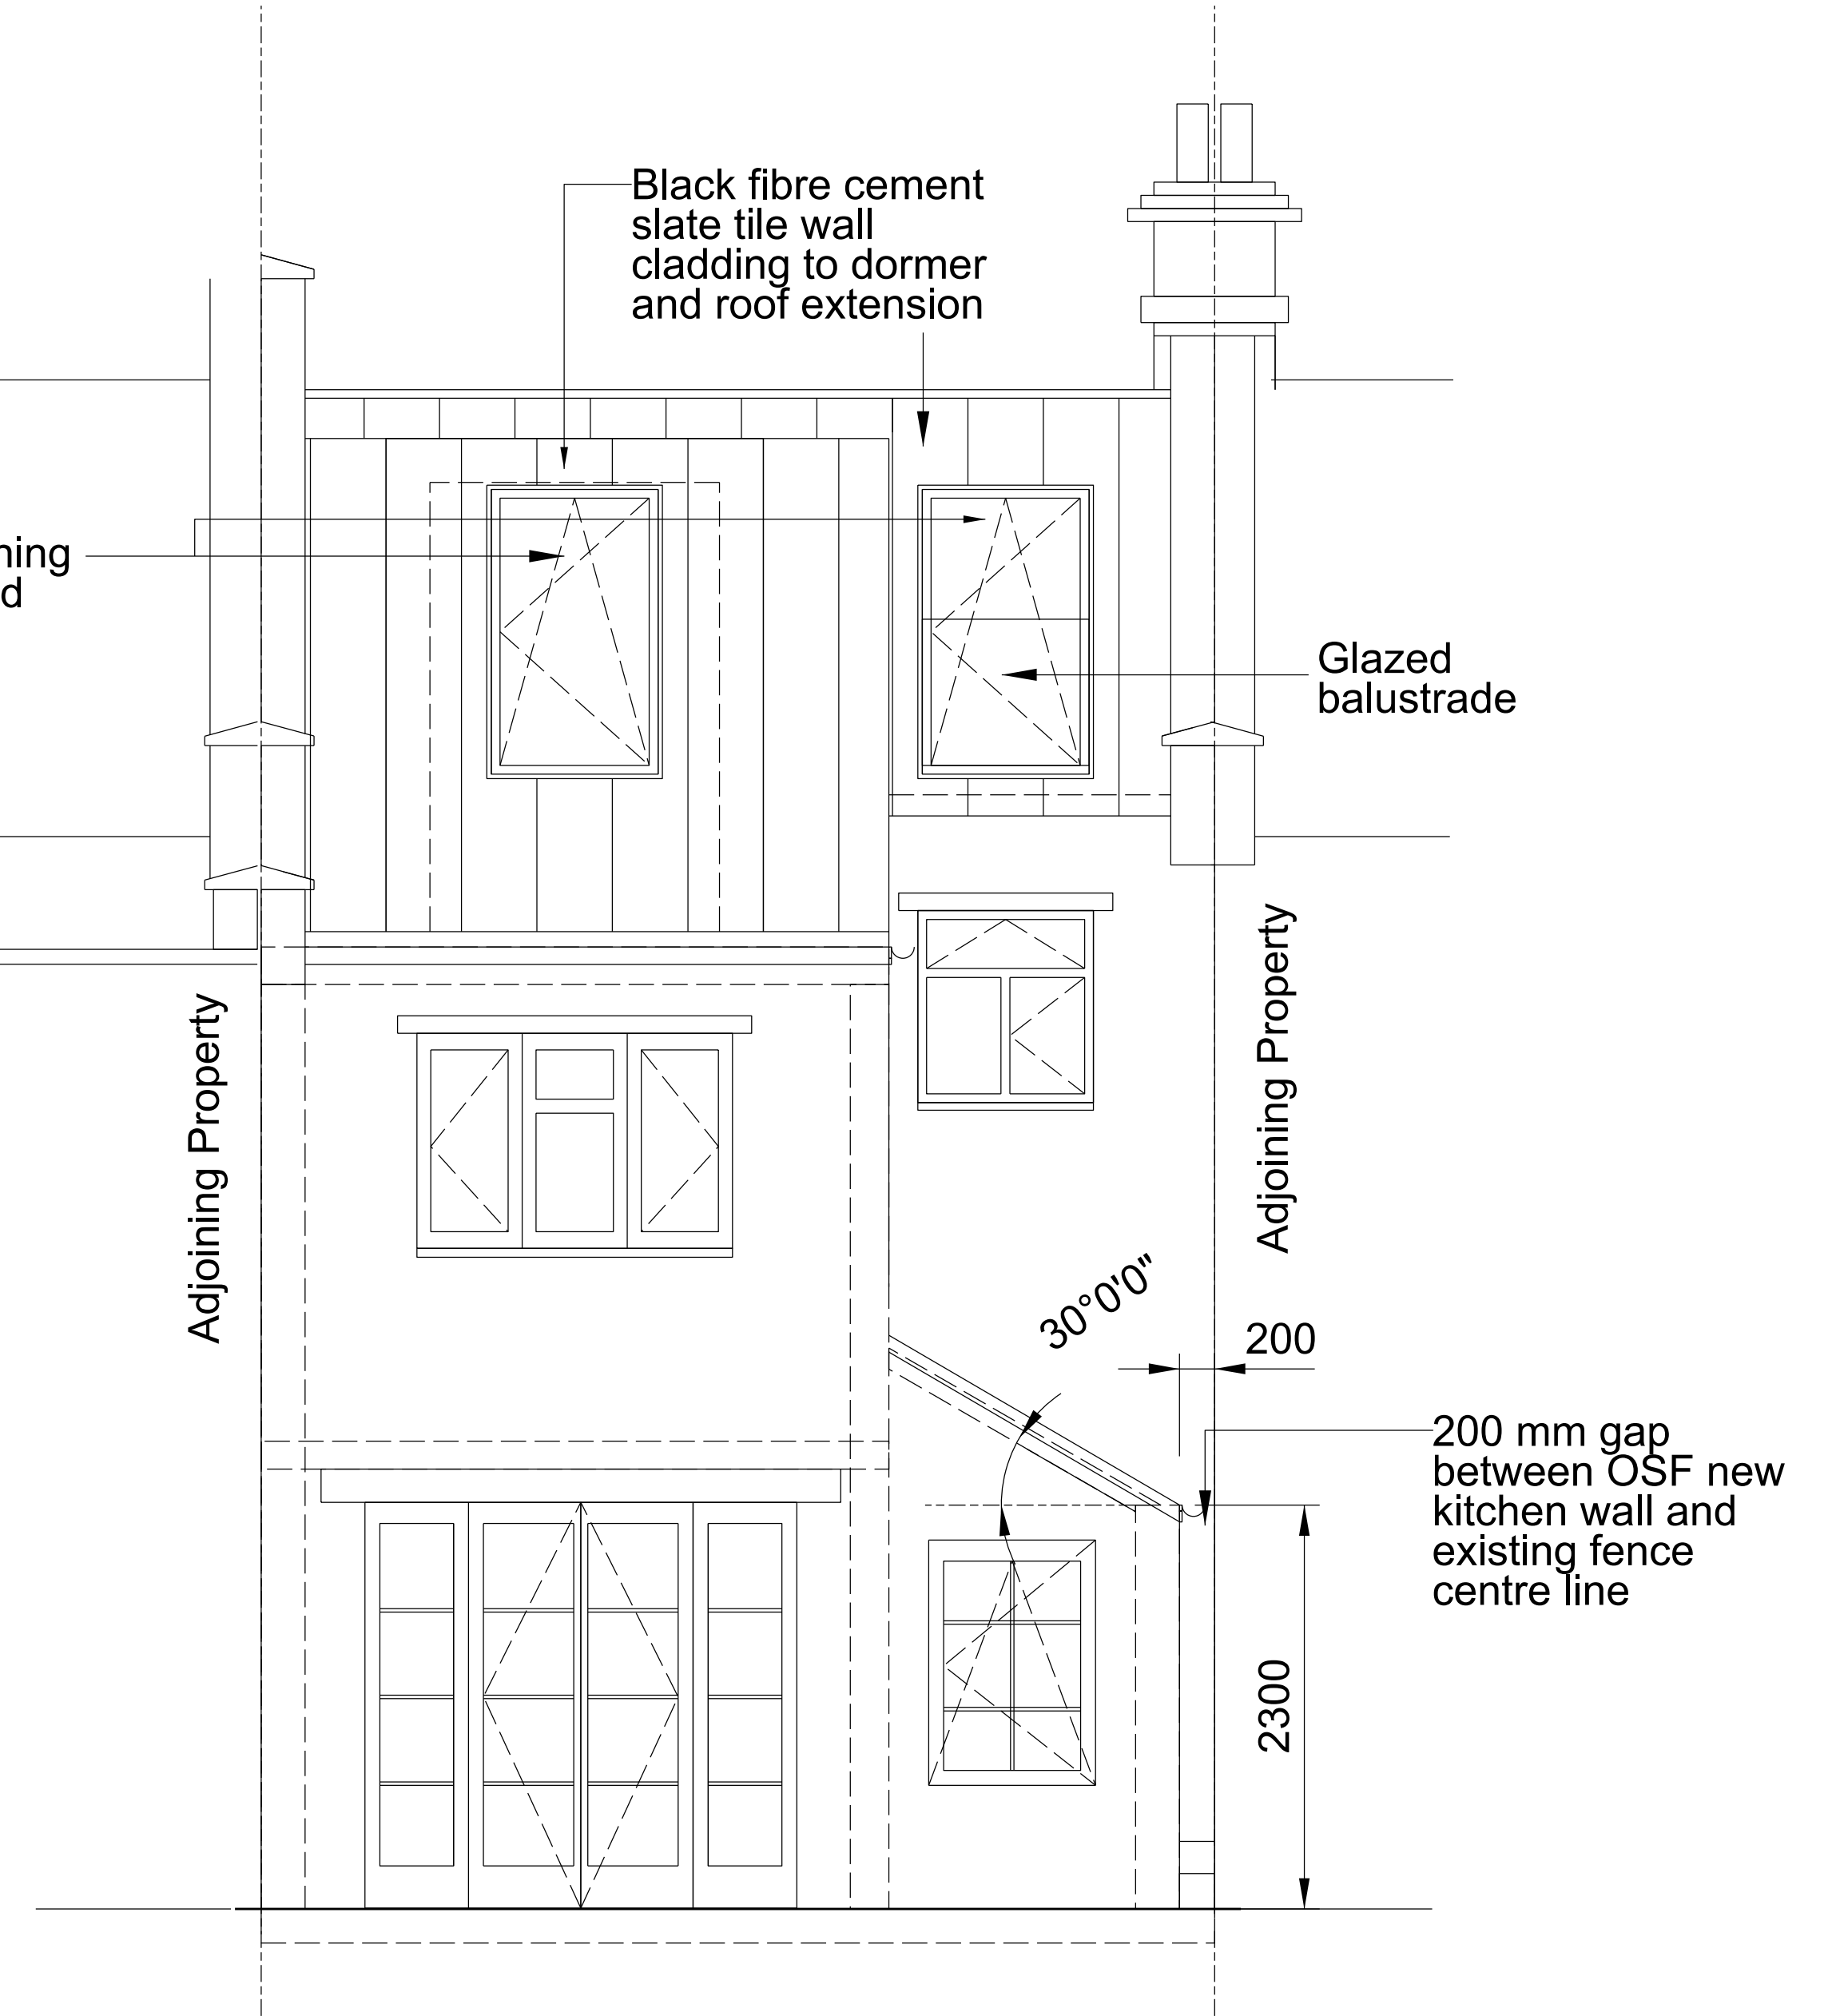

Proposed Rear Elevation

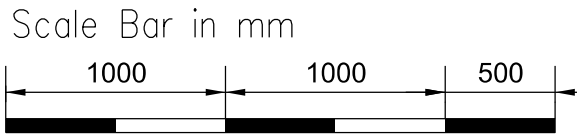

Revision	Purpose of Issue / Description of Change		
A	Planning Application		
Purpose of Issue / Description of Change			
Drawn	Checked	Approved	
KEC	CKA	EE	
Designer			
K H Emmenegger-Clos			
Architect (RIBA/ARB)			
07763 099690			
Site Location			
132 Falkland Road, London, N8 0NP			
Project			
Ground Floor Side Infill and			
Roof Rear Dormer/Outrigger Extension			
Title			
Proposed Section A-A , B-B,			
Front, Rear & Side Elevations			
A1	Original Scale	Location Code	Rev
	1:50 @ A1		A
Drawing Number			
FALK132-004-PROPE-251122-KEC04			