



100
0 10
Millimetres

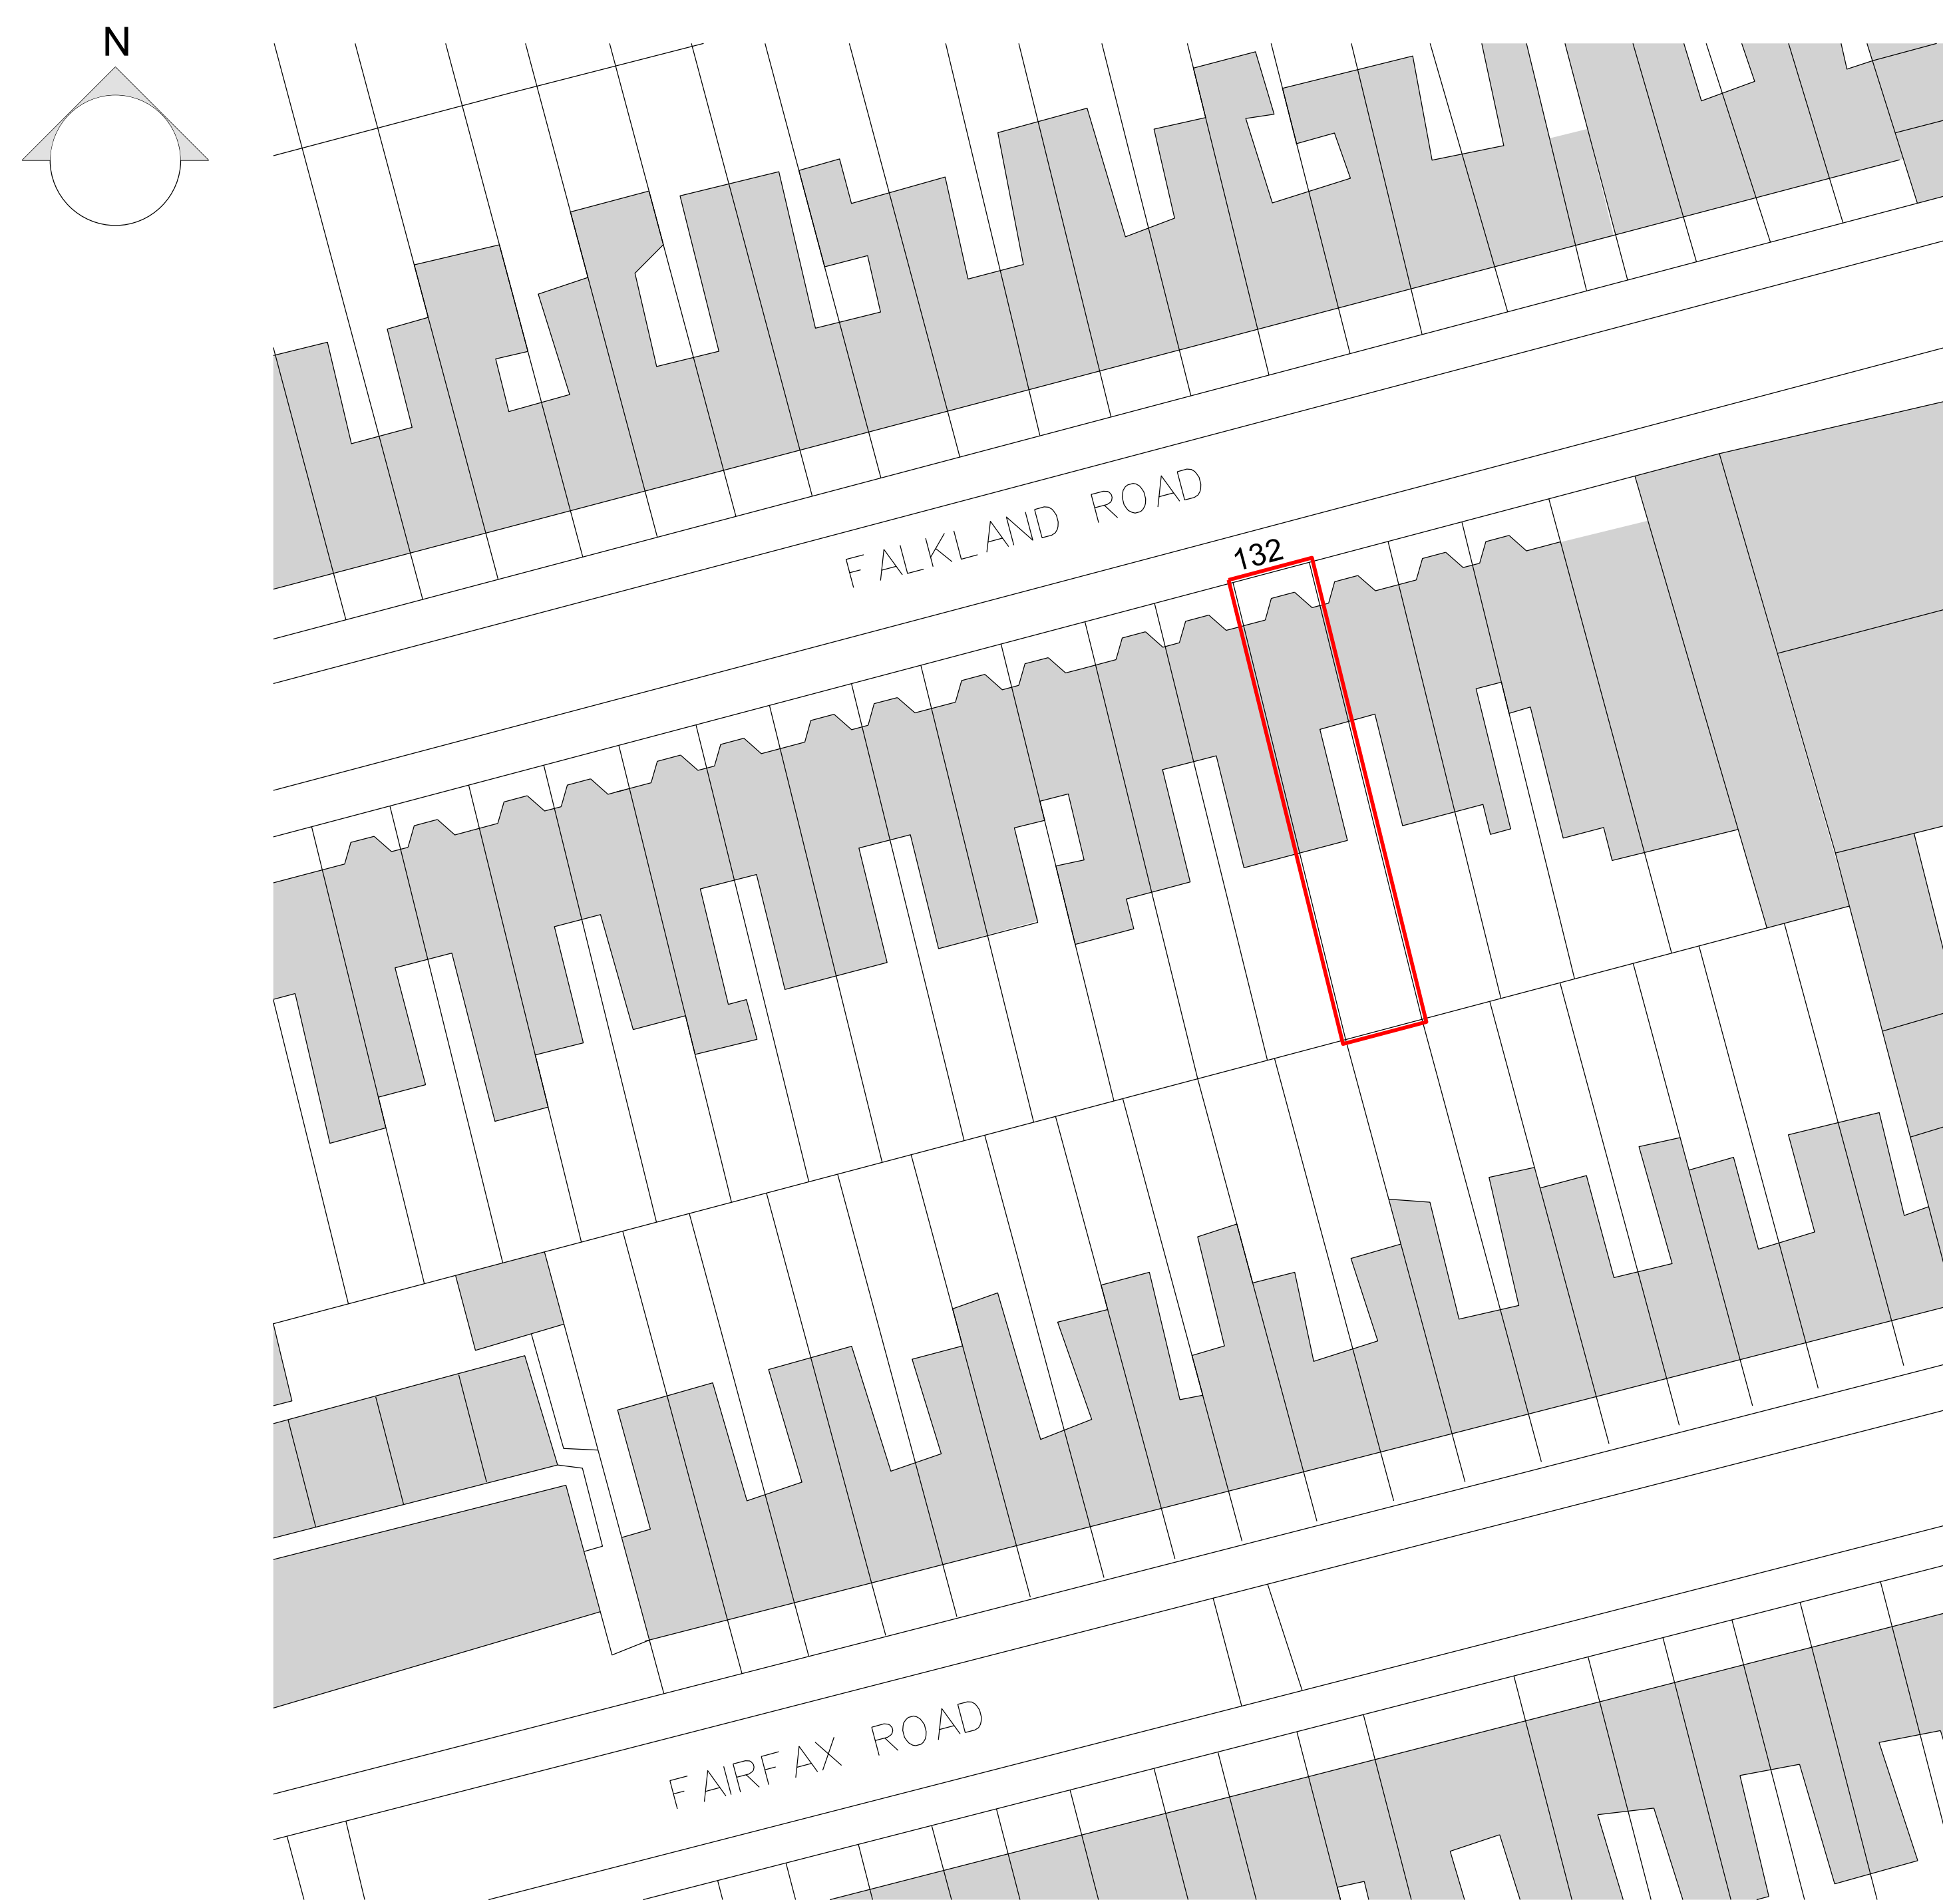


Location Plan (Scale 1:1250 @ A1)



Block Plan (Scale 1:500 @ A1)

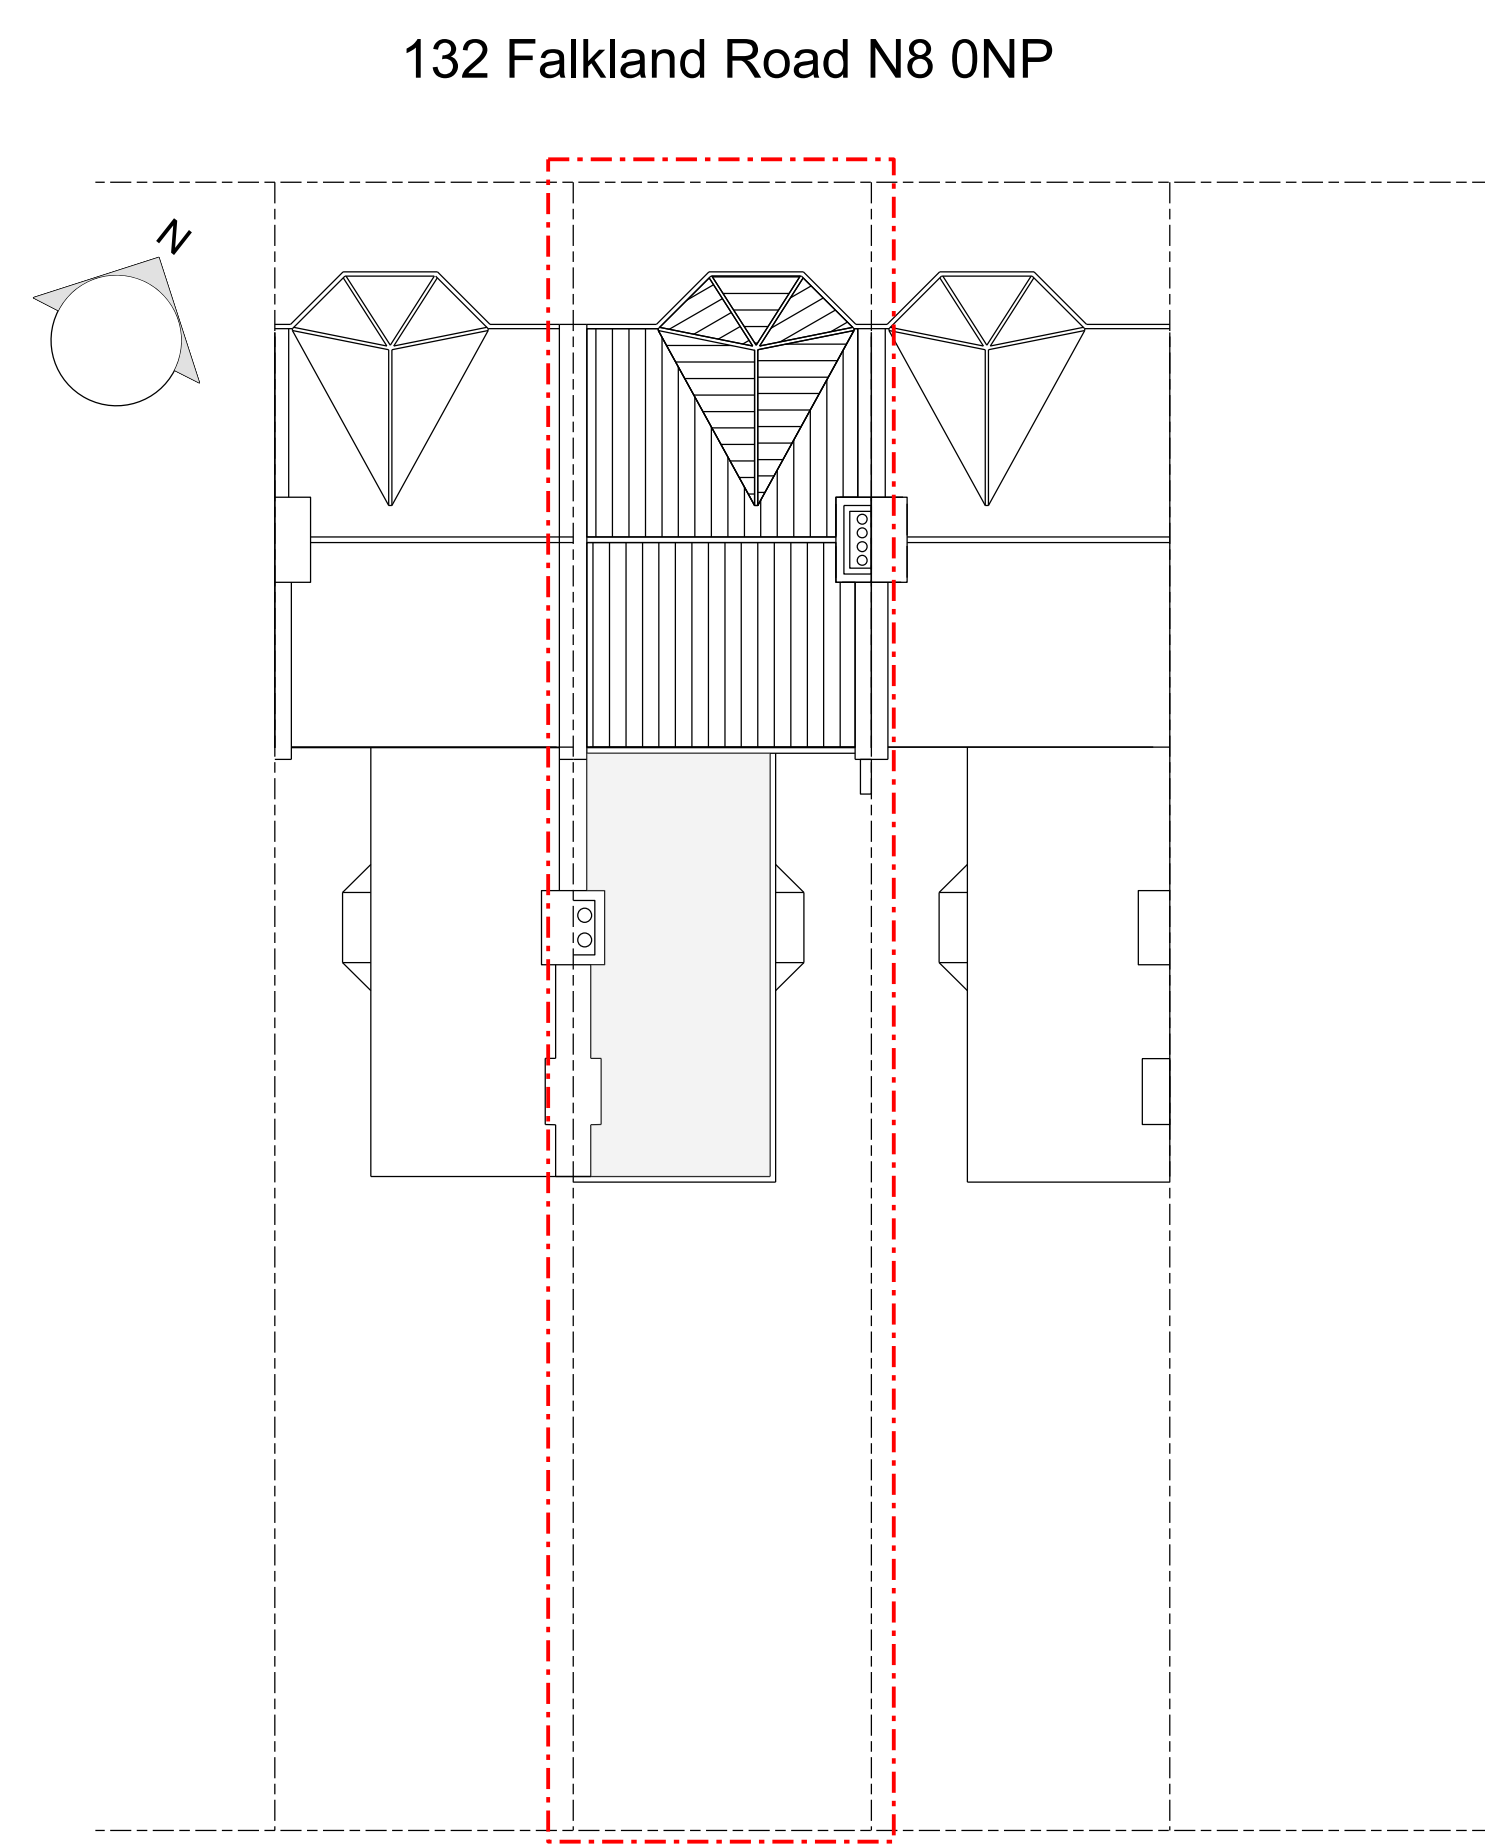

Existing Boundary and
Roof Plan (Scale 1:200 @A1)

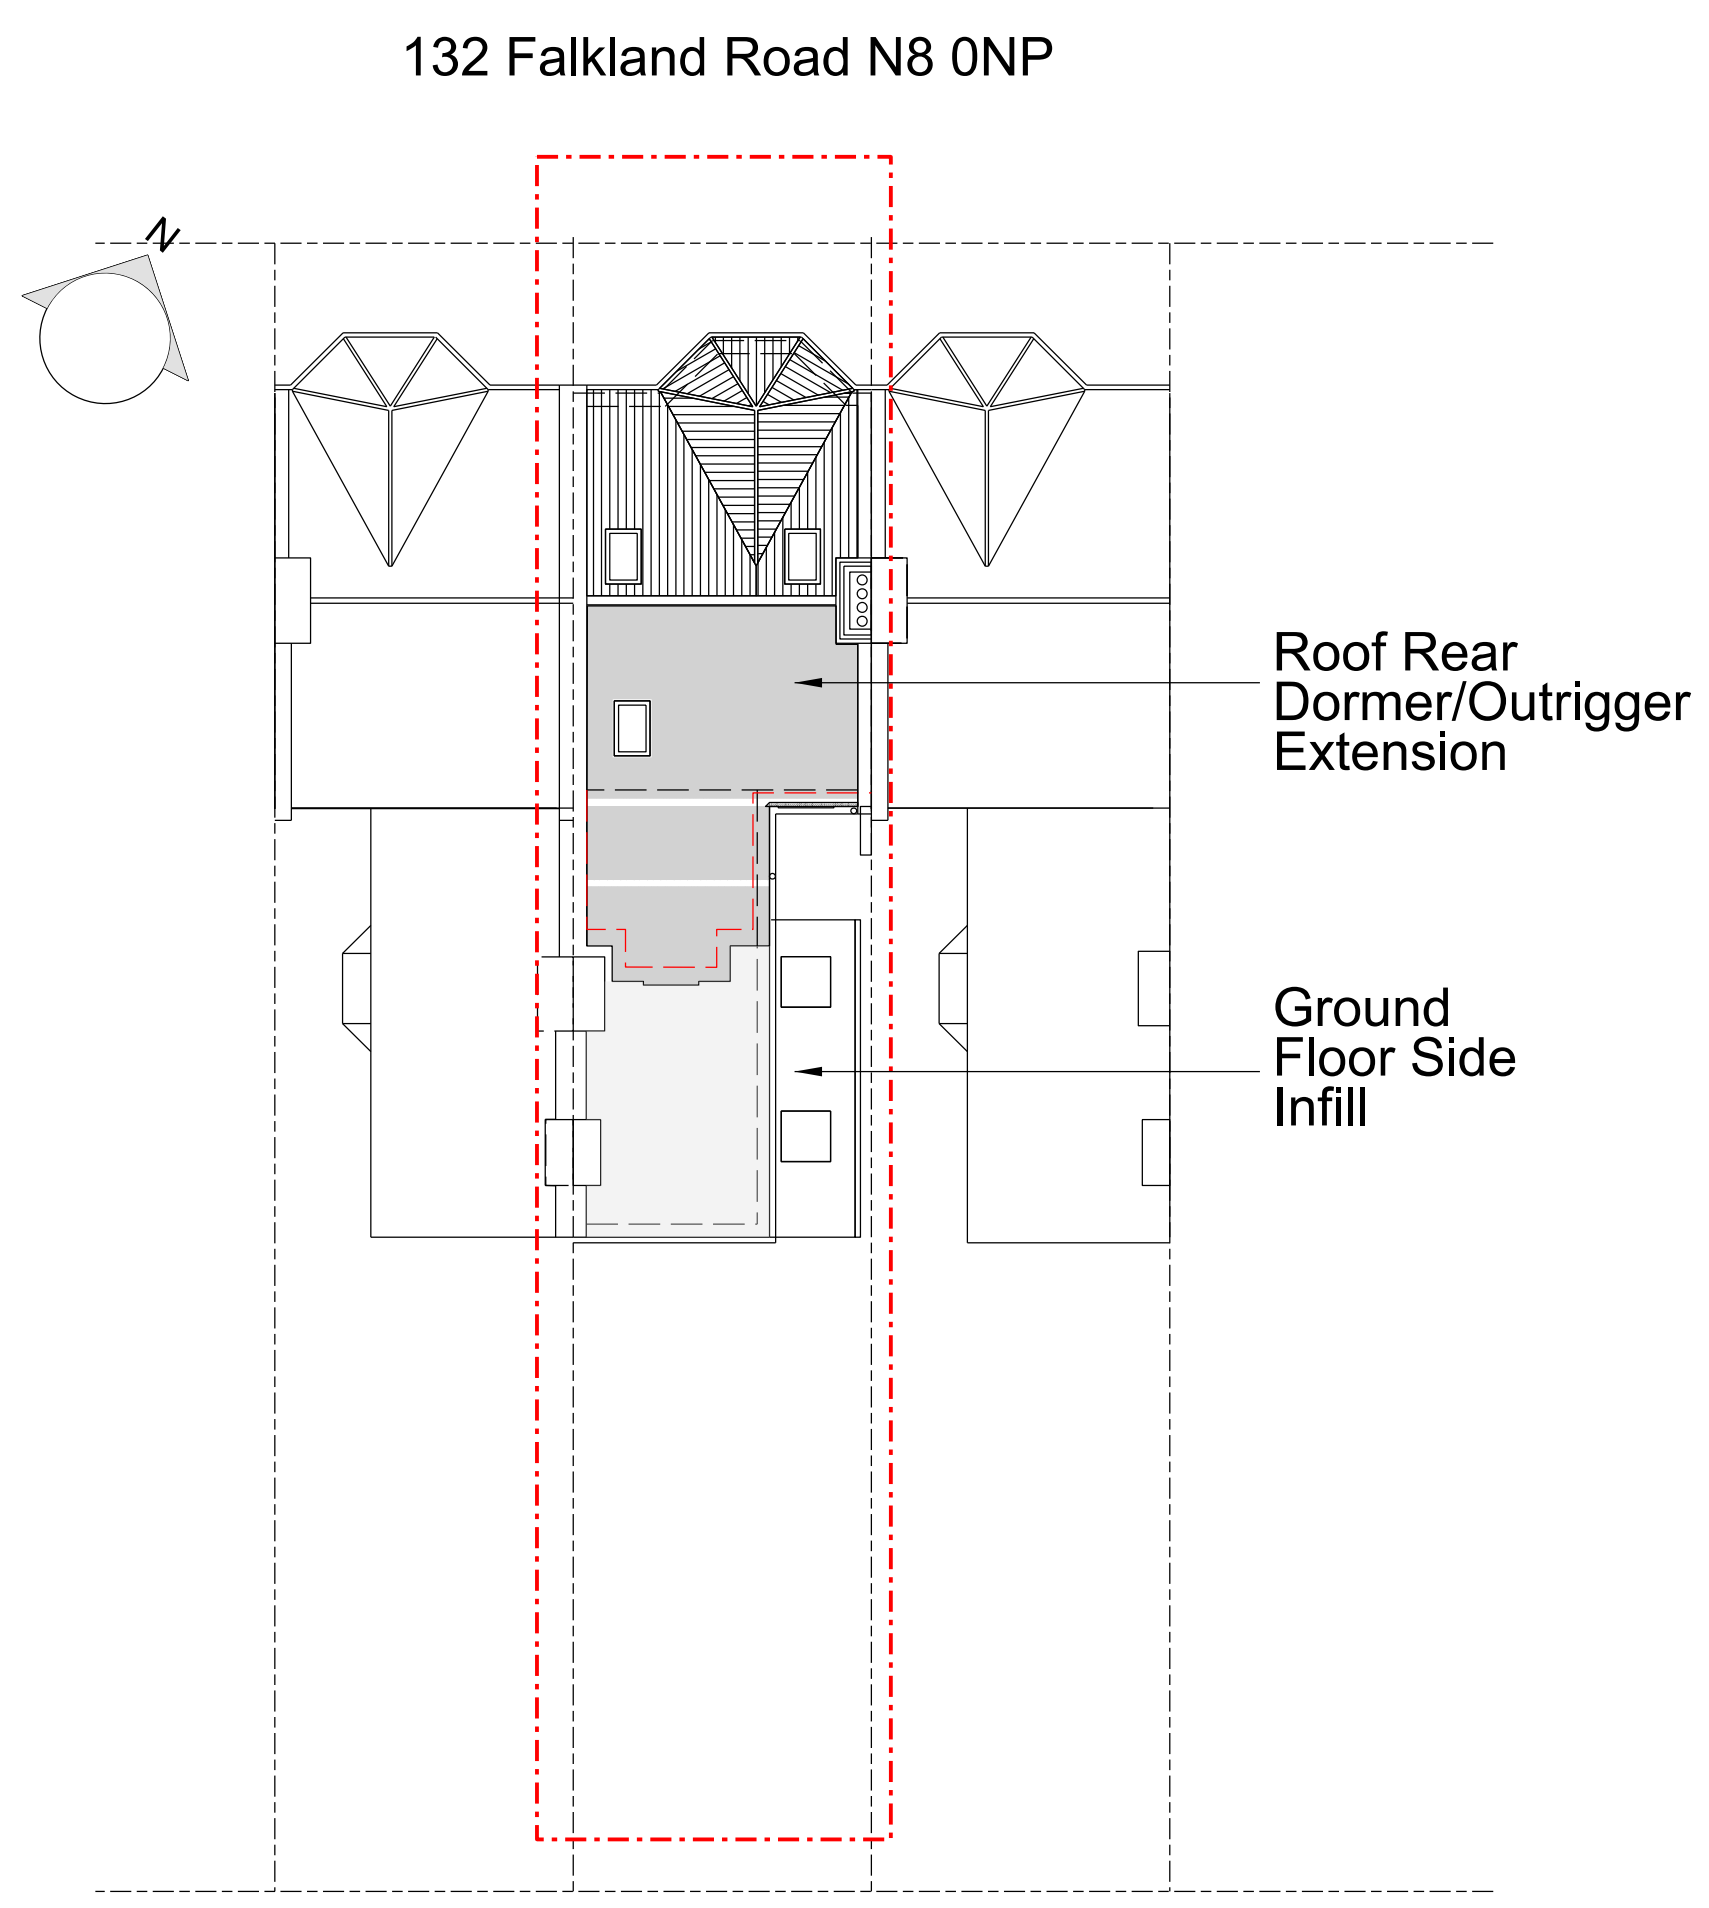

Proposed Boundary and
Roof Plan (Scale 1:200 @A1)

Revision	Purpose of Issue / Description of Change		
A	Planning Application		
Purpose of Issue / Description of Change			
Drawn	Checked	Approved	
KEC	CKA	EE	
Designer			
K H Emmenegger-Clos Architect (RIBA/ARB) 07763 099690			
Site Location			
132 Falkland Road, London, N8 0NP			
Project			
Ground Floor Side Infill and Roof Rear Dormer/Outrigger Extension			
Title			
Location and Block Plan Existing/Proposed Roof Plans			
A1	Original Scale	Location Code	Rev
			A
Drawing Number			
FALK132-005 LOC-251122-KEC05			