


Notes:
To be read in conjunction with Floor Plans




1 Existing West Elevation
1 : 100



2 Existing North Elevation
1 : 100

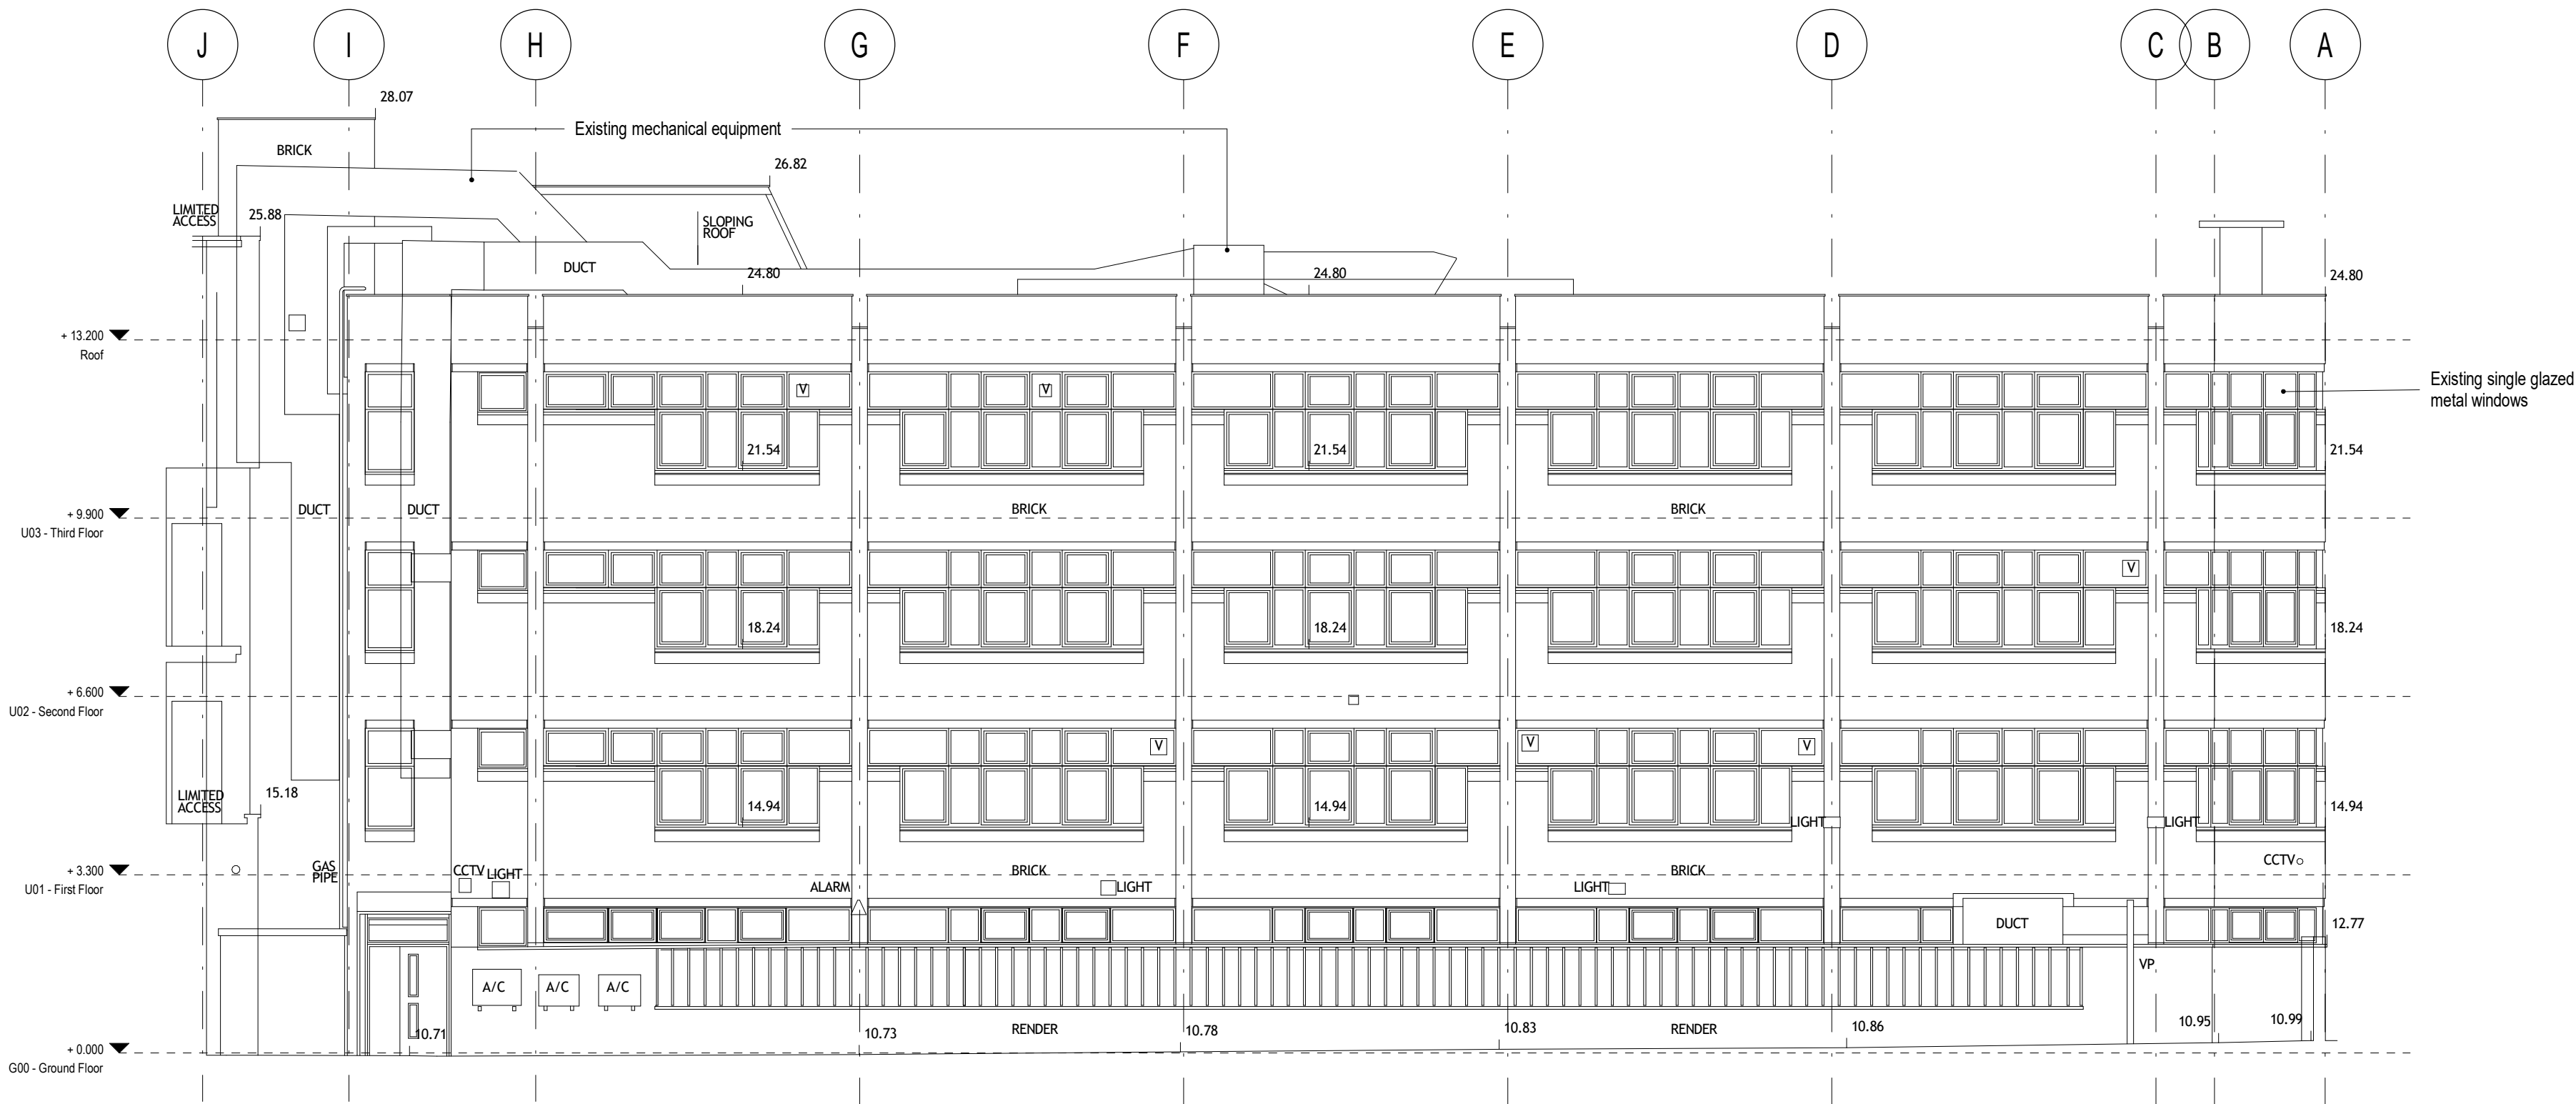

3 Existing East Elevation
1 : 100

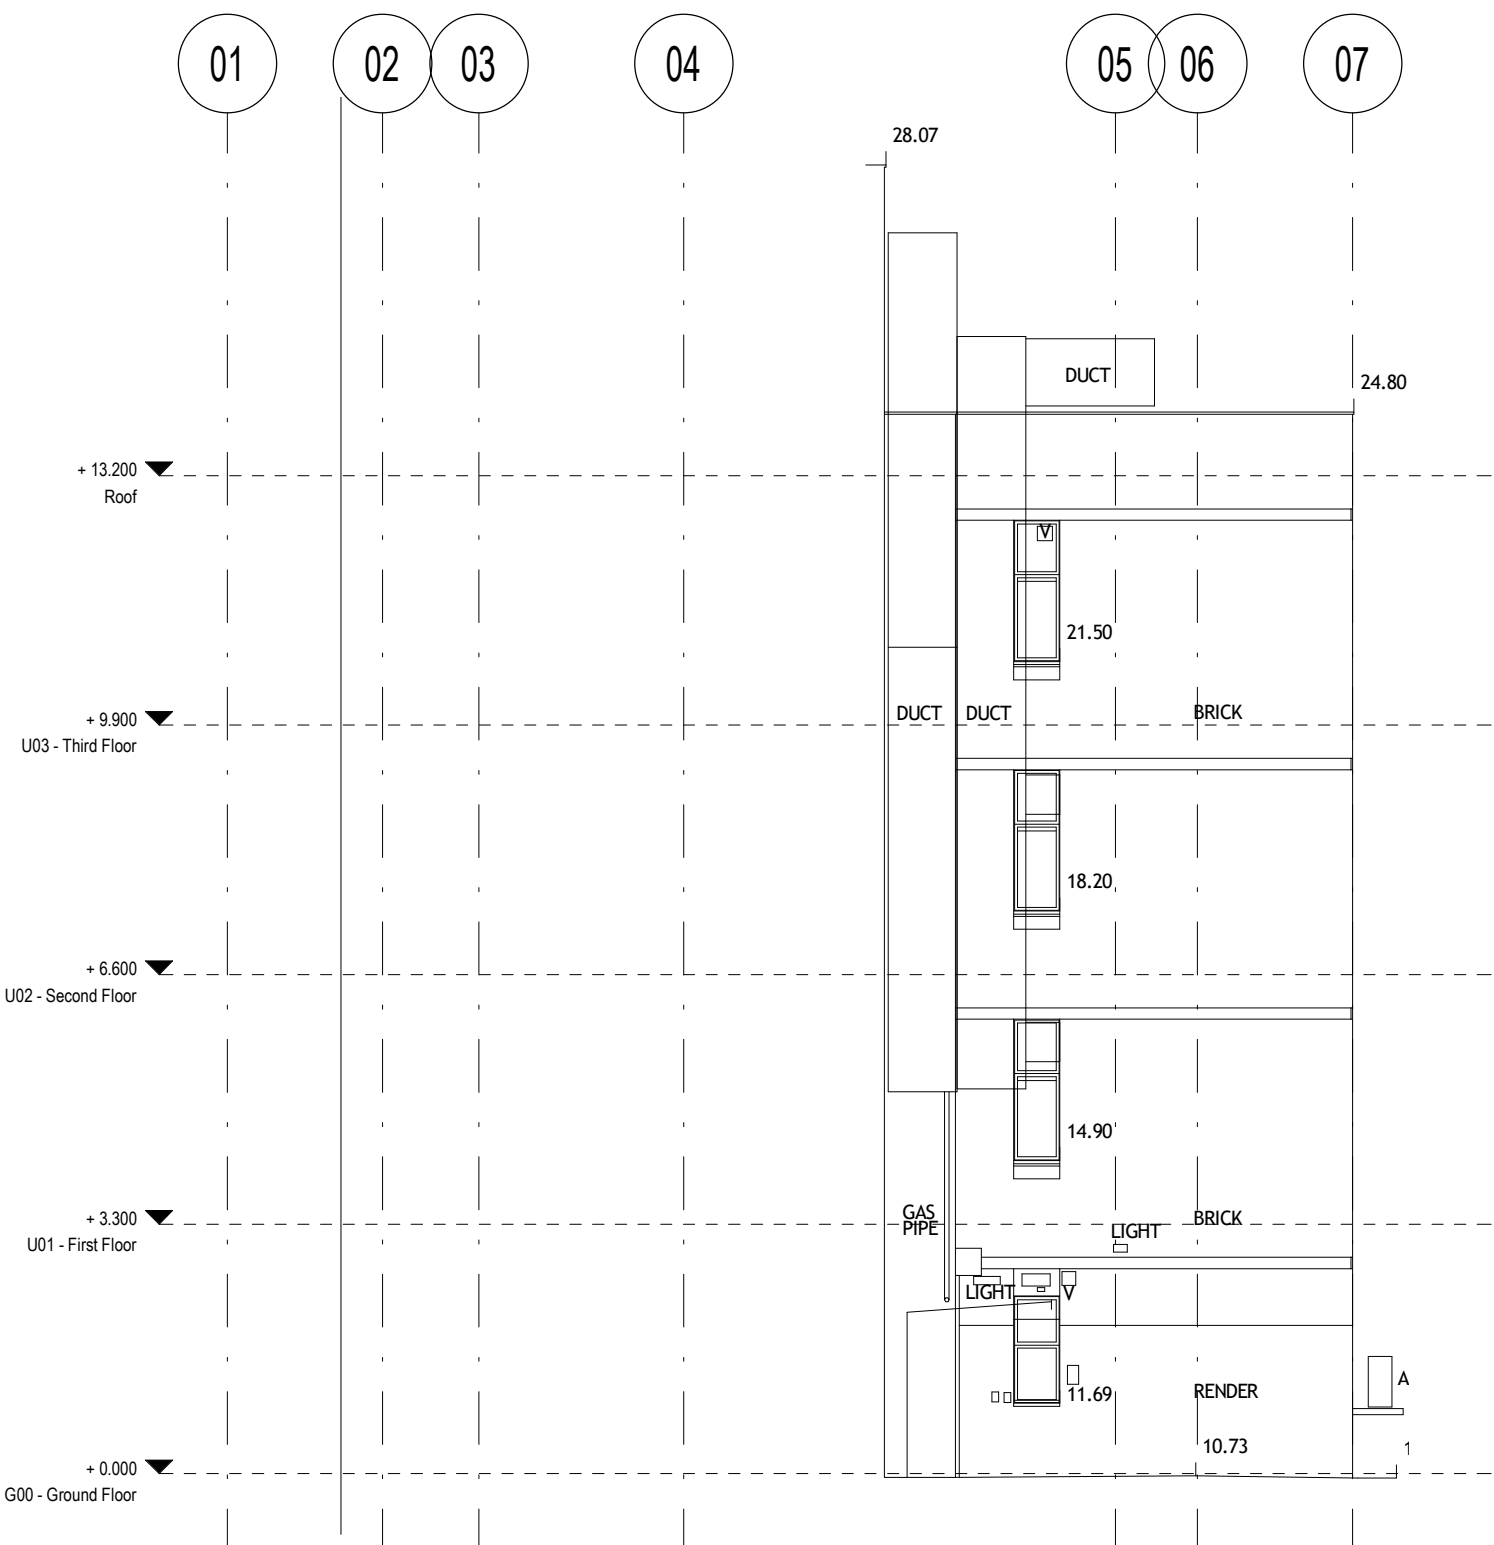

4 Existing South Elevation
1 : 100

P0	Issued for review	04/11/2022
REV	DESCRIPTION (DRAWN BY) CHECKED BY APPROVED BY	DATE
RIBA PLAN OF WORK WORKSTAGE	LEVEL OF MODEL DEFINITION (LoD)	
Stage 2 - Concept Design	LoD 3 - Approximate Model	
PURPOSE OF ISSUE - SUITABLE FOR...	STATUS or SUITABILITY	
Planning Submission	Status S4 - LAP Review/Approval	



CARDIFF 029 2052 8140
LONDON 0207 138 3560
WREXHAM 01978 357 887
www.lawray.co.uk
CLIENT
Conamar Building Services Ltd

PROJECT TITLE
Tottenham Heating & Window Replacement

DRAWING TITLE
Existing Elevations

PROJECT No		SCALE @ A1	
0001		1 : 100	
DRAWING No		REVISION	
1190: Project-Originate - Volume - Level - Type - Role - Number			
1950: Project-Originate - Functional - Scale - Form - Discipline - Number			
1851792.007			
A4-2018.6			
EN ISO 15650			
DWP-LAW-X-Z-DR-A-032100		P0	
DO NOT SCALE			
Any discrepancy or query concerning this drawing should be referred to the Architect			
Copyright © LAWRAY LIMITED			
Registered Office: Greenmeadow Springs, 1 Cae Gwynedd, Tonypandy, CARDIFF CF15 7AB			
Reg. Co. No. 2724178, VAT Reg No. 134 2146 06			