


Notes:
To be read in conjunction with Floor Plans

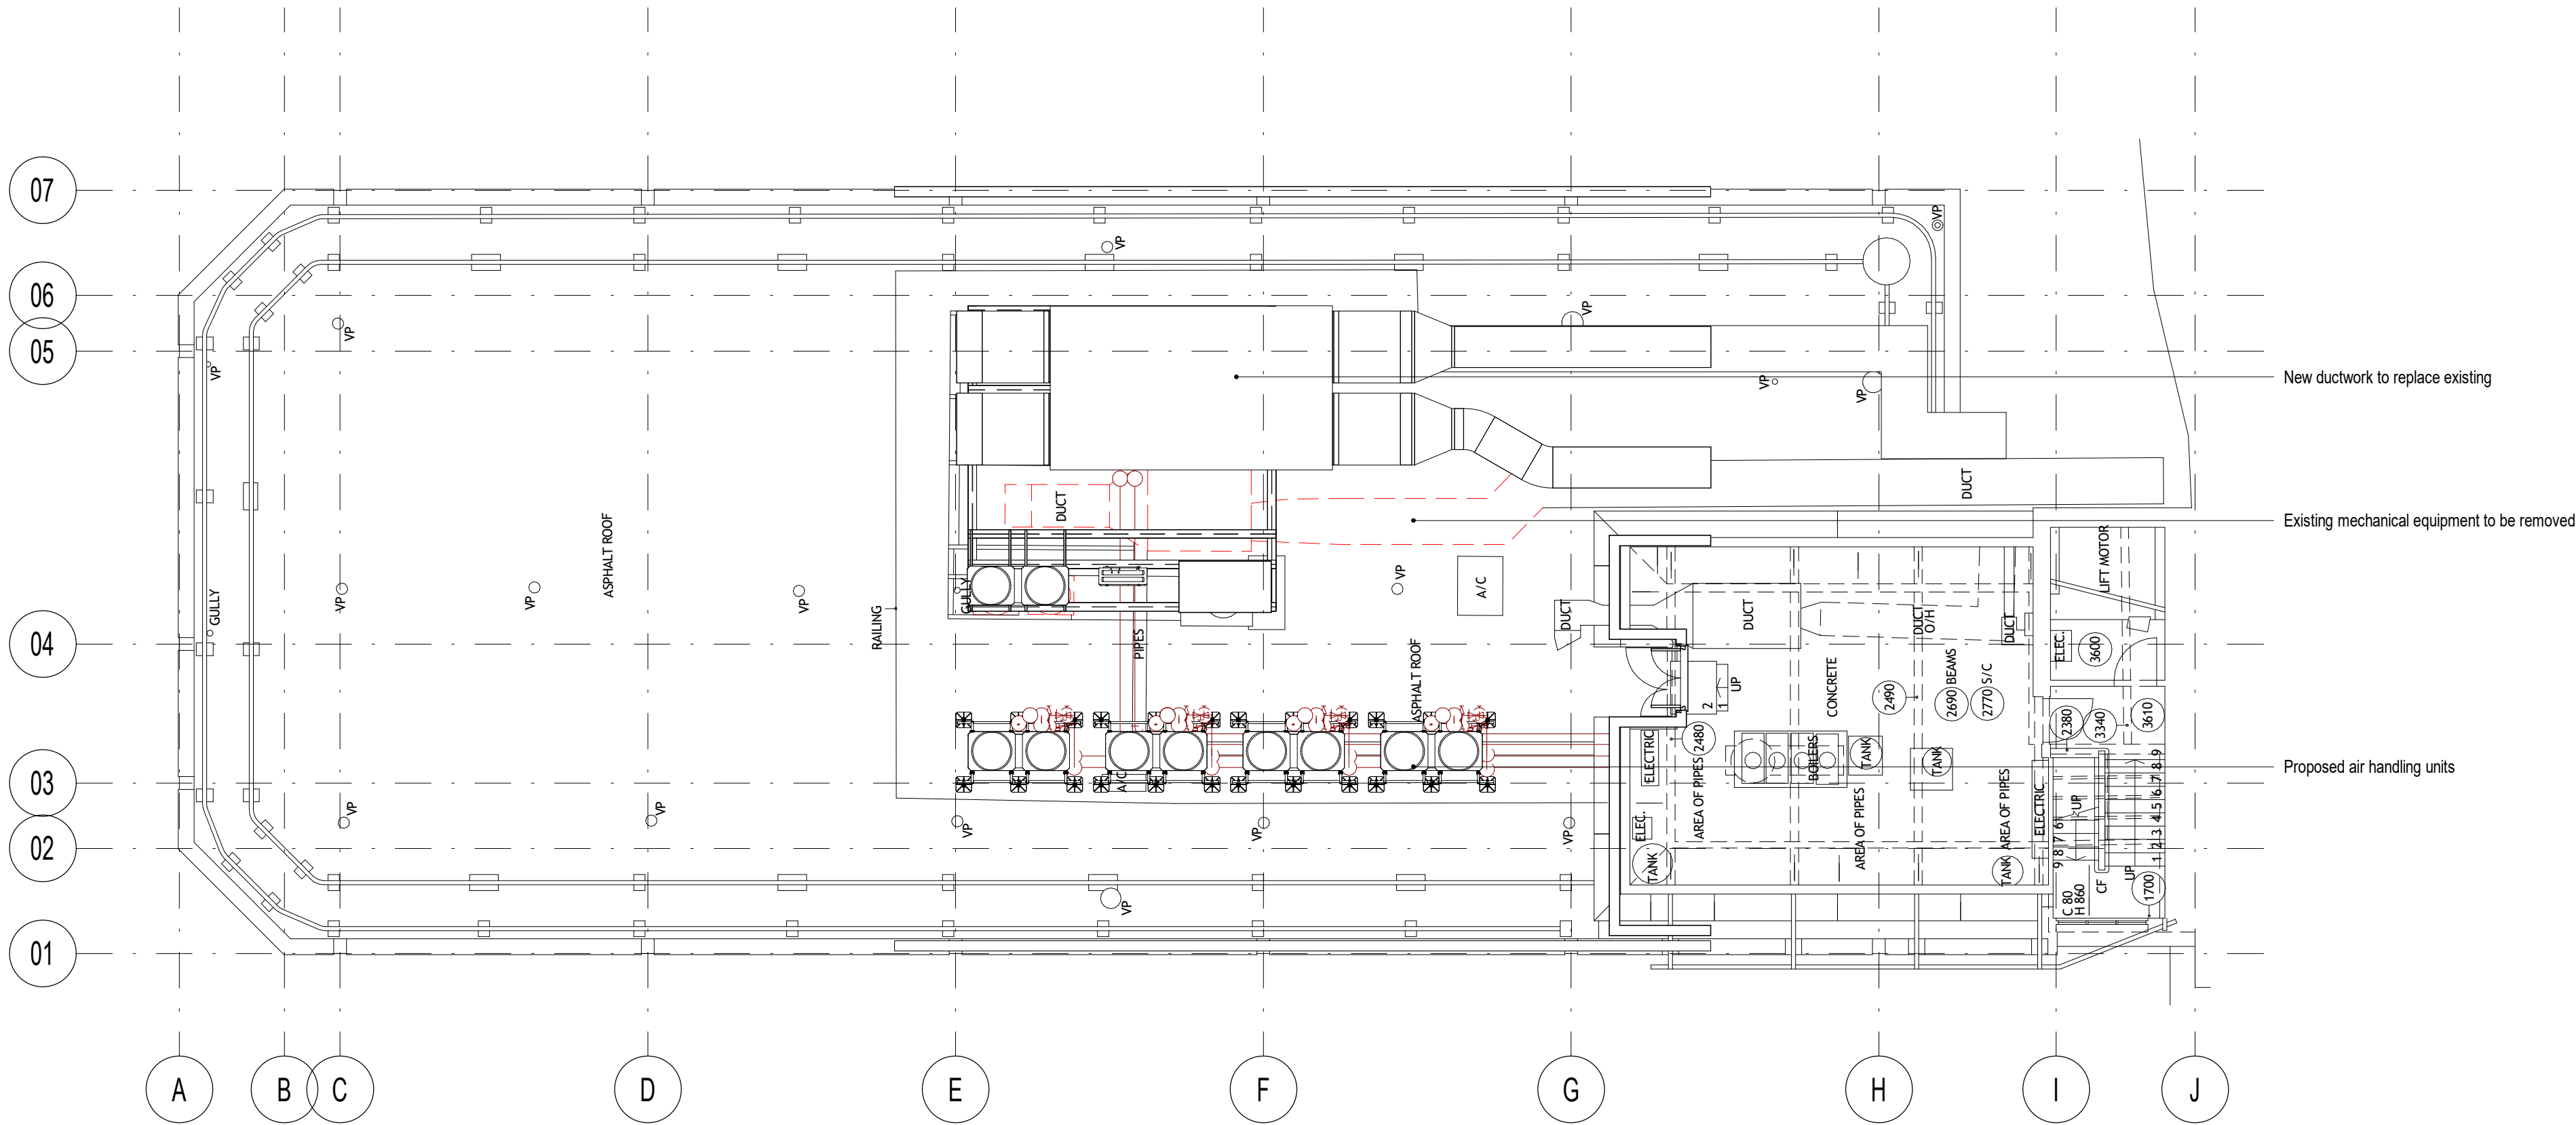

1 Proposed Roof Plan
1:100

P0	Issued for review	04/11/2022
REV.	DESCRIPTION (DRAWN BY) CHECKED BY APPROVED BY	DATE
RIBA PLAN OF WORK WORKSTAGE	LEVEL OF MODEL DEFINITION (LoD)	
Stage 2 - Concept Design	LoD 3 - Approximate Model	
PURPOSE OF ISSUE - SUITABLE FOR...	STATUS or SUITABILITY	
Planning Submission	Status S4 - LAP Review/Approval	



CARDIFF 029 2052 8140
LONDON 0207 138 3560
WREXHAM 01978 357 887
www.lawray.co.uk
CLIENT
Conamar Building Services Ltd

PROJECT TITLE
Tottenham Heating & Window Replacement

DRAWING TITLE
Proposed Roof Plan

PROJECT No 0001 SCALE @ A1 1:100

DRAWING No 0001	1100 Project Originator - Volume - Level - Type - Role - Number	REVISION
08/10/2022	1900 Project Originator - Functional - Scale - Form - Discipline - Number	
08/10/2022	0001 Project Originator - Functional - Scale - Form - Discipline - Number	
	DWP-LAW-X-Z-DR-A-061102	P0

DO NOT SCALE Any discrepancy or query concerning this drawing should be referred to the Architect
Copyright © LAWRAY LIMITED
Registered Office: Greenmeadow Springs, 1 Cae Gwynedd, Trefyniella, CARDIFF CF15 7AB
Reg. Co. No. 2724178 VAT Reg No. 134 2146 06

