


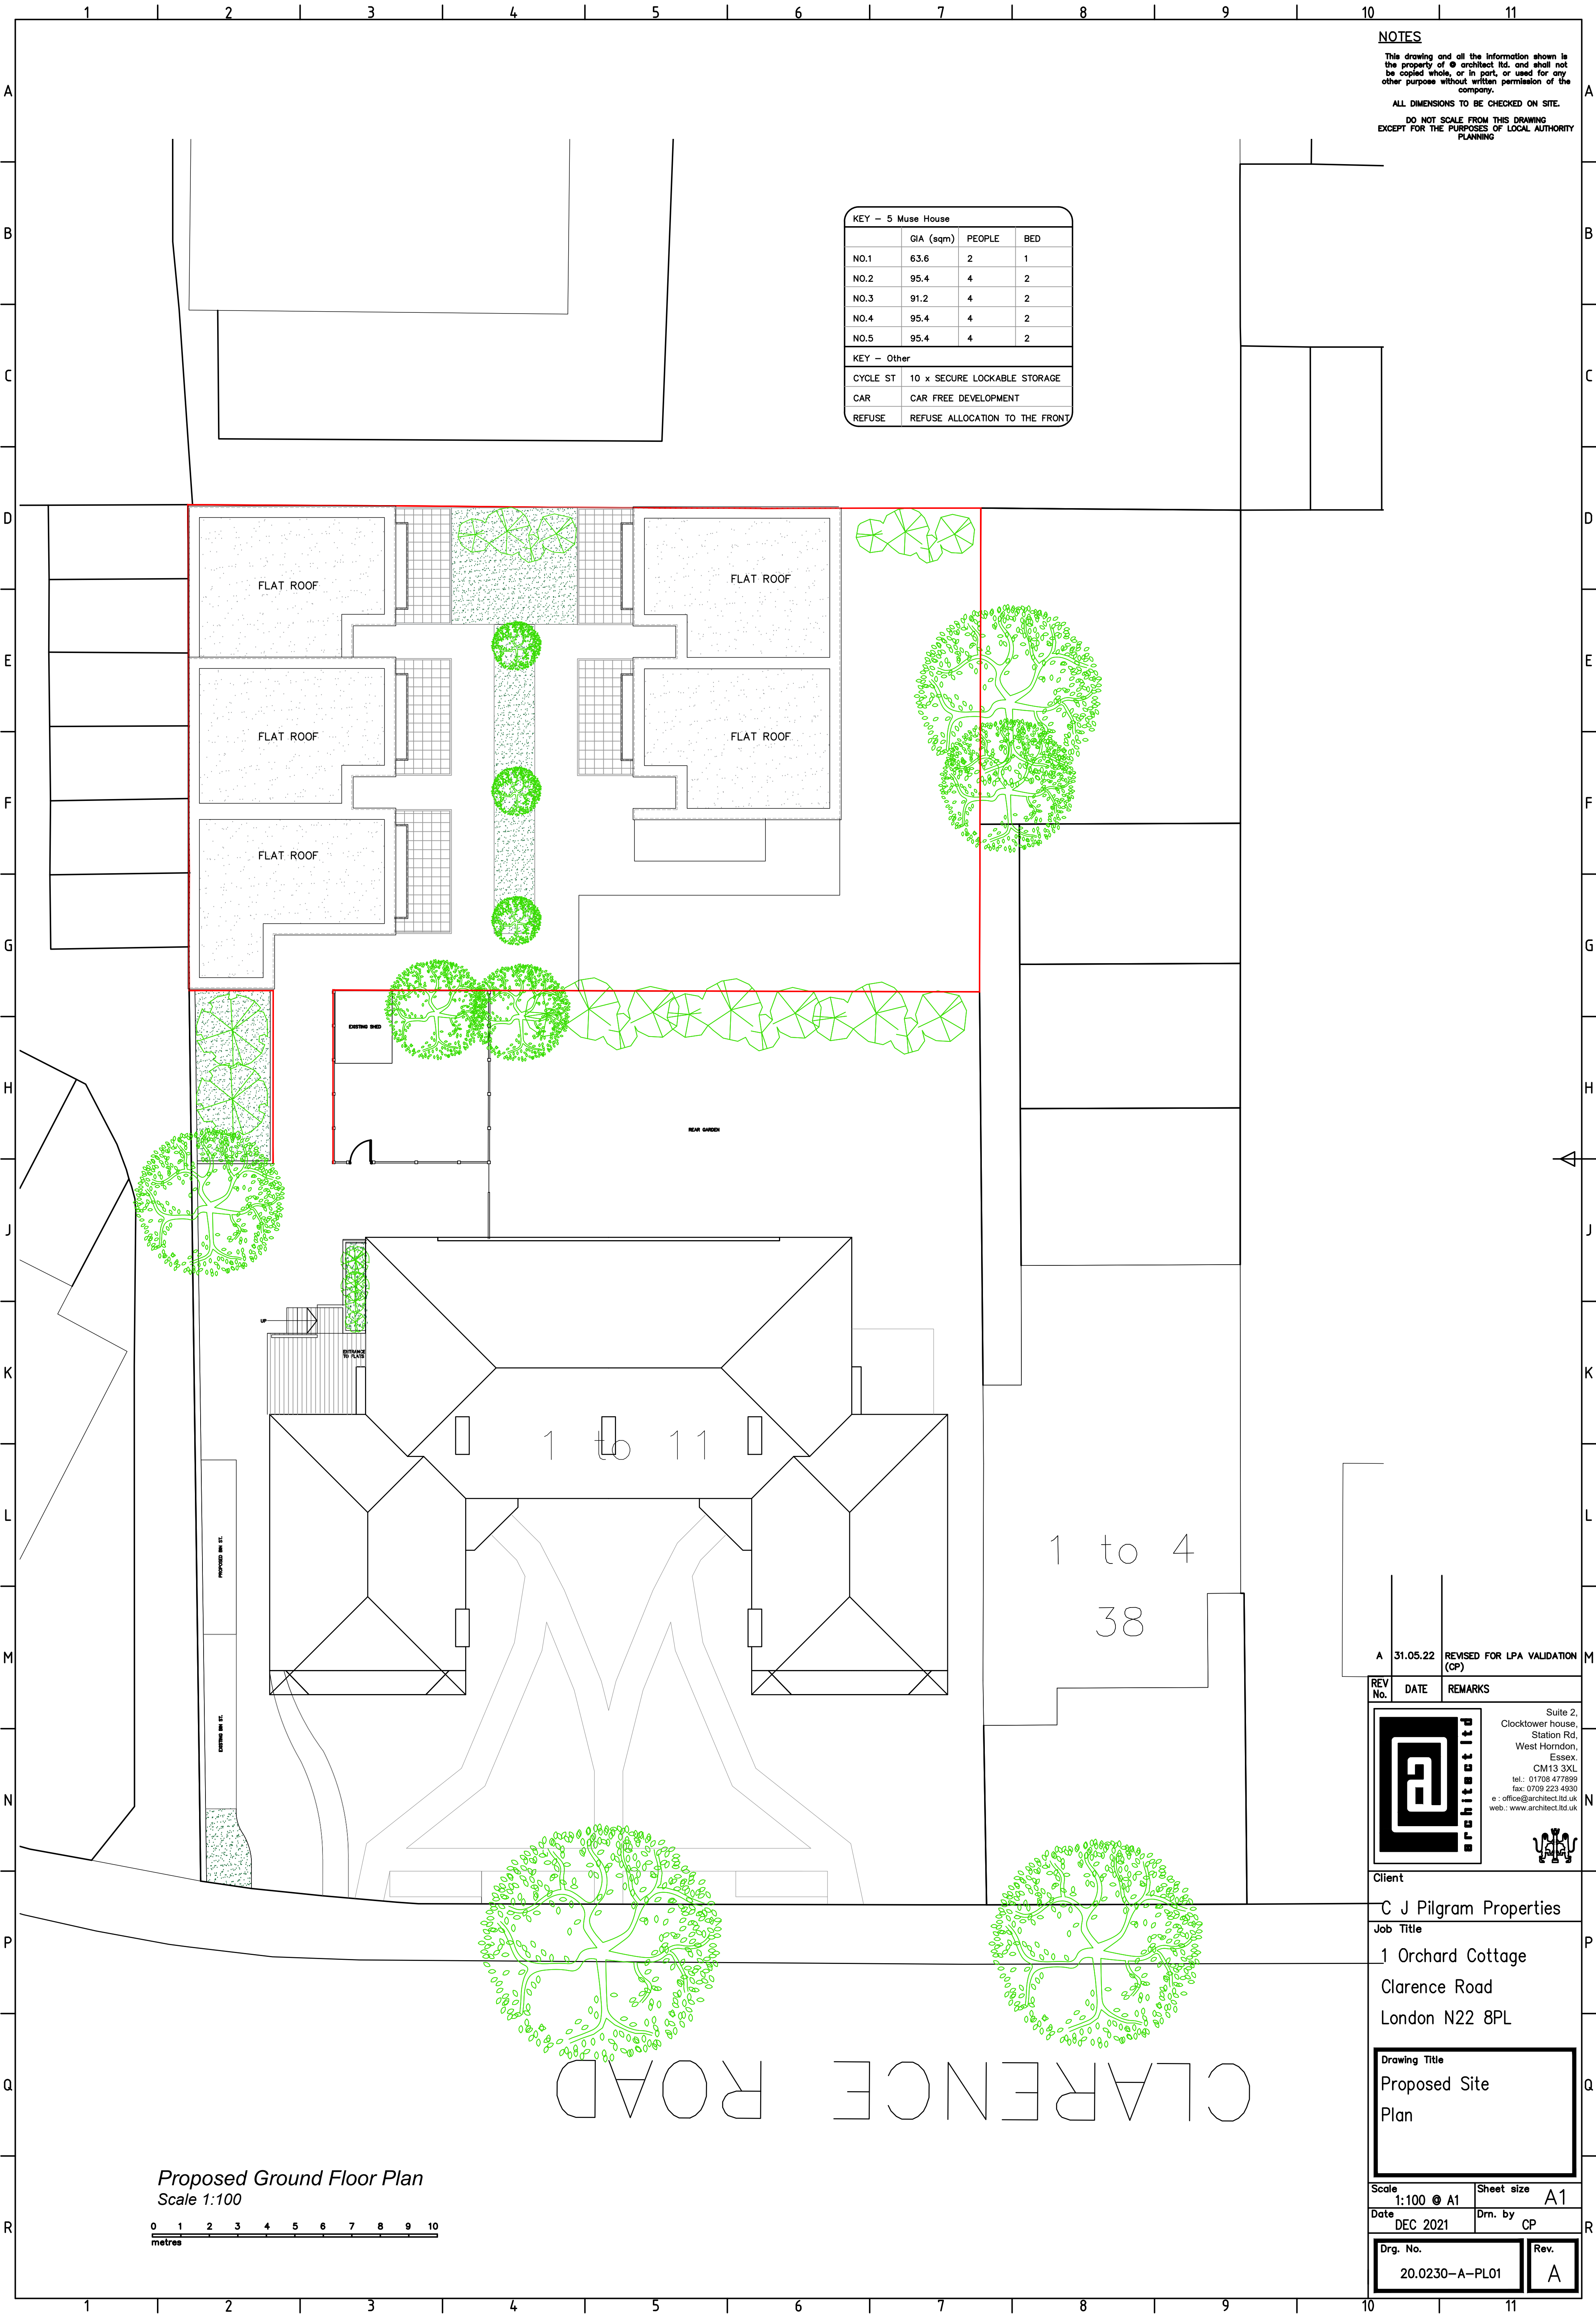


NOTES
This drawing and all the information shown is the property of @ architect ltd. and shall not be copied whole, or in part, or used for any other purpose without written permission of the company.
ALL DIMENSIONS TO BE CHECKED ON SITE.
DO NOT SCALE FROM THIS DRAWING
EXCEPT FOR THE PURPOSES OF LOCAL AUTHORITY PLANNING

KEY - 5 Muse House			
	GIA (sqm)	PEOPLE	BED
NO.1	63.6	2	1
NO.2	95.4	4	2
NO.3	91.2	4	2
NO.4	95.4	4	2
NO.5	95.4	4	2
KEY - Other			
CYCLE ST	10 x SECURE LOCKABLE STORAGE		
CAR	CAR FREE DEVELOPMENT		
REFUSE	REFUSE ALLOCATION TO THE FRONT		

Proposed Ground Floor Plan
Scale 1:100

A 31.05.22 REVISED FOR LPA VALIDATION (CP)

REV No.	DATE	REMARKS
---------	------	---------

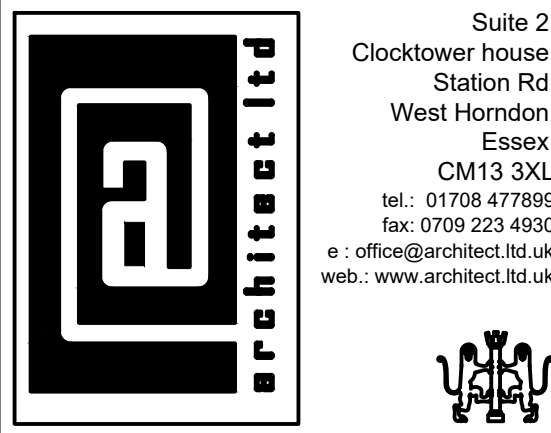

Client
C J Pilgram Properties
Job Title
1 Orchard Cottage
Clarence Road
London N22 8PL

Drawing Title
Proposed Site
Plan

Scale 1:100 @ A1	Sheet size A1
Date DEC 2021	Drm. by CP

Drg. No. 20.0230-A-PL01	Rev. A
----------------------------	-----------