


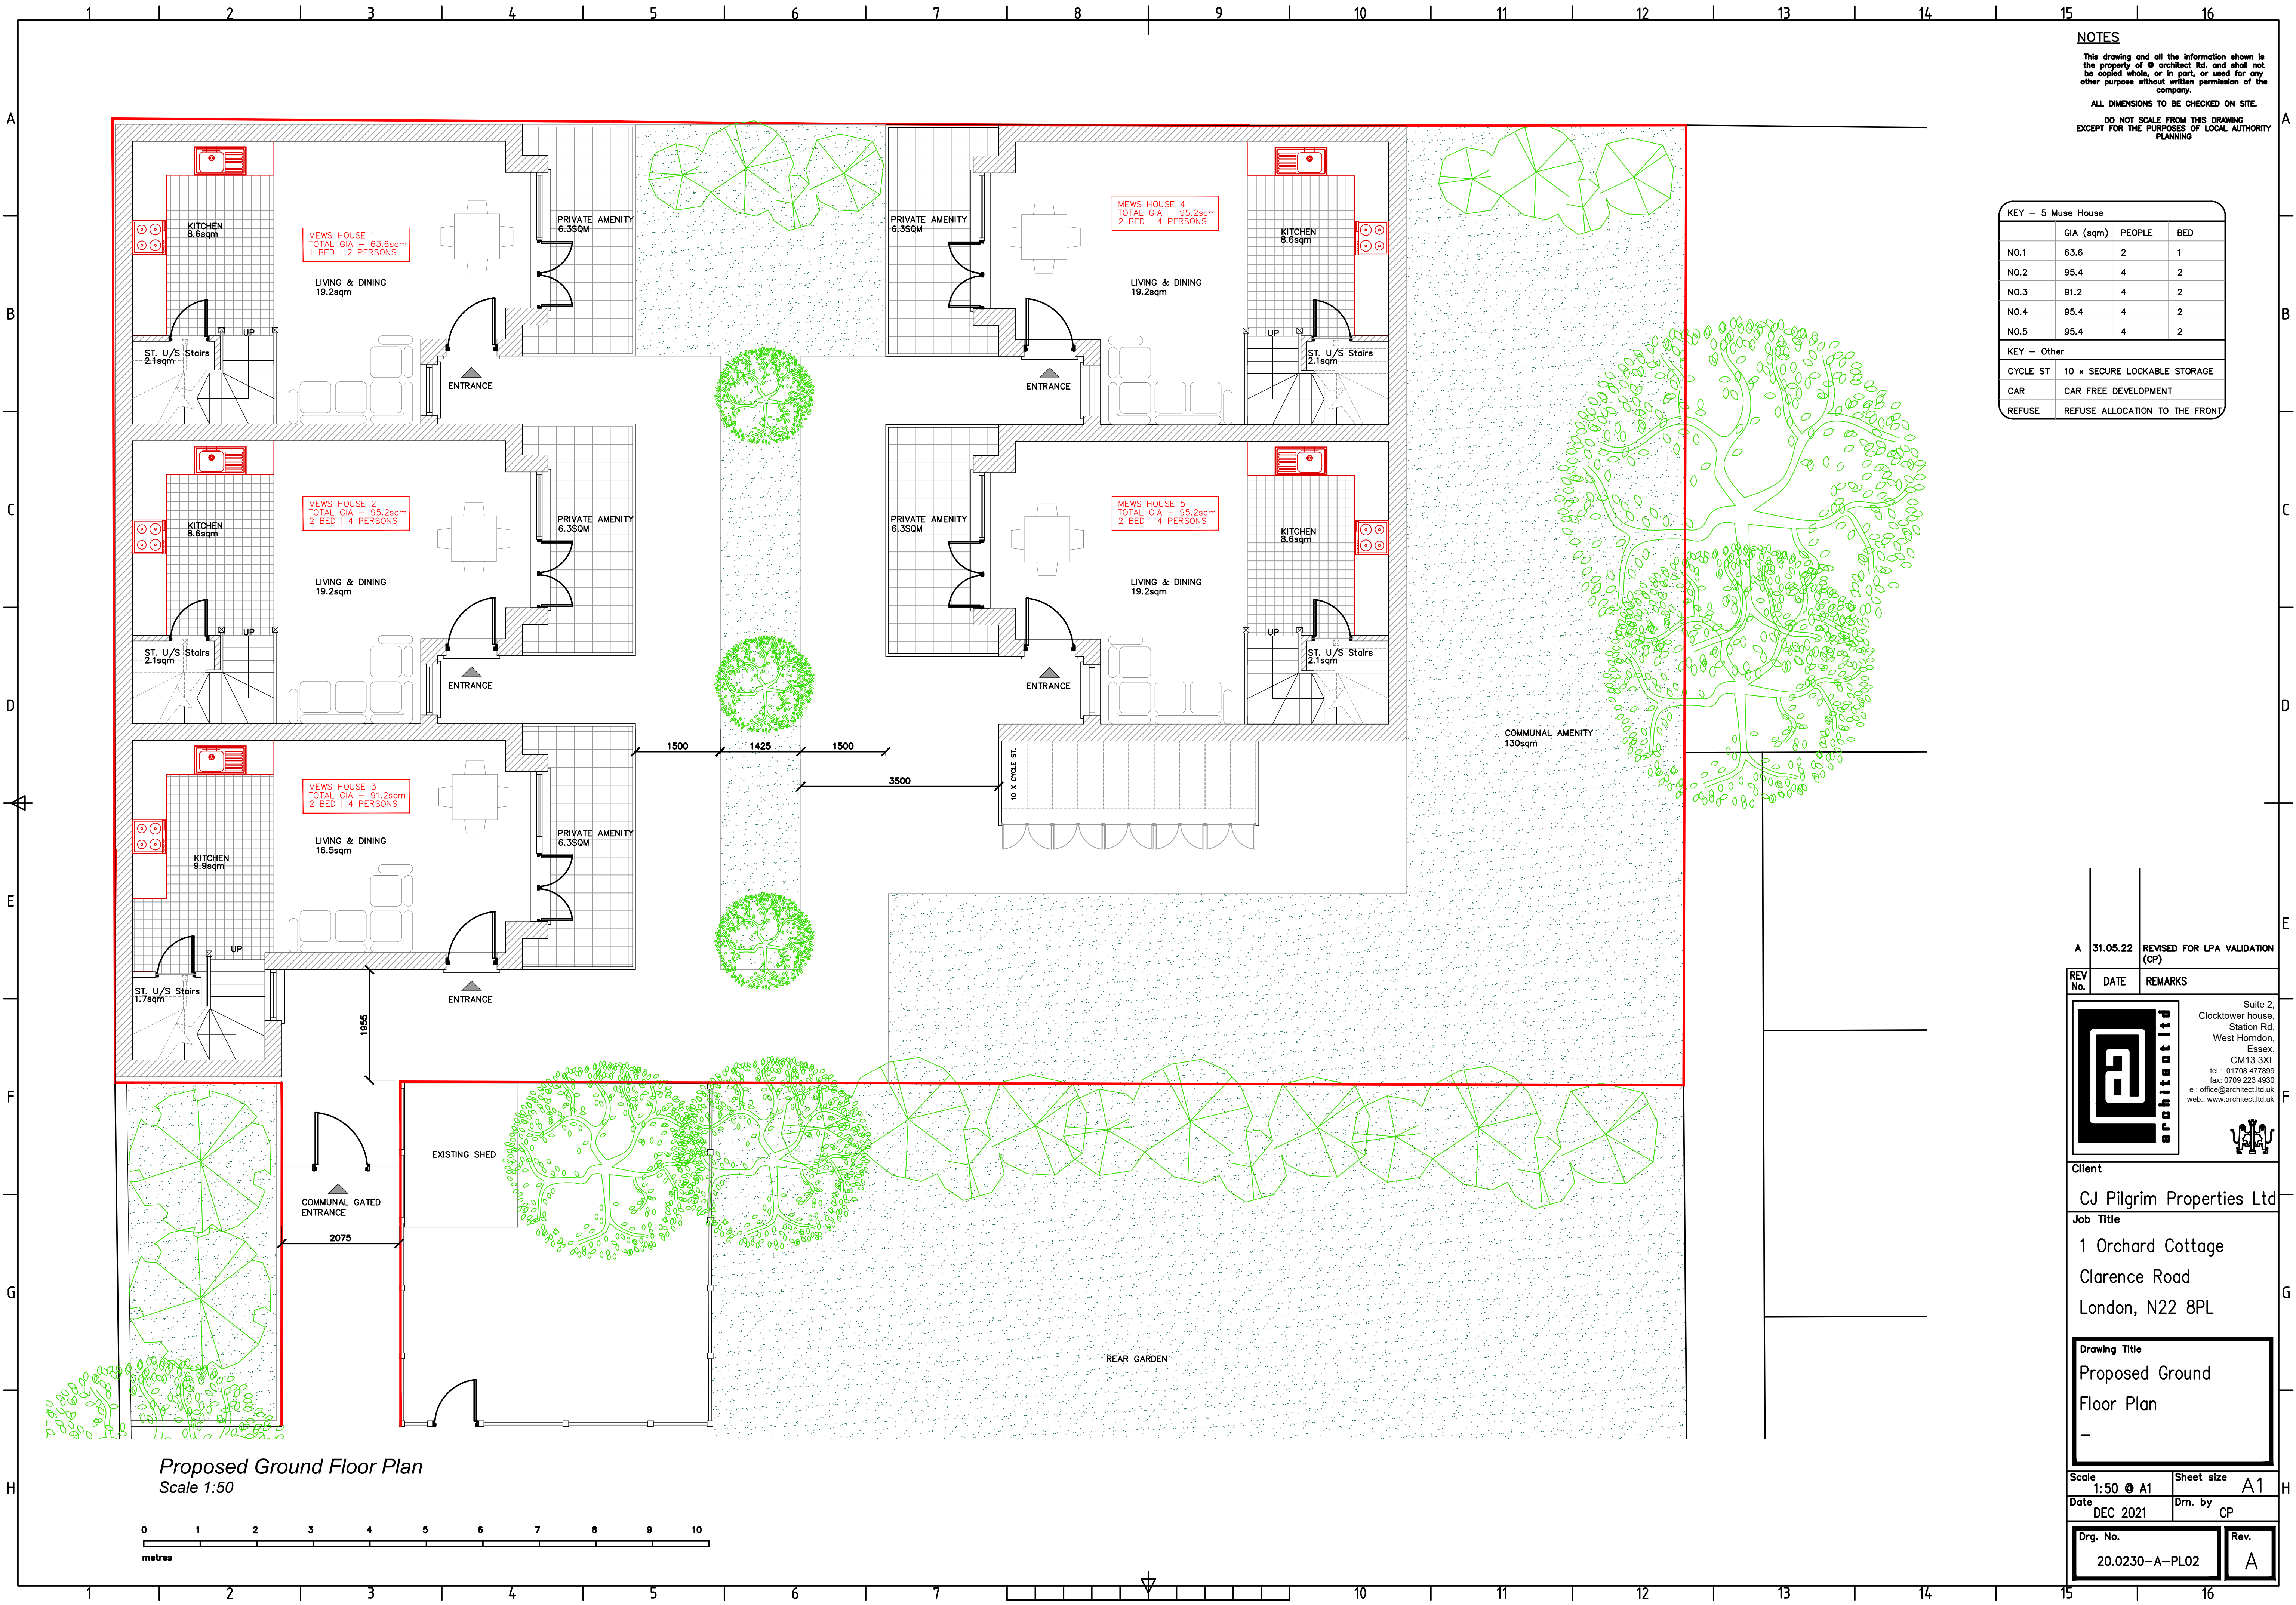

NOTES

This drawing and all the information shown is the property of © architect ltd. and shall not be copied whole, or in part, or used for any other purpose without written permission of the company.


ALL DIMENSIONS TO BE CHECKED ON SITE.

DO NOT SCALE FROM THIS DRAWING EXCEPT FOR THE PURPOSES OF LOCAL AUTHORITY PLANNING

KEY - 5 Mews House			
	GIA (sqm)	PEOPLE	BED
NO.1	63.6	2	1
NO.2	95.4	4	2
NO.3	91.2	4	2
NO.4	95.4	4	2
NO.5	95.4	4	2
KEY - Other			
CYCLE ST	10 x SECURE LOCKABLE STORAGE		
CAR	CAR FREE DEVELOPMENT		
REFUSE	REFUSE ALLOCATION TO THE FRONT		

A 31.05.22 REVISED FOR LPA VALIDATION (CP)

REV No. DATE REMARKS

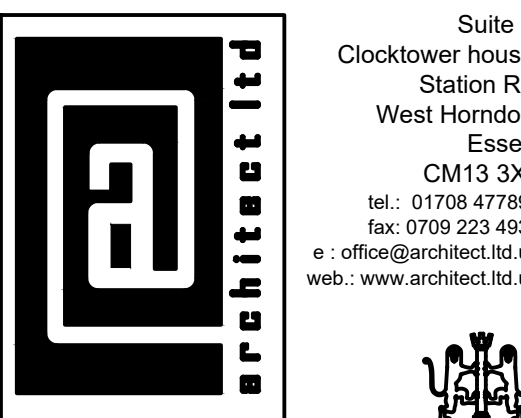

Client

CJ Pilgrim Properties Ltd

Job Title

1 Orchard Cottage

Clarence Road

London, N22 8PL

Drawing Title

Proposed Ground

Floor Plan

—

Scale 1:50 @ A1 Sheet size A1

Date DEC 2021 Dm. by CP

Org. No. 20.0230-A-PL02 Rev. A