


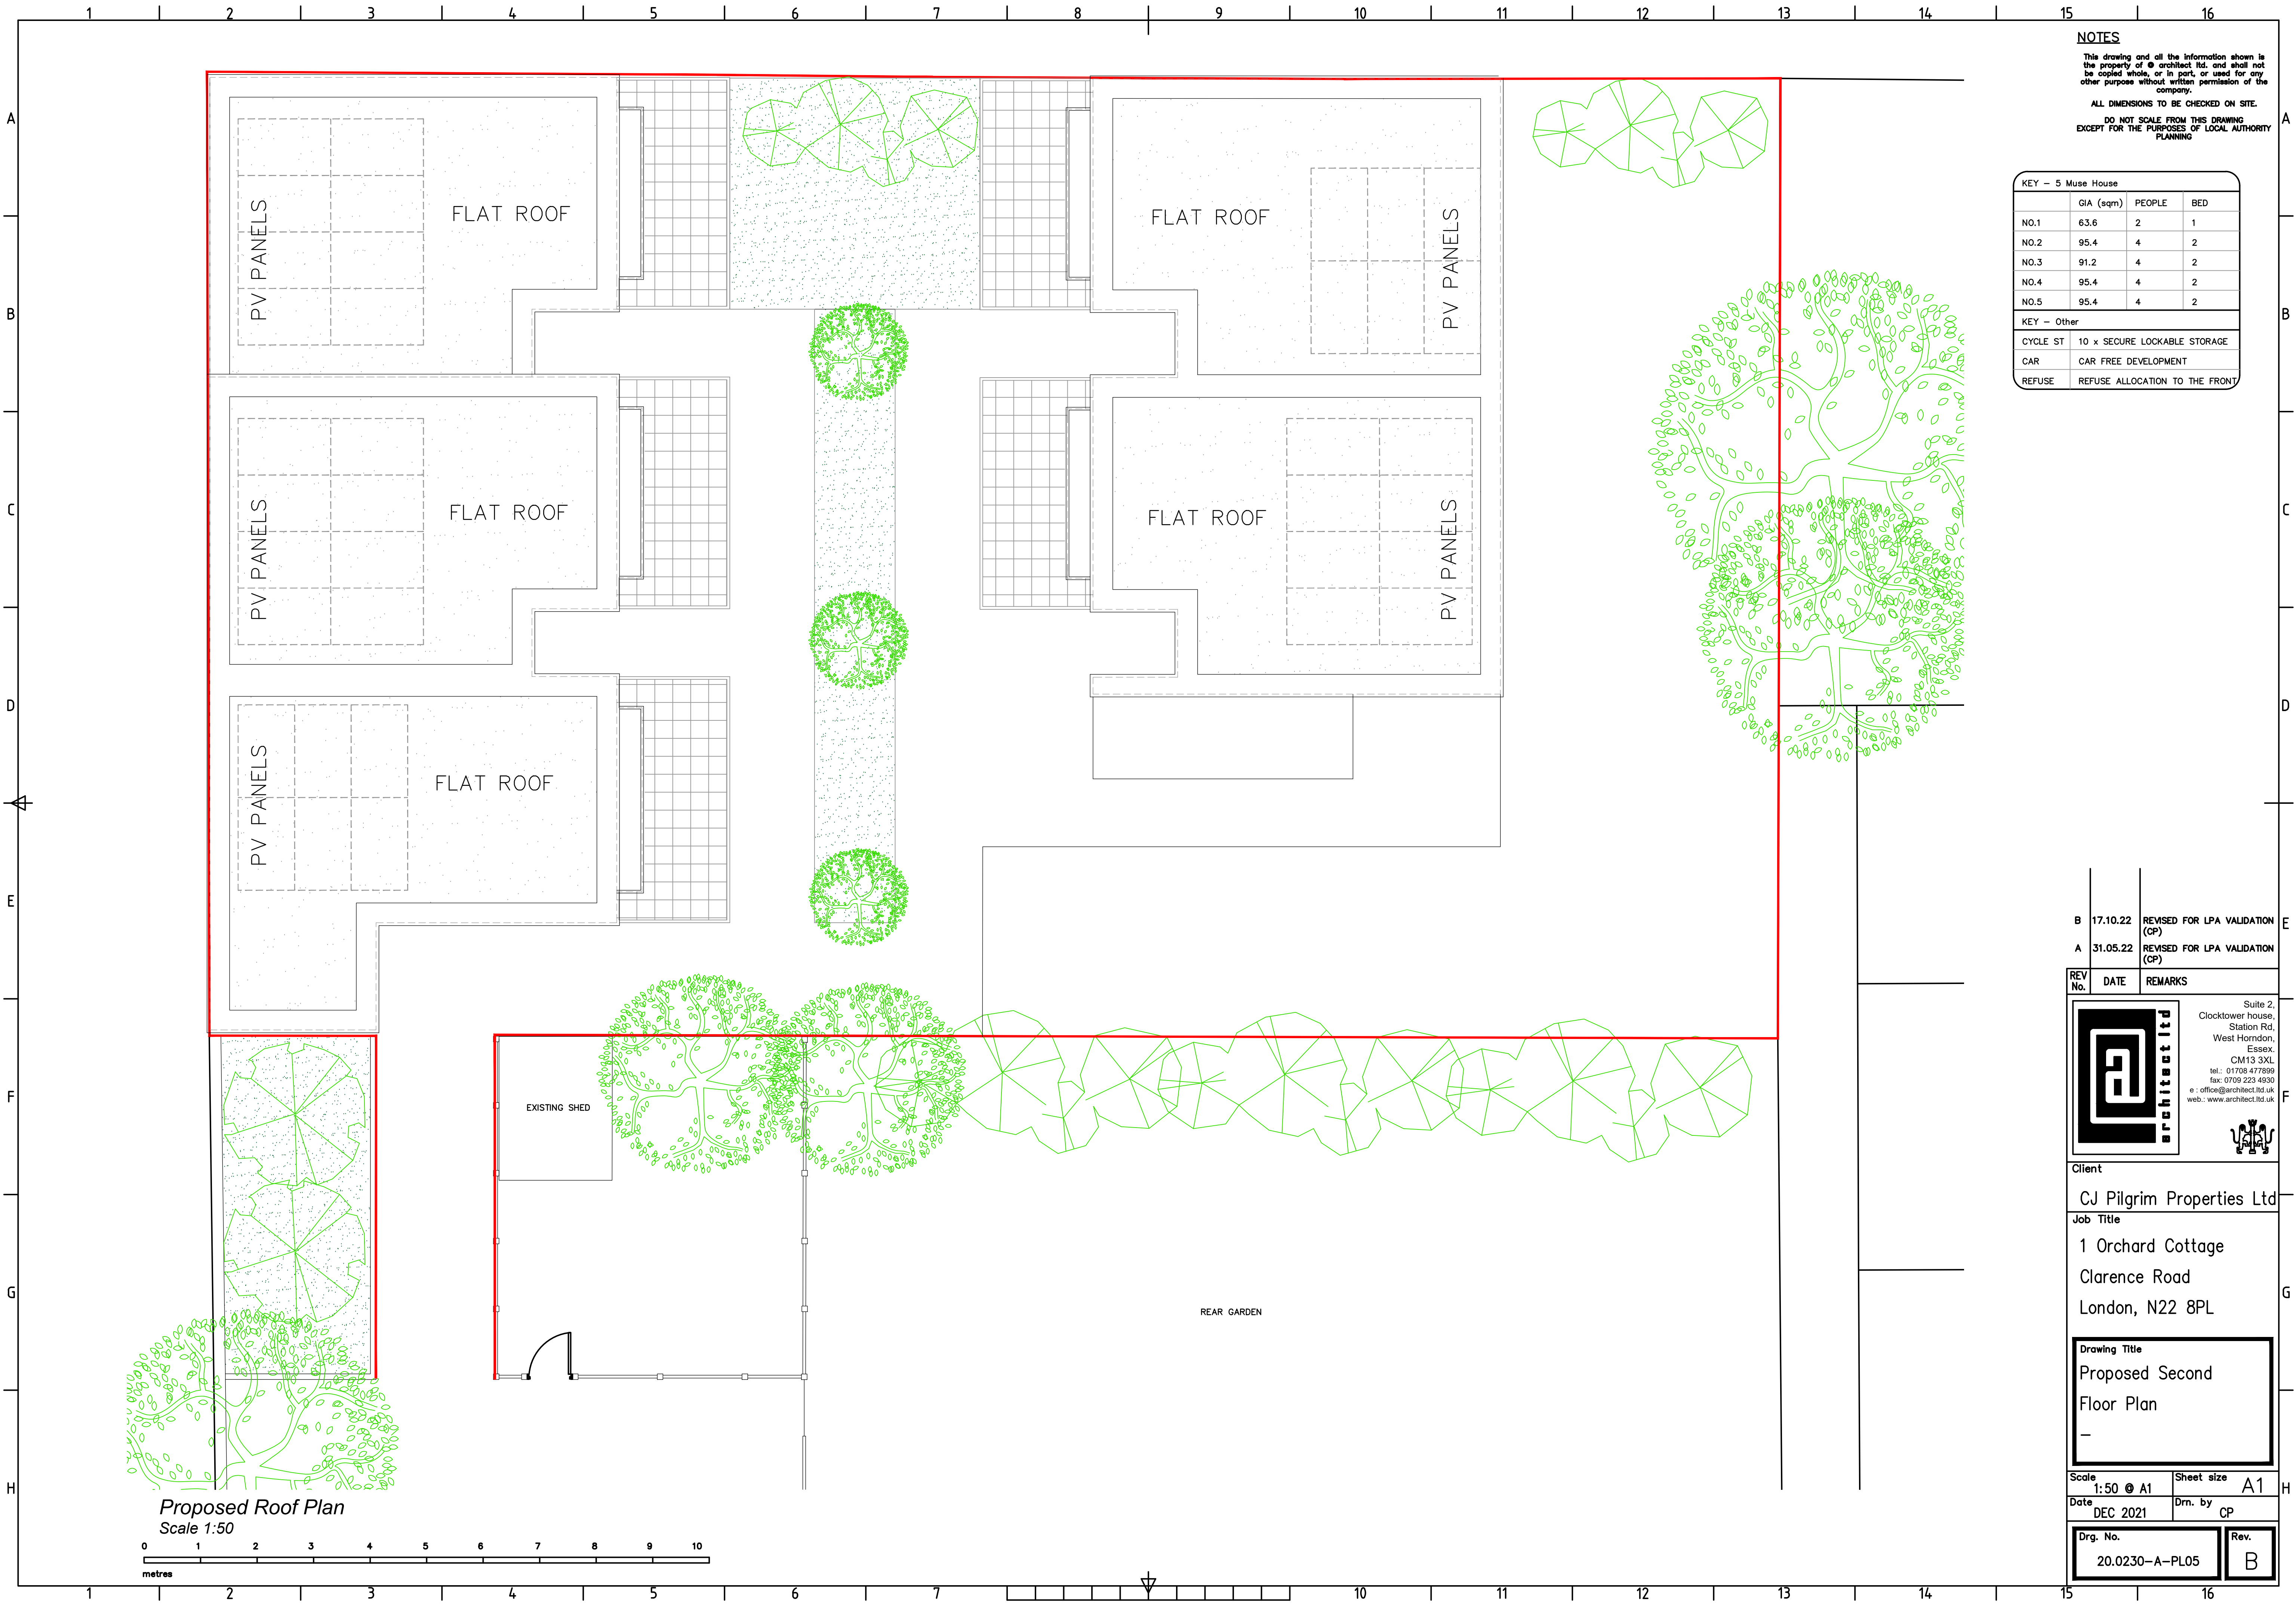

NOTES

This drawing and all the information shown is the property of © architect ltd. and shall not be copied whole, or in part, or used for any other purpose without written permission of the company.


ALL DIMENSIONS TO BE CHECKED ON SITE.

DO NOT SCALE FROM THIS DRAWING EXCEPT FOR THE PURPOSES OF LOCAL AUTHORITY PLANNING

KEY – 5 Muse House			
	GIA (sqm)	PEOPLE	BED
NO.1	63.6	2	1
NO.2	95.4	4	2
NO.3	91.2	4	2
NO.4	95.4	4	2
NO.5	95.4	4	2
KEY – Other			
CYCLE ST	10 x SECURE LOCKABLE STORAGE		
CAR	CAR FREE DEVELOPMENT		
REFUSE	REFUSE ALLOCATION TO THE FRONT		

B	17.10.22	REVISED FOR LPA VALIDATION (CP)
A	31.05.22	REVISED FOR LPA VALIDATION (CP)

REV No.	DATE	REMARKS
---------	------	---------

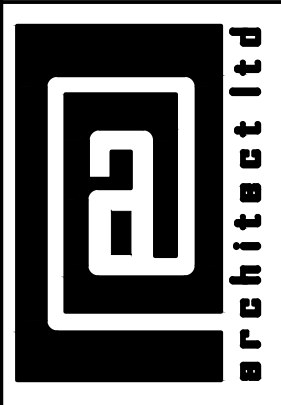

Suite 2,
Clocktower house,
Station Rd.,
West Horndon,
Essex,
CM13 3XL
tel.: 01708 477699
fax: 0709 223 4930
e : office@architect.ltd.uk
web : www.architect.ltd.uk



Client
CJ Pilgrim Properties Ltd
Job Title
1 Orchard Cottage
Clarence Road
London, N22 8PL

Drawing Title
Proposed Second
Floor Plan
—

Scale 1:50 @ A1	Sheet size A1
Date DEC 2021	Dwn. by CP

Org. No. 20.0230–A–PL05	Rev. B
----------------------------	-----------