
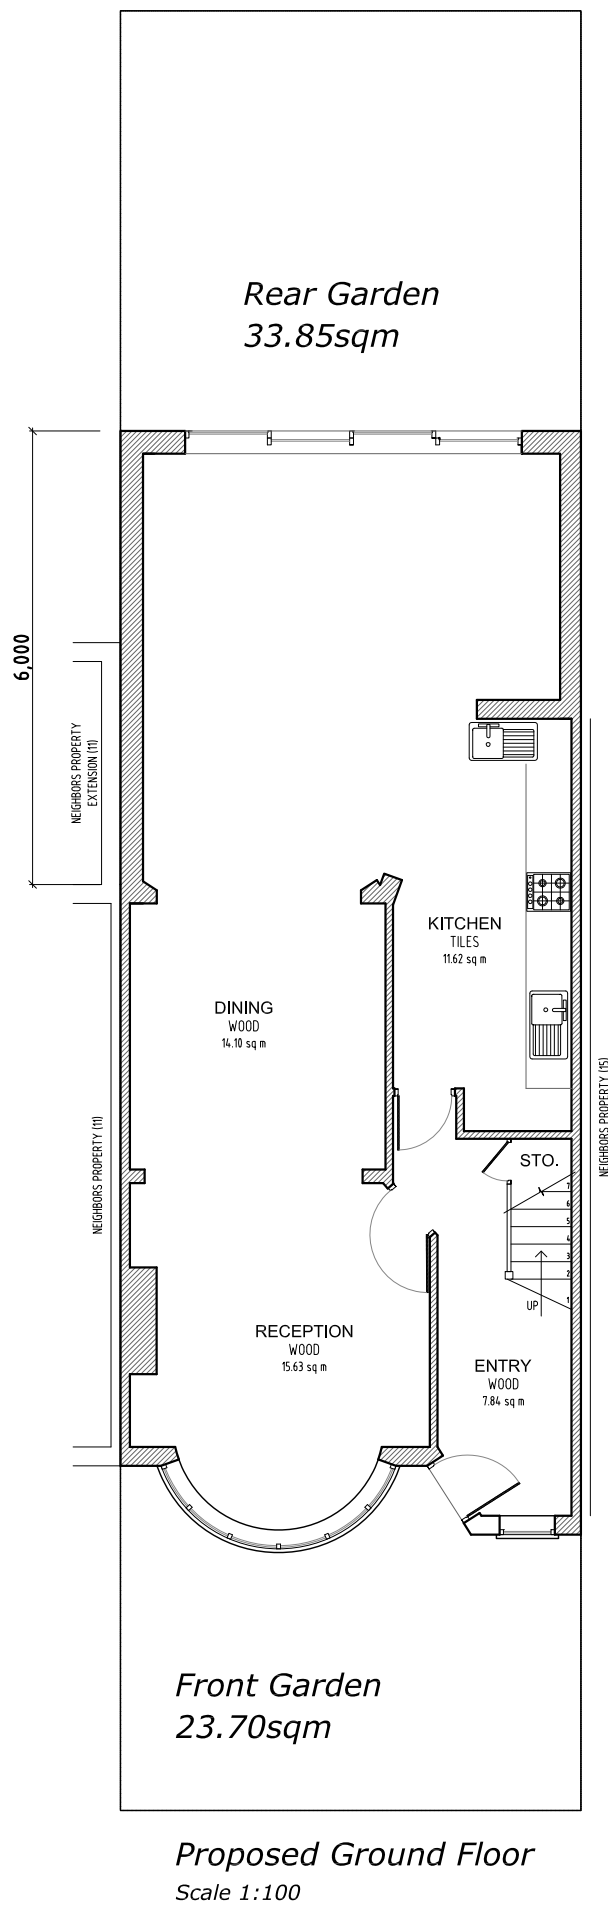
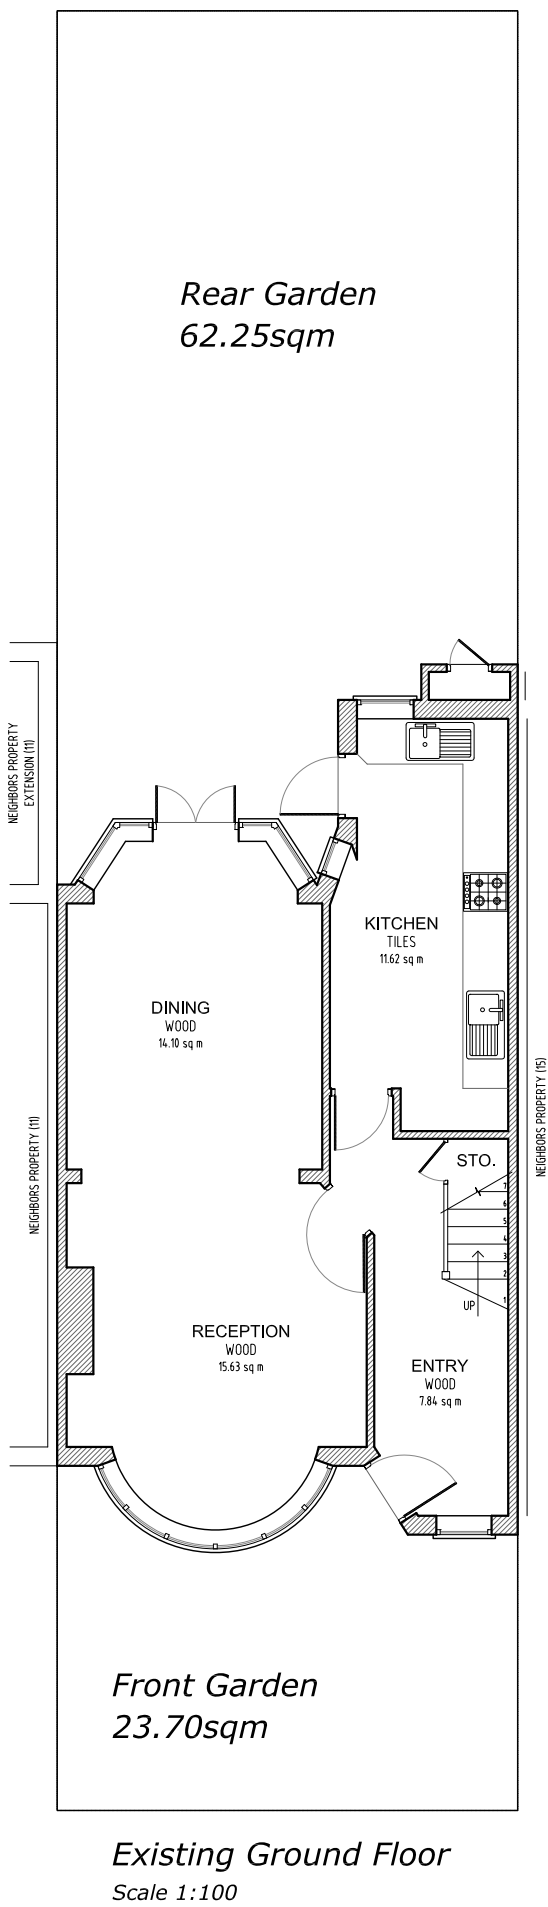
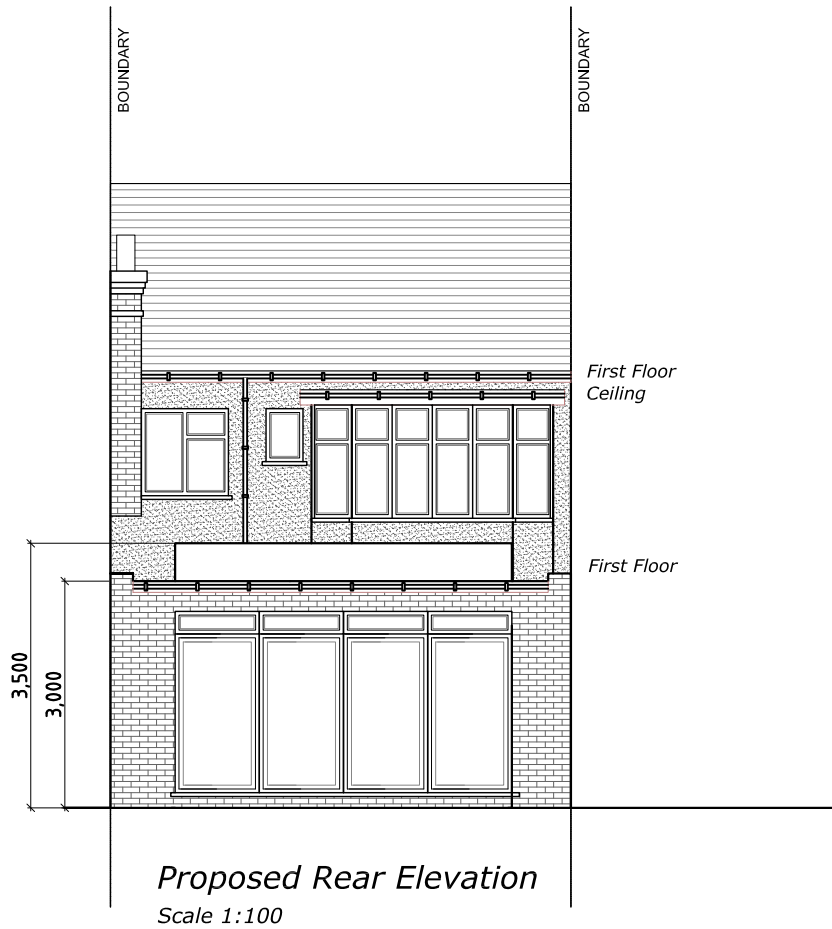


NOTES
The contractors are to check all the dimensions, levels, drain runs and general condition of the site before works commence.

All works are to be carried out in accordance with current Building Regulations, British Standards, Code of Practice and Local Authority Requirements.

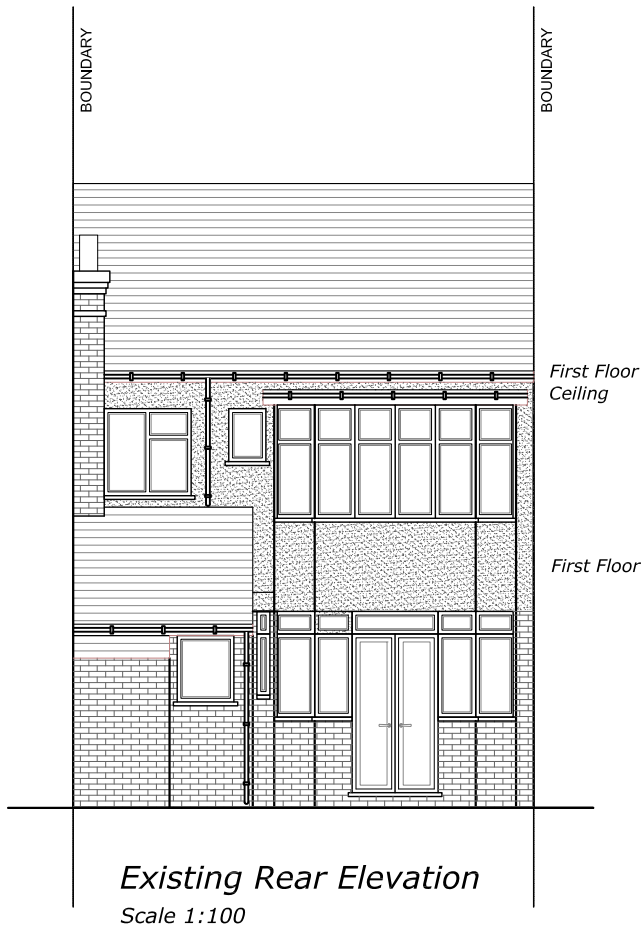

ajs
Planning
info@ajsplanning.co.uk
020 81501820

Project: 13 Riverside Road, London, N15 6DA	
Title: Existing & Proposed Ground Floor & Rear Elevation	
Date: 03.11.22	Scale: 1:100 @ A3
Dwg. No. RR.13.EX&PR.111	Rev: 0