


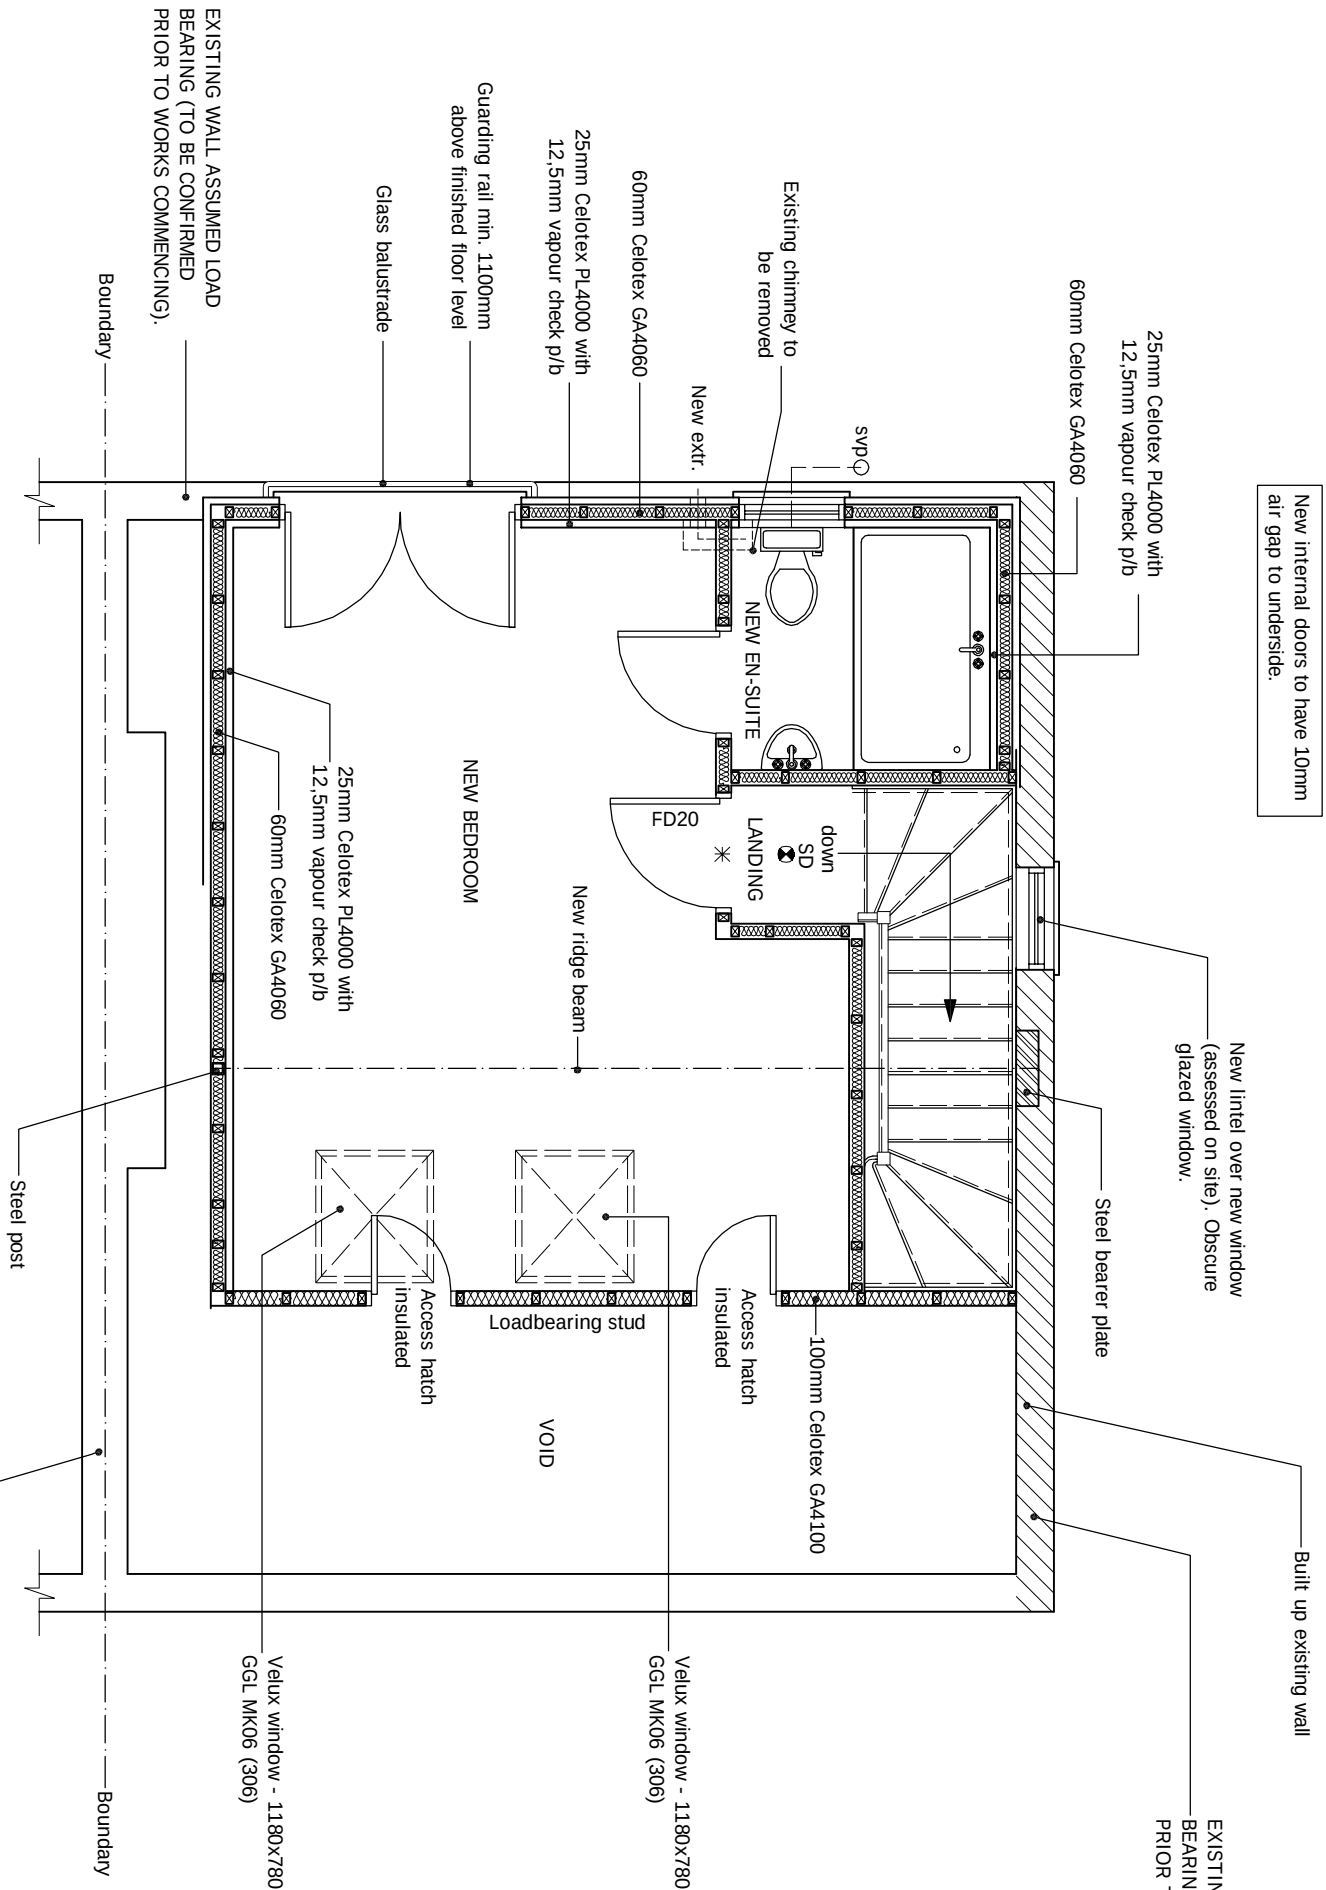

New lintel over new window
- (assessed on site). Obscure
glazed window.

- Built up existing wall

EXISTING WALL ASSUMED LOAD
-BEARING (TO BE CONFIRMED
PRIOR TO WORKS COMMENCING).

Velux window - 1180x780
GGL MK06 (306)

Velux window - 1180x780
GGL MK06 (306)

–Boundary

Steel post

EXISTING WALL ASSUMED LOAD BEARING (TO BE CONFIRMED PRIOR TO WORKS COMMENCING).

PROPOSED ATTIC FLOOR PLAN

scale 1:50



DRAWING STATUS		CONSTRUCTION	
REV.	DATE	NAME	DESCRIPTION

GENERAL NOTES:

1. Items are inclusive only and are subject to verification on site. The contractor to set out, check and co-ordinate all dimensions on site during the course of the works and prior to setting out on site. This should be read in conjunction with all other the Architect's and Engineer's drawings, Structural Engineer's calculations and any specialist supplier's drawings. However, it is responsible and should ensure that all working drawings and calculations are completed, approved by Building Control or Planning Department, & that they on the current revised drawings before any works start on site.
2. Inform the Building Control department that the works are about to commence on site after receiving

7. Where working involves demolition to ensure that all elements of the building and its contents are removed, the contractor must ensure that the appropriate support is in place, so that no scale of this drawing as the scaling may be off. B. works carried out under a building notice or prior to approval of drawings are of the contractor/owner's risk. (all DPL drawings must be approved before works commence)
8. Where the contractor is required to demolish the building, the contractor must ensure that the building is demolished in a safe manner, and that the demolition is carried out in a controlled manner, with no risk to the public or the environment.
9. Any discrepancies, either between written and site dimensions or between this drawing and other consultants' or supplier drawings, should be brought to the immediate attention of the contractor.

[illegible]

Architectural Design Studio

DPL

4 ST ANNES, DORIC WAY,
EUSTON, LONDON NW1 1LG
+44 07838 135 957

[illegible]

SITE ADDRESS	
246 THE ROUNDWAY, TOTTENHAM, LONDON, N17 7DA	
DRAWING TITLE PROPOSED DRAWINGS	
DRAWN AT	HEAD OFFICE
SCALE as shown	@ A4
26. OCTOBER, 2021	
DRAWING NO.	REVISION
-	
DPL. 07.	
www.discountplans Ltd.com	