


$$V_{\text{dormer}} = \frac{1}{2} \times 2,80 \times 3,16 \times 5,40 = 23,89 \text{ m}^3$$


PROPOSED FRONT ELEVATION
scale 1:50

scale 1:50

DRAWING STATUS		CONSTRUCTION	
REV.	DATE	NAME	DESCRIPTION

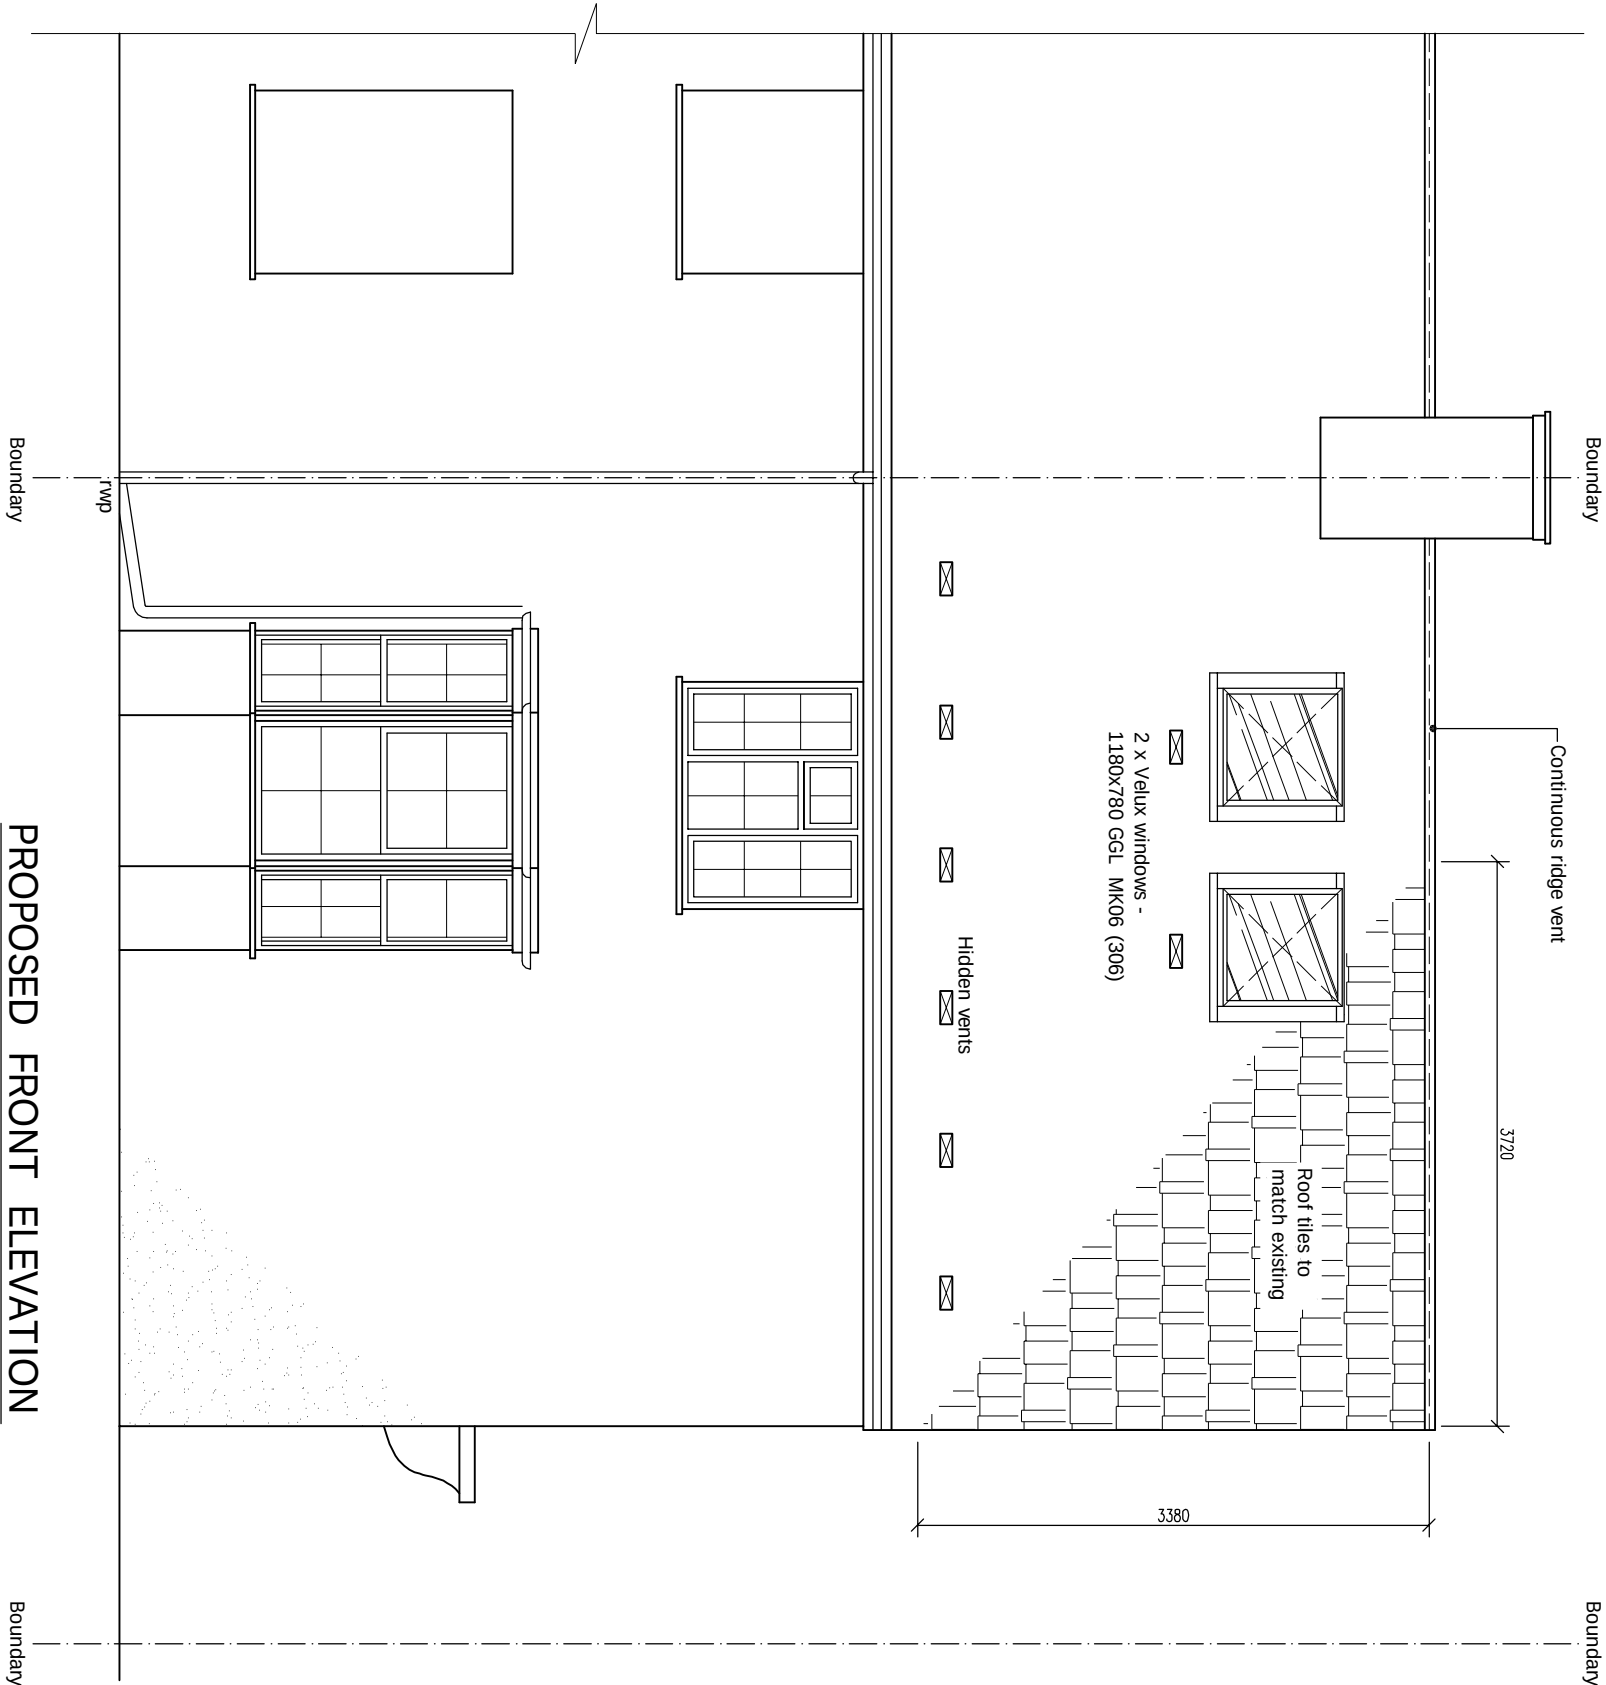

Architectural Design Studio
4 ST ANNES, DORIC WAY,
EUSTON, LONDON NW1 1LG
+44 07838 135 957

© This drawing and the works shown are the copyright of DISCOUNT PLANS LTD and may not be reproduced except by written permission

ALL STRUCTURAL ELEMENTS (such as beams, lintels, joists, rafters, columns, walls, foundations and etc.) SHOWN ON DRAWINGS ARE ONLY INDICATIVE, THEY ARE SUBJECTED TO FURTHER STRUCTURAL ENGINEER'S CONSIDERATION.

7. Where works involve demolition to ensure that all elements of the building and adjoining structures are accounted for and that all necessary propping and temporary

SITE ADDRESS

246 THE ROUNDWAY,

DRAWING TITLE
PROPOSED DRAWINGS

DRAWN AT	HEAD OFFICE	DRAWN BY
----------	-------------	----------

DRAWING NO

REVISION

DPL.11.

www.discountplansld.com