

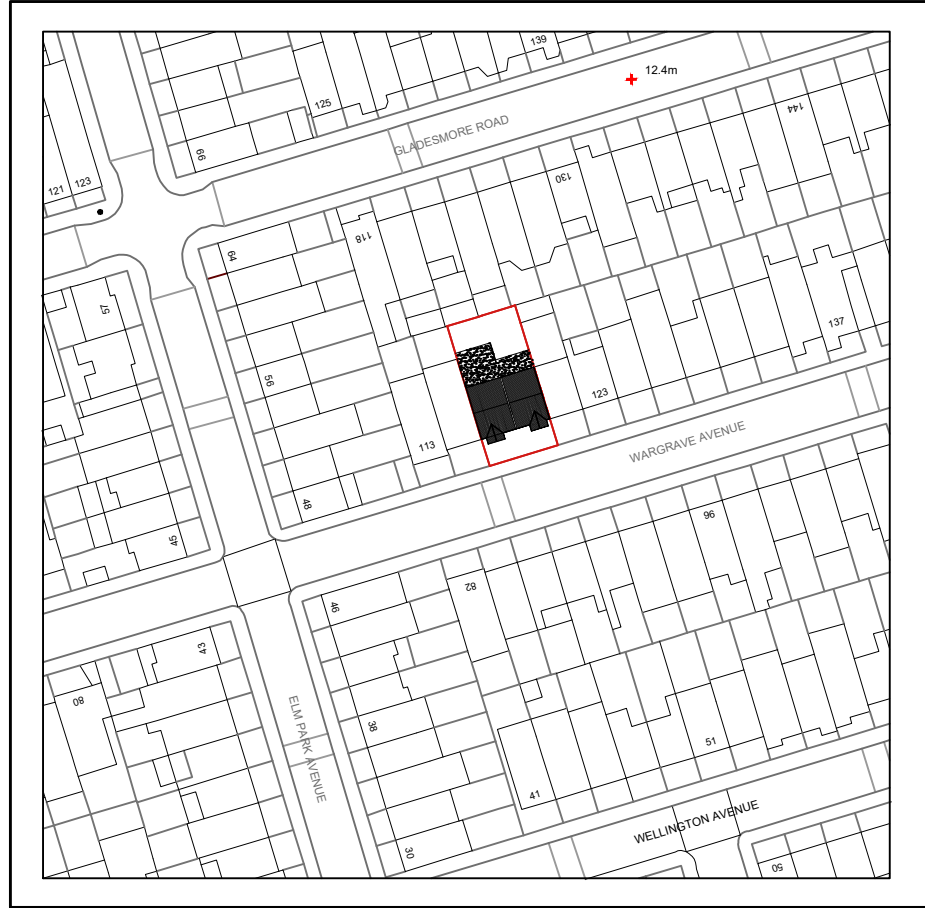


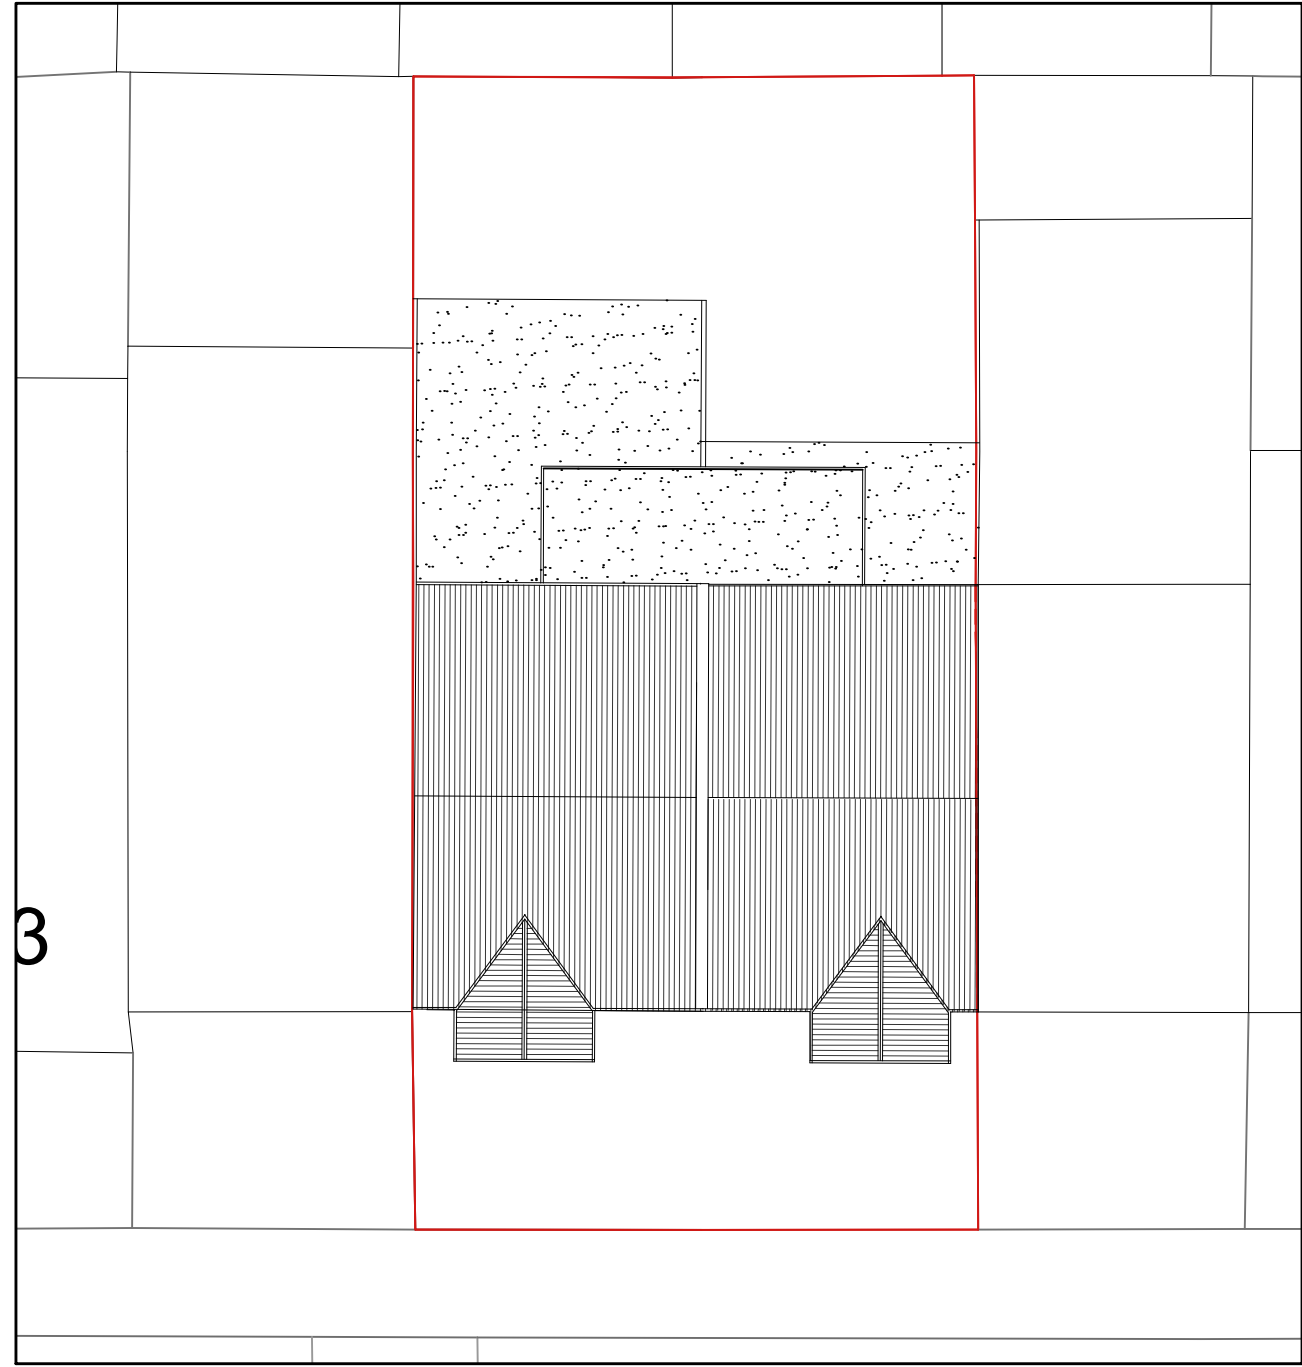


OS Map

0 25m 50m 100m
SCALE 1:1250

 

Location Plan

0 1m 5m 10m 20m
SCALE 1:200

 

Written dimensions to be taken in preferences to scaled dimensions. The Contractor is responsible for checking all dimensions before work starts.
All work is to be carried out to the requirements, and to the satisfaction of the Local Authority.
These drawings are for planning purposes only
Any discrepancies to be brought to the attention of Star Plans Consultants immediately.

Description



76 Steli Ave. Canvey Island SS8 9QF
01268 914 125 • info@starplans.co.uk

Architecture | Town Planning

Client



Mr. Stern

Project
117 & 119 Wargrave Ave,
London N15 6AU, UK

Title


Date:	27.08.2022	Rev:	A
Scale:	1:200 / 1:1250 @A3		29.11.2022
Drawing No.	527 P01		

Property Boundary

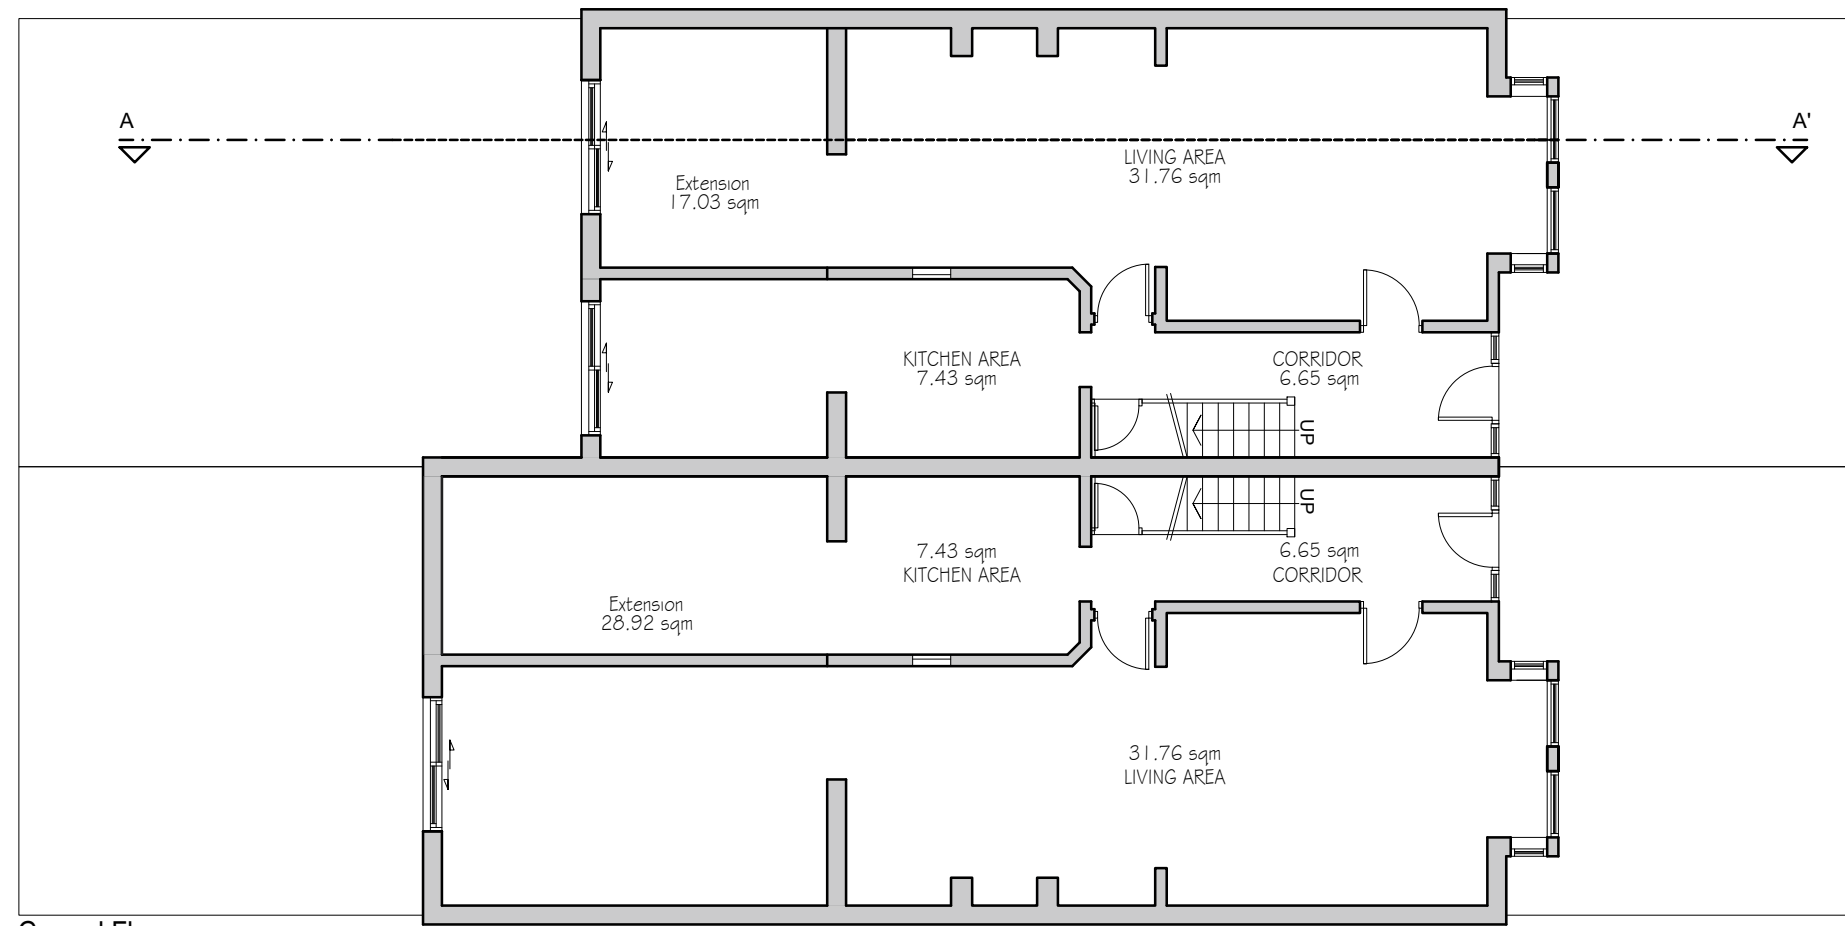 

Ground Floor

TGIA = 116.77 sqm

 

Written dimensions to be taken in preferences to scaled dimensions. The Contractor is responsible for checking all dimensions before work starts.

All work is to be carried out to the requirements, and to the satisfaction of the Local Authority. These drawings are for planning purposes only

Any discrepancies to be brought to the attention of Star Plans Consultants immediately.

Description

Rev	Date	Description	by	chk



76 Steli Ave. Canvey Island SS8 9QF
01268 914 125 • info@starplans.co.uk

Architecture | Town Planning

Client



Mr. Stern

Project
117 & 119 Wargrave Ave,
London N15 6AU, UK

Title


Floor Plans

Date:	27.08.2022	Rev:	A
Scale:	1:100@A3		29.11.2022
Drawing No.527	P 02		

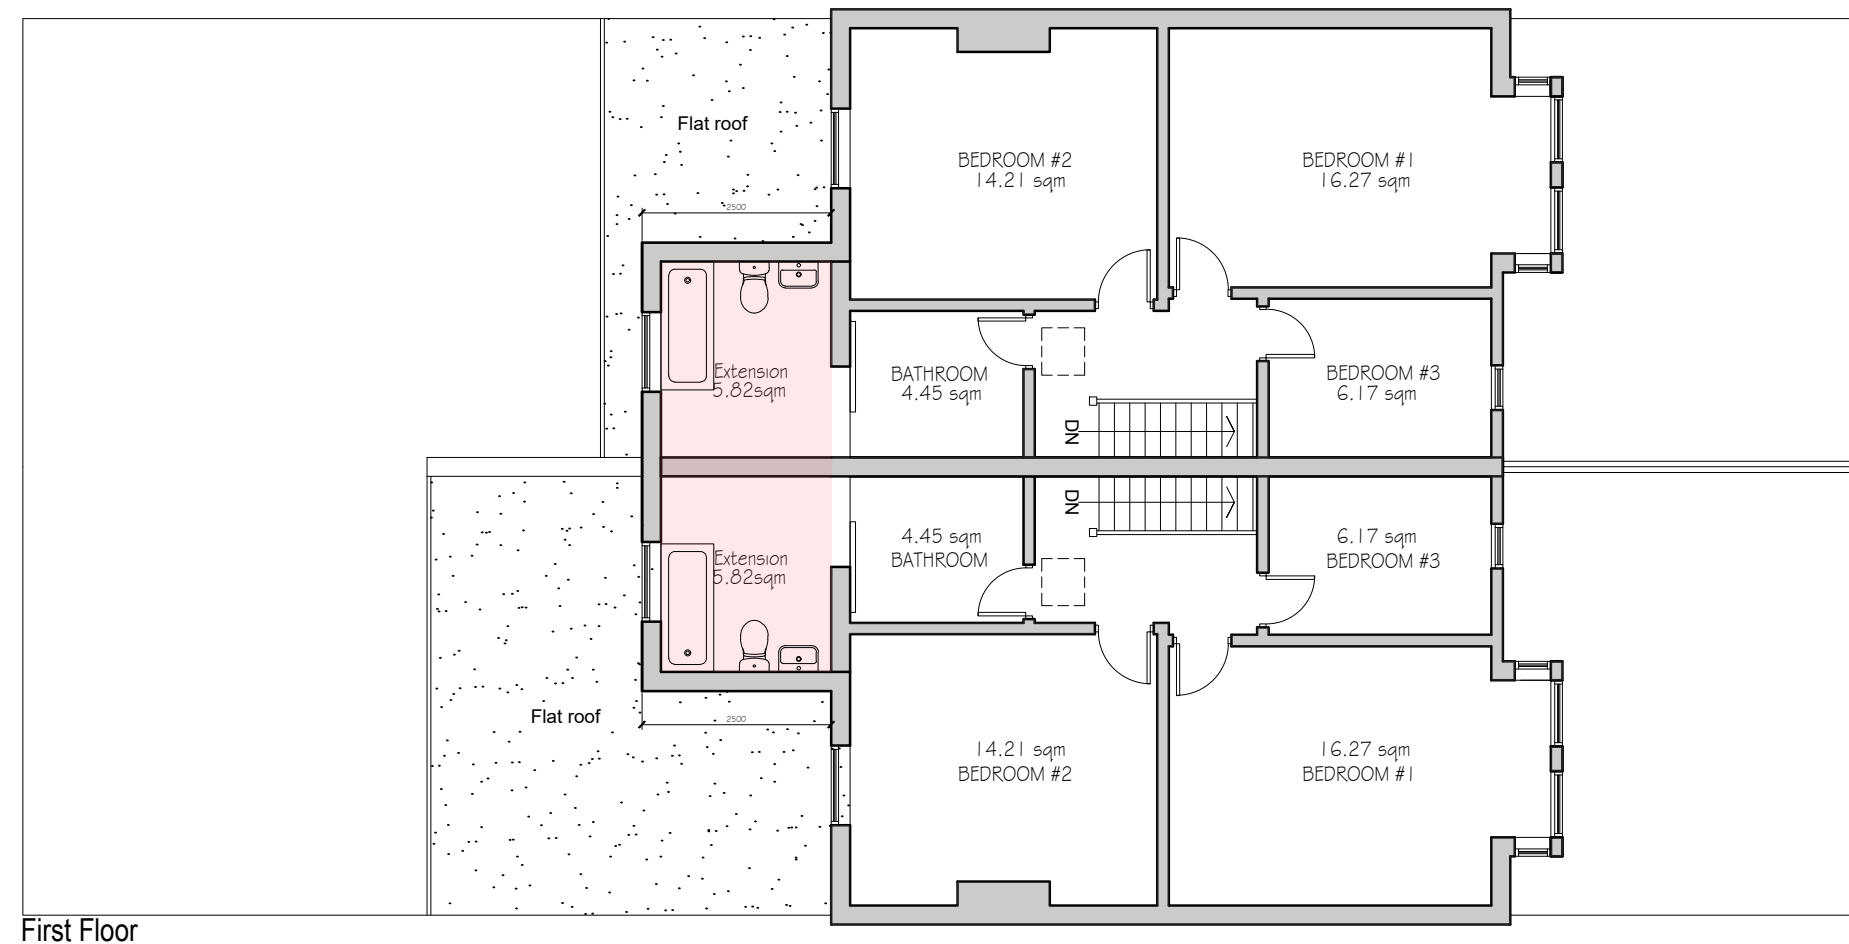 

First Floor

TGIA = 116.77 sqm

 

Written dimensions to be taken in preferences to scaled dimensions. The Contractor is responsible for checking all dimensions before work starts.

All work is to be carried out to the requirements, and to the satisfaction of the Local Authority.
These drawings are for planning purposes only

Any discrepancies to be brought to the attention of Star Plans Consultants immediately.

Description

Rev	Date	Description	by	chk



76 Steli Ave. Canvey Island SS8 9QF
01268 914 125 • info@starplans.co.uk

Architecture | Town Planning

Client


Mr. Stern

Project
117 & 119 Wargrave Ave,
London N15 6AU, UK


Title

Floor Plans

Date:	27.08.2022	Rev:	A
Scale:	1:100@A3		29.11.2022
Drawing No.527	P 03		

 

Roof Plan

 

Written dimensions to be taken in preferences to scaled dimensions. The Contractor is responsible for checking all dimensions before work starts.

All work is to be carried out to the requirements, and to the satisfaction of the Local Authority.

These drawings are for planning purposes only

Any discrepancies to be brought to the attention of Star Plans Consultants immediately.

Description

Rev	Date	Description	by	chk



76 Steli Ave. Canvey Island SS8 9QF
01268 914 125 • info@starplans.co.uk

Architecture | Town Planning

Client

Mr. Stern

Project
117 & 119 Wargrave Ave,
London N15 6AU, UK

Title

Floor Plans

Date:	27.08.2022	Rev:	A
Scale:	1:100@A3		29.11.2022
Drawing No.527	P 04		

Written dimensions to be taken in preferences to scaled dimensions. The Contractor is responsible for checking all dimensions before work starts.

All work is to be carried out to the requirements, and to the satisfaction of the Local Authority.
These drawings are for planning purposes only

Any discrepancies to be brought to the attention of Star Plans Consultants immediately.

Description

Rev	Date	Description	by	chk



76 Steli Ave. Canvey Island SS8 9QF
01268 914 125 • info@starplans.co.uk

Architecture | Town Planning


Client


Mr. Stern

Project
117 & 119 Wargrave Ave,
London N15 6AU, UK


Title
Front/Rear Elevation

Date:	27.08.2022	Rev:	A
Scale:	1:100@A3		29.11.2022
Drawing No.527	P 05		

 

 

Drawing No.527	P 06
----------------	------

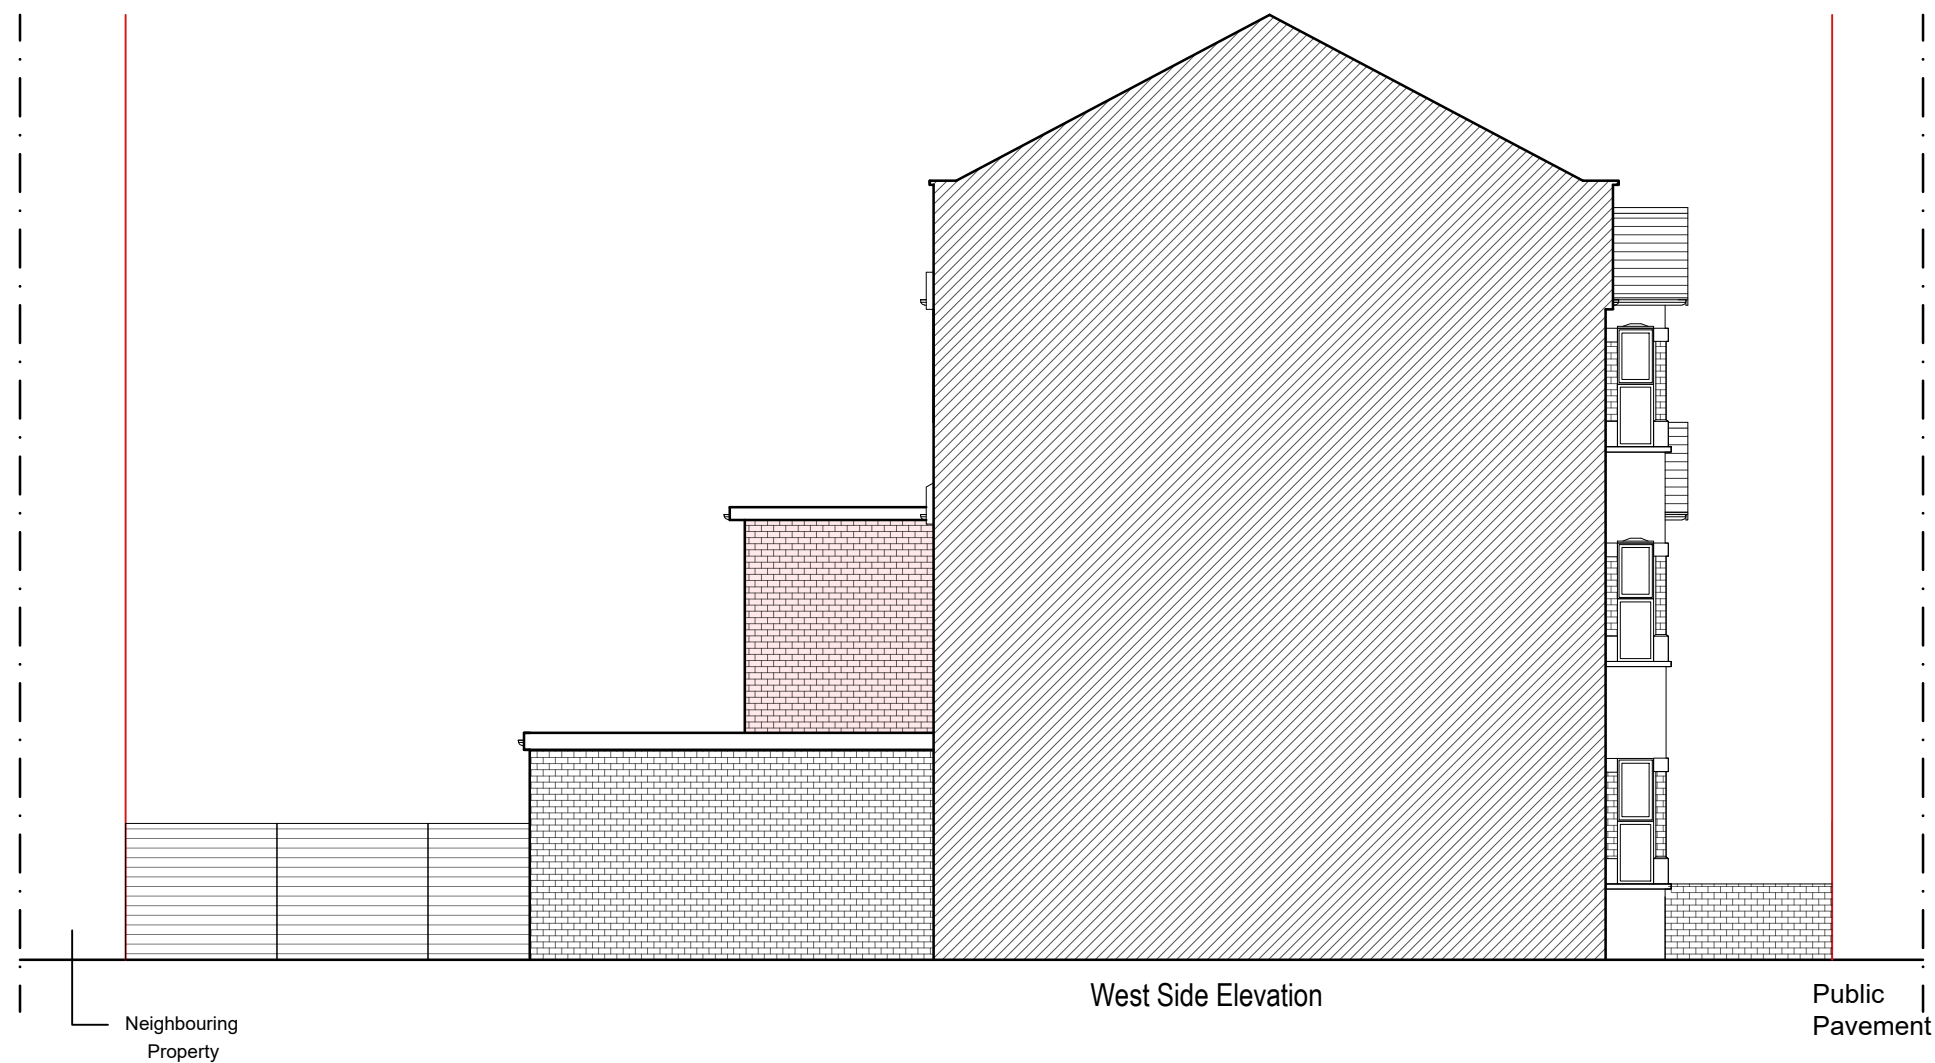

Written dimensions to be taken in preferences to scaled dimensions. The Contractor is responsible for checking all dimensions before work starts.

All work is to be carried out to the requirements, and to the satisfaction of the Local Authority.
These drawings are for planning purposes only

Any discrepancies to be brought to the attention of Star Plans Consultants immediately.

Description

Rev	Date	Description	by	chk



76 Steli Ave. Canvey Island SS8 9QF
01268 914 125 • info@starplans.co.uk

Architecture | Town Planning

Client


Mr. Stern

Project
117 & 119 Wargrave Ave,
London N15 6AU, UK

Title

Side Elevation

Date:	27.08.2022	Rev:	A
Scale:	1:100@A3		29.11.2022
Drawing No.527	P 07		

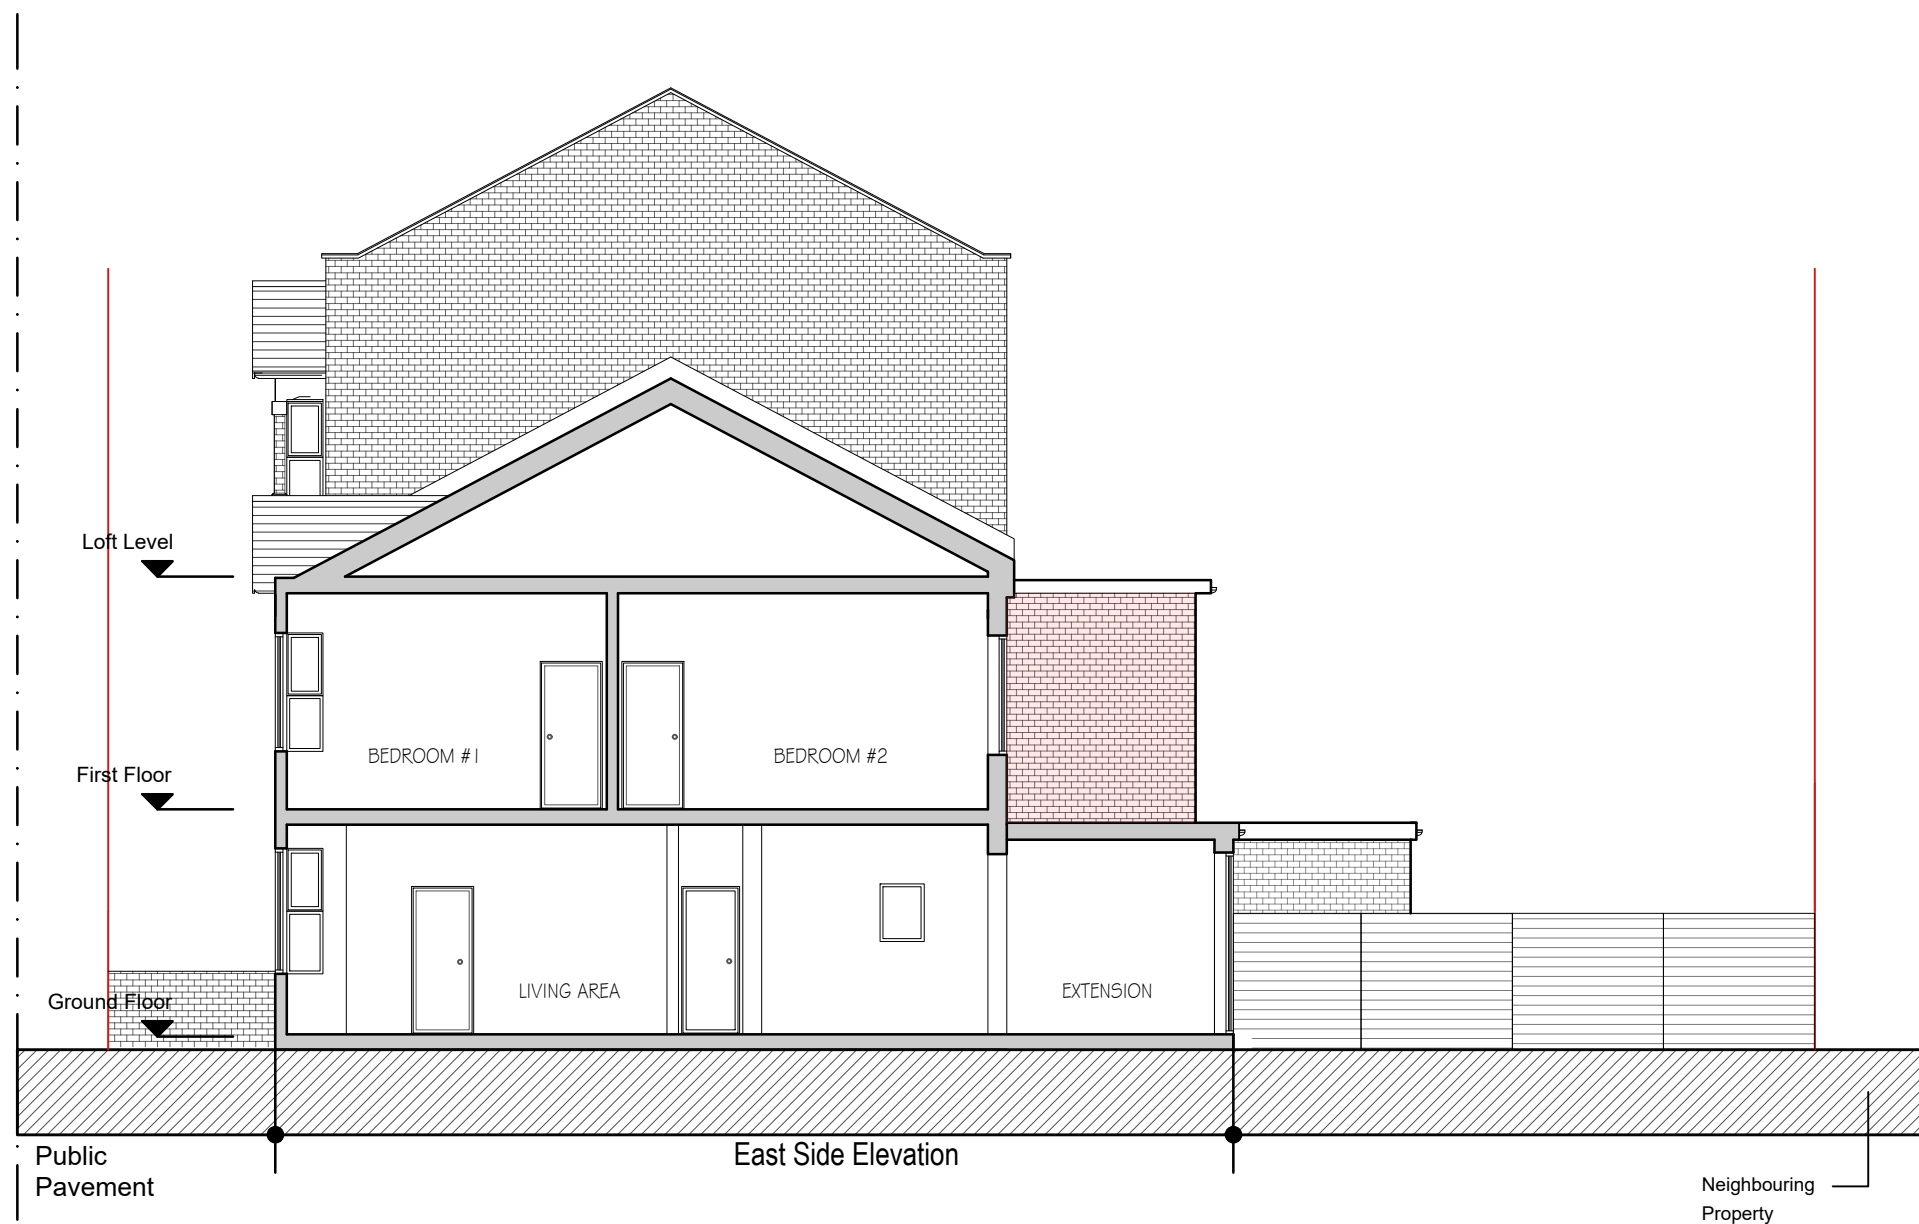

Written dimensions to be taken in preferences to scaled dimensions. The Contractor is responsible for checking all dimensions before work starts.

All work is to be carried out to the requirements, and to the satisfaction of the Local Authority.
These drawings are for planning purposes only

Any discrepancies to be brought to the attention of Star Plans Consultants immediately.

Description

Rev	Date	Description	by	chk



76 Steli Ave. Canvey Island SS8 9QF
01268 914 125 • info@starplans.co.uk

Architecture | Town Planning

Client

Mr. Stern

Project

119 Wargrave Ave, London
N15 6AU, UK

Title

Section AA

Date: 27.08.2022

Rev: A

Scale: 1:100@A3

29.11.2022

Drawing No.527

P 08