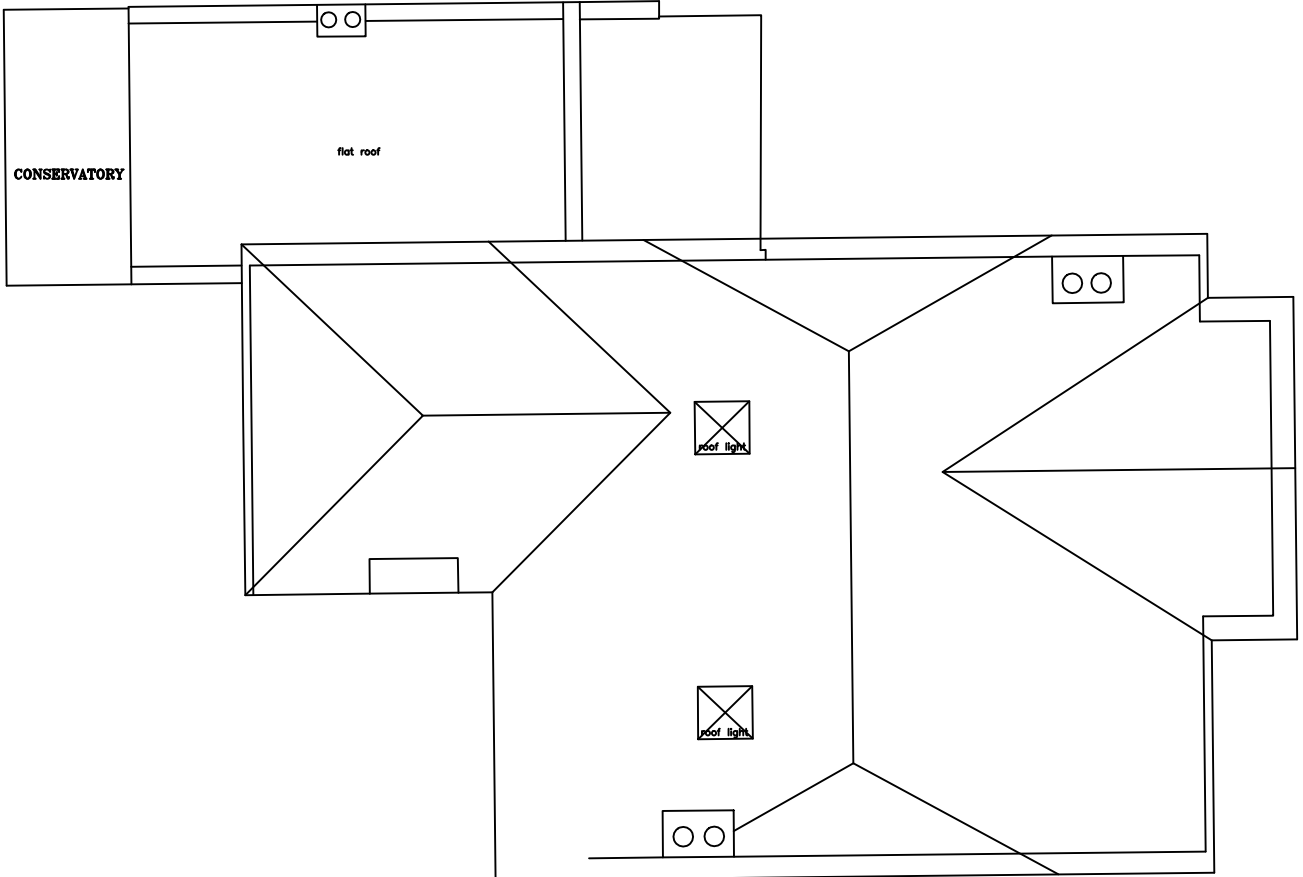
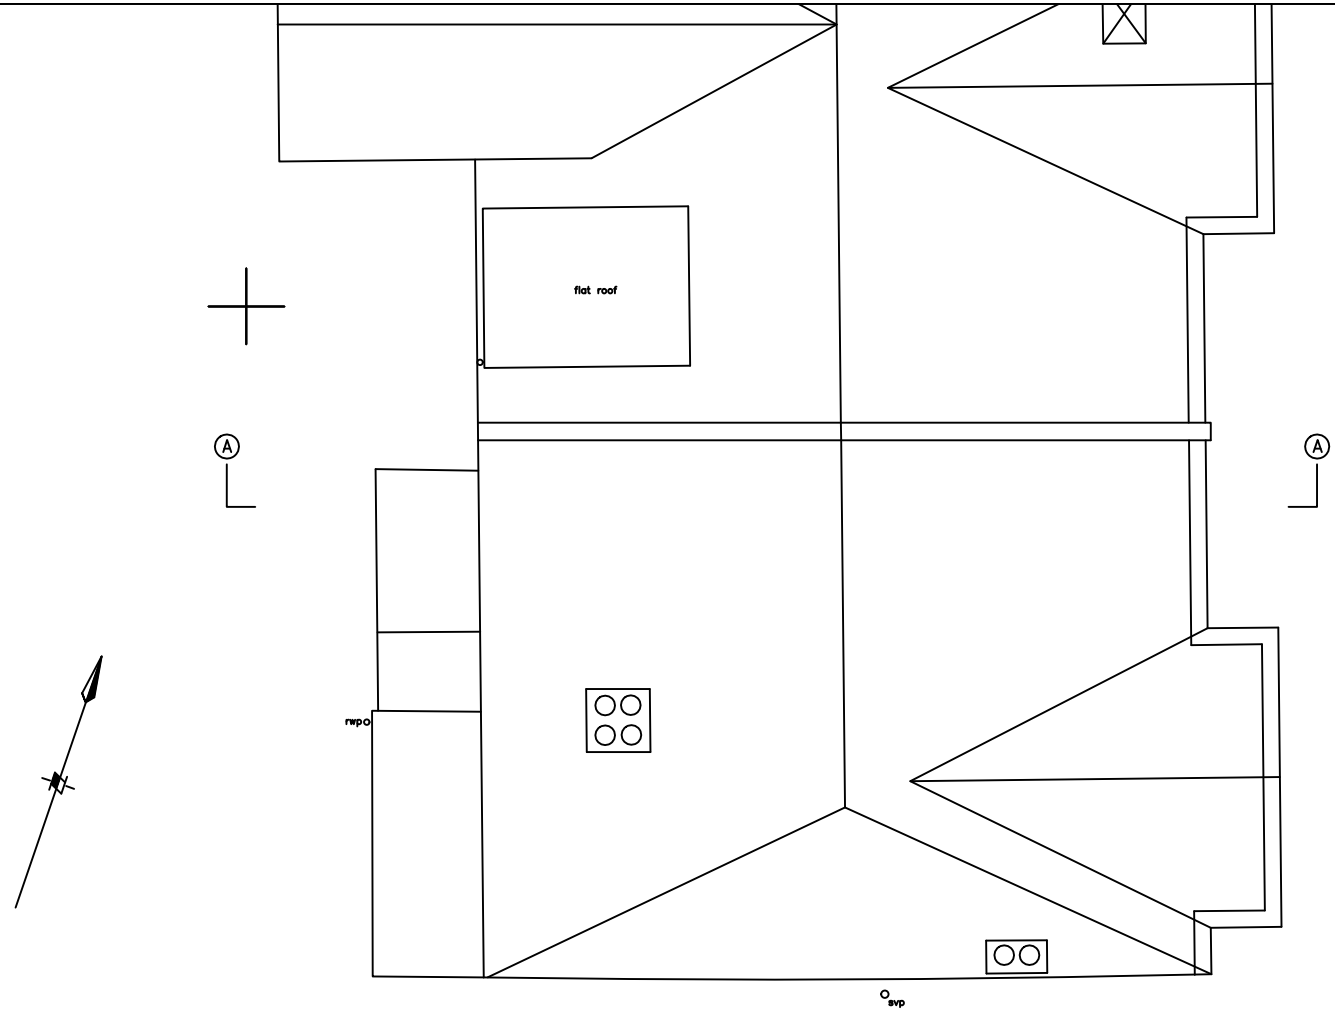


AMENDMENTS	
A	
B	
C	
D	
E	
F	
G	
H	
J	
K	
L	
M	
N	
P	
Q	
TGN ARCHITECTS LTD 	
21 COLDFALL AVENUE RUSSELL HILL LONDON B16 9HS T - 020 3974 9883 E - Nick.Timson@TGNArch.co.uk	
CONTRACT: 3 CURZON ROAD, N10 3RB	
DRAWING EXISTING ROOF PLAN	
SCALE: 1:100atA3	DATE: 09-22
DRAWN BY: NRLT	CHECKED:
DRAWING NO. 2203 S 5	