



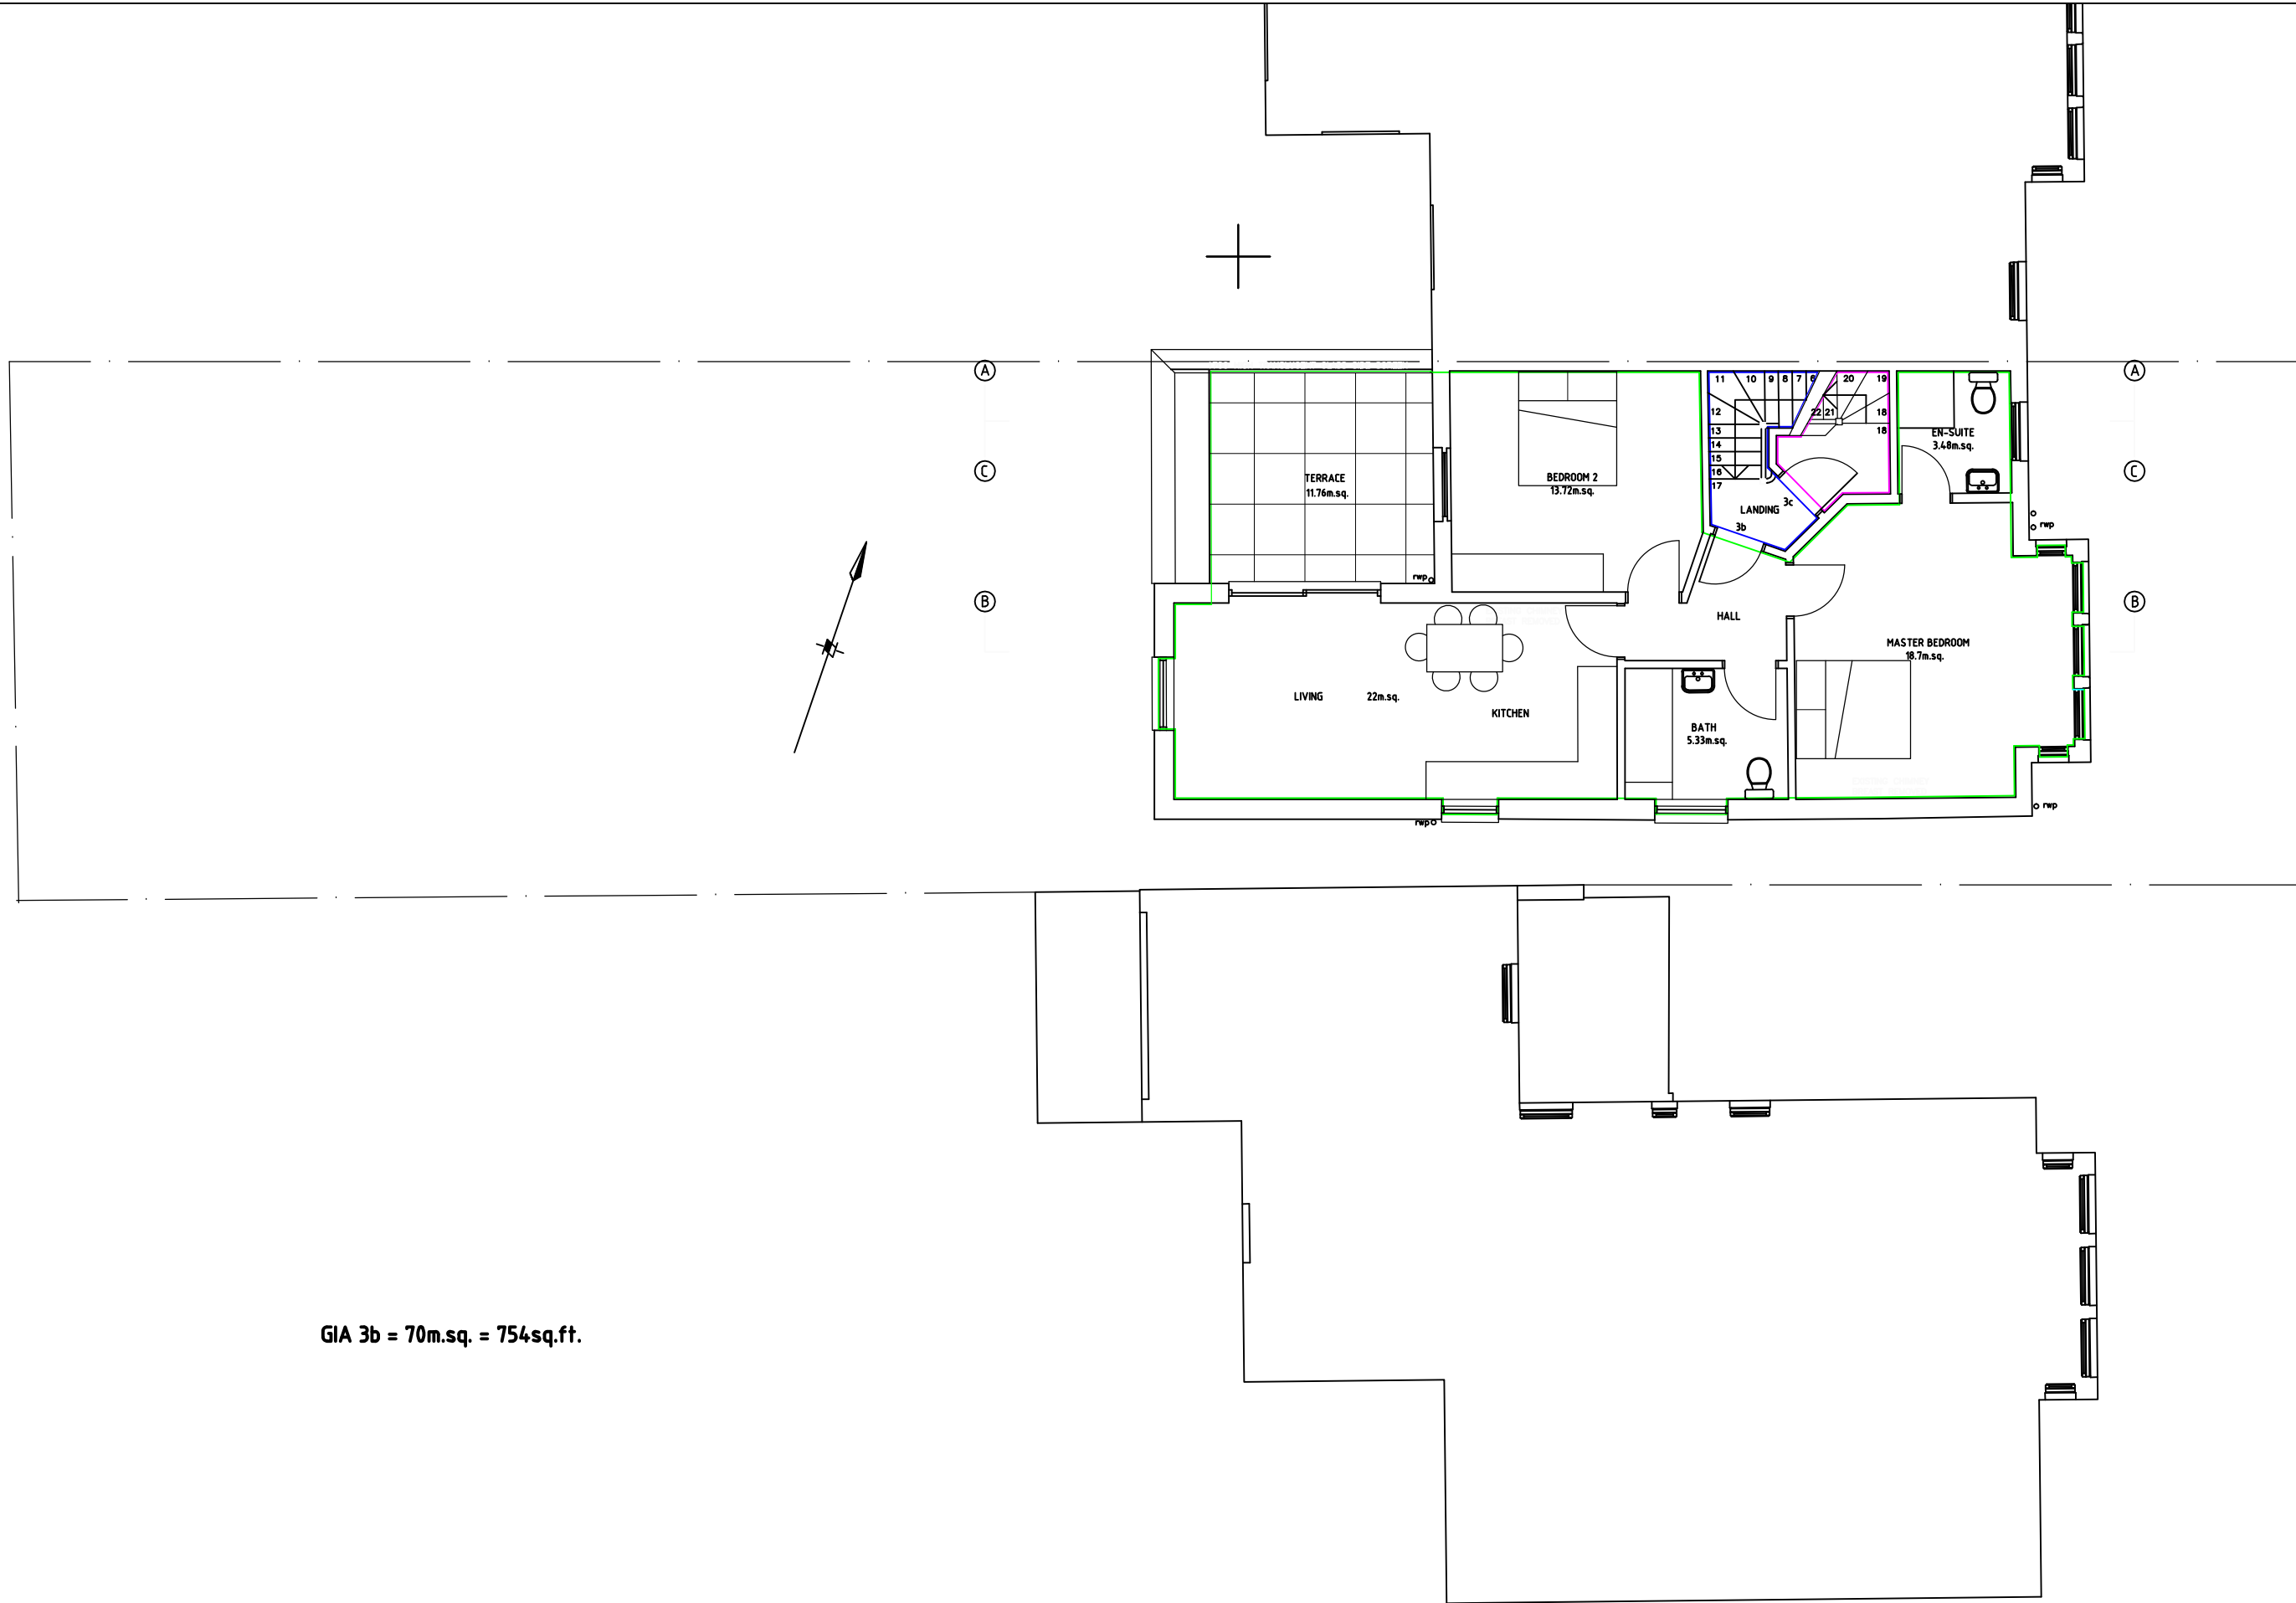

GIA 3b = 70m.sq. = 754sq.ft.

 

AMENDMENTS	
A	
B	
C	
D	
E	
F	
G	
H	
J	
K	
L	
M	
N	
P	
Q	
TGN ARCHITECTS LTD 	
21 COLDFALL AVENUE RUSSELL HILL LONDON W10 6RS T - 020 3974 1083 E - Nick.Tinson@TGNArch.co.uk	
CONTRACT 3 CURZON ROAD, N10 3RB	
DRAWING PROPOSED FIRST FLOOR PLAN	
SCALE 1:100atA3	DATE 09-22
DRAWN BY NRLT	CHECKED
DRAWING NO. 2203 P 3	