


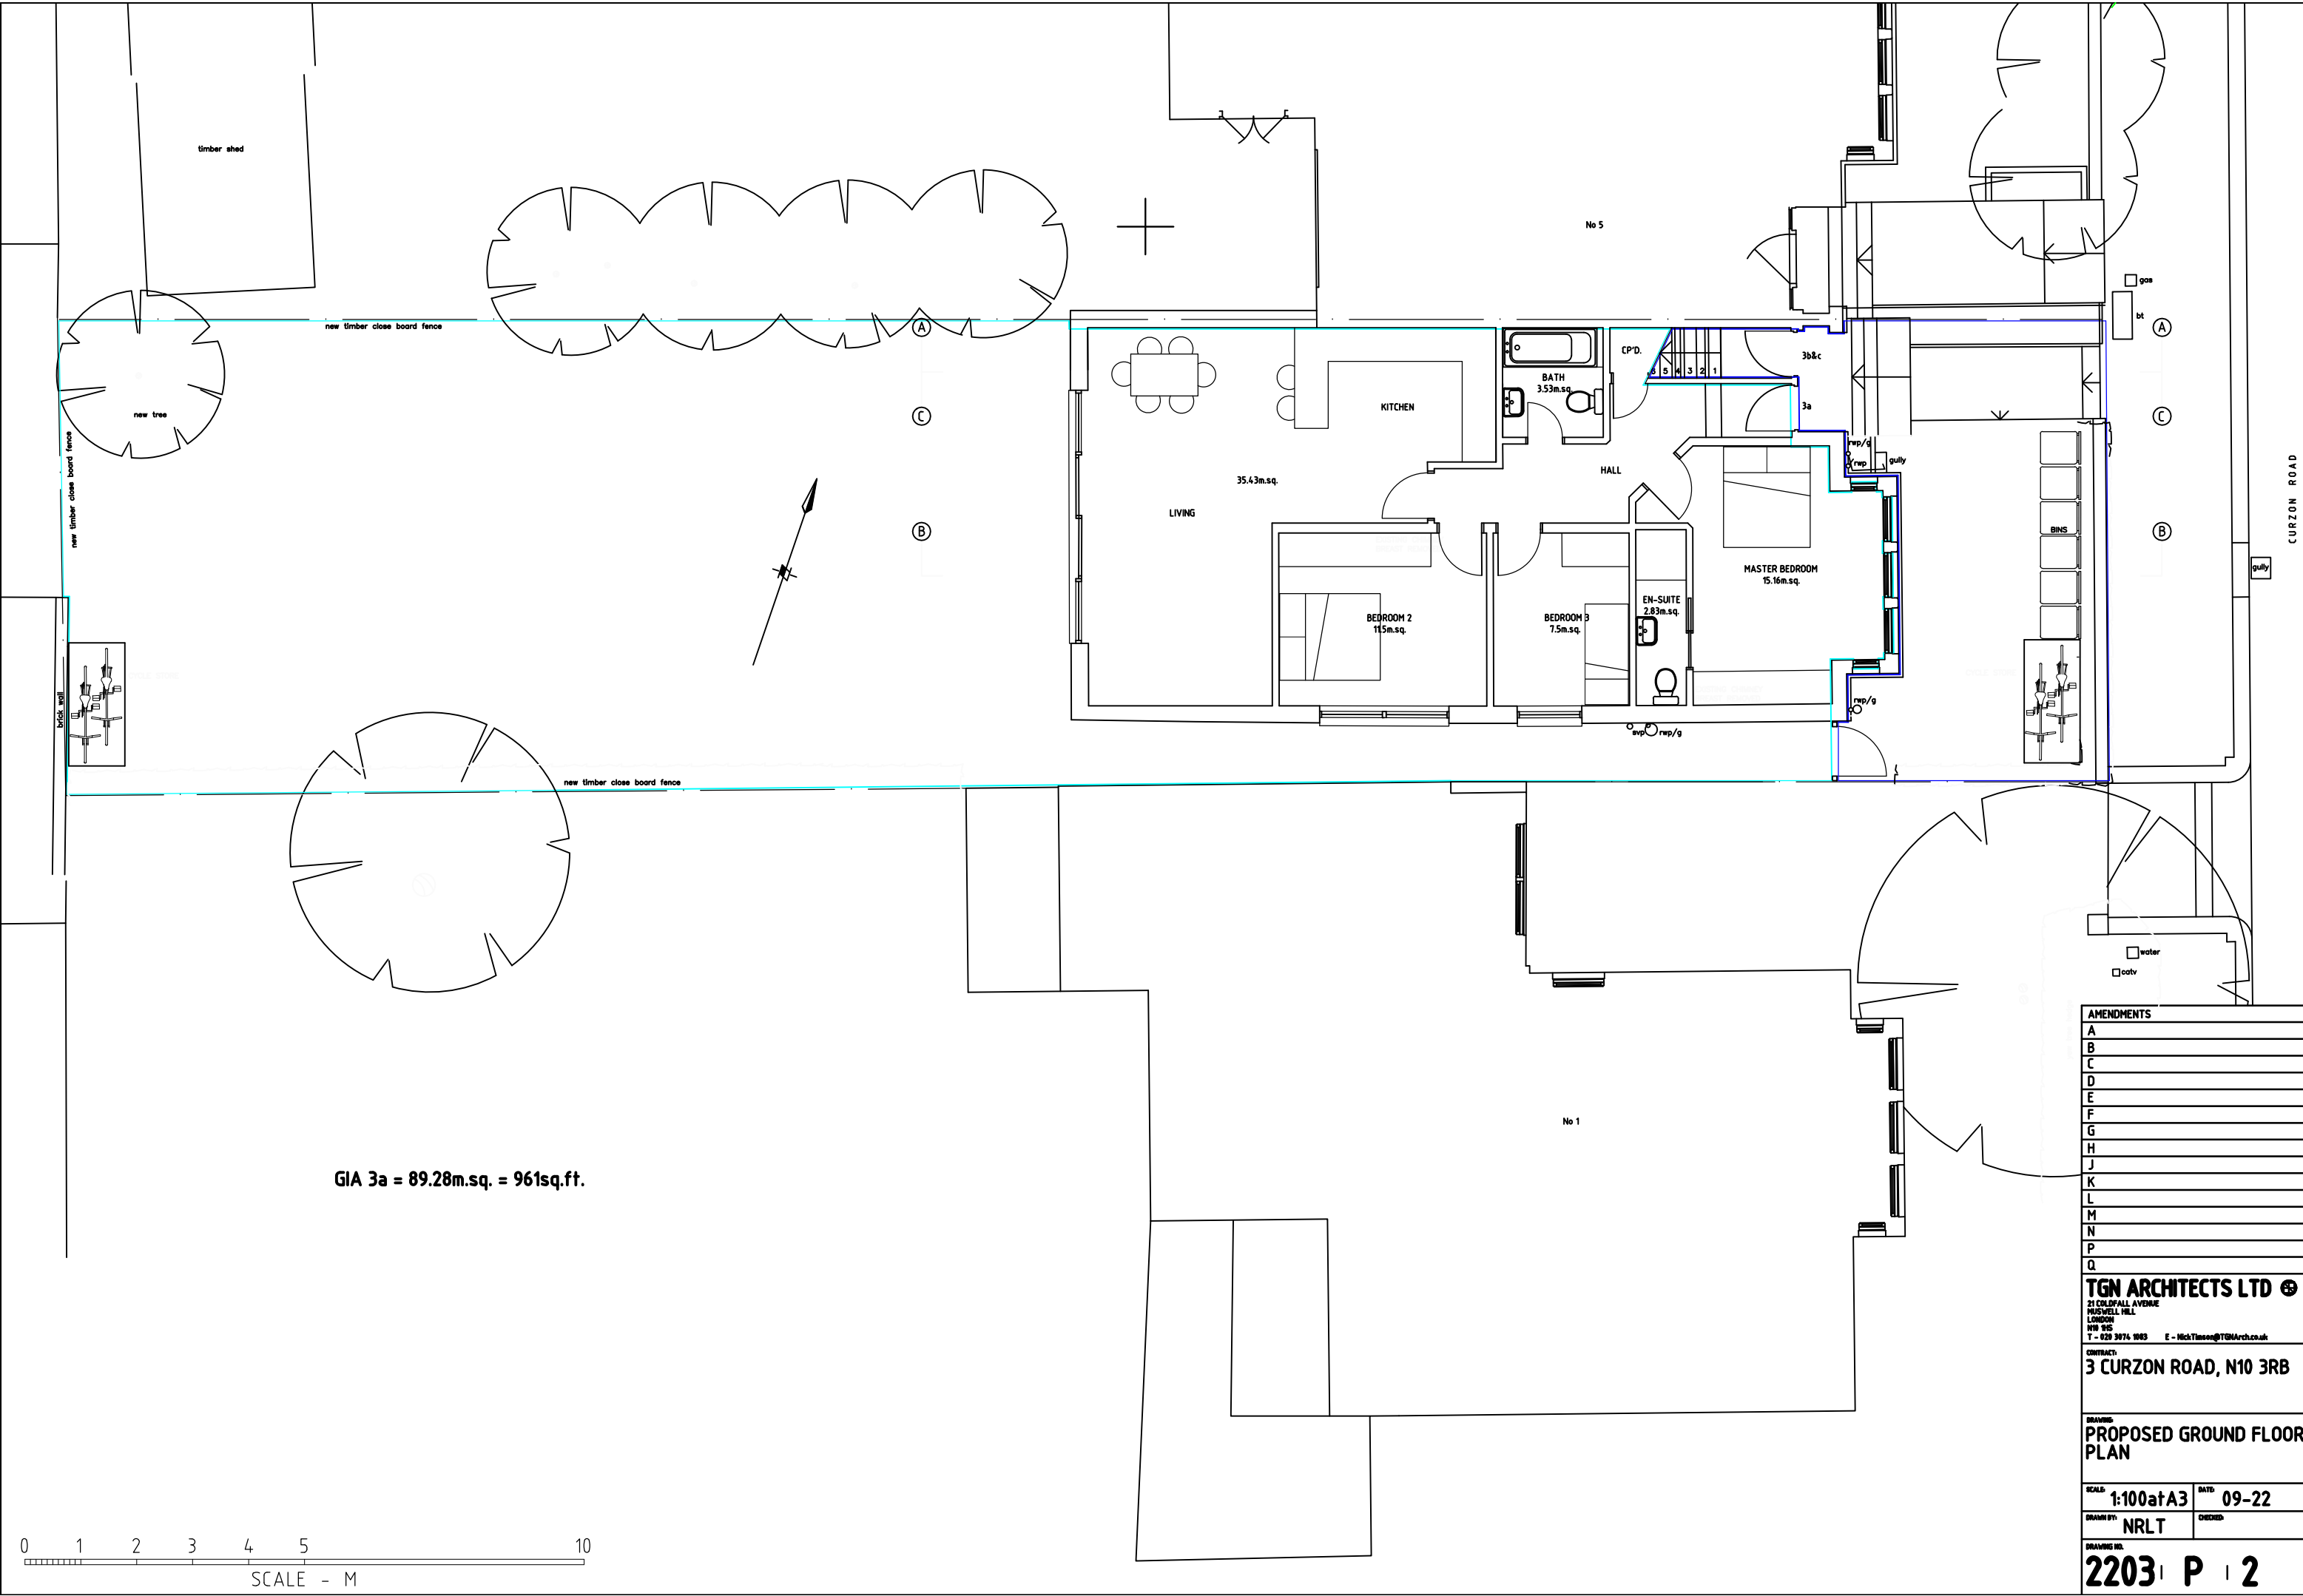

GIA 3a = 89.28m.sq. = 961sq.ft.

AMENDMENTS	
A	
B	
C	
D	
E	
F	
G	
H	
J	
K	
L	
M	
N	
P	
Q	
TGN ARCHITECTS LTD 	
21 COLDFALL AVENUE MUSWELL HILL LONDON NW10 8JG T - 020 3974 1983 E - Nick.Timeson@TGNArch.co.uk	
CONTRACT: 3 CURZON ROAD, N10 3RB	
DRAWING PROPOSED GROUND FLOOR PLAN	
SCALE: 1:100atA3	DATE: 09-22
DRAWN BY: NRLT	CHECKED:
DRAWING NO. 2203 P 2	