

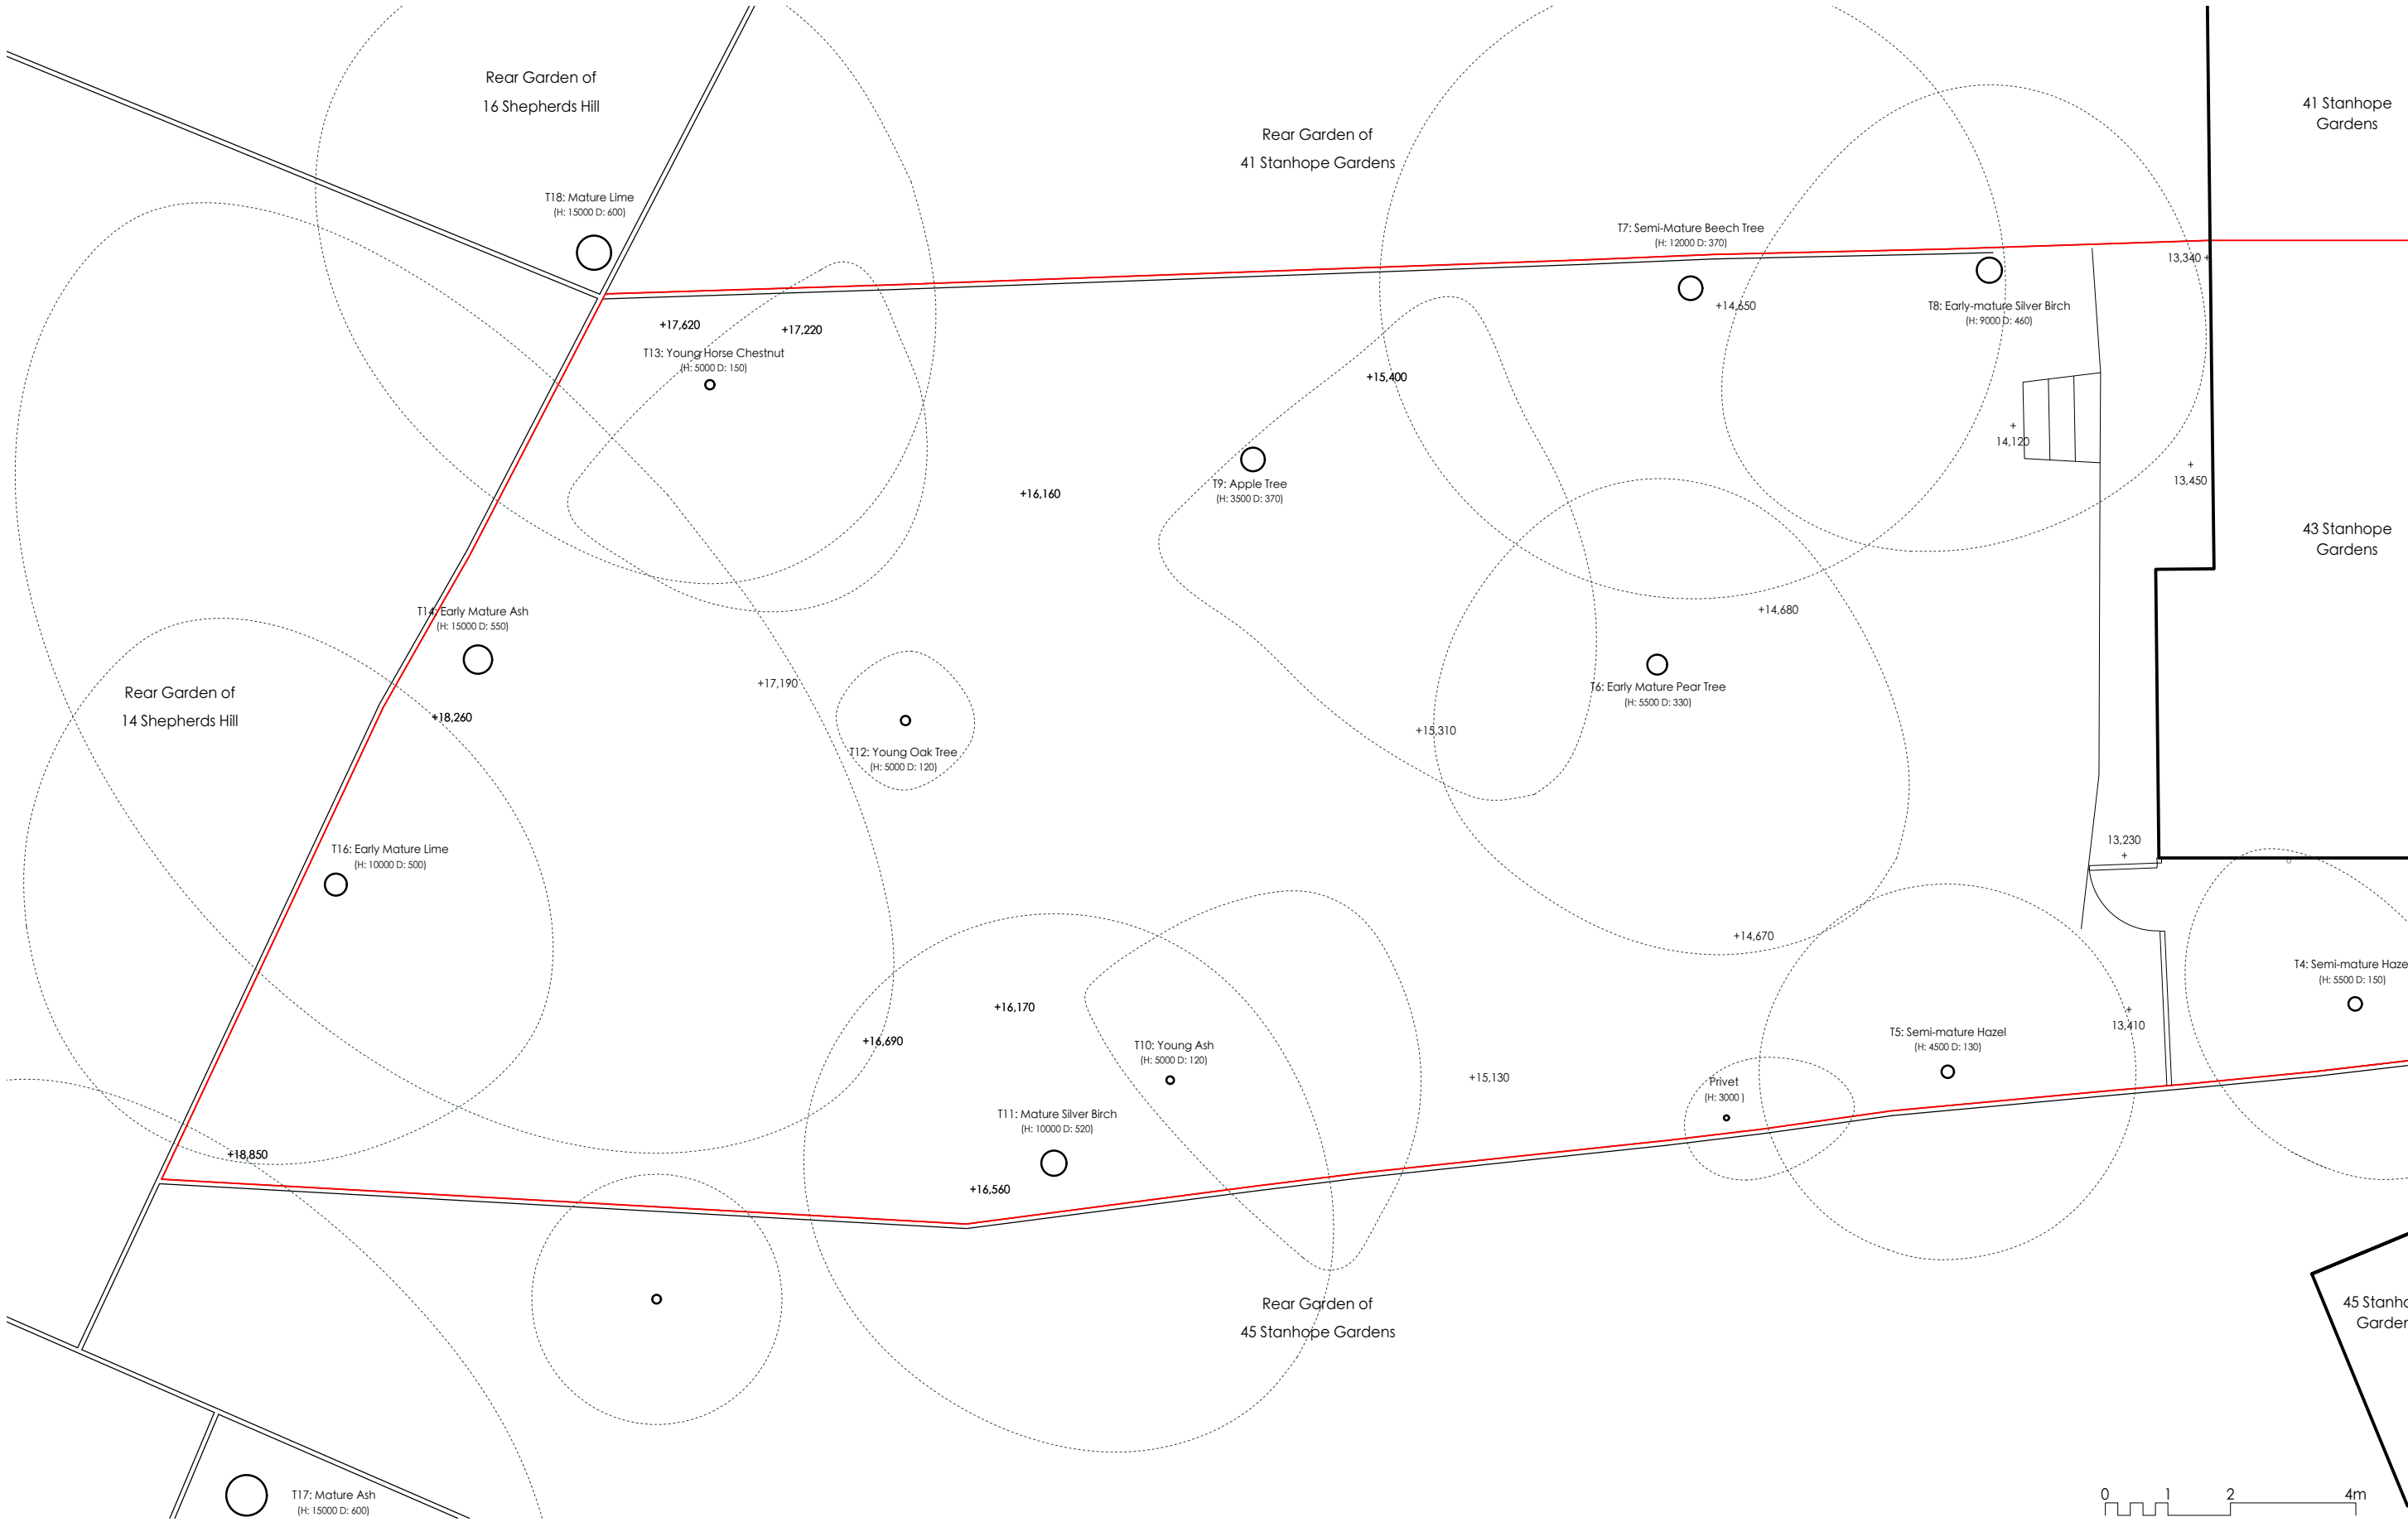


 

MICHAEL JONES ARCHITECTS
020 8948 1863 | 129 Kew Road, Richmond, TW9 2PN
www.mjarchitects.co.uk | studio@mjarchitects.co.uk

job title
41 Stanhope Gardens, Highgate, N6 5TT
client
Sophia Marinkov Jones and Gideon Simeloff

drawing title Existing Rear Garden Plan	scale	1:100 at A3
	date	Jan 2022
drawing number 1423.01.03.Exg03.022	rev	drawn by AMP
	-	checked by AB

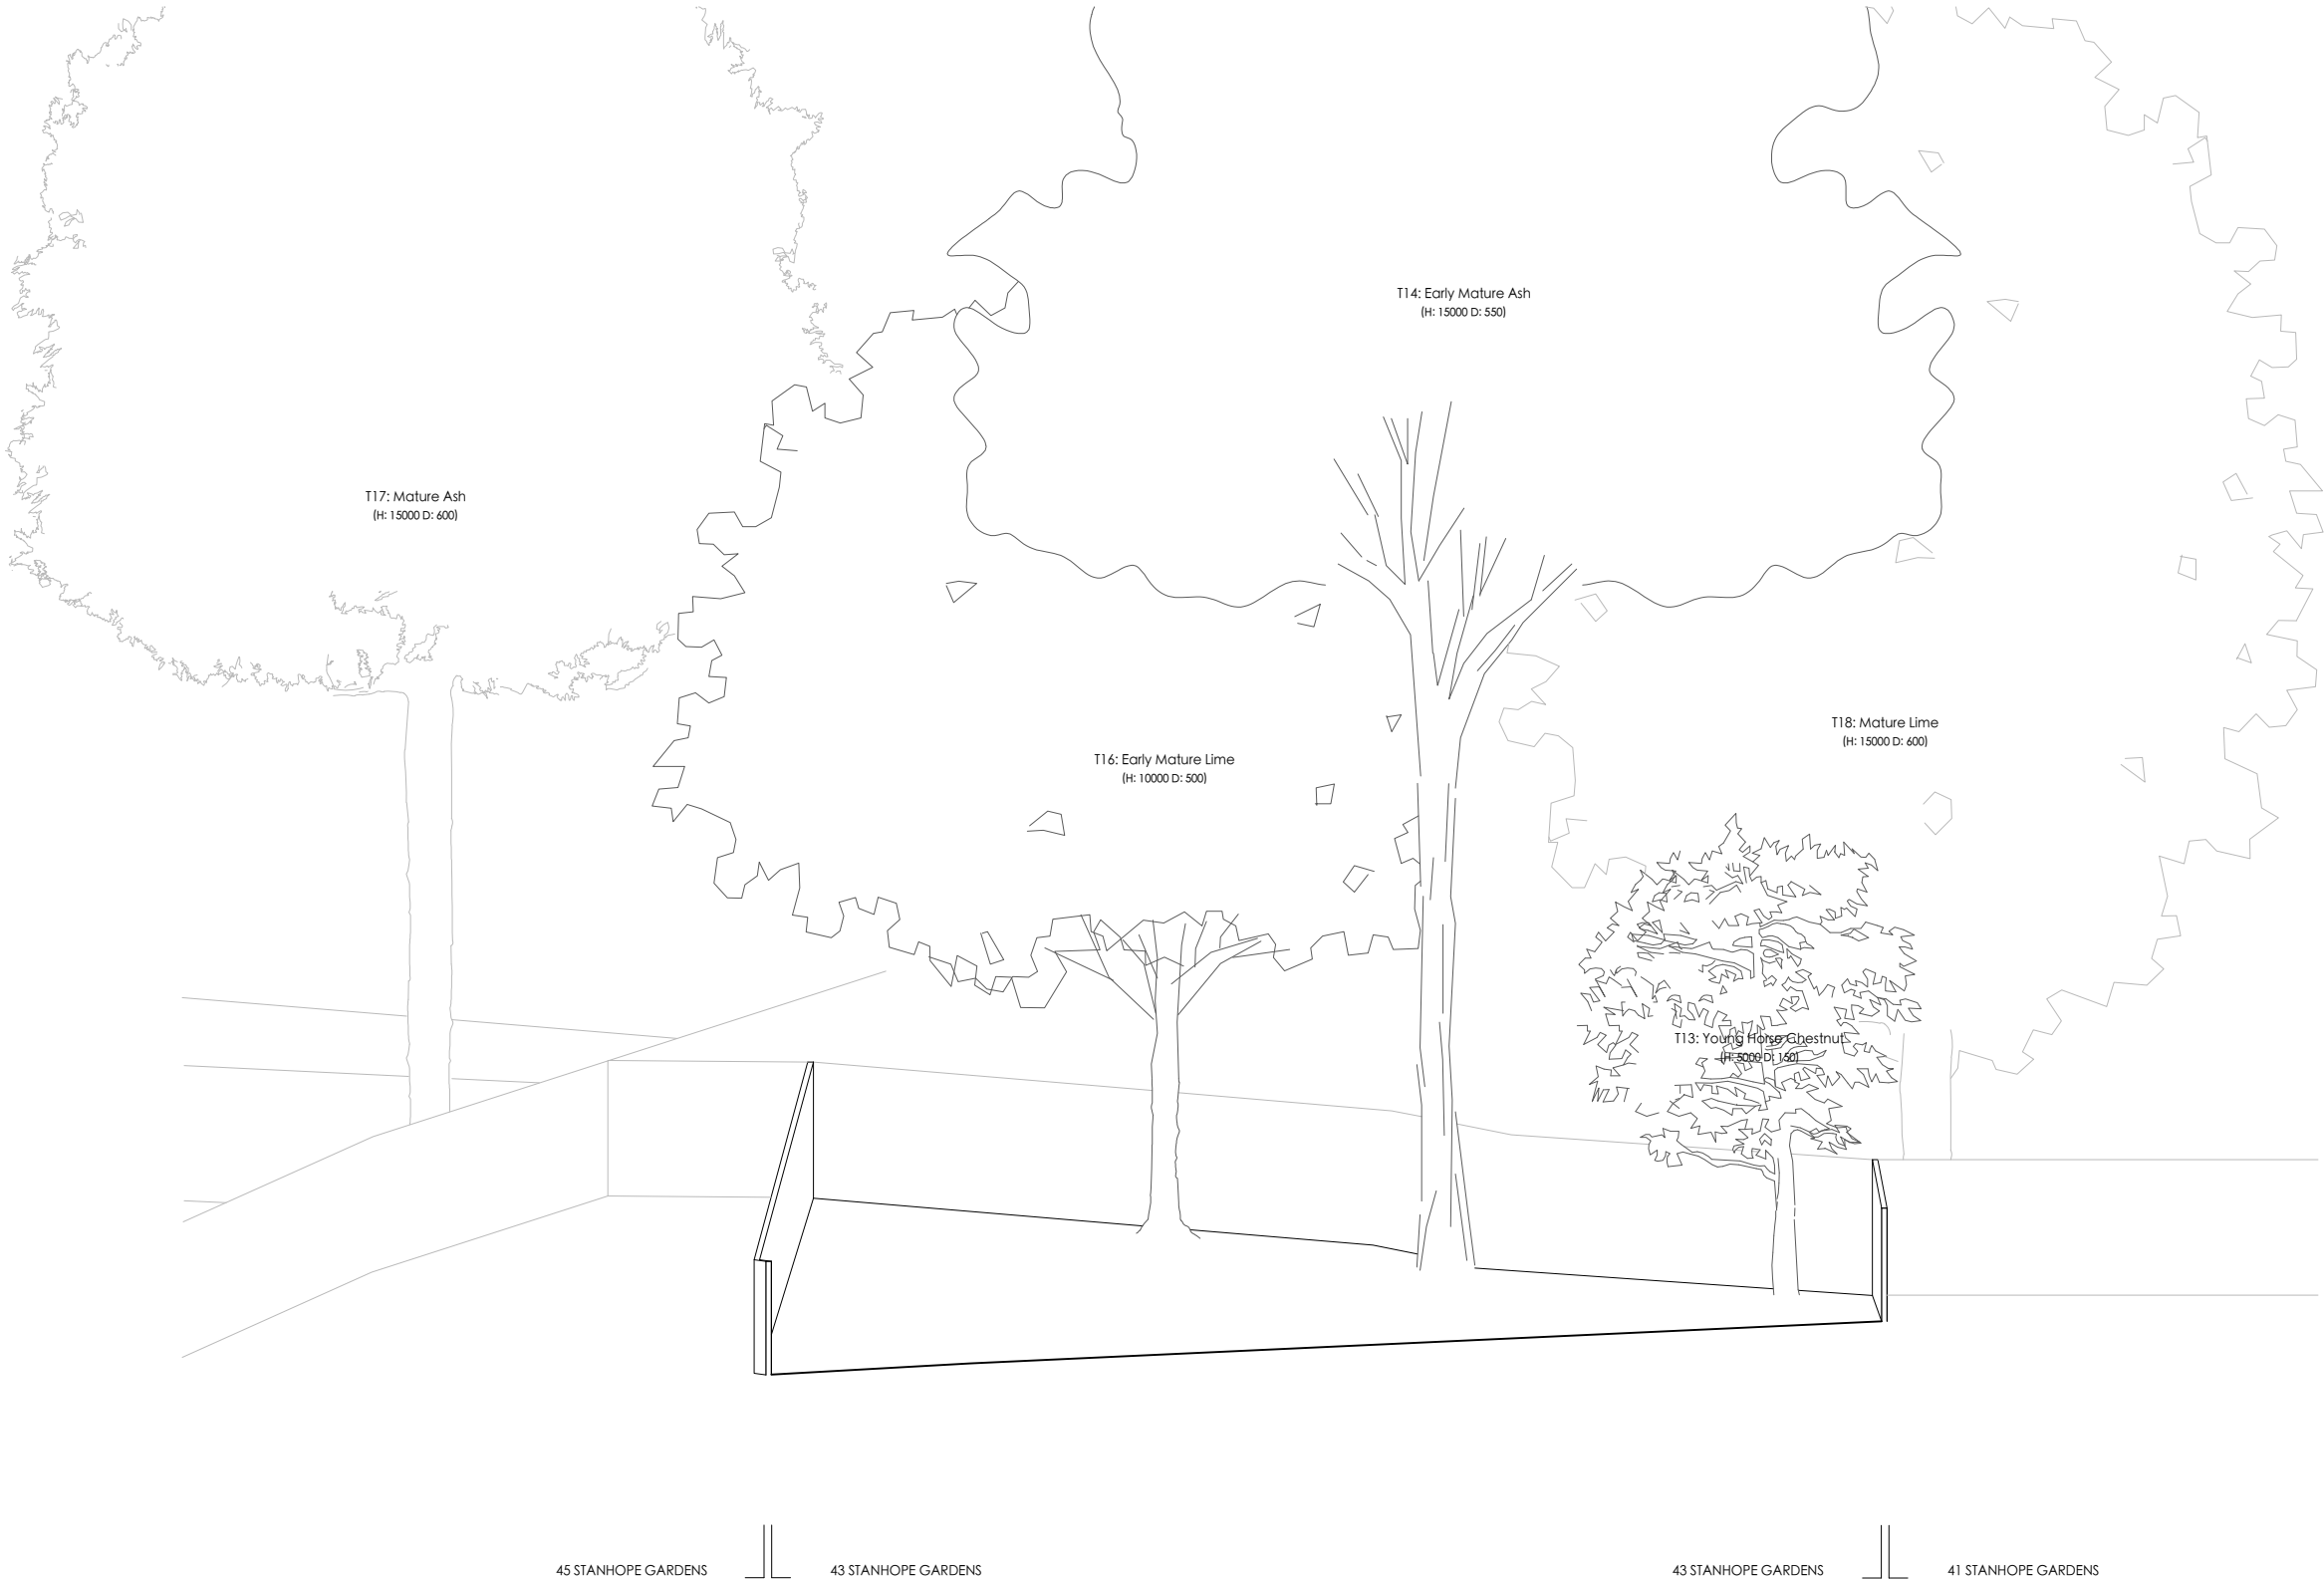

revisions	-
-----------	---

MICHAEL JONES ARCHITECTS
020 8948 1863 | 129 Kew Road, Richmond, TW9 2PN
www.mjarchitects.co.uk | studio@mjarchitects.co.uk

job title	43 Stanhope Gardens, Highgate, N6 5TT
client	Sophia Marinkov Jones and Gideon Simeloff

drawing title	Existing South East Elevation	scale	1:100 at A3
drawing number	1423.01.03.Exg03.060	date	Oct 2022
rev	—	drawn by	AMP
		checked by	AB




MICHAEL JONES ARCHITECTS
020 8948 1863 | 129 Kew Road, Richmond, TW9 2PN
www.mjarchitects.co.uk | studio@mjarchitects.co.uk

job title
43 Stanhope Gardens, Highgate, N6 5TT

client
Sophia Marinkov Jones and Gideon Simeloff

drawing title Existing South West Elevation	scale	1:100 at A3
	date	Oct 2022
drawing number 1423.01.03.Exg03.061	rev	drawn by AMP
	—	checked by AB

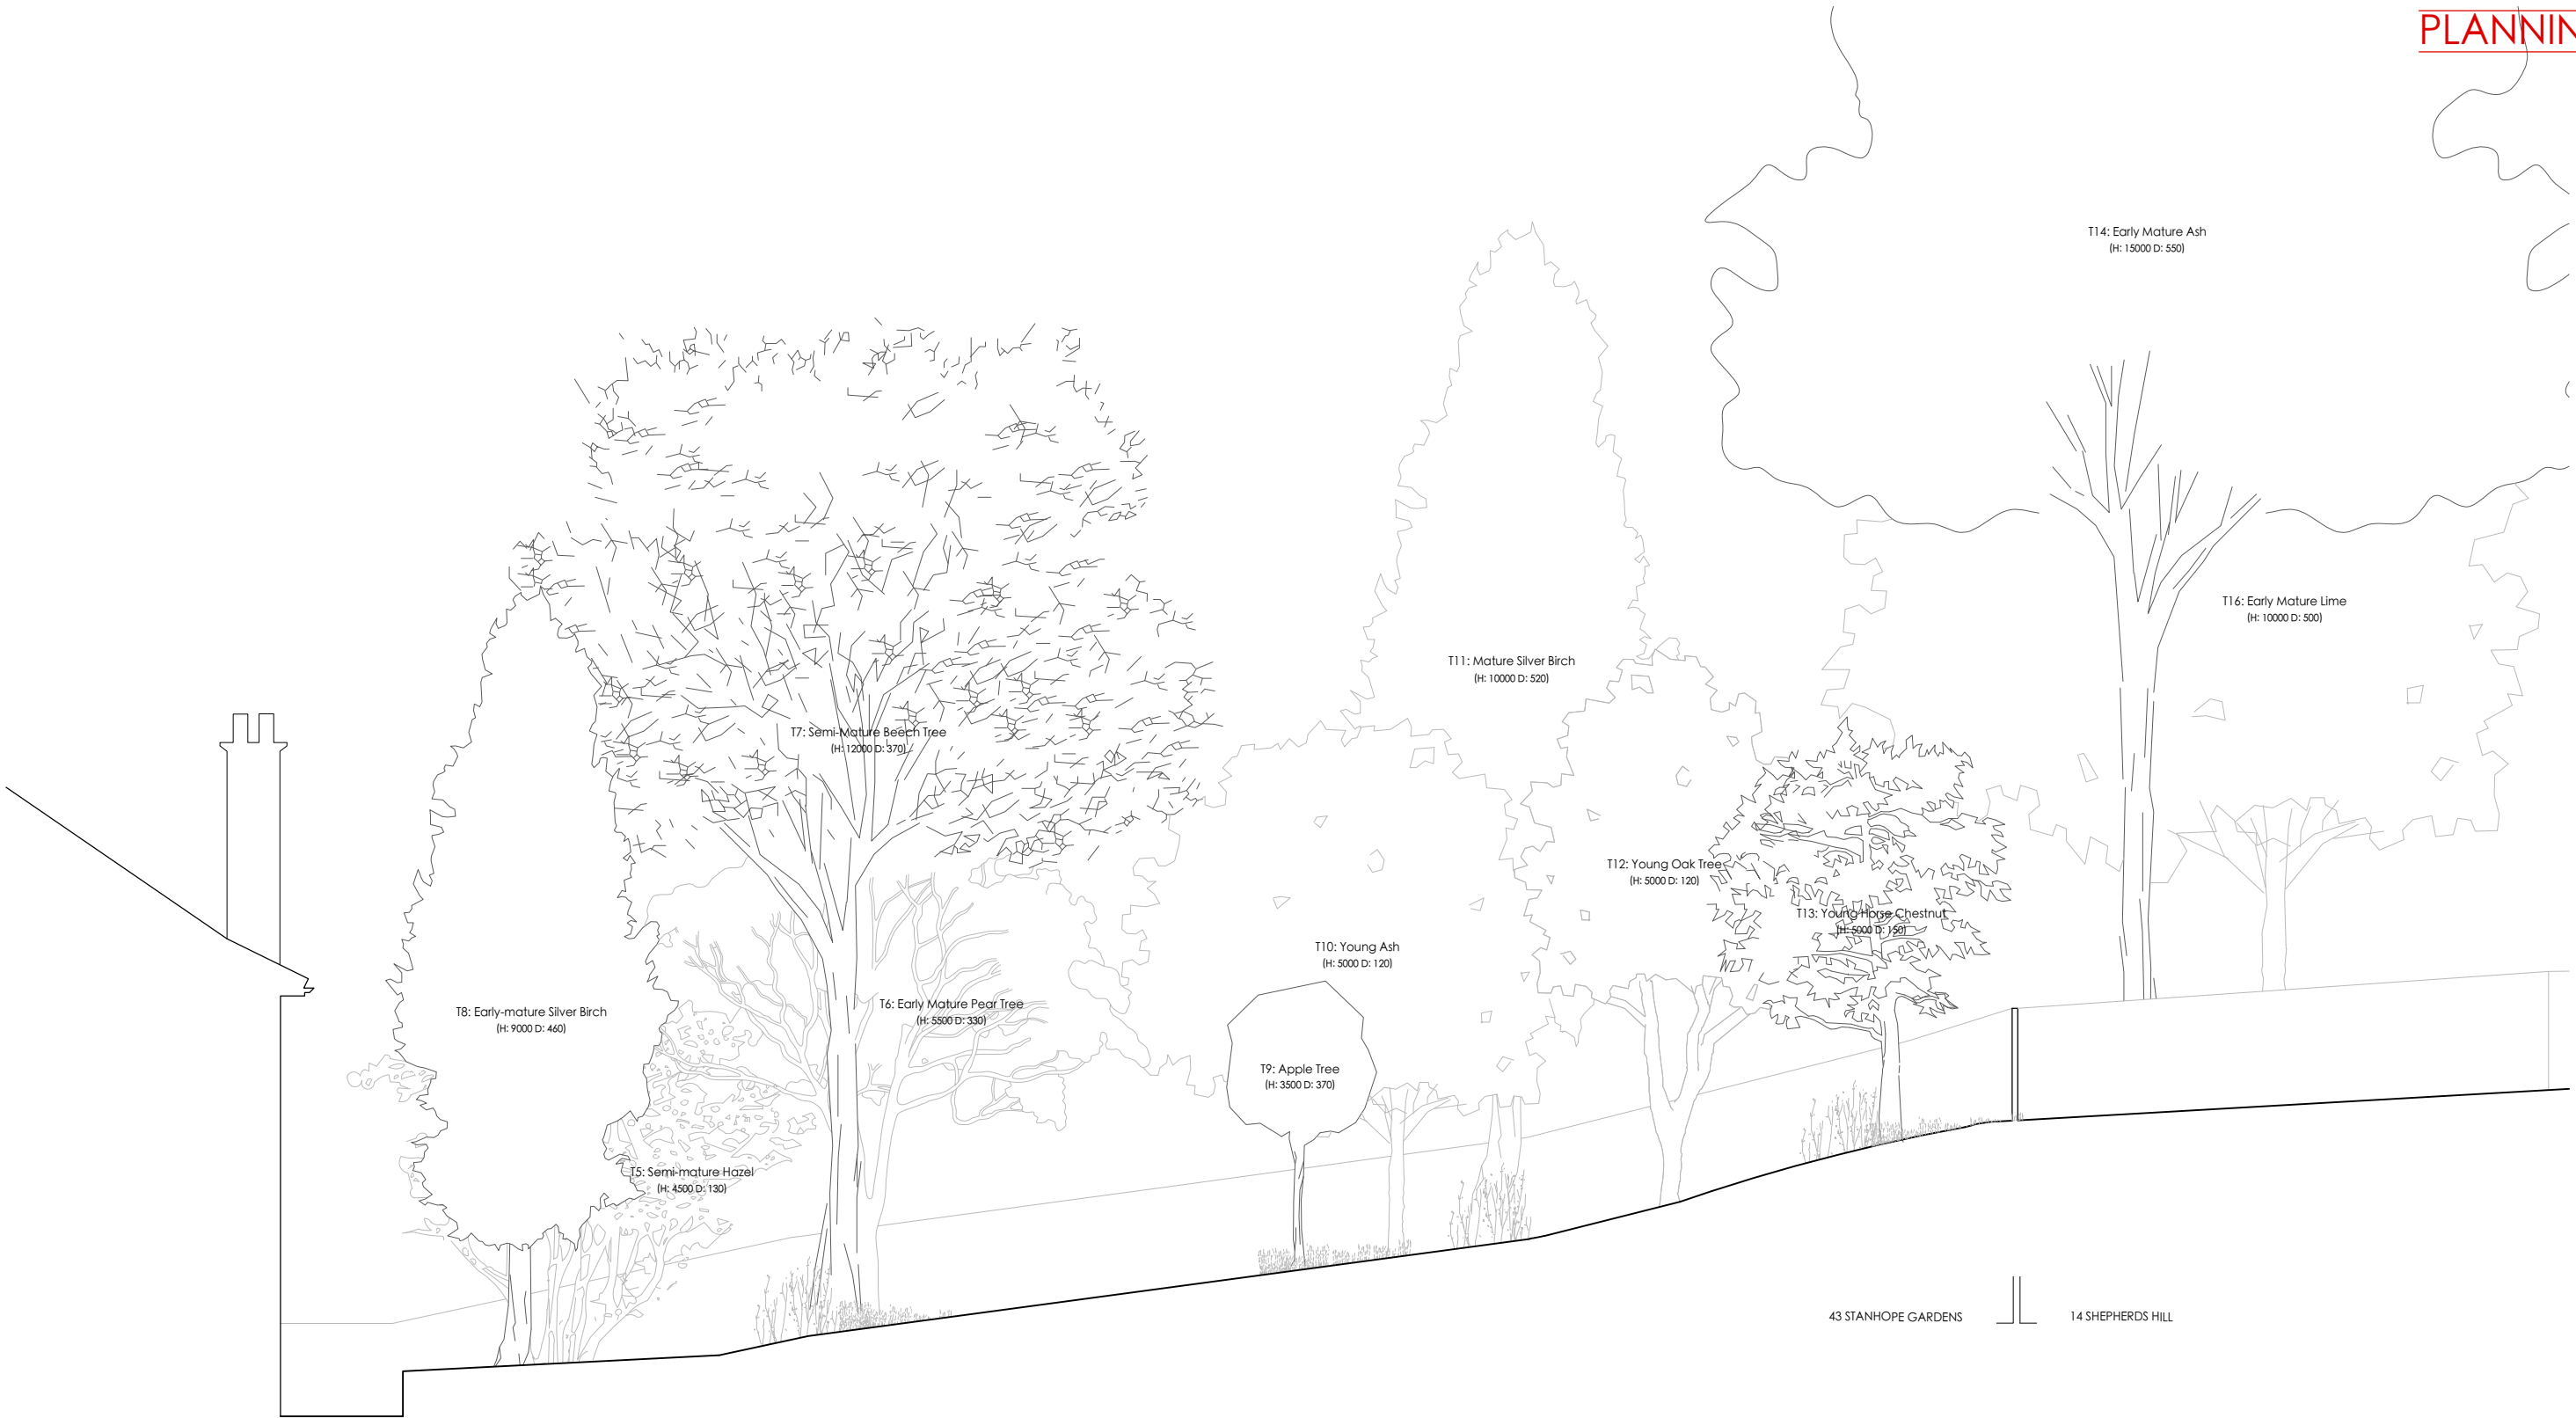

43 STANHOPE GARDENS

14 SHEPHERDS HILL

0 1 2 4m

MICHAEL JONES ARCHITECTS
020 8948 1863 | 129 Kew Road, Richmond, TW9 2PN
www.mjarchitects.co.uk | studio@mjarchitects.co.uk

job title
43 Stanhope Gardens, Highgate, N6 5TT

client
Sophia Marinkov Jones and Gideon Simeloff

drawing title	scale	1:100 at A3
	date	Oct 2022
drawing number	rev	drawn by AMP
	checked by	AB

