



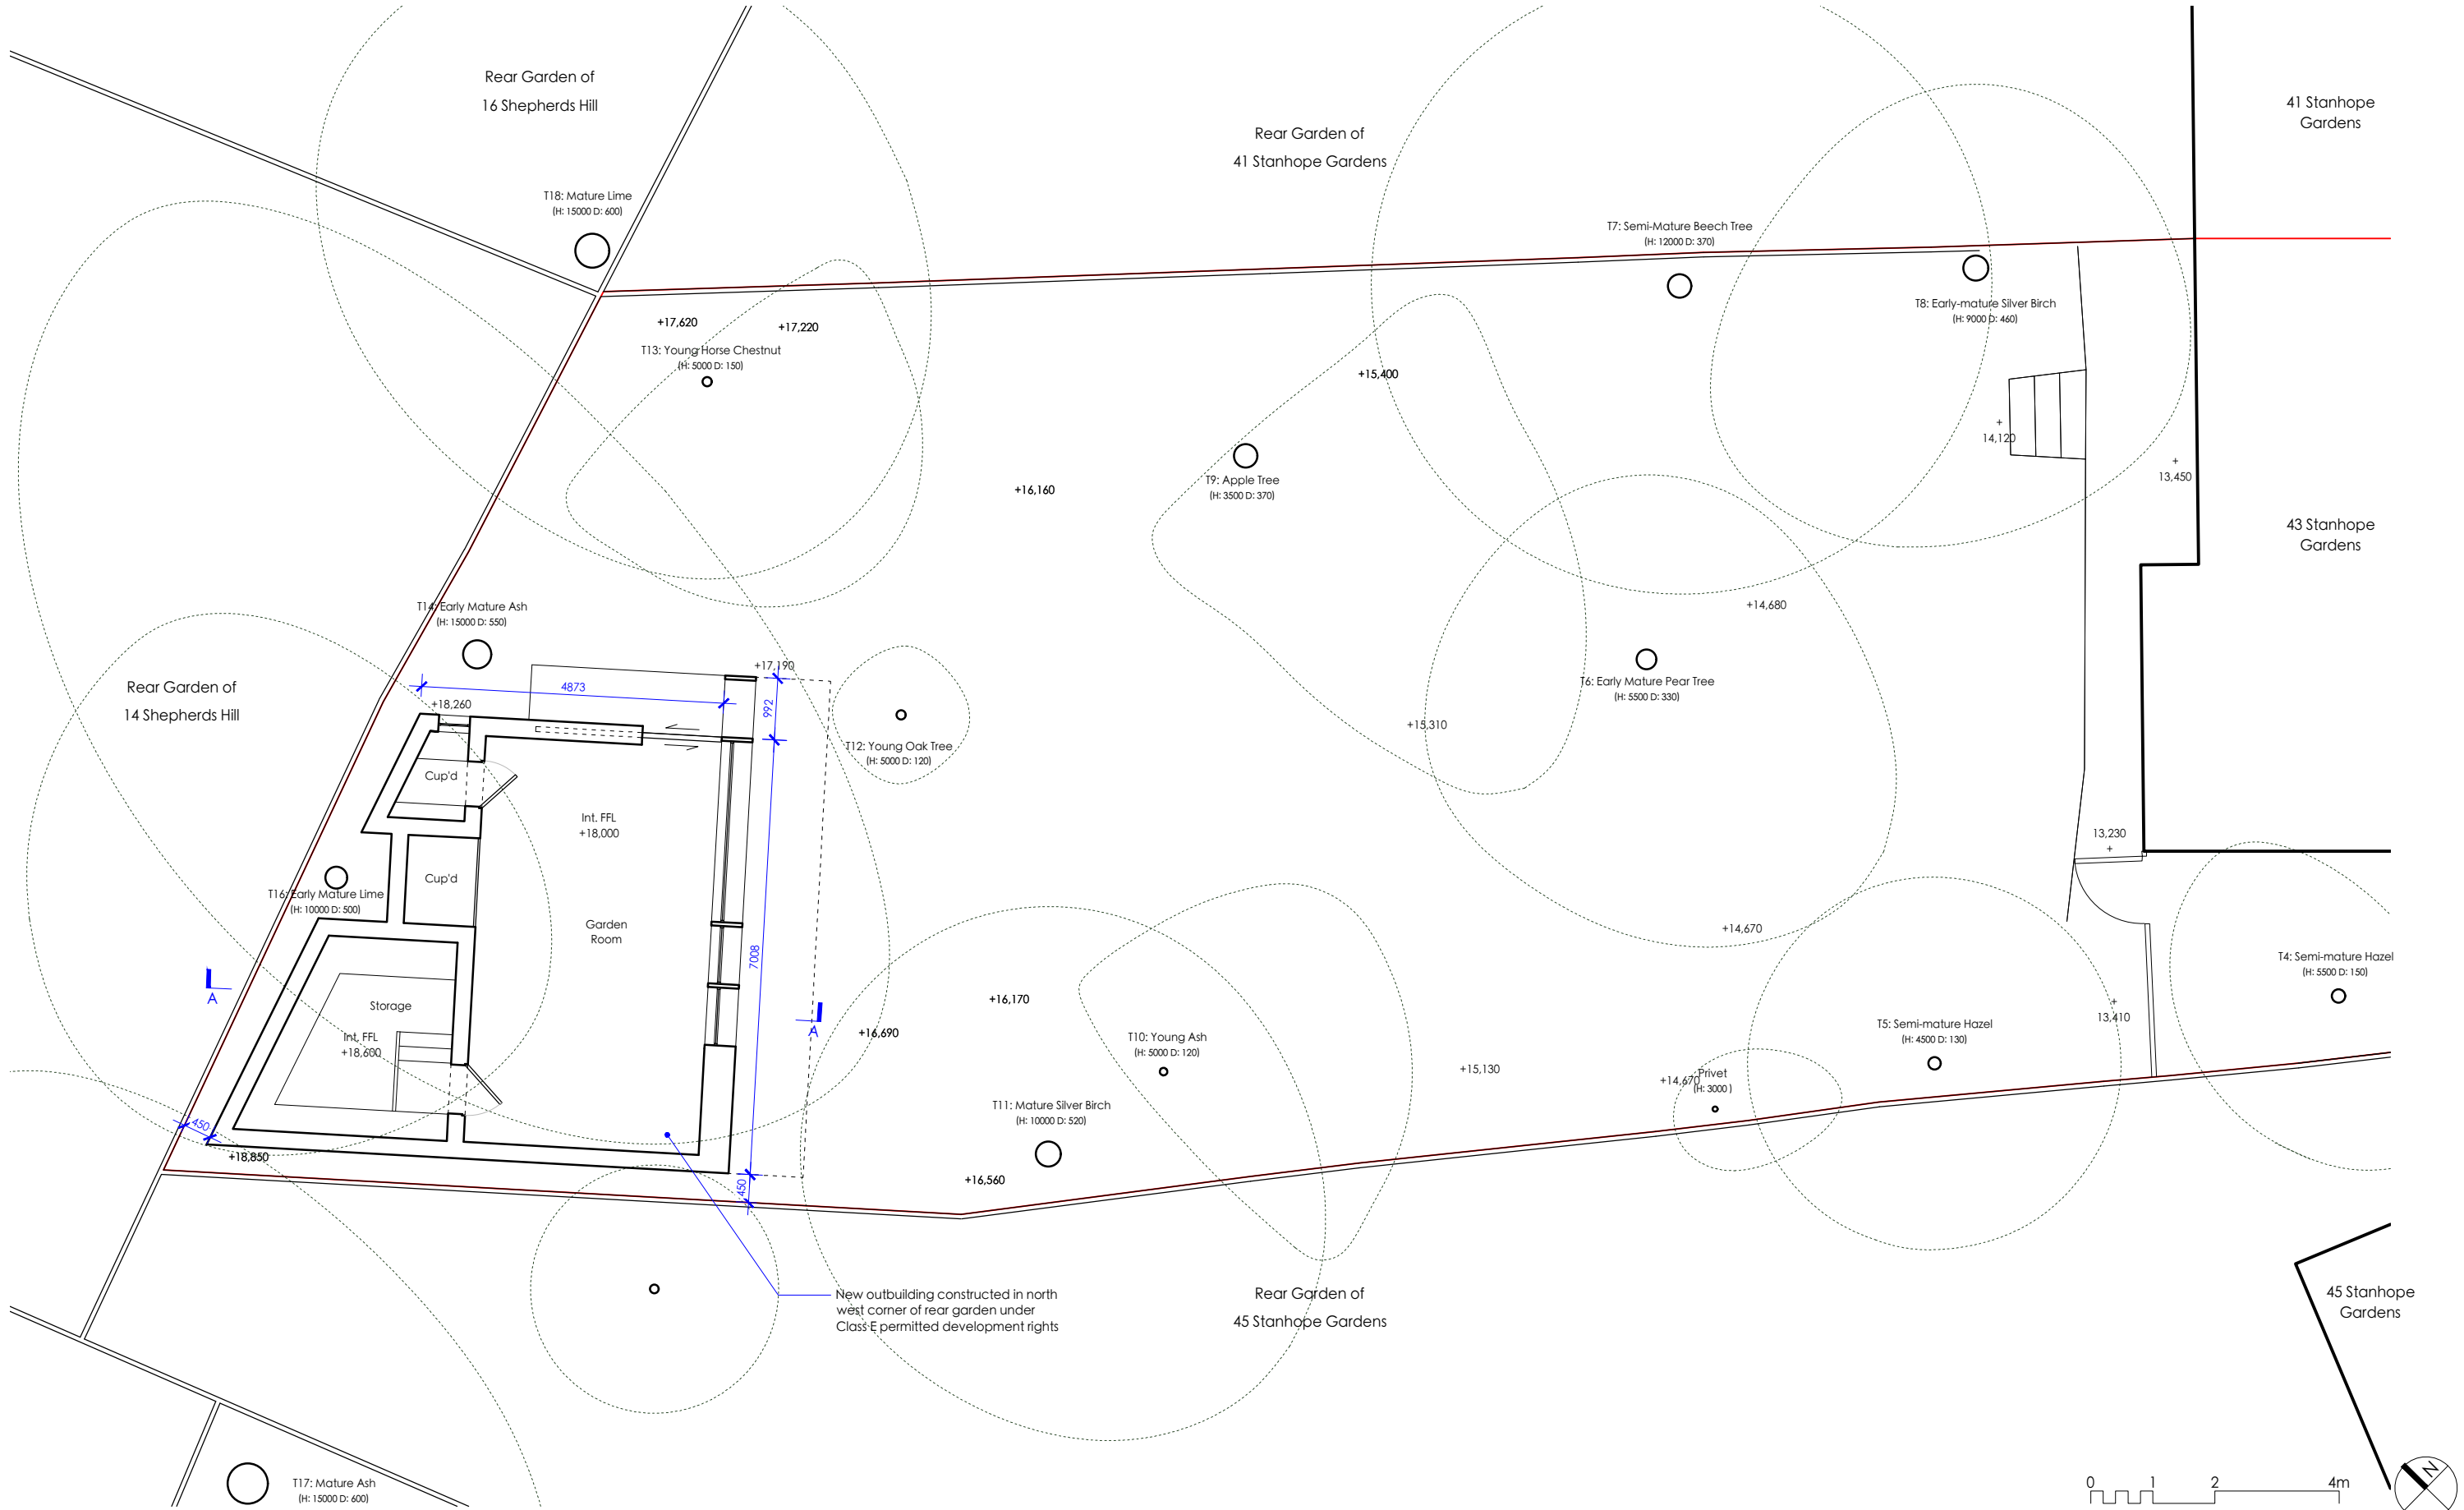

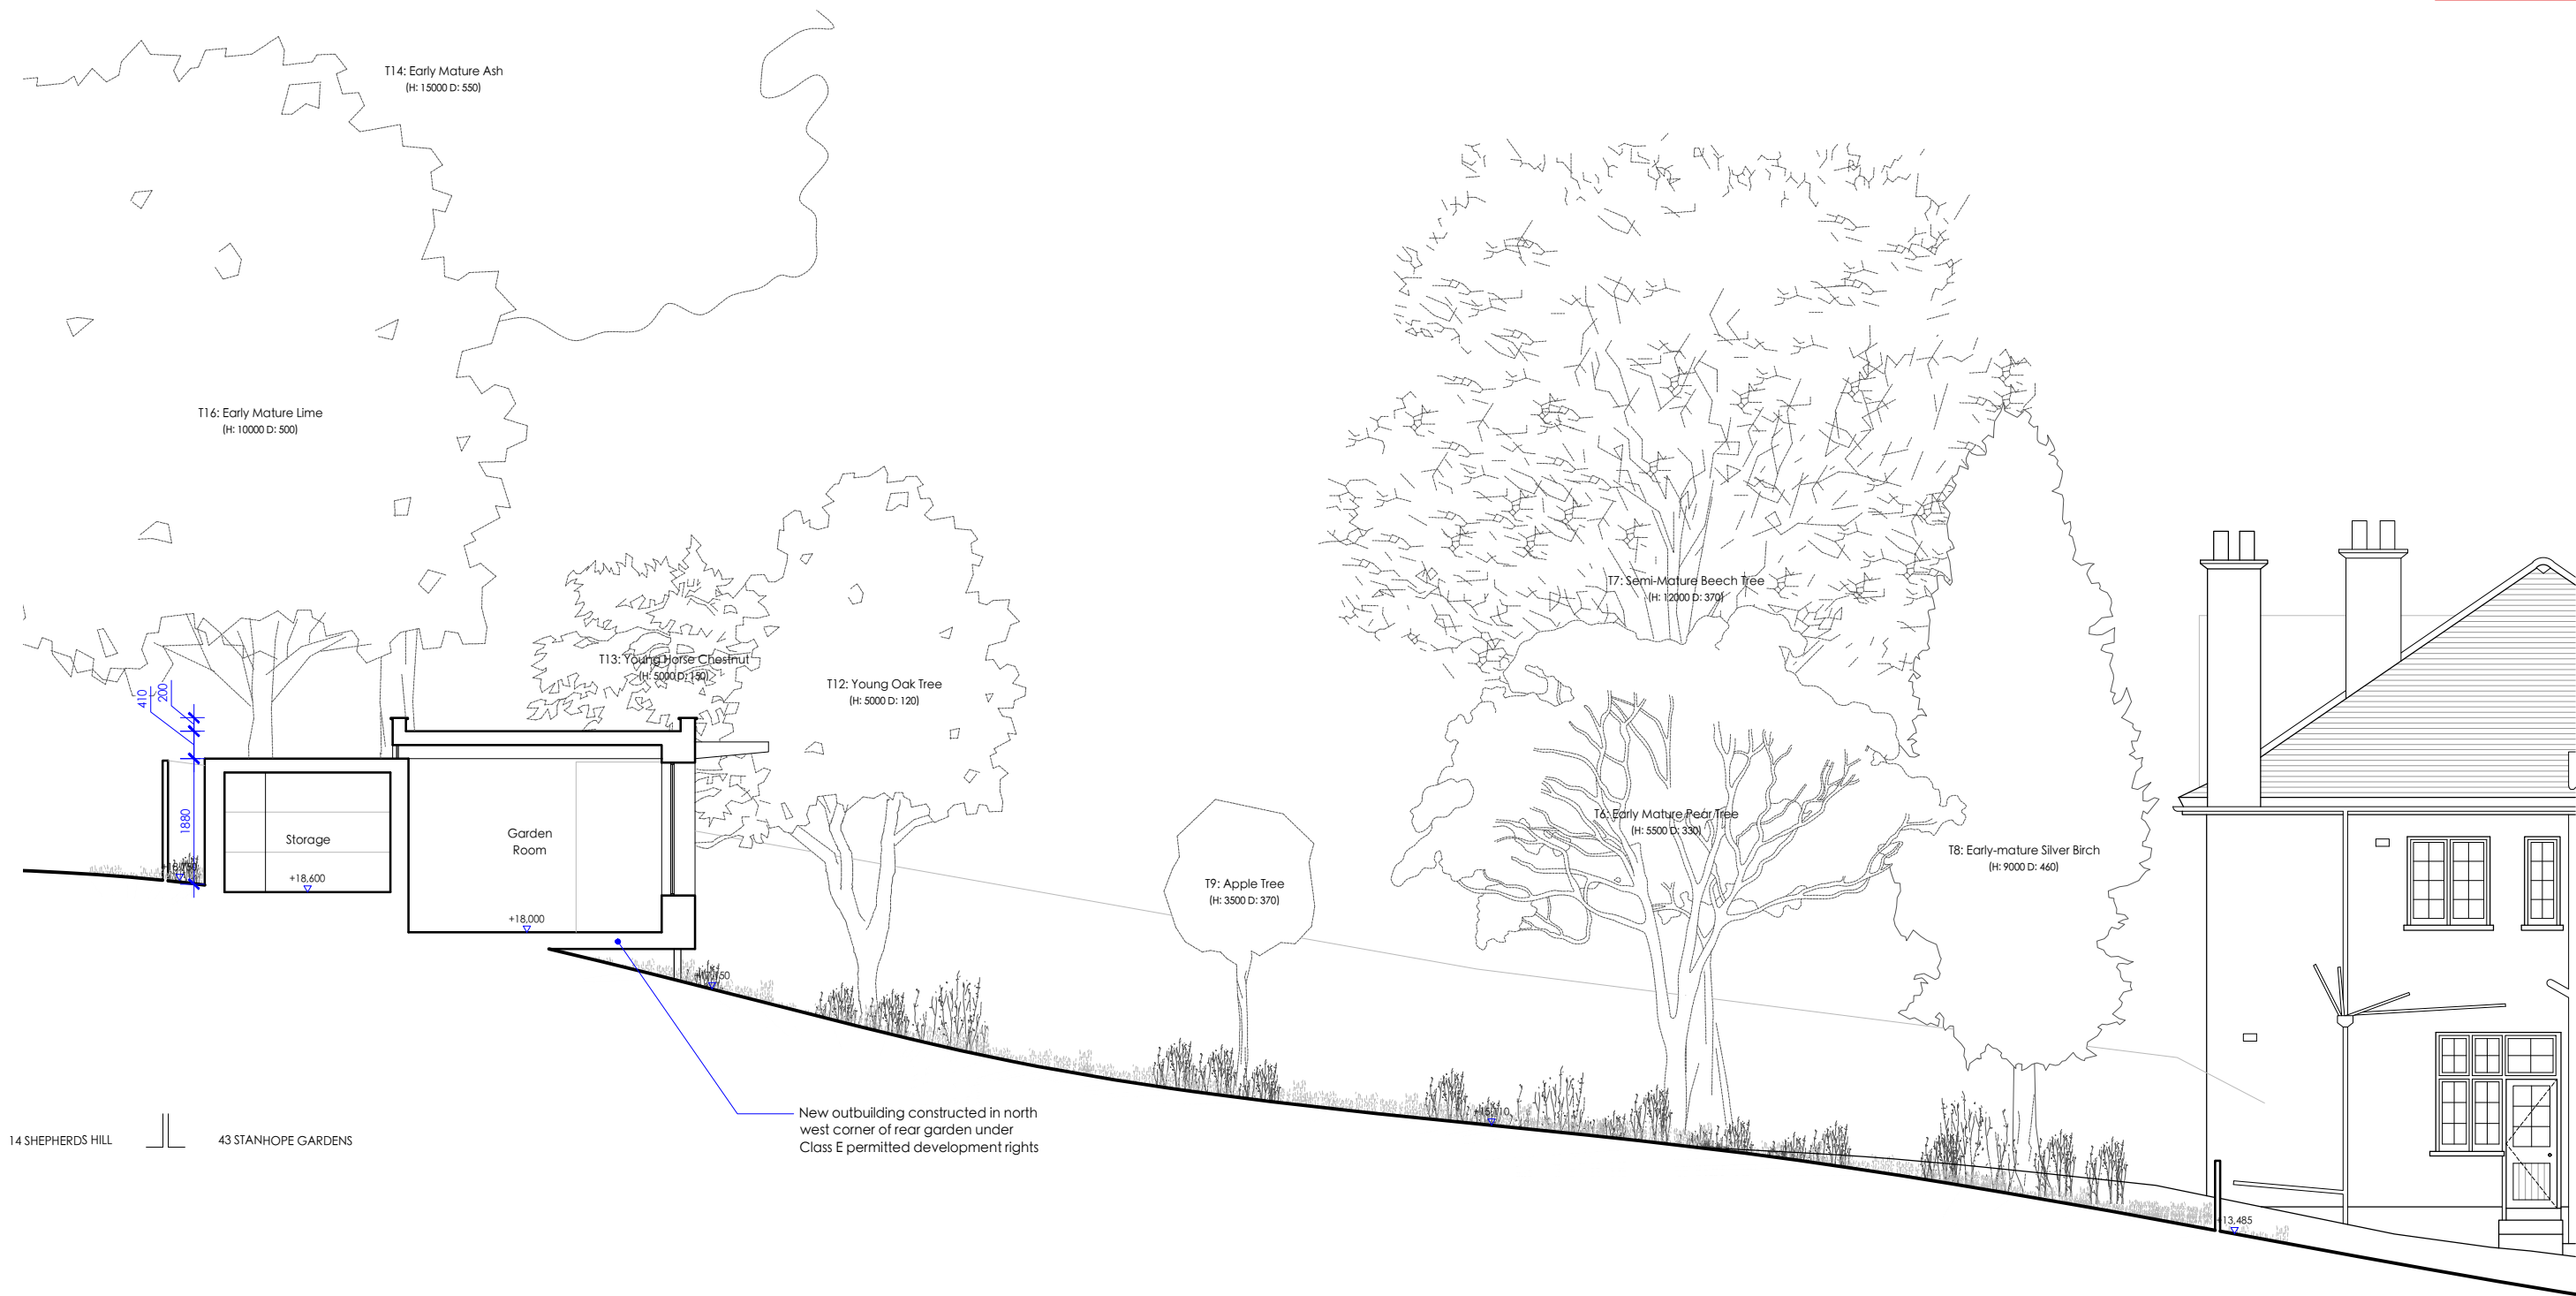


MICHAEL JONES ARCHITECTS
020 8948 1863 | 129 Kew Road, Richmond, TW9 2PN
www.mjarchitects.co.uk | studio@mjarchitects.co.uk

job title
43 Stanhope Gardens, Highgate, N6 5TT

client
Sophia Marinkov Jones and Gideon Simeloff

drawing title Proposed Section AA	scale 1:100 at A3
drawing number 1423.03.03.Pl03.040	date Jan 2022
	drawn by AMP/ME
	checked by AB

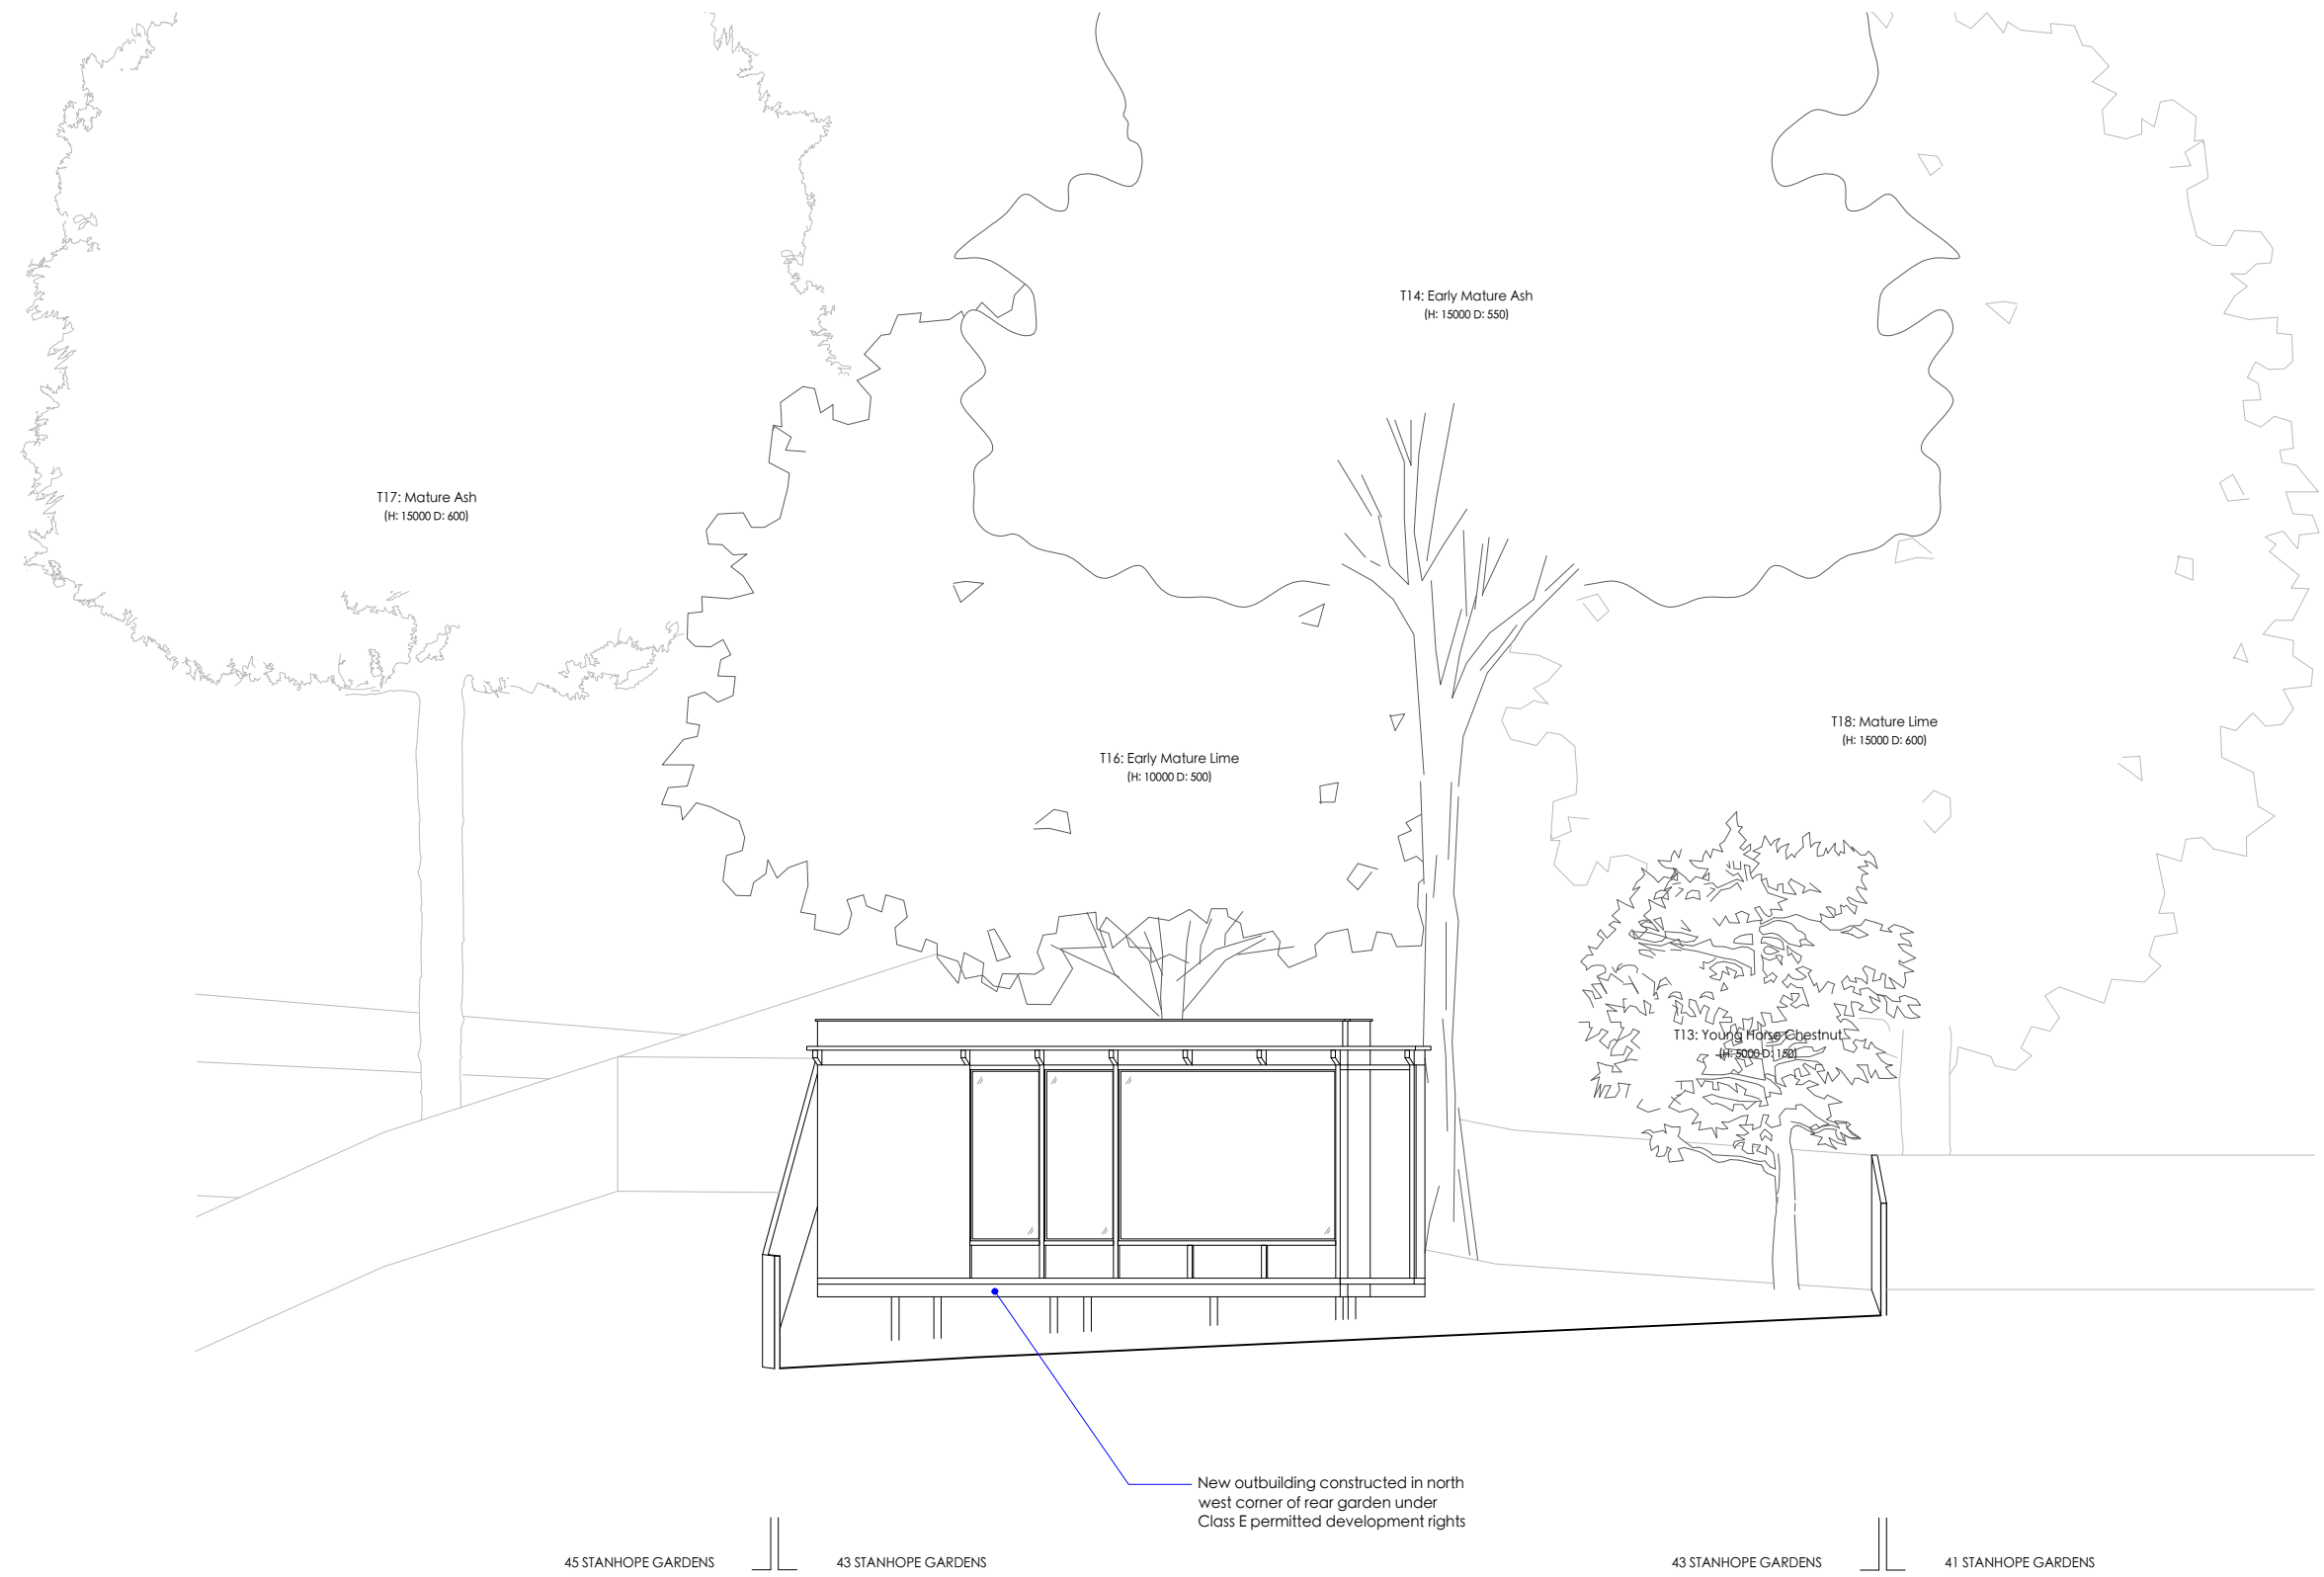



0 1 2 4m

MICHAEL JONES ARCHITECTS
020 8948 1863 | 129 Kew Road, Richmond, TW9 2PN
www.mjarchitects.co.uk | studio@mjarchitects.co.uk

job title
43 Stanhope Gardens, Highgate, N6 5TT
client
Sophia Marinkov Jones and Gideon Simeloff

drawing title	scale		1:100 at A3
	date		Oct 2022
drawing number	rev	drawn by	AMP
	—	checked by	AB

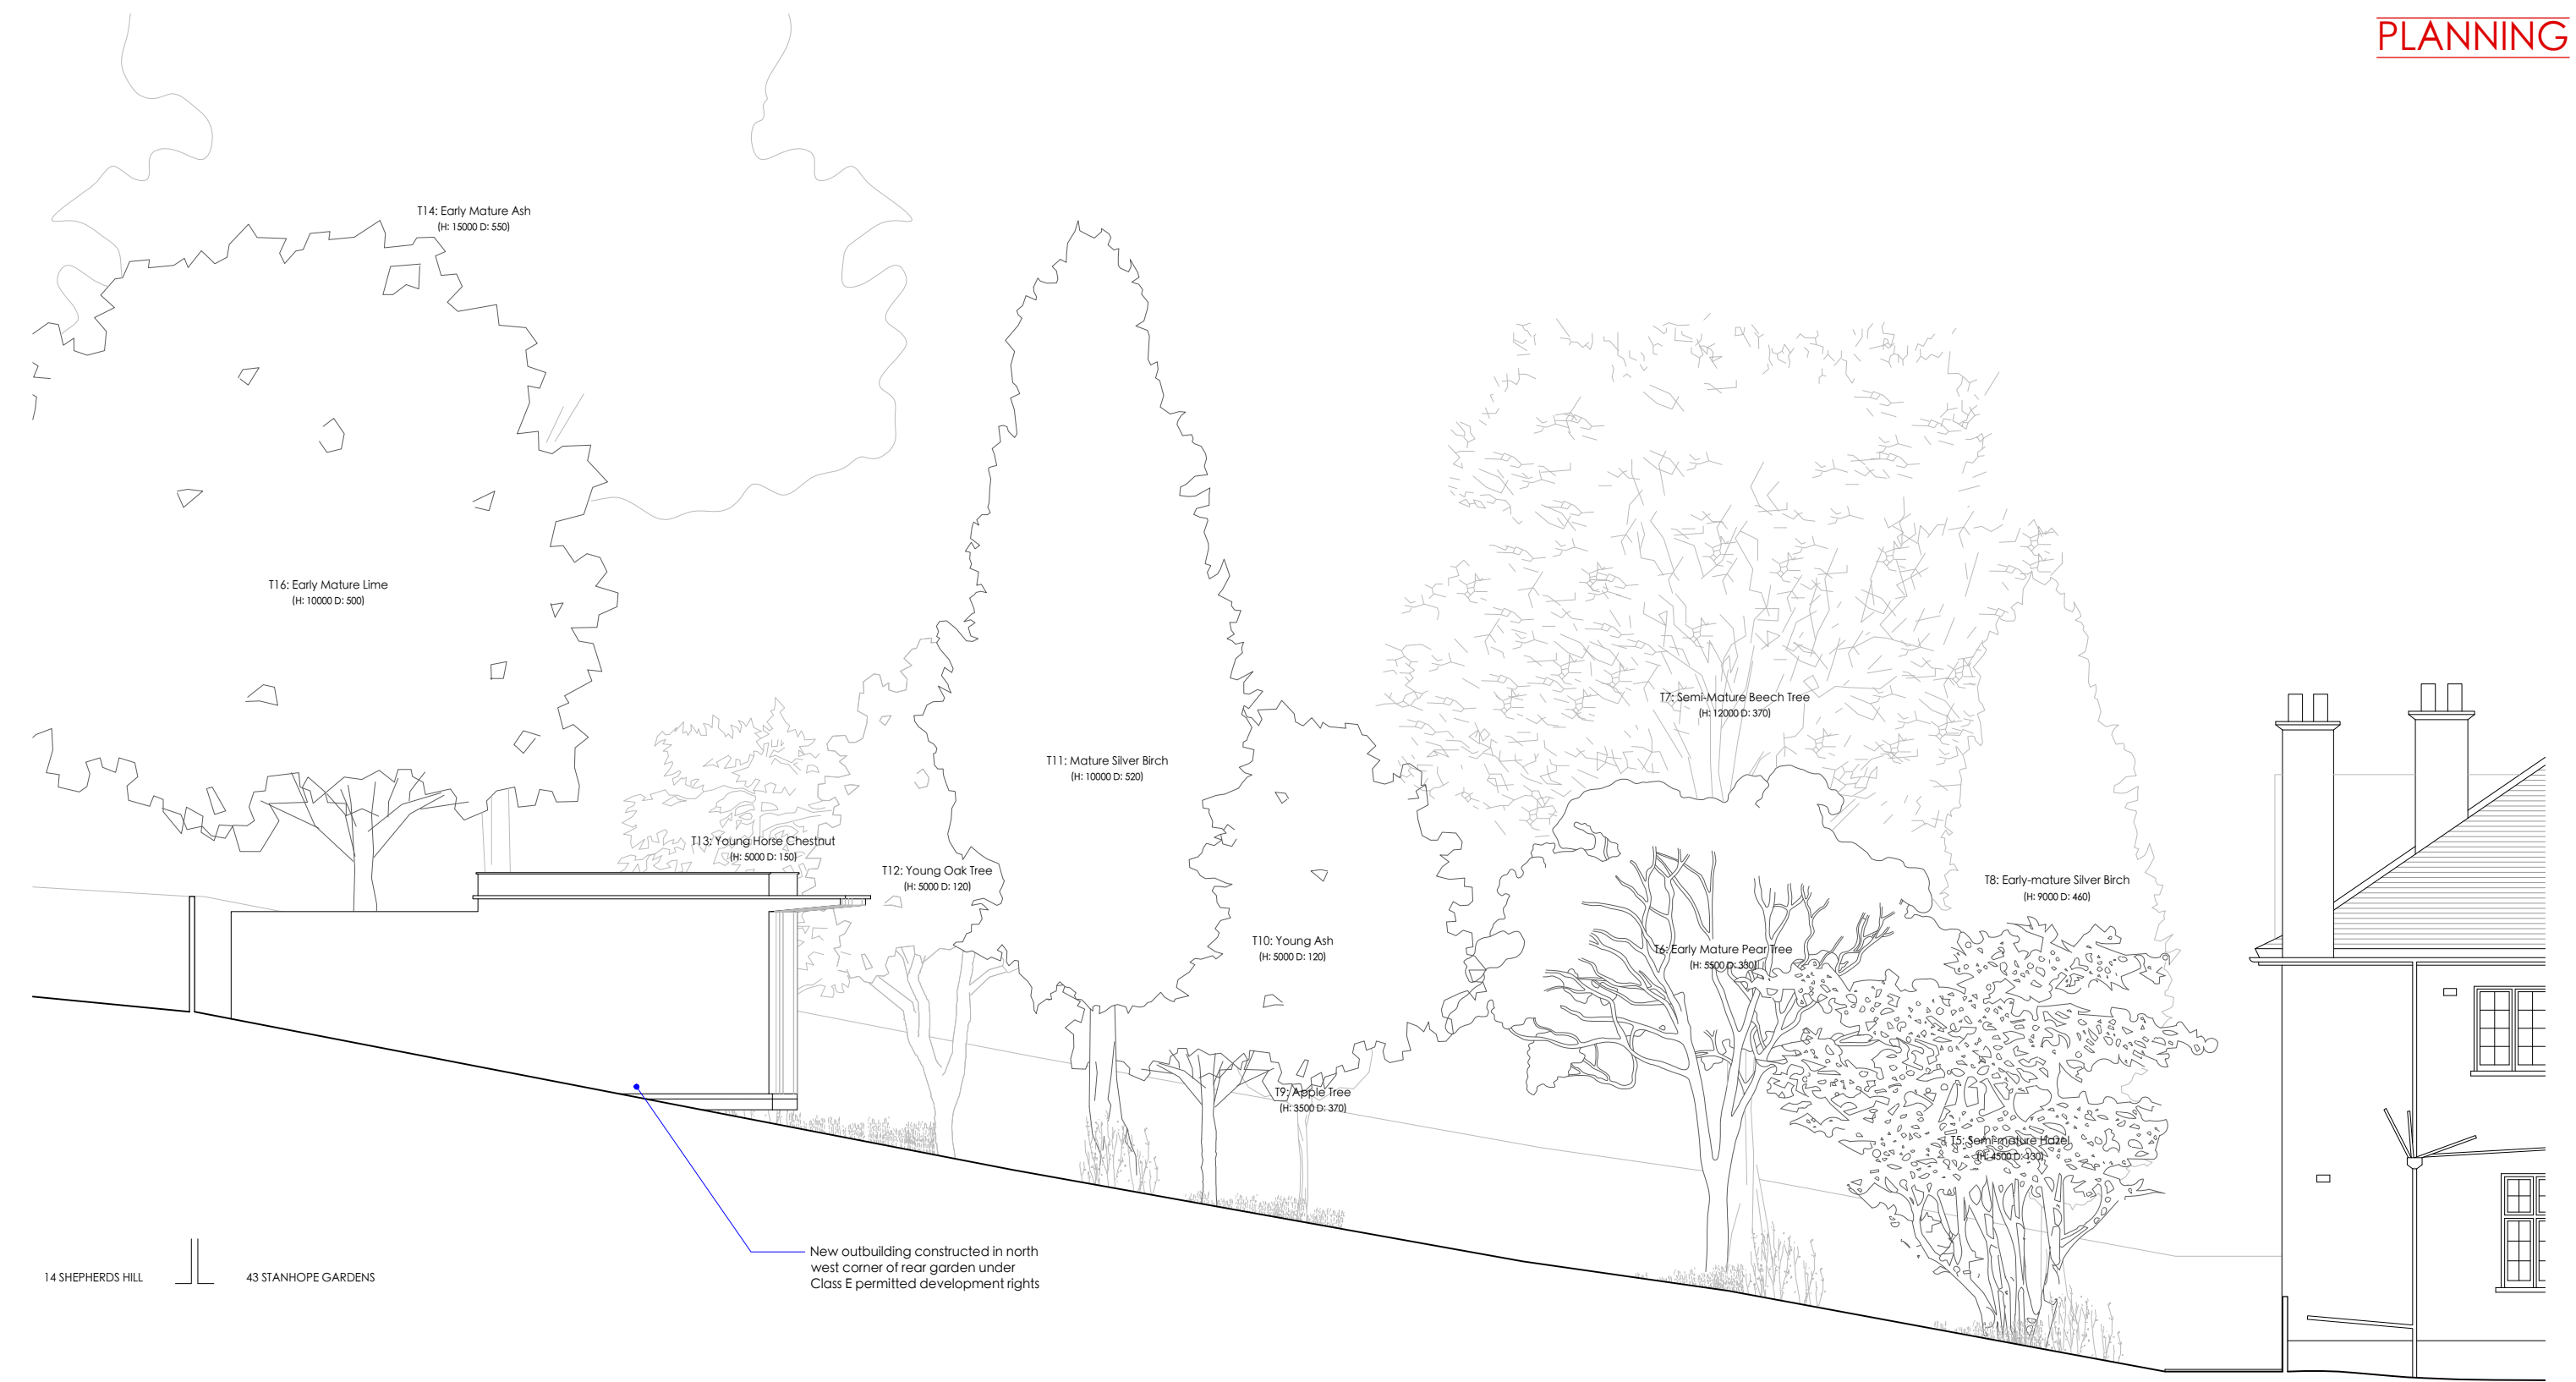

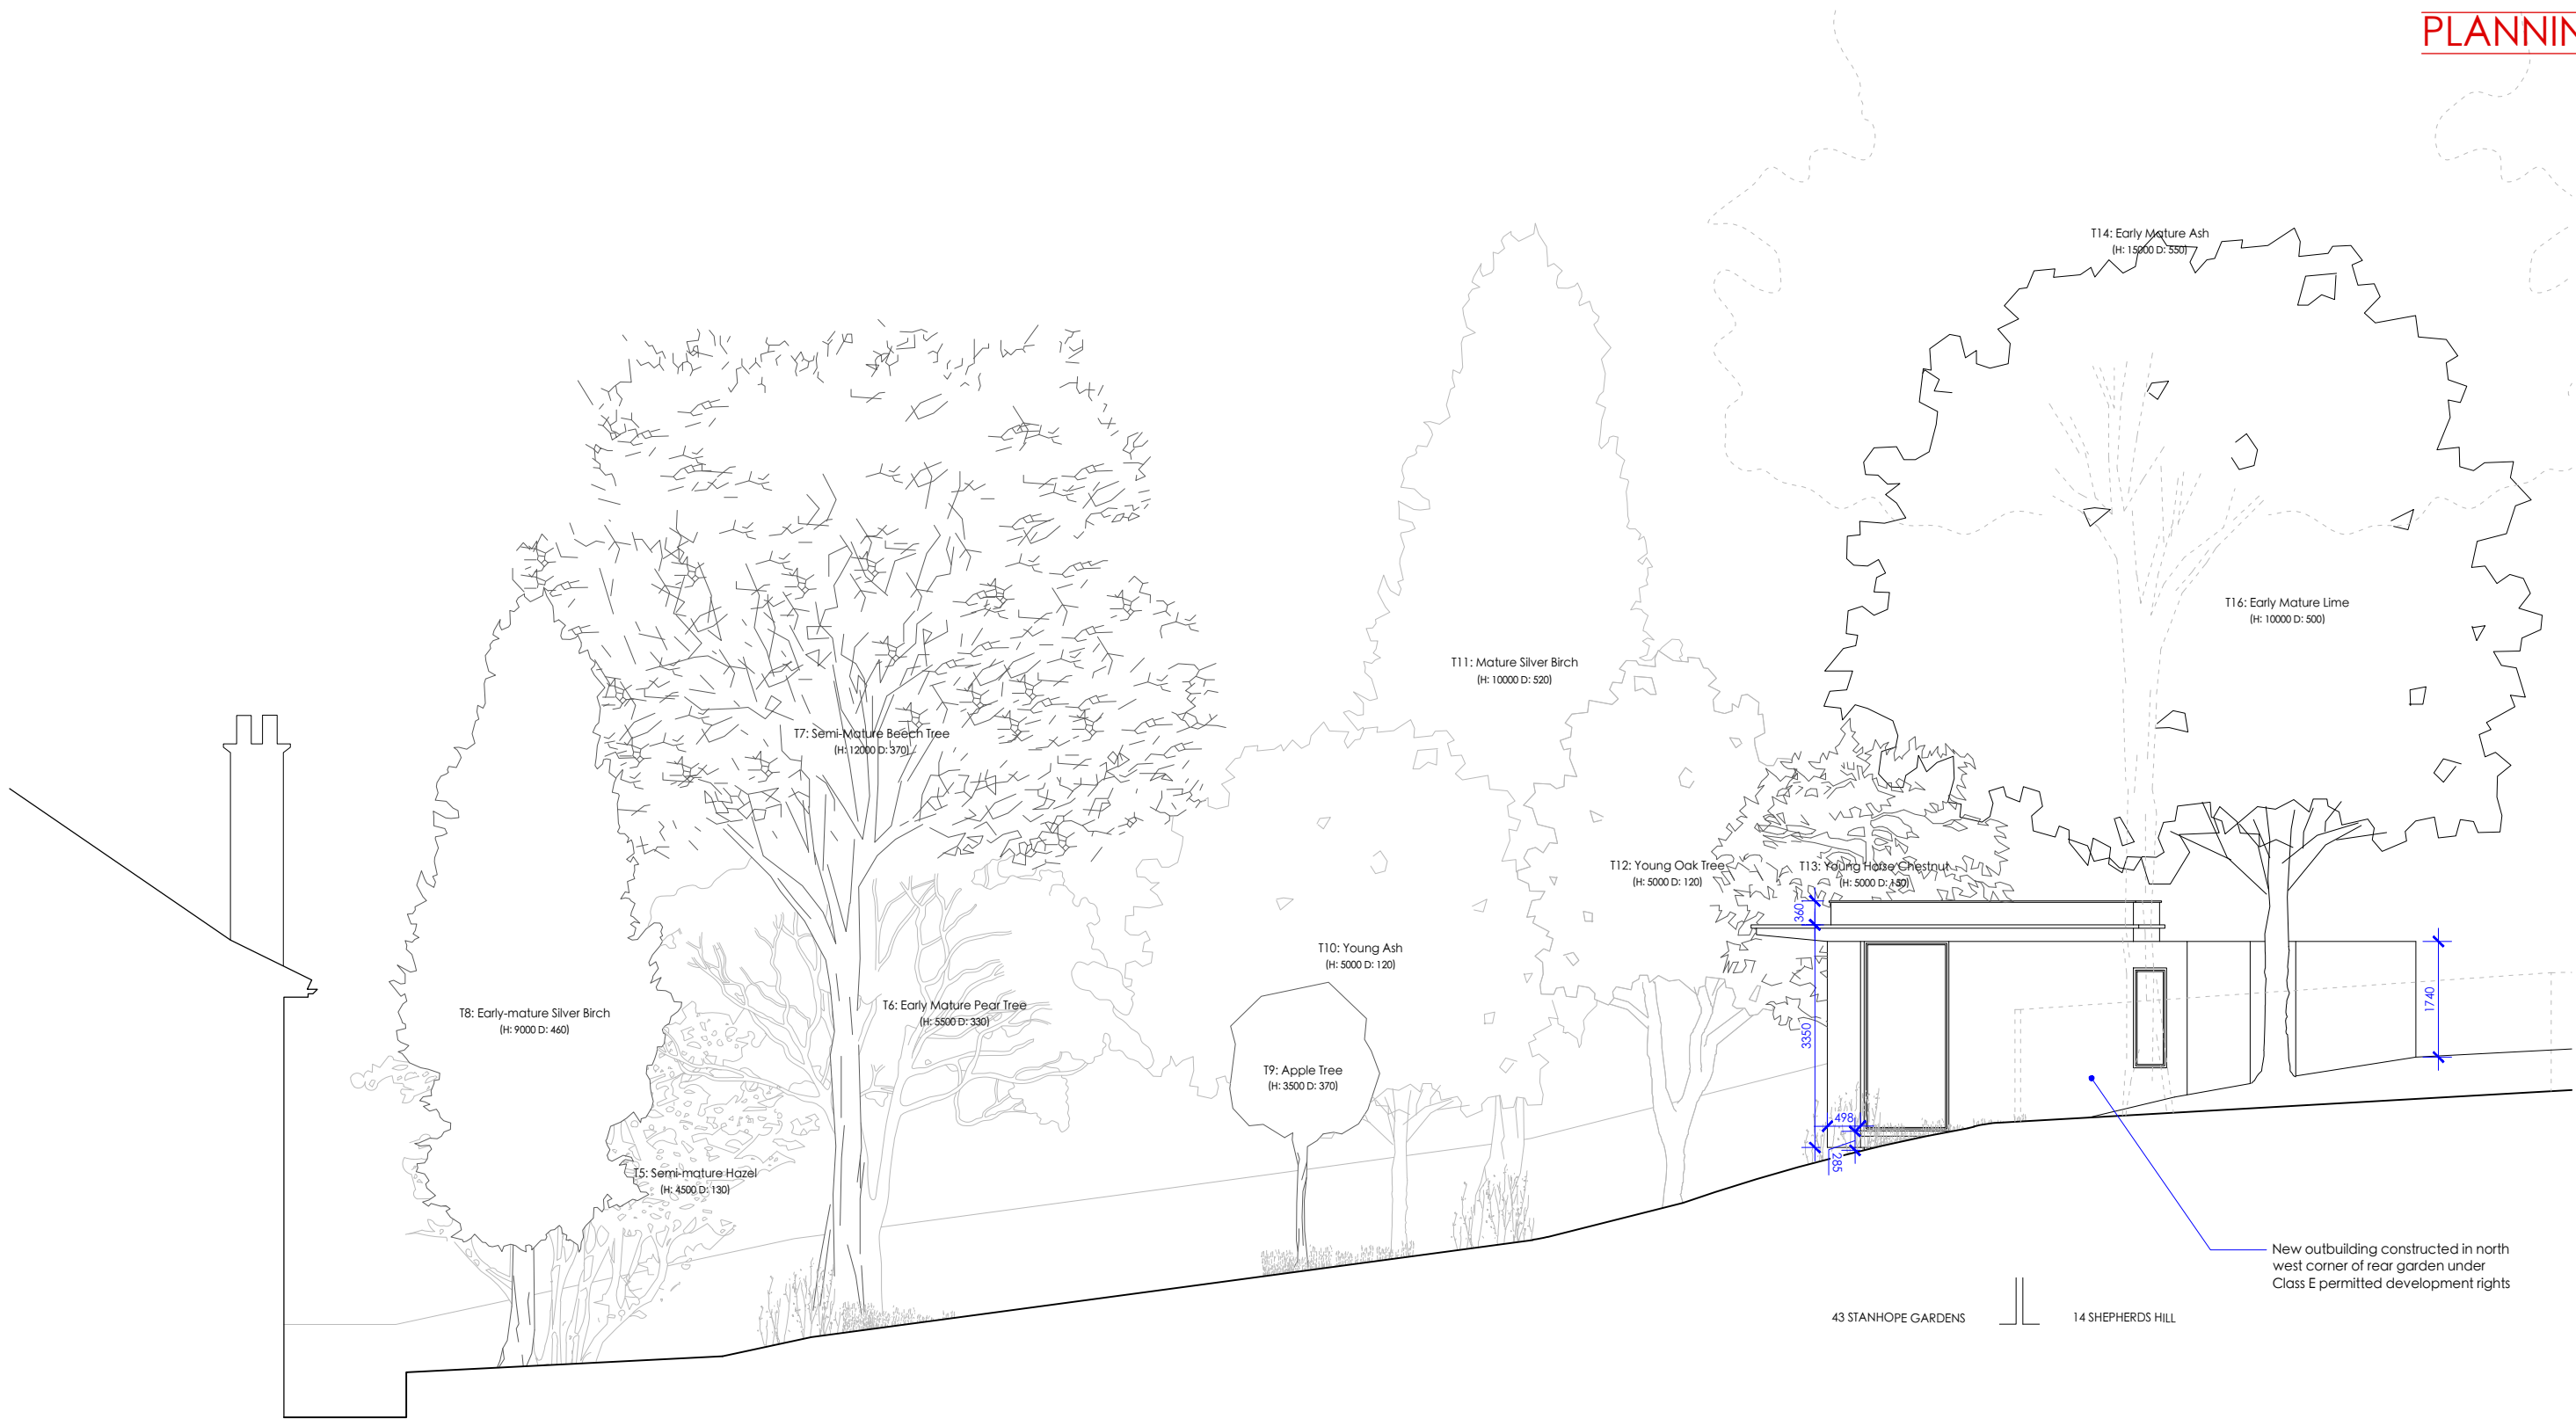

0 1 2 4m

MICHAEL JONES ARCHITECTS
020 8948 1863 | 129 Kew Road, Richmond, TW9 2PN
www.mjarchitects.co.uk | studio@mjarchitects.co.uk

job title
43 Stanhope Gardens, Highgate, N6 5TT

client
Sophia Marinkov Jones and Gideon Simeloff

drawing title Proposed North East Elevation	scale	1:100 at A3
	date	Oct 2022
drawing number 1423.03.03.Pl03.062	rev	drawn by AMP
	—	checked by AB

