





Proposed Front Elevation

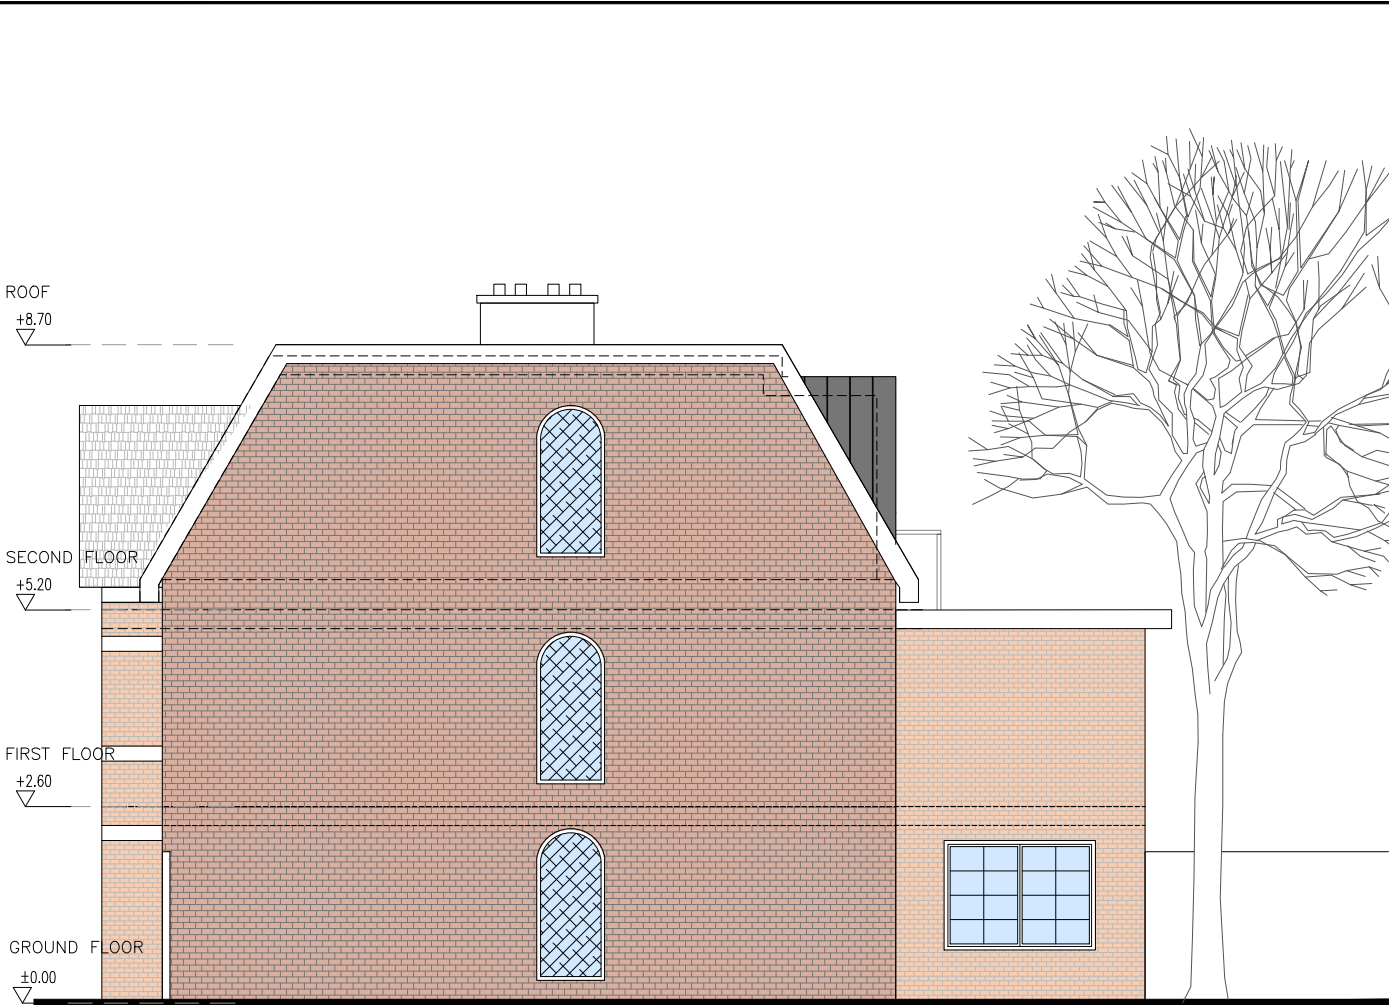

Proposed Side Elevation

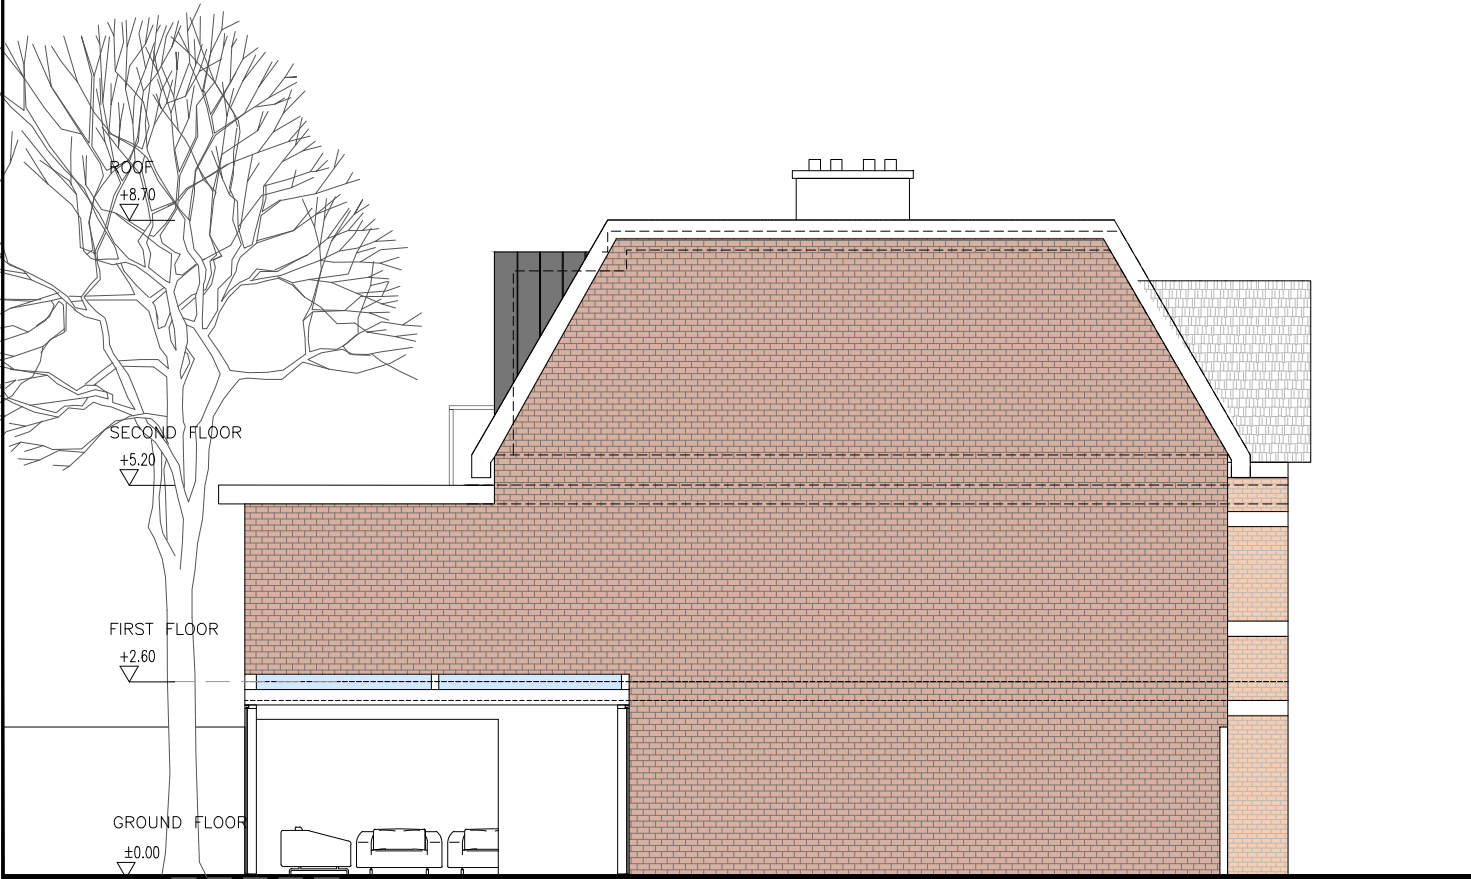

Proposed Side Elevation



Proposed Rear Elevation

STUDIO

47

ARCHITECTS

RIBA

Chartered Practice

Suite 2, Grove Hall Court

Hall Road

St. John's Wood

NW8 9NR

Tel: 0208 049 3300

Email: info@studio47architects.com

www.studio47architects.com

NOTES:
THE CONTRACTORS ARE TO CHECK ALL DIMENSIONS, DRAIN RUNS AND GENERAL CONDITIONS ON SITE BEFORE WORKS COMMENCE, AND INFORM STUDIO 47 ARCHITECTS IMMEDIATELY UPON DISCOVERY OF ANY ERRORS, OMISSIONS OR DISCREPANCIES. ALL WORKS ARE TO BE CARRIED OUT IN ACCORDANCE WITH CURRENT BUILDING REGULATIONS, BRITISH STANDARDS, CODE OF PRACTICE AND LOCAL AUTHORITY REQUIREMENTS. DO NOT SCALE FROM THIS DRAWING WITHOUT FIRST OBTAINING WRITTEN AUTHORIZATION FROM STUDIO 47 ARCHITECTS.
THE CONTENTS OF THIS PLAN INCLUDING THE PRINTED NOTES ARE COPYRIGHT AND REPRODUCTION IN WHOLE OR PART IS NOT PERMITTED WITHOUT PRIOR CONSENT OF STUDIO 47 ARCHITECTS IN WRITING.

DRAWING STATUS			
PRELIMINARY	☐	TENDER	☐
PLANNING	☒	BILLS OF QUANTITIES	☐
BUILDING REGULATIONS	☐	CONSTRUCTION	☐
COMMENTS/APPROVAL	☐	AS BUILT	☐

0

1m

2m

3m

4m

0

1m

2m

3m

4m

0

1m

2m

3m

4m

0

1m

2m

3m

4m

REF.NO:		REVISION	
20201261-PL06		R00	
PROJECT			
Land at the Rear of St. Ann's Mosque, 277 St. Ann's Road London N15 5RG			
TITLE			
Proposed Elevations			
SCALE		DRAWN BY	DATE
A3 1:100		D.A	30/11/22
A1 1:50			ALI HASSAN