

STUDIO 47

ARCHITECTS

RIBA

Chartered Practice

Suite 2, Grove Hall Court

Hall Road

St. John's Wood

NW8 9NR

Tel: 0208 049 3300

Email:



info@studio47architects.com

www.studio47architects.com

NOTES:
THE CONTRACTORS ARE TO CHECK ALL DIMENSIONS, DRAIN RUNS AND GENERAL CONDITIONS ON SITE BEFORE WORKS COMMENCE, AND INFORM STUDIO 47 ARCHITECTS IMMEDIATELY UPON DISCOVERY OF ANY ERRORS, OMISSIONS OR DISCREPANCIES. ALL WORKS ARE TO BE CARRIED OUT IN ACCORDANCE WITH CURRENT BUILDING REGULATIONS, BRITISH STANDARDS, CODE OF PRACTICE AND LOCAL AUTHORITY REQUIREMENTS. DO NOT SCALE FROM THIS DRAWING WITHOUT FIRST OBTAINING WRITTEN AUTHORIZATION FROM STUDIO 47 ARCHITECTS.
THE CONTENTS OF THIS PLAN INCLUDING THE PRINTED NOTES ARE COPYRIGHT AND REPRODUCTION IN WHOLE OR PART IS NOT PERMITTED WITHOUT PRIOR CONSENT OF STUDIO 47 ARCHITECTS IN WRITING.

DRAWING STATUS

PRELIMINARY	☐	TENDER	☐
PLANNING	☒	BILLS OF QUANTITIES	☐
BUILDING REGULATIONS	☐	CONSTRUCTION	☐
COMMENTS/APPROVAL	☐	AS BUILT	☐

 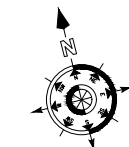


REF.NO.	REVISION
20201261-PL04	R00


PROJECT
Land at the Rear of St. Ann's Mosque,
277 St. Ann's Road
London
N15 5RG

TITLE
Proposed Ground and First Plans

SCALE	DRAWN BY	DATE	CHECKED BY
A3 1:100	D.A	30/11/22	ALI HASSAN
A1 1:50			

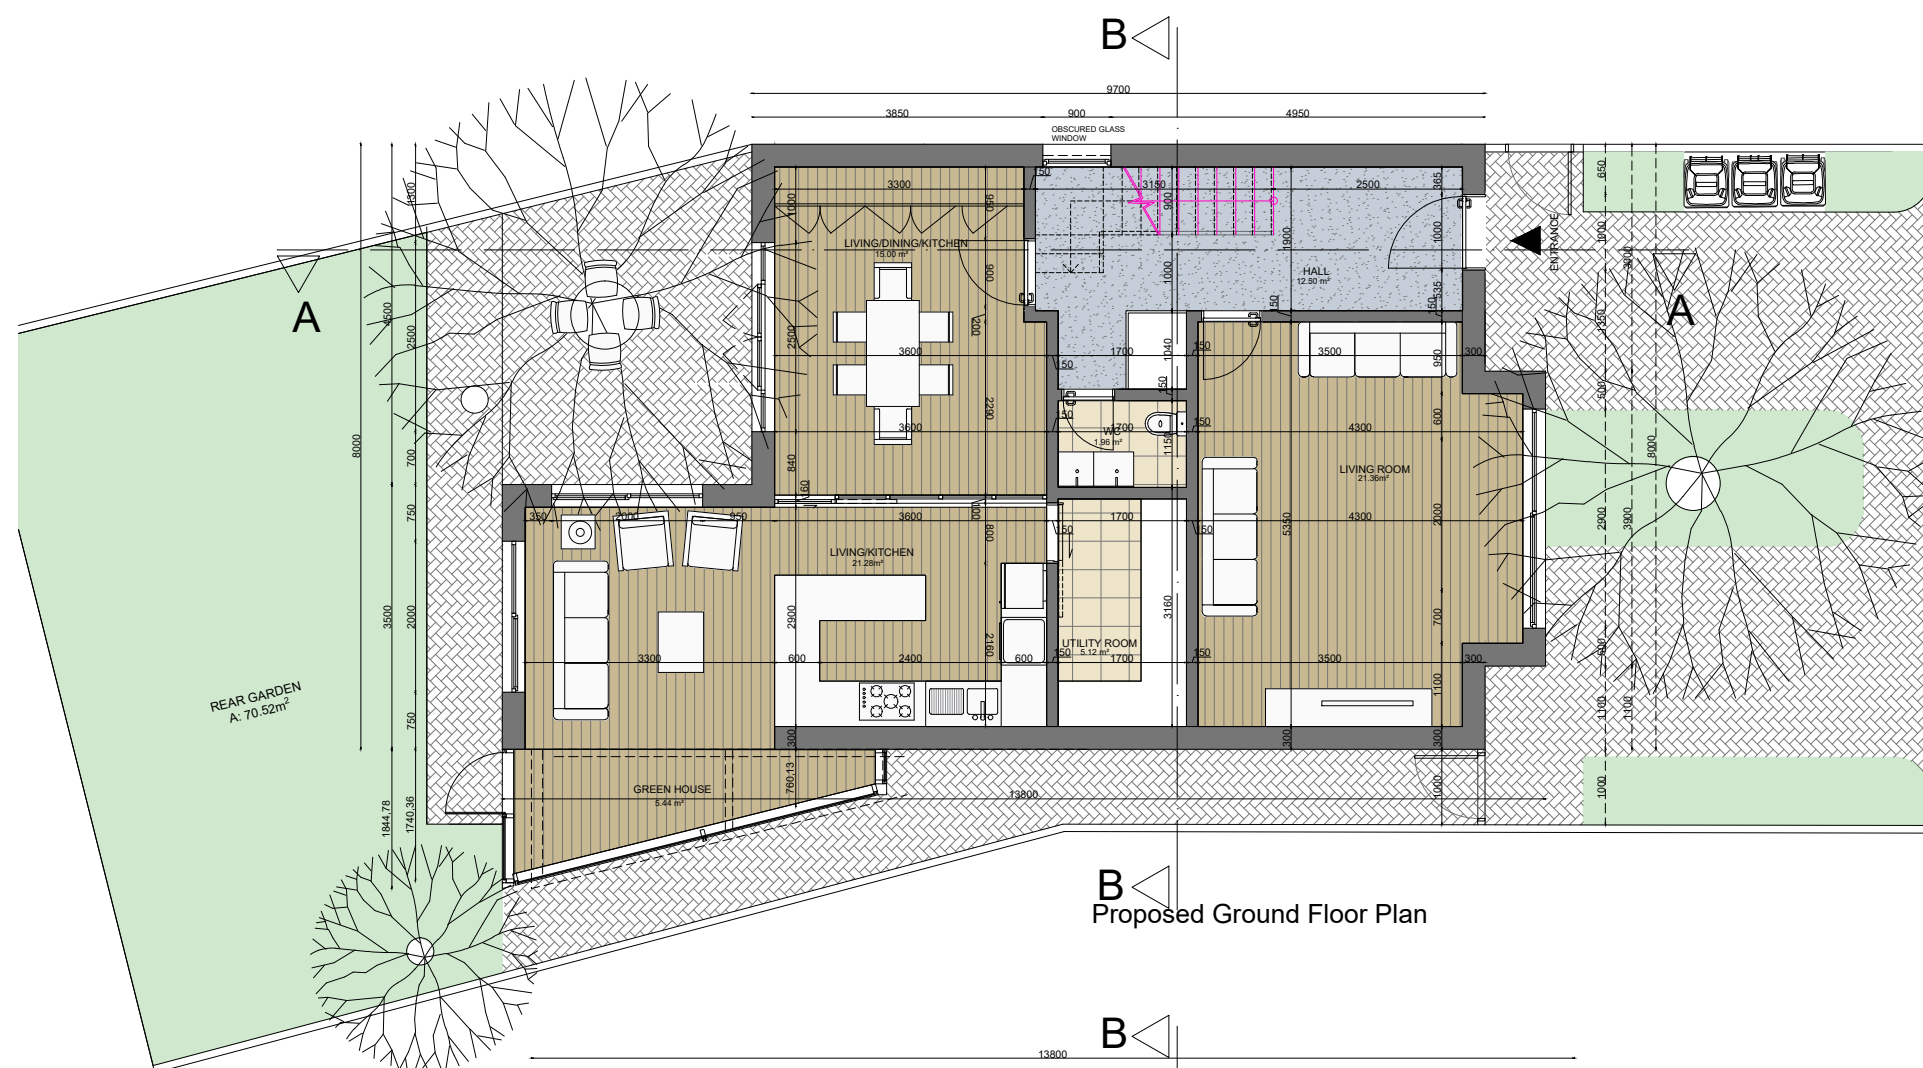

Proposed Ground Floor Plan

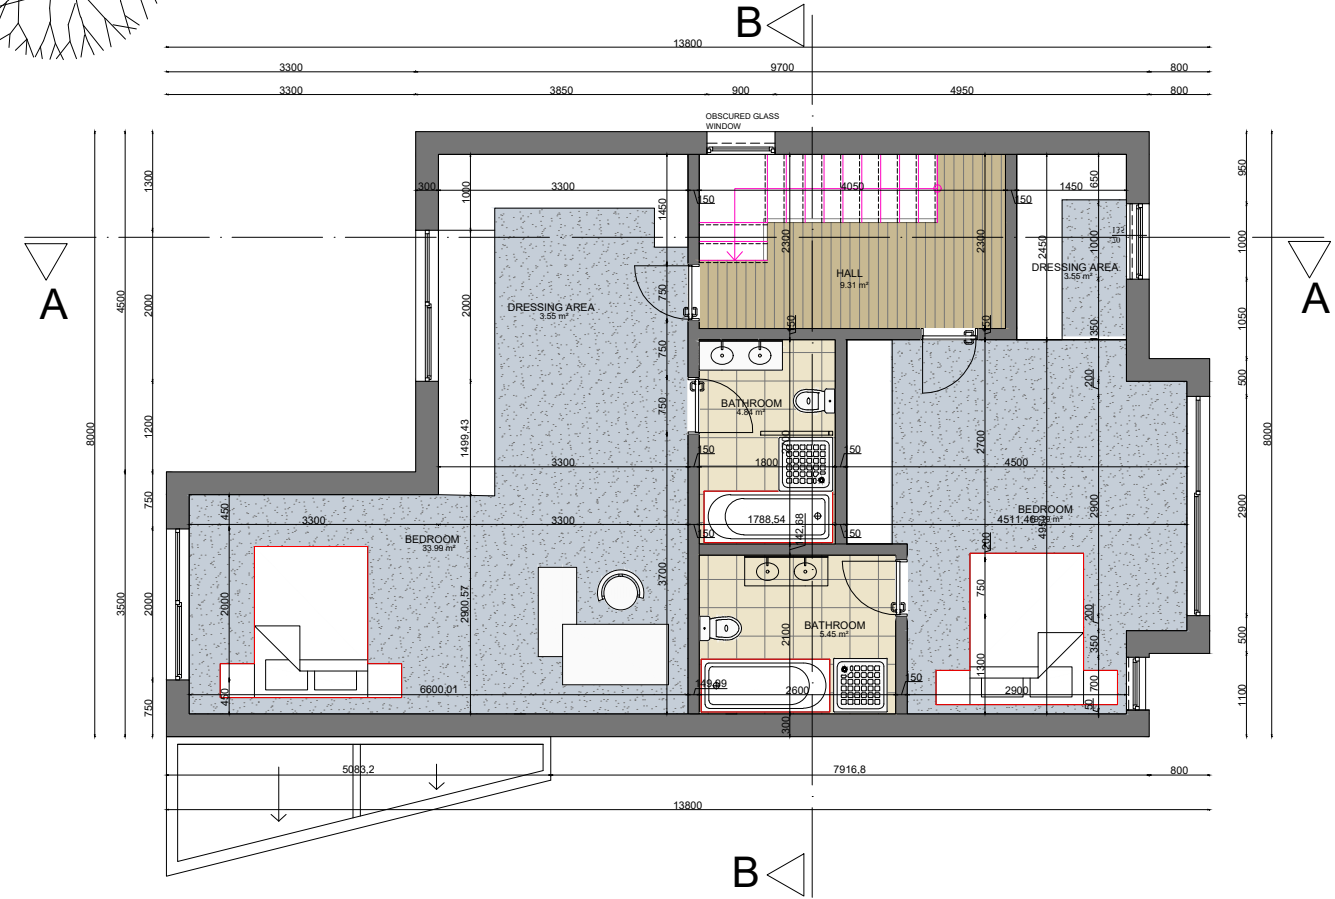

Proposed First Floor Plan

GIA

4 Bedrooms
8 People

GF= 85.98m²
FF= 79.61m²
SF= 69.98m²

TOTAL GIA= 235.57m²