


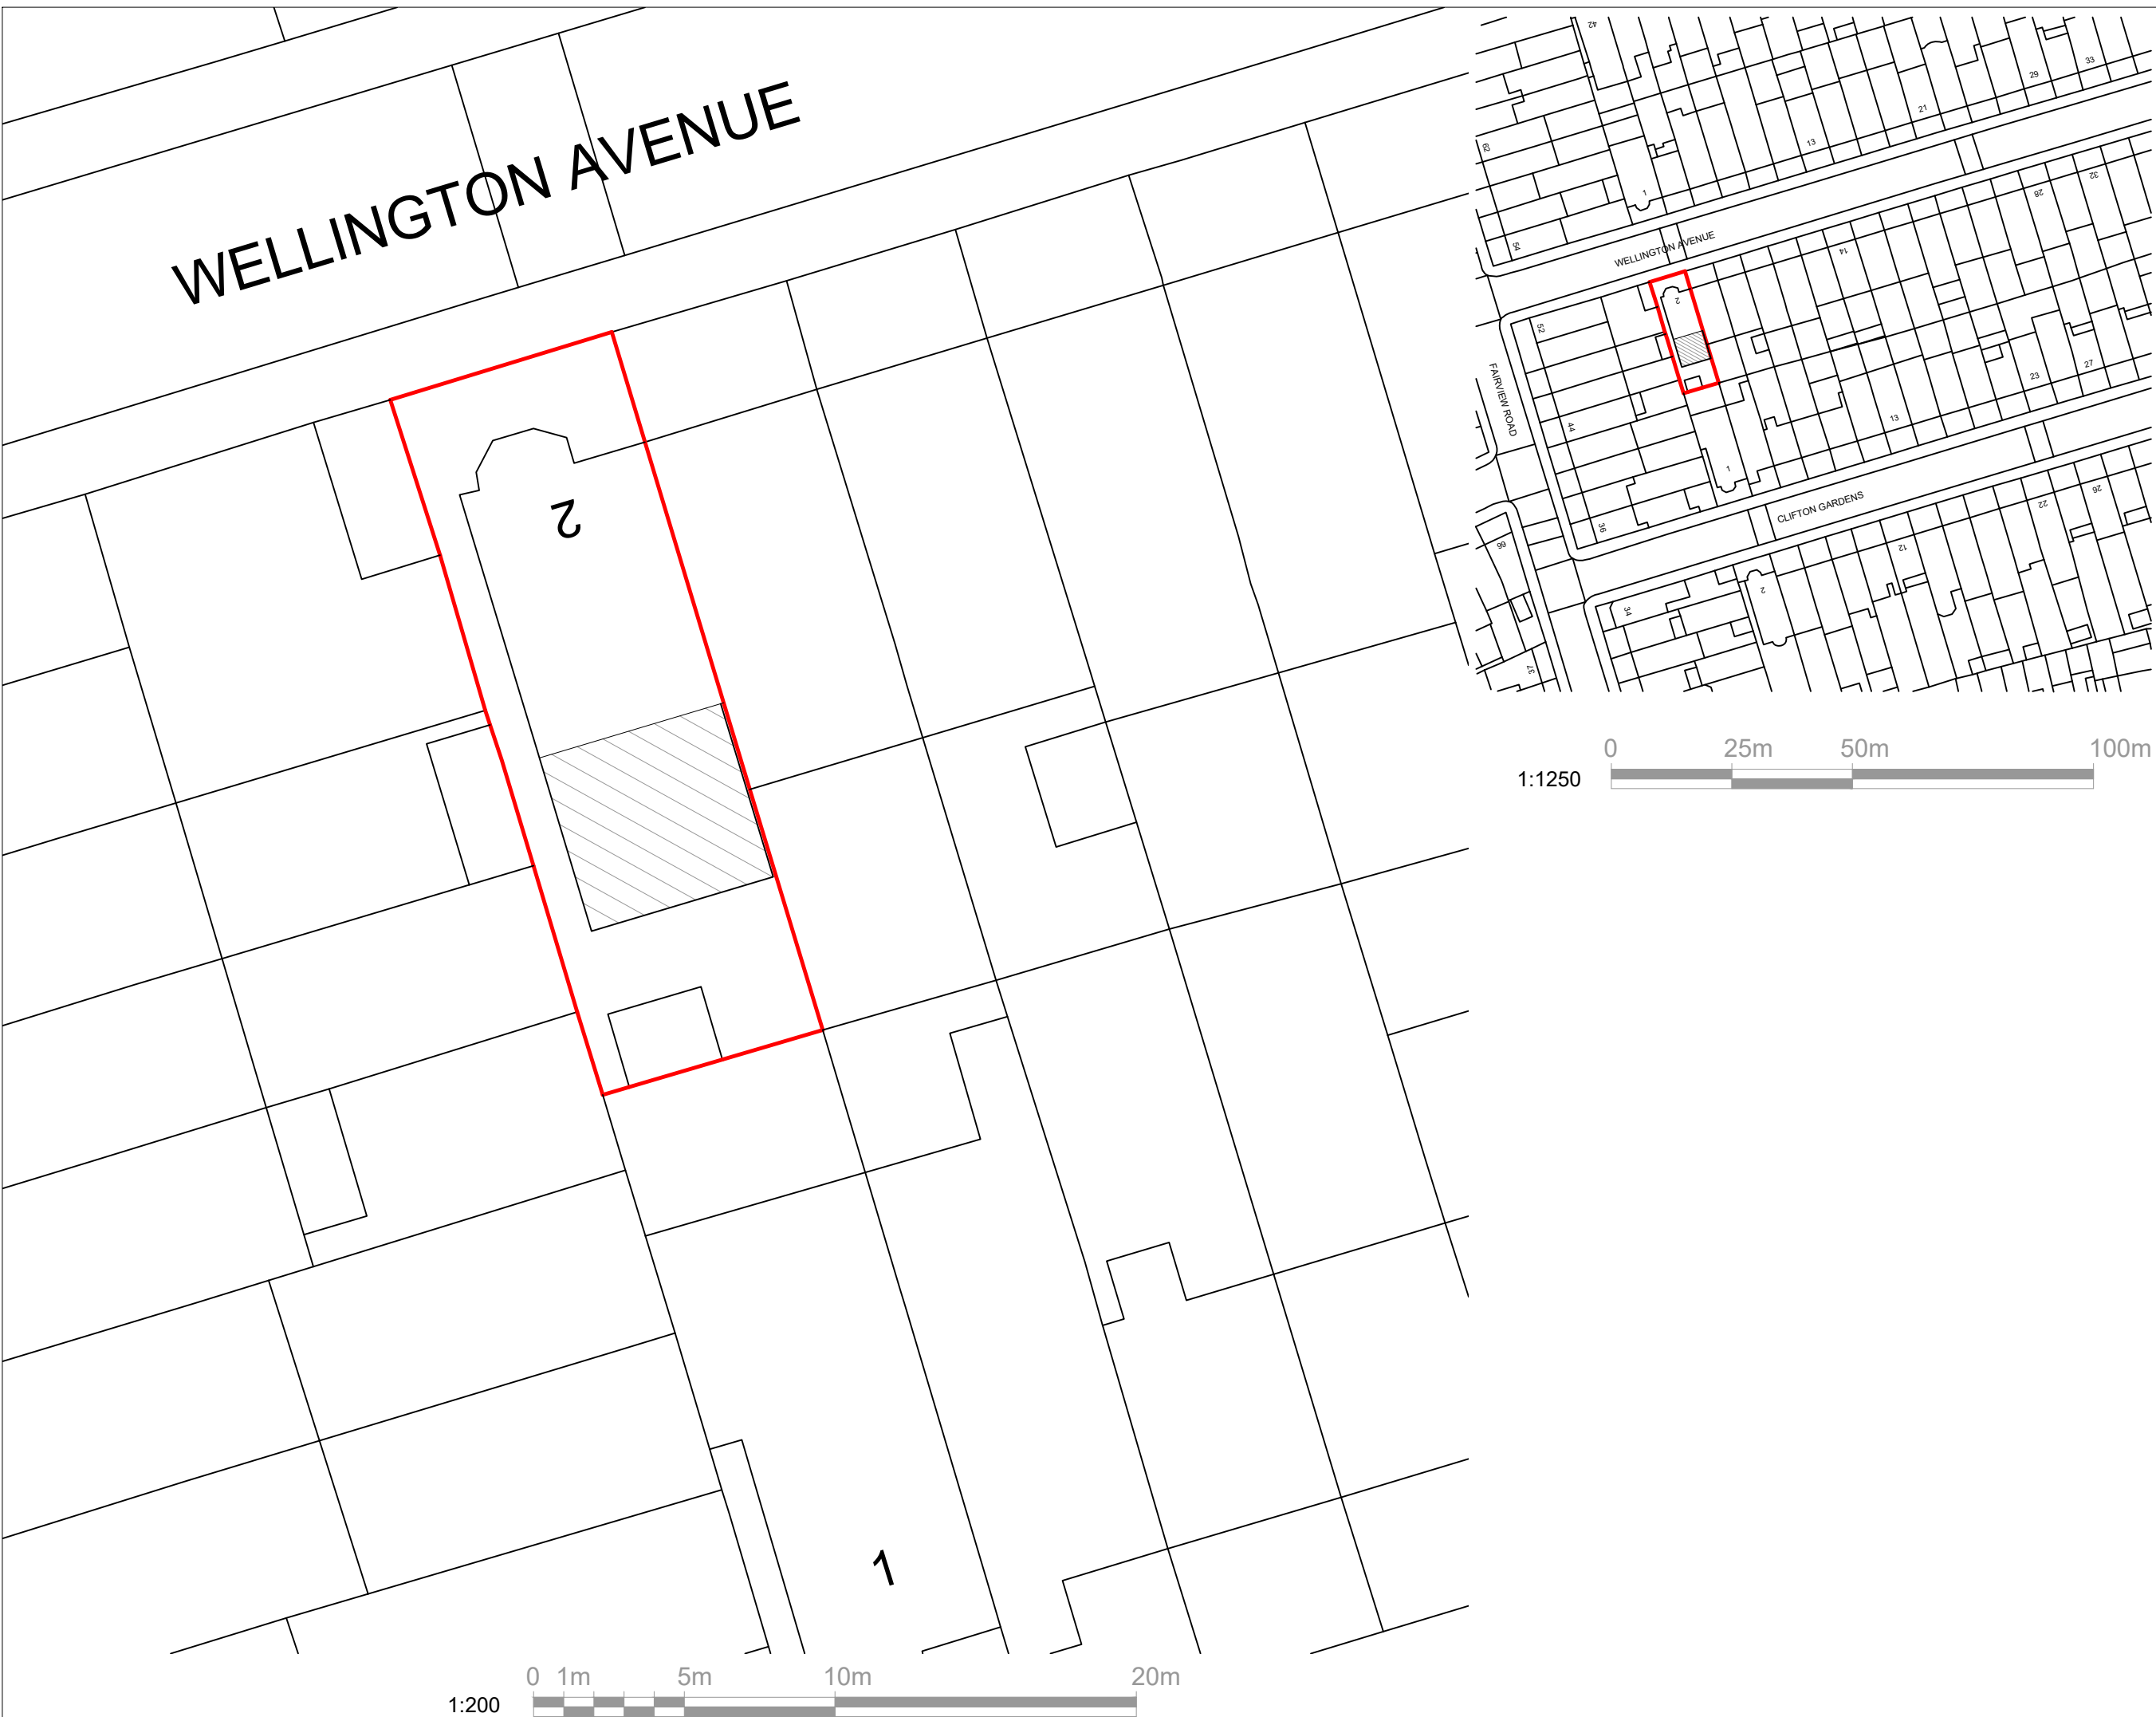




SIGNATURE PLANS
YOUR LOCAL ARCHITECTURE STUDIO

SIGNATURE PLANS LTD.

45 STAMFORD HILL, LONDON N16 5SR

07491265532

INFO@SIGNATUREPLANS.CO.UK

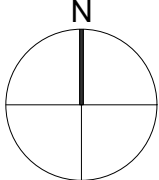

PROPERTY ADDRESS:

**2 WELLINGTON AVENUE,
LONDON N15 6AS**

PROJECT TITLE:

PROPOSED 6M REAR EXTENSION

SHEET TITLE:

LOCATION AND SITE PLAN

DATE: 30 November 2022

REVISION: RV00

SCALE: 1:200/1:1250 @A3




PAGE NO: 01 OF 09

SIGNATURE PLANS LTD.

45 STAMFORD HILL, LONDON N16 5SR

07491265532

INFO@SIGNATUREPLANS.CO.UK

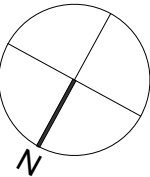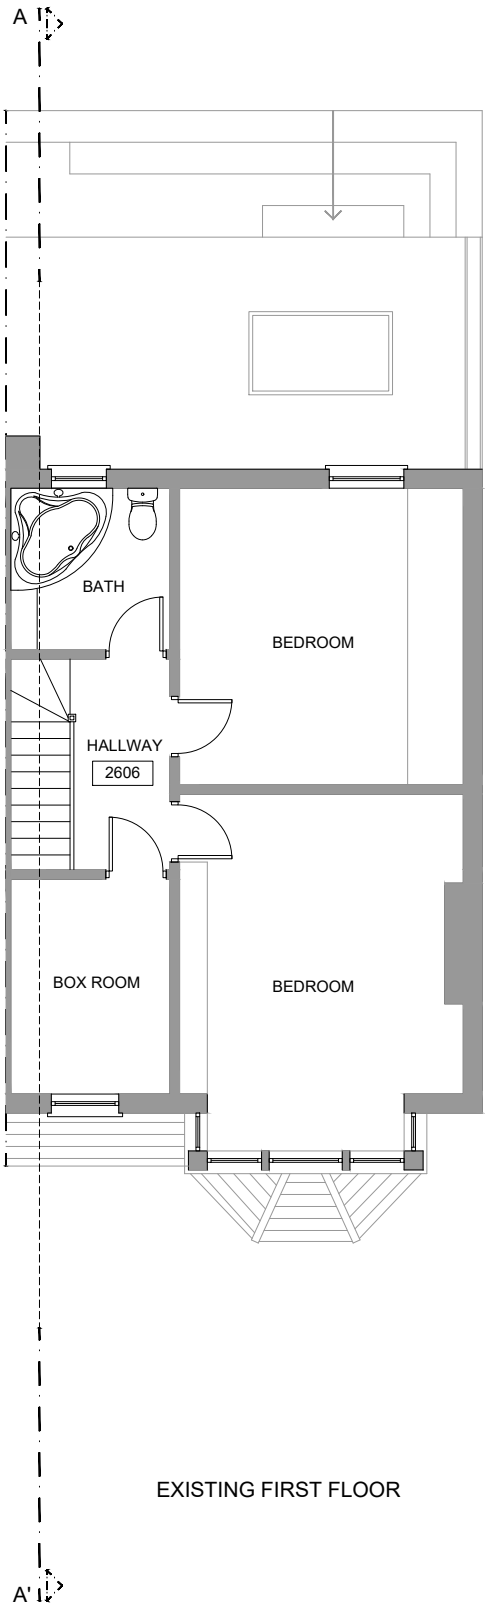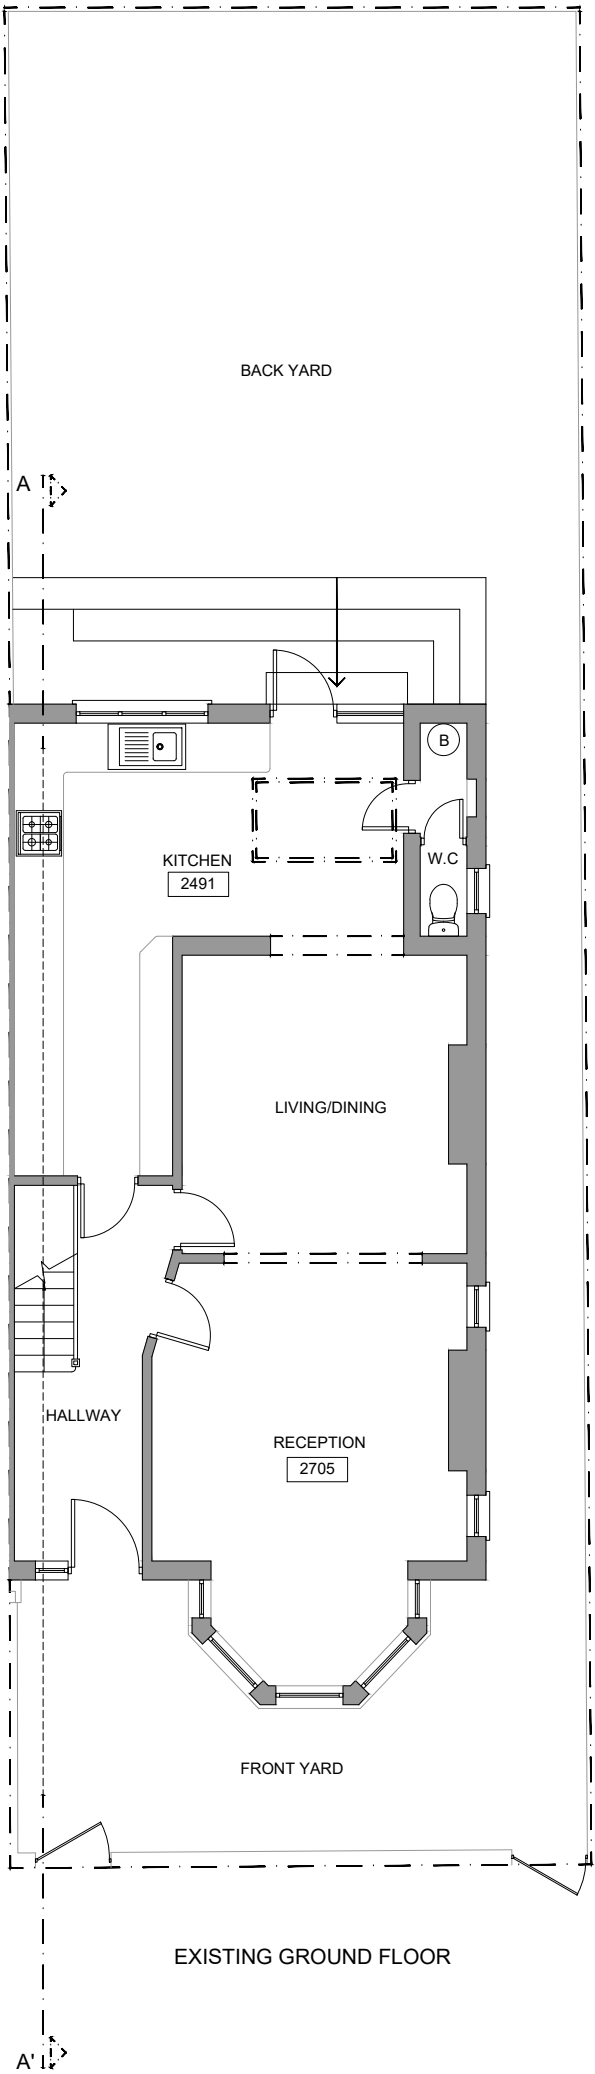

PROPERTY ADDRESS:

2 WELLINGTON AVENUE,
LONDON N15 6AS

PROJECT TITLE:

PROPOSED 6M REAR EXTENSION

SHEET TITLE:

EXISTING FLOOR PLANS

DATE: 30 November 2022

REVISION: RV00

SCALE: 1:100 @A3


PAGE NO: 02 OF 09

SIGNATURE PLANS LTD.


45 STAMFORD HILL, LONDON N16 5SR

07491265532

INFO@SIGNATUREPLANS.CO.UK

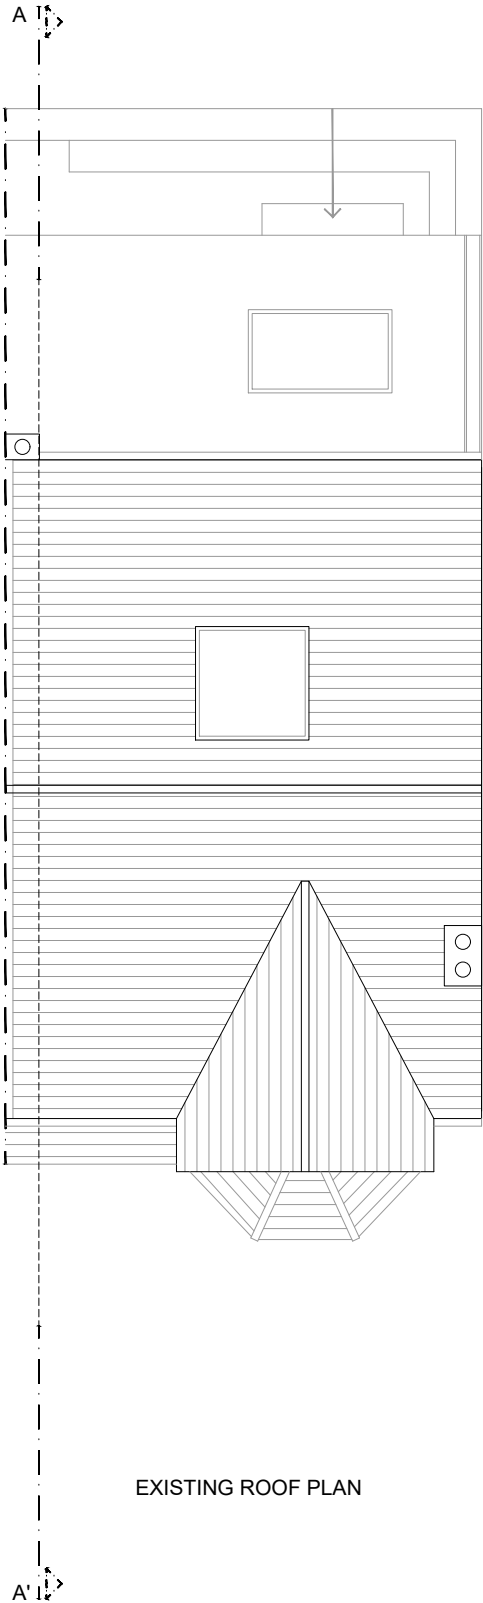

EXISTING ROOF PLAN

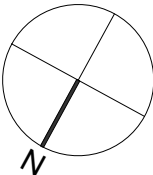

PROPERTY ADDRESS:

2 WELLINGTON AVENUE,
LONDON N15 6AS

PROJECT TITLE:

PROPOSED 6M REAR EXTENSION

SHEET TITLE:

EXISTING FLOOR PLANS

DATE: 30 November 2022

REVISION: RV00

SCALE: 1:100 @A3

PAGE NO: 03 OF 09

SIGNATURE PLANS LTD.


45 STAMFORD HILL, LONDON N16 5SR

07491265532

INFO@SIGNATUREPLANS.CO.UK



EXISTING REAR ELEVATION

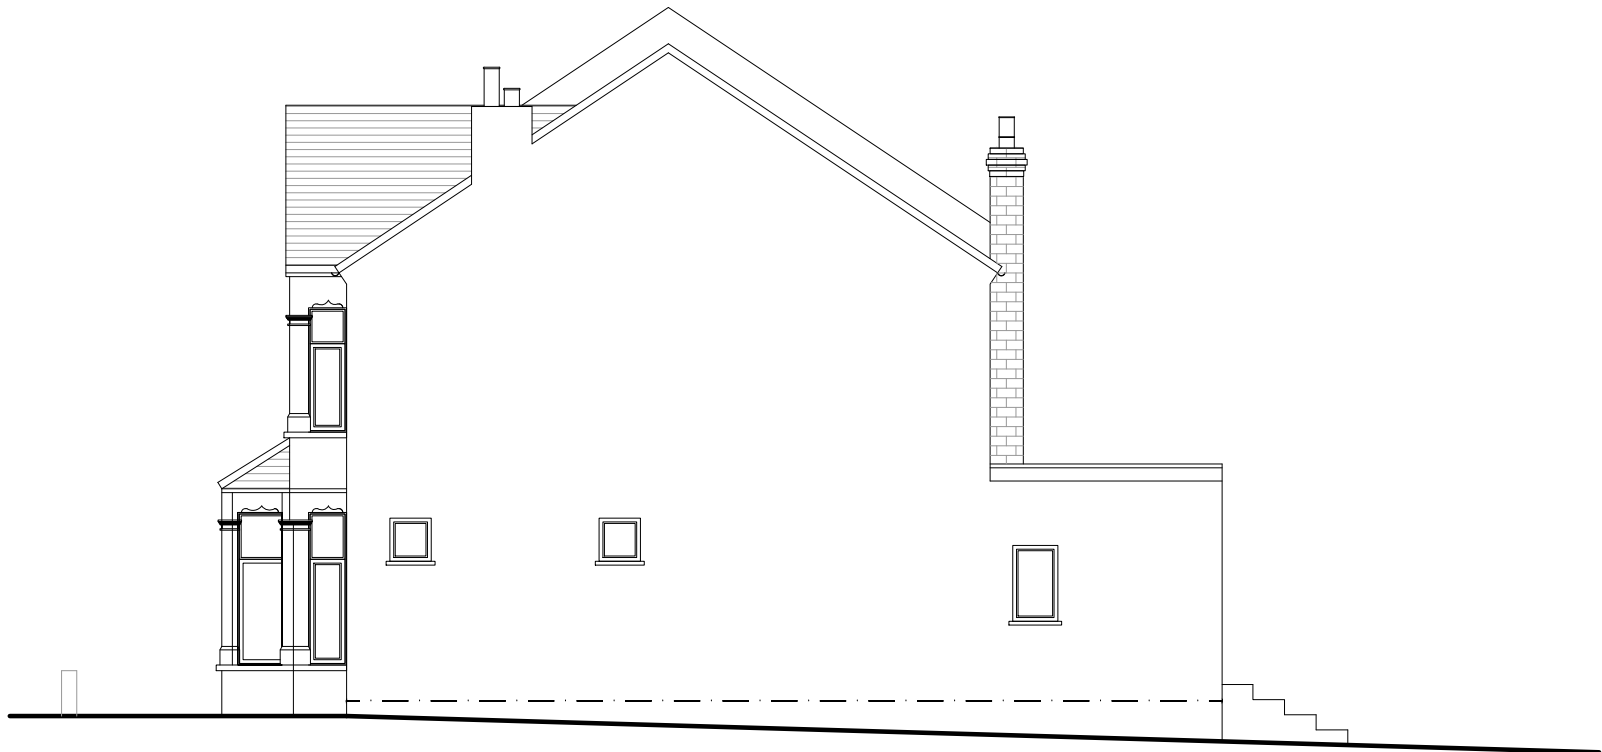

EXISTING SIDE ELEVATION



PROPERTY ADDRESS:

2 WELLINGTON AVENUE,
LONDON N15 6AS

PROJECT TITLE:

PROPOSED 6M REAR EXTENSION

SHEET TITLE:

EXISTING ELEVATIONS

DATE: 30 November 2022

REVISION: RV00

SCALE: 1:100 @A3


PAGE NO: 04 OF 09

SIGNATURE PLANS LTD.

45 STAMFORD HILL, LONDON N16 5SR

07491265532

INFO@SIGNATUREPLANS.CO.UK

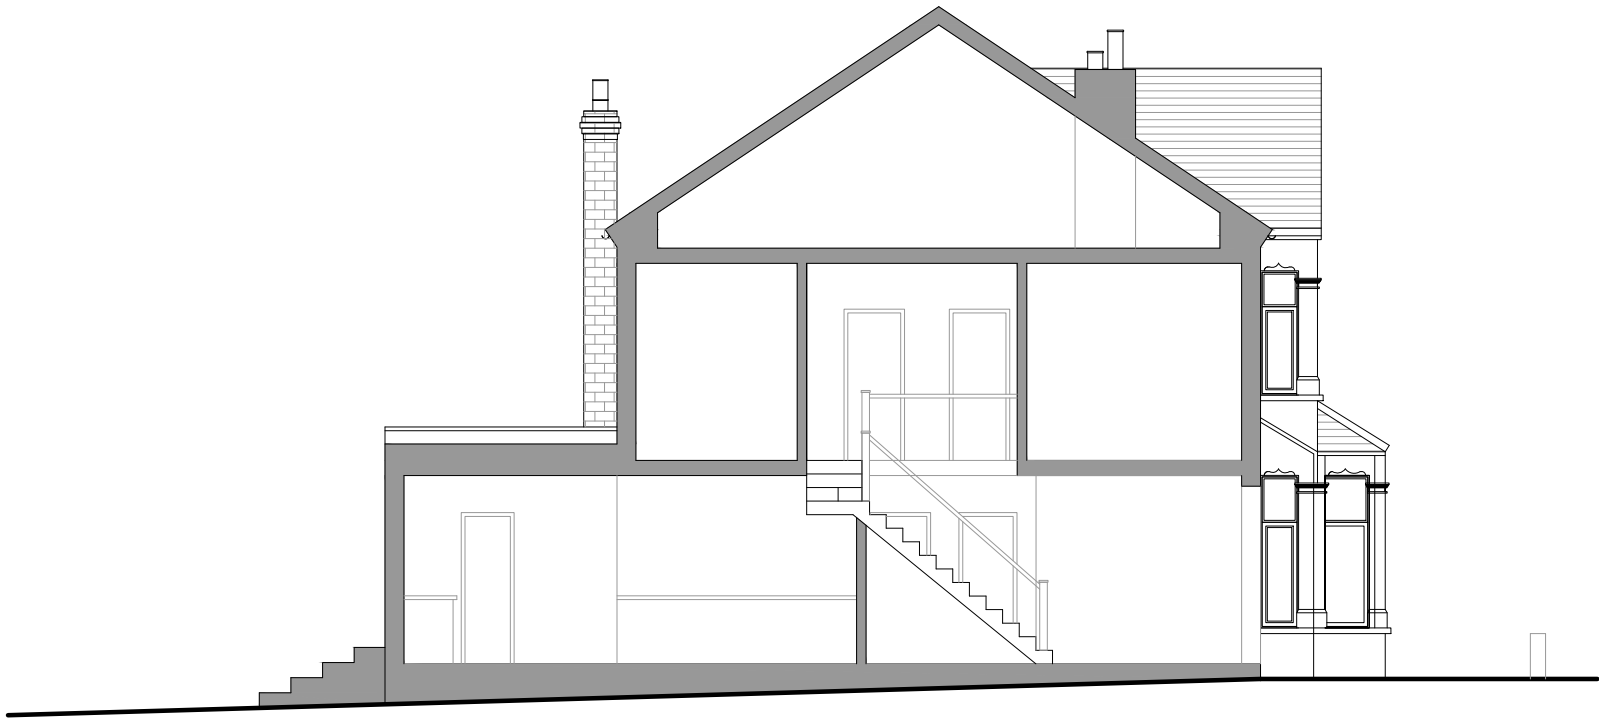

EXISTING SECTION A-A'



PROPERTY ADDRESS:

2 WELLINGTON AVENUE,
LONDON N15 6AS

PROJECT TITLE:

PROPOSED 6M REAR EXTENSION

SHEET TITLE:

EXISTING SECTION A-A'

DATE: 30 November 2022


REVISION: RV00

SCALE: 1:100 @A3

PAGE NO: 05 OF 09



CAVITY WALL TO BE 100MM
THEMALITE BLOCK WORK INNER
LEAF- WITH SKIM COAT, 100MM
ROCKWOOL OR SIMILAR INSULATION
BETWEEN LEAFS, OUTER
LEAF-100MM MATCHING BLOCK WORK
TIED TO INNER LEAF CONSTRUCTION
WITH STAINLESS STEEL TIES.

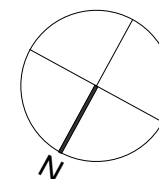

PROPERTY ADDRESS:

2 WELLINGTON AVENUE,
LONDON N15 6AS

PROJECT TITLE:

PROPOSED 6M REAR EXTENSION

SHEET TITLE:

PROPOSED FLOOR PLANS

DATE: 30 November 2022

REVISION: RV00

SCALE: 1:100 @A3


PAGE NO: 06 OF 09

SIGNATURE PLANS LTD.

45 STAMFORD HILL, LONDON N16 5SR

07491265532

INFO@SIGNATUREPLANS.CO.UK

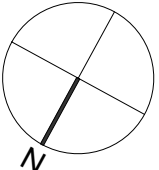

PROPERTY ADDRESS:

2 WELLINGTON AVENUE,
LONDON N15 6AS

PROJECT TITLE:

PROPOSED 6M REAR EXTENSION

SHEET TITLE:


PROPOSED FLOOR PLANS

DATE: 30 November 2022

REVISION: RV00

SCALE: 1:100 @A3

PAGE NO: 07 OF 09

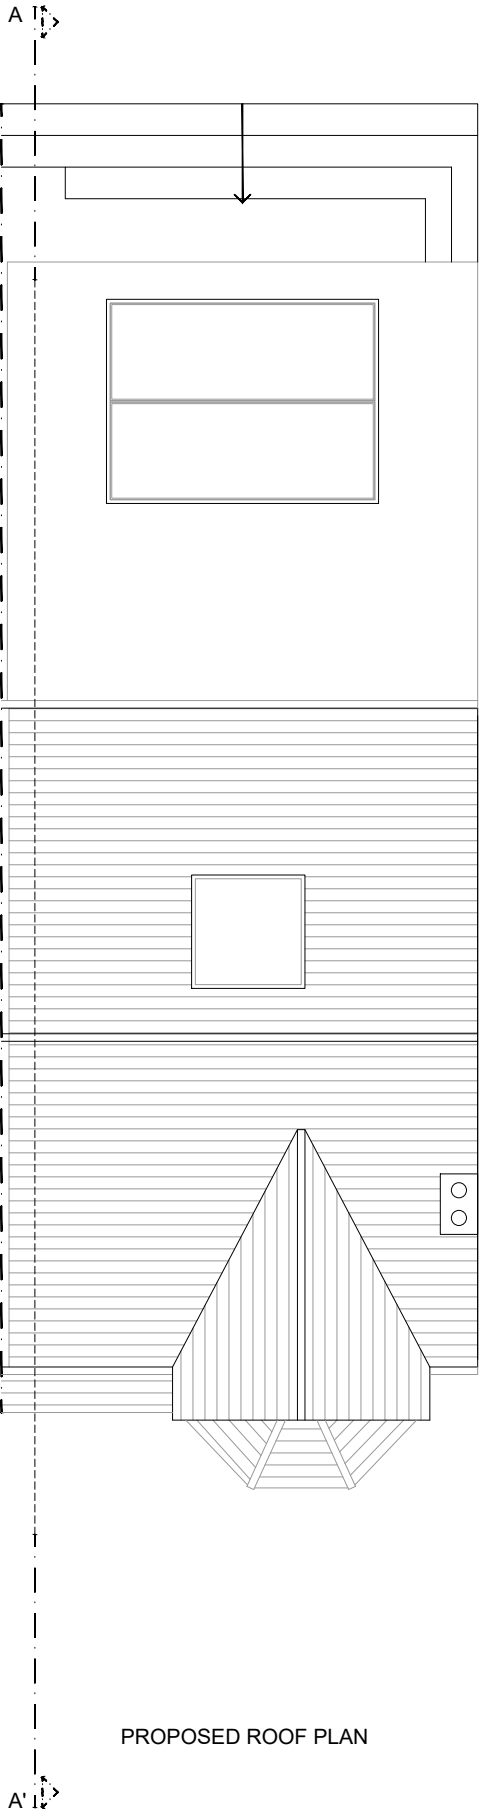


PROPOSED ROOF PLAN

SIGNATURE PLANS LTD.


45 STAMFORD HILL, LONDON N16 5SR

07491265532

INFO@SIGNATUREPLANS.CO.UK

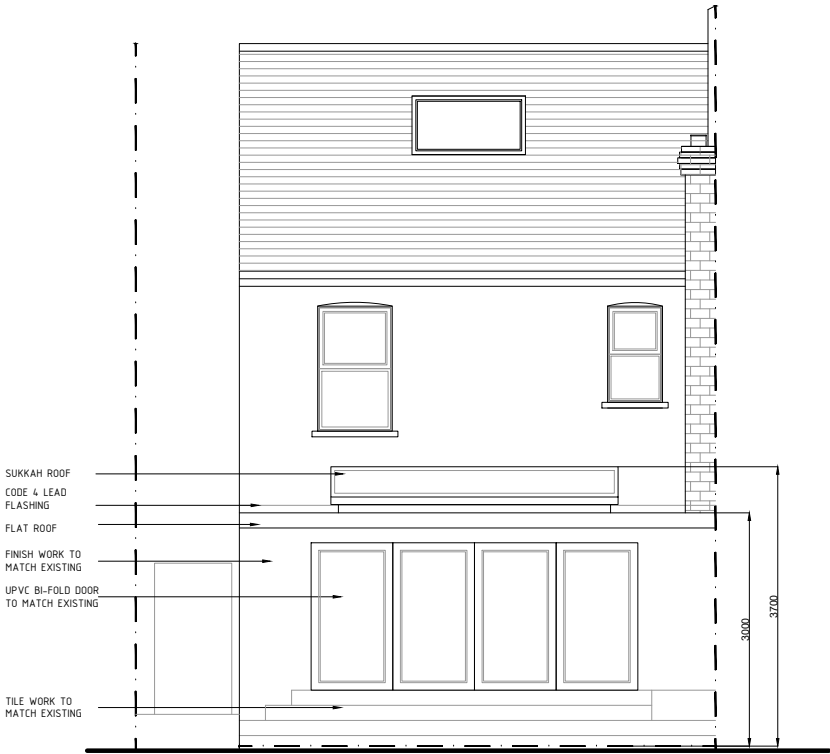

PROPOSED REAR ELEVATION

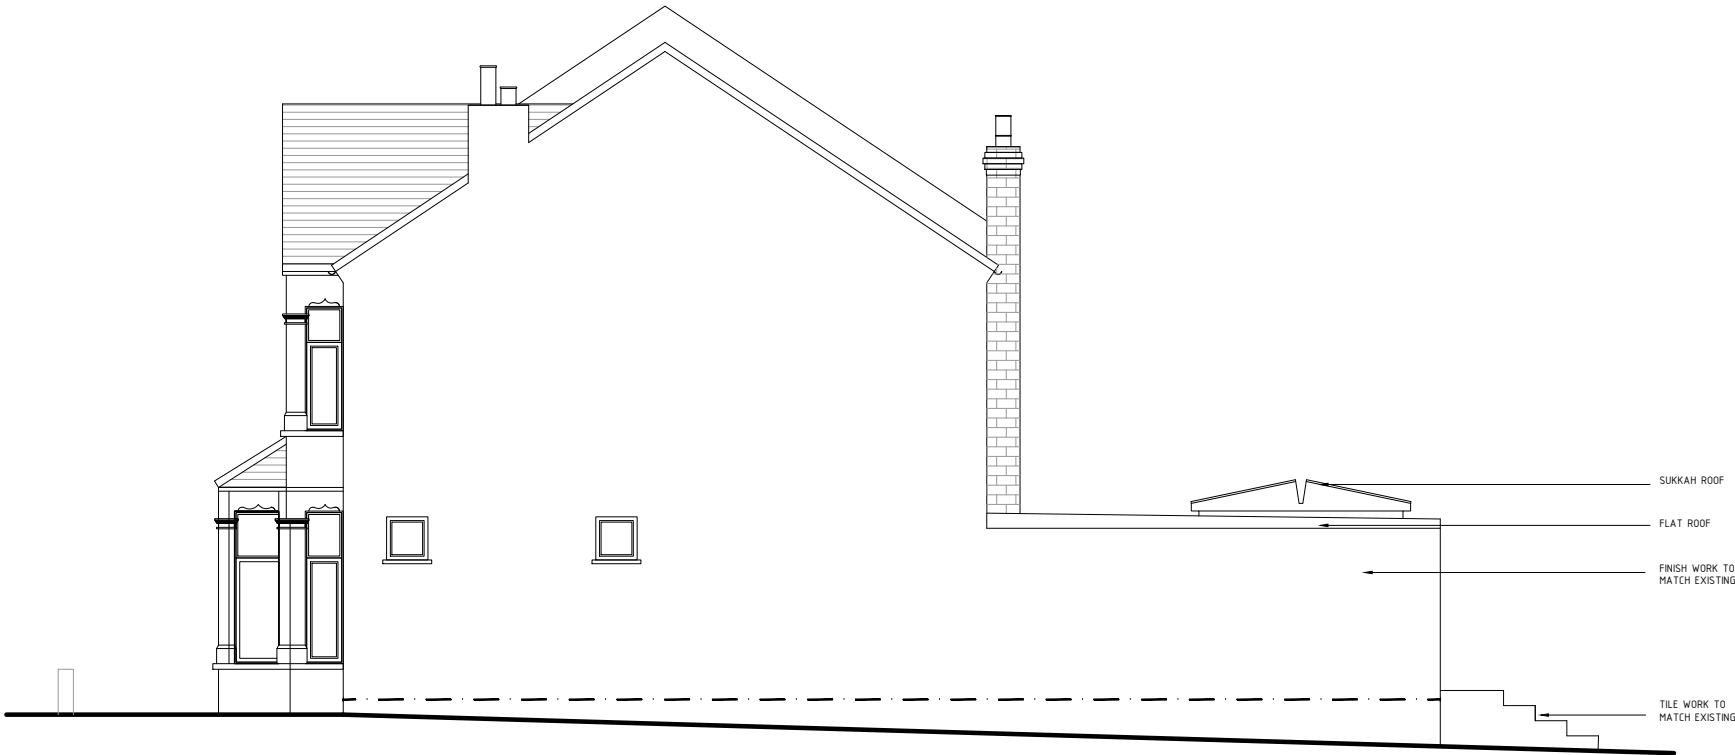

PROPOSED SIDE ELEVATION



PROPERTY ADDRESS:

2 WELLINGTON AVENUE,
LONDON N15 6AS

PROJECT TITLE:

PROPOSED 6M REAR EXTENSION

SHEET TITLE:

PROPOSED ELEVATIONS

DATE: 30 November 2022

REVISION: RV00

SCALE: 1:100 @A3


PAGE NO: 08 OF 09

SIGNATURE PLANS LTD.

45 STAMFORD HILL, LONDON N16 5SR

07491265532

INFO@SIGNATUREPLANS.CO.UK

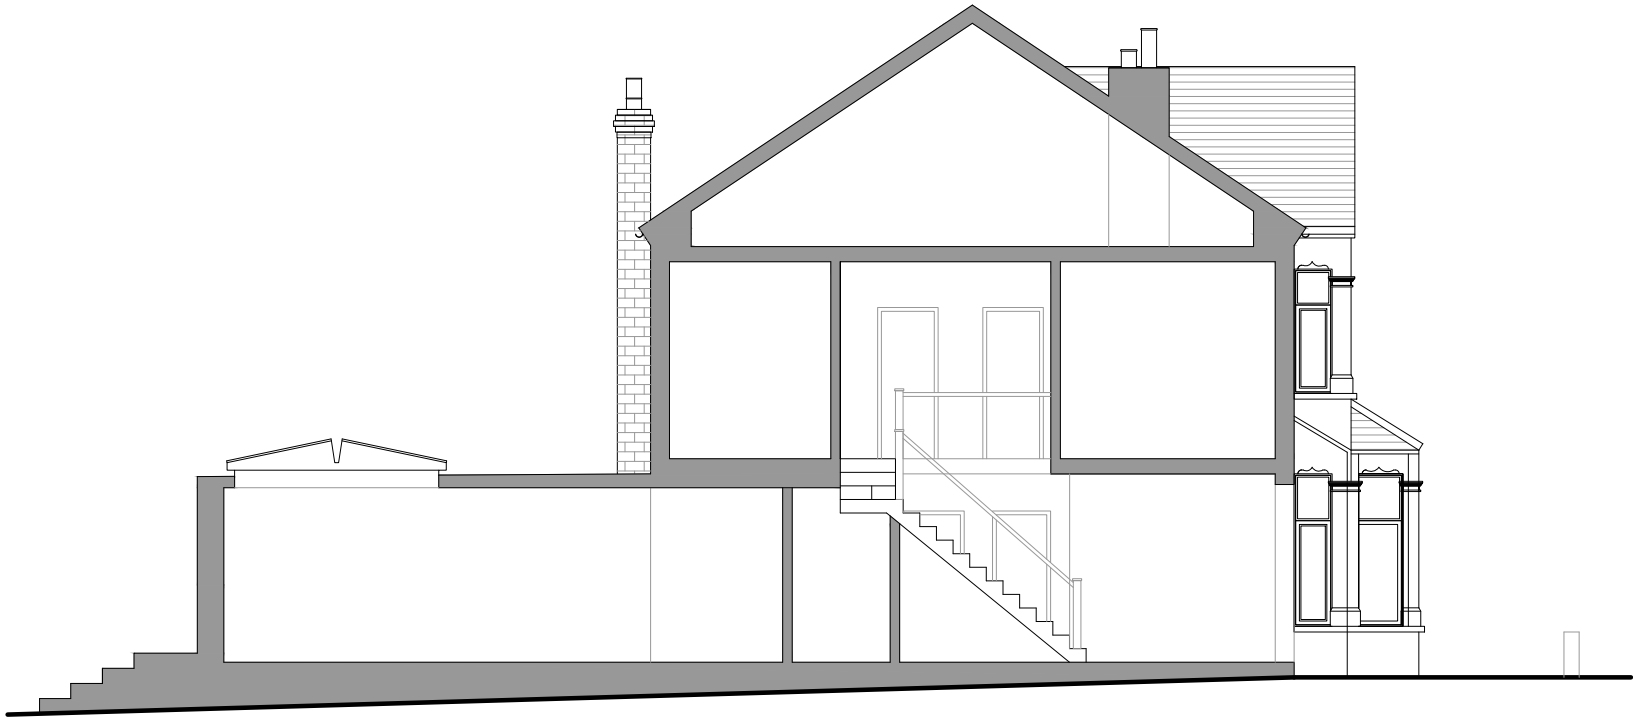

PROPOSED SECTION A-A'



PROPERTY ADDRESS:

2 WELLINGTON AVENUE,
LONDON N15 6AS

PROJECT TITLE:

PROPOSED 6M REAR EXTENSION

SHEET TITLE:

PROPOSED SECTION A-A'

DATE: 30 November 2022

REVISION: RV00

SCALE: 1:100 @A3

PAGE NO: 09 OF 09