

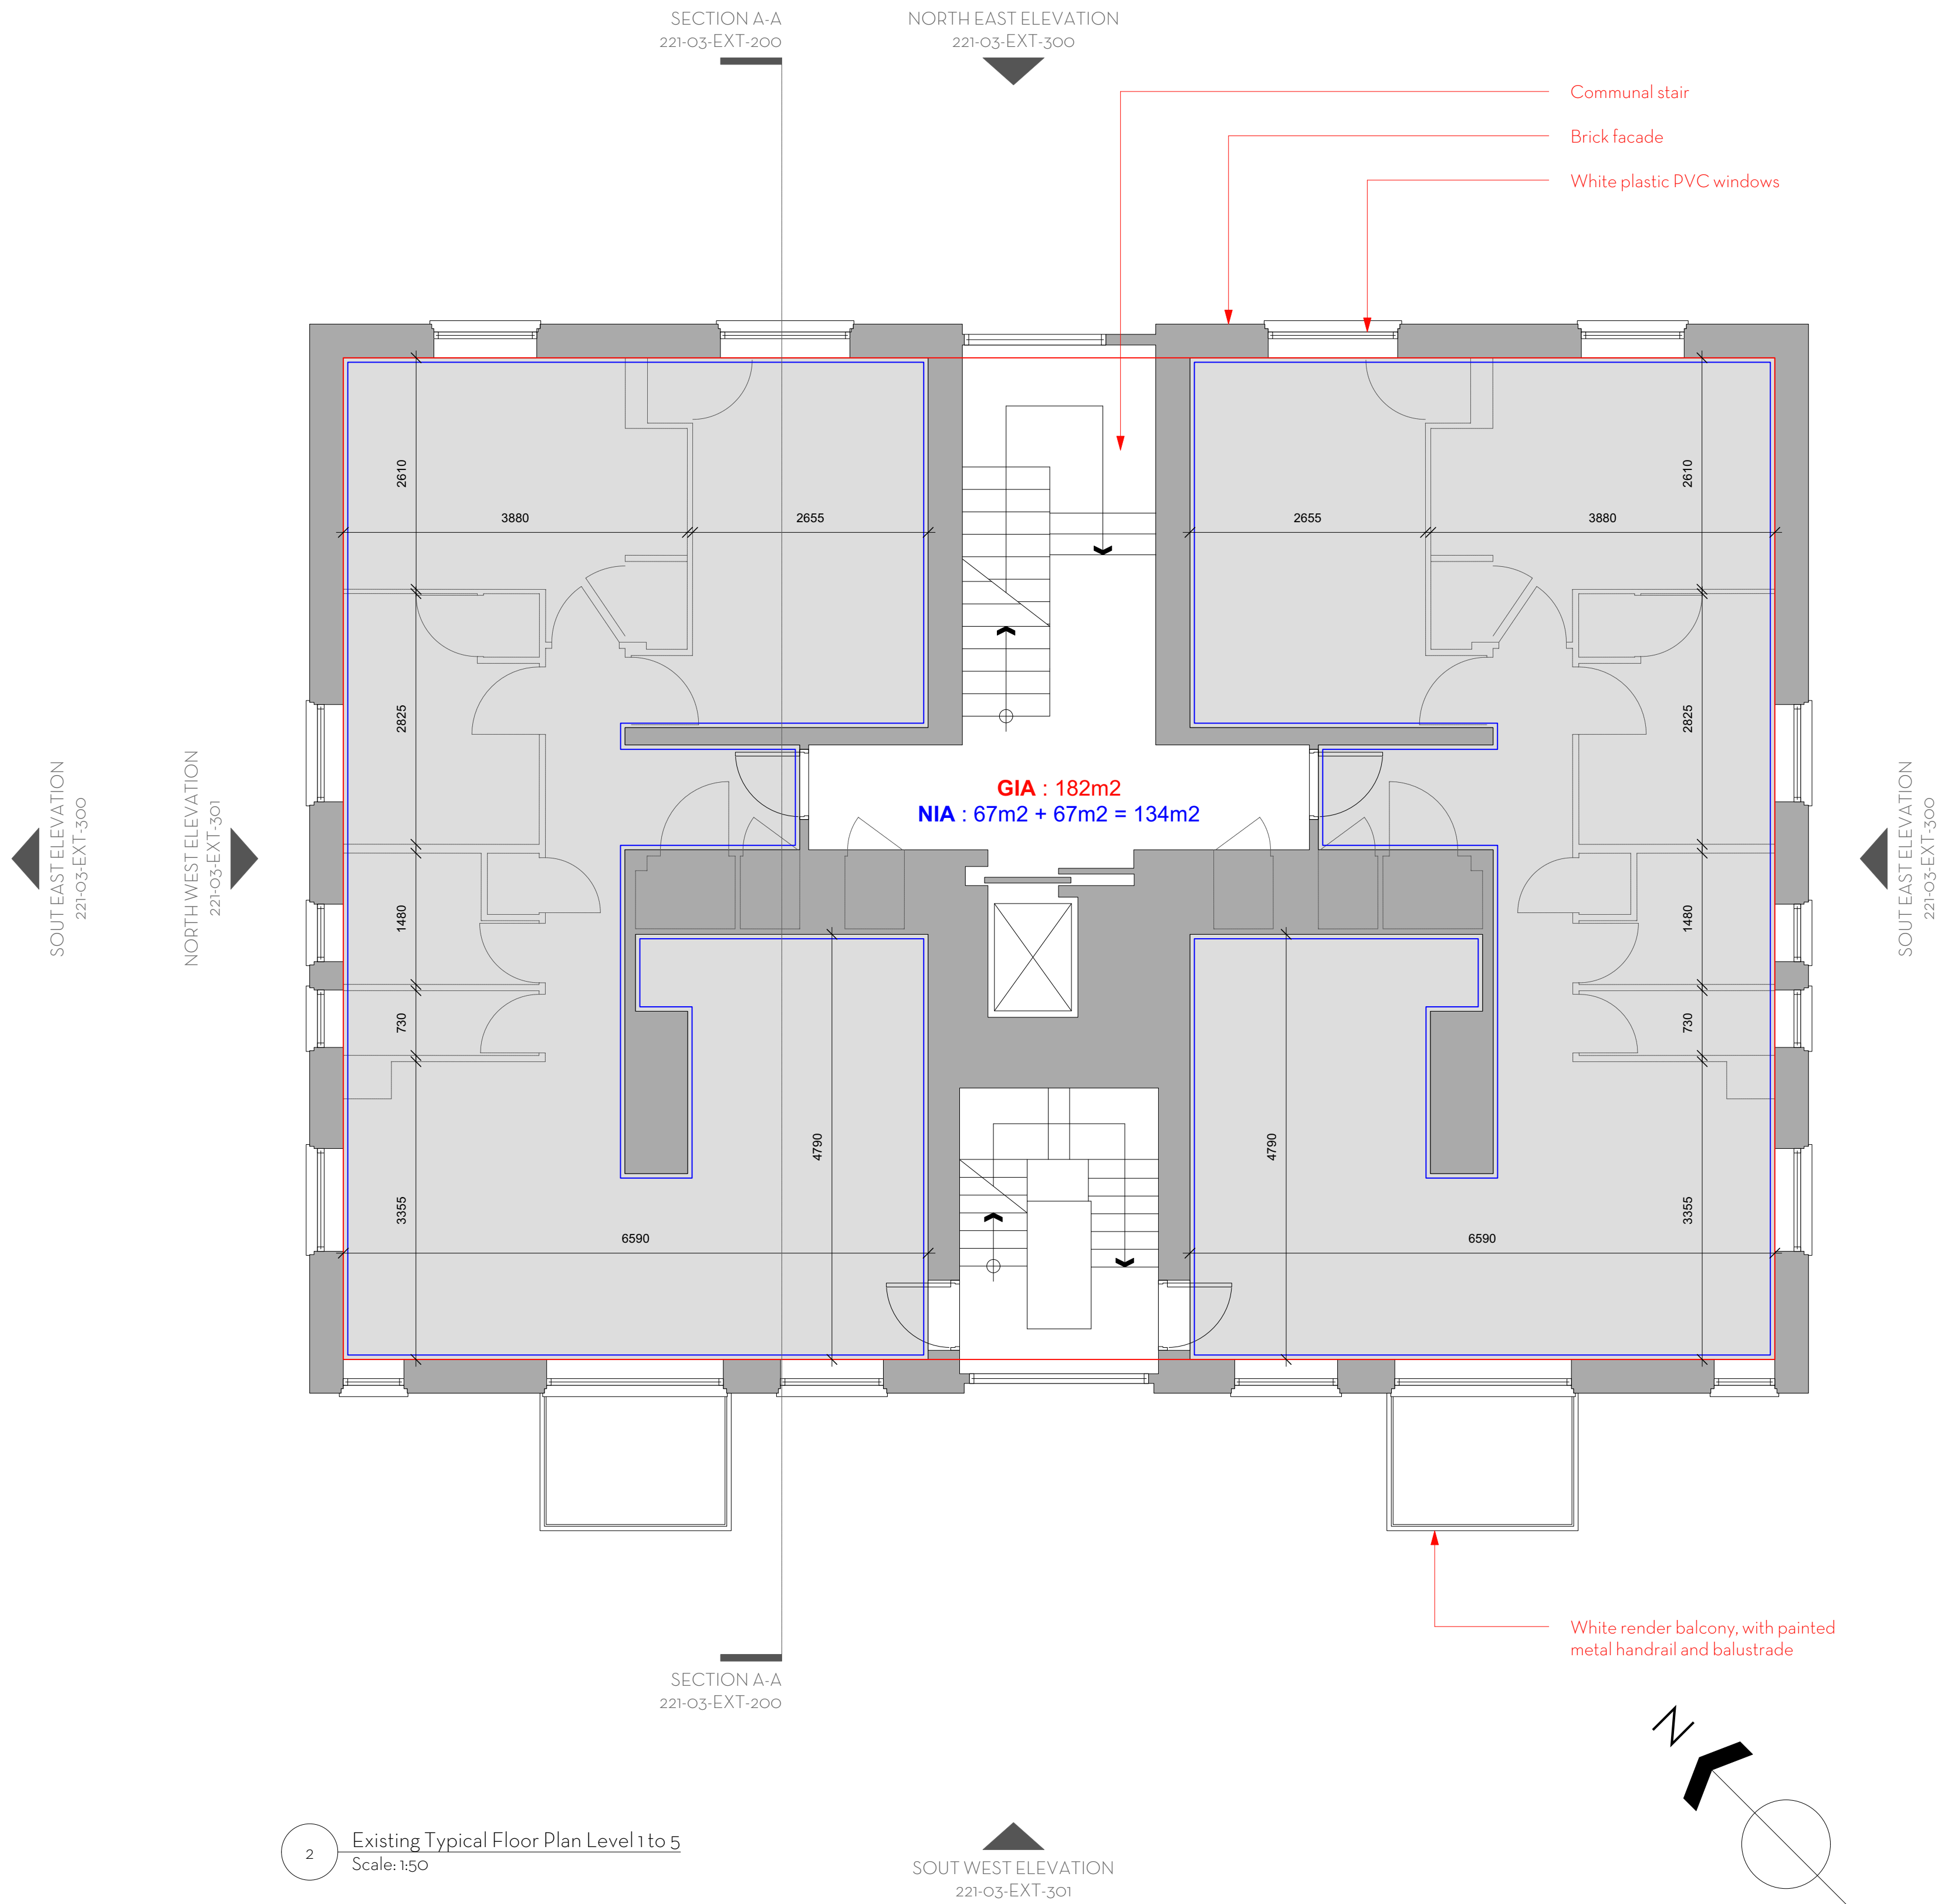
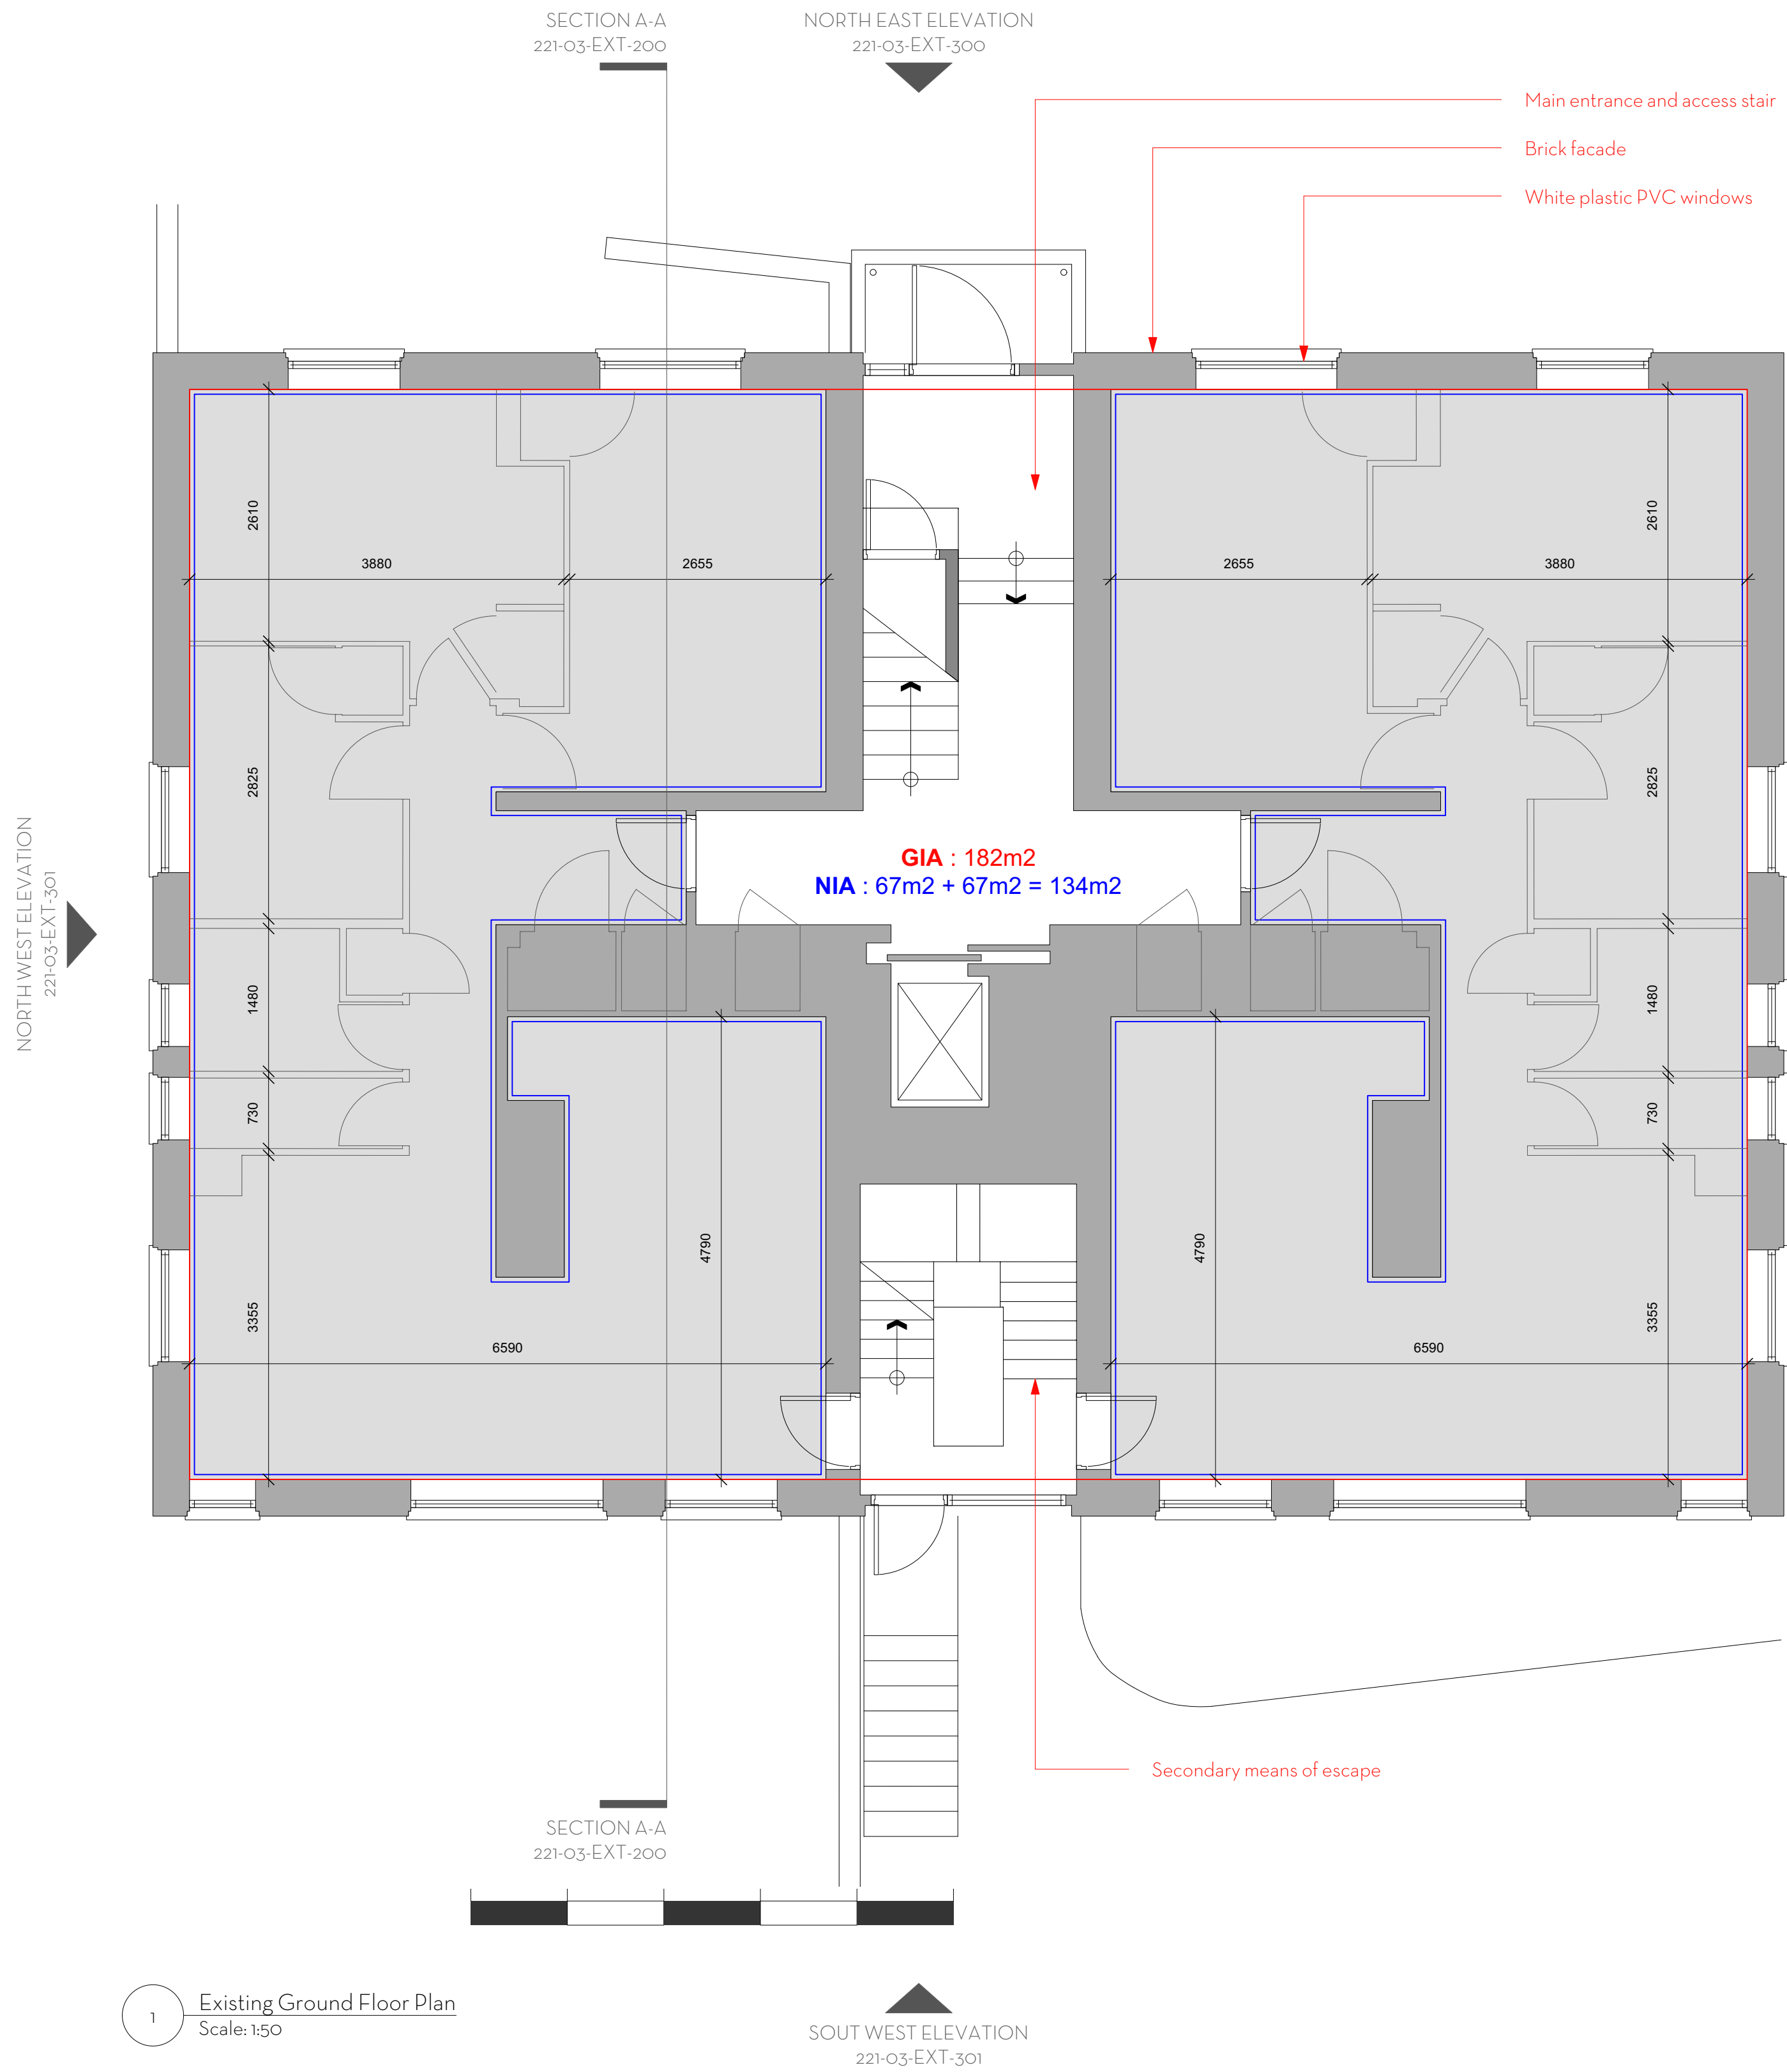


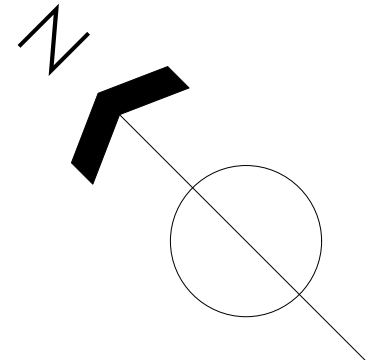

1 Existing Ground Floor Plan
Scale: 1:50

2 Existing Typical Floor Plan Level 1 to 5
Scale: 1:50

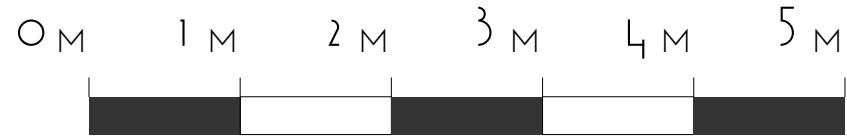

PRELIMINARY

Do not scale. Use figured dimensions only.
All dimensions to be checked on site.
All drawings to be read in conjunction with
the Structural Engineer's drawings.

MANSFIELD HEIGHTS - TOWER




EXISTING FLOOR PLANS 00

PROJECT	Mansfield Heights - Tower
ADDRESS	Mansfield Heights, London N2 0NY
CLIENT	>
AUTHOR	JA
DATE	03.05.22
DRAWING	221-03-EXT-100-01

ARCHITECTURE
DESIGN
MUTINY

(T.F) 07951 248 528
muntiny-architecture.com

Revised Issue	BY	DATE	REV
DESCRIPTION			
This drawing is the copyright of Mutiny Architecture Ltd. Not to be reproduced, retained or disclosed to any unauthorised person either wholly or in part without written permission.			

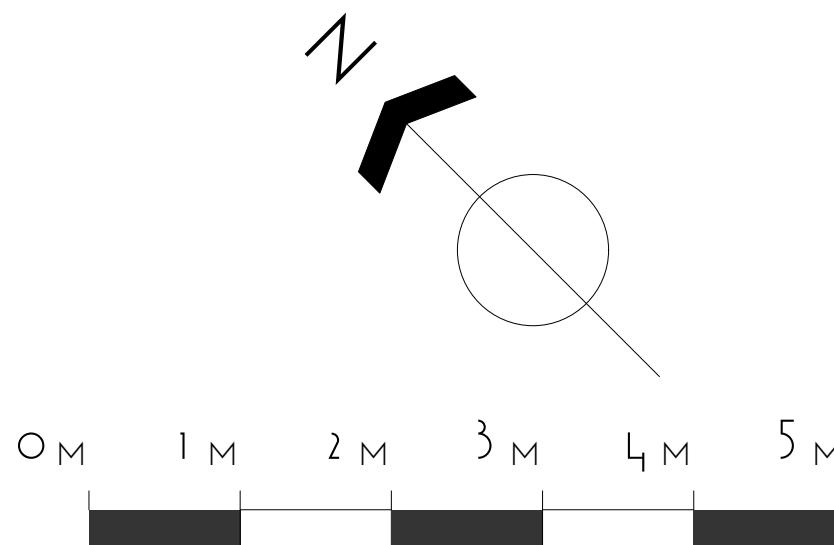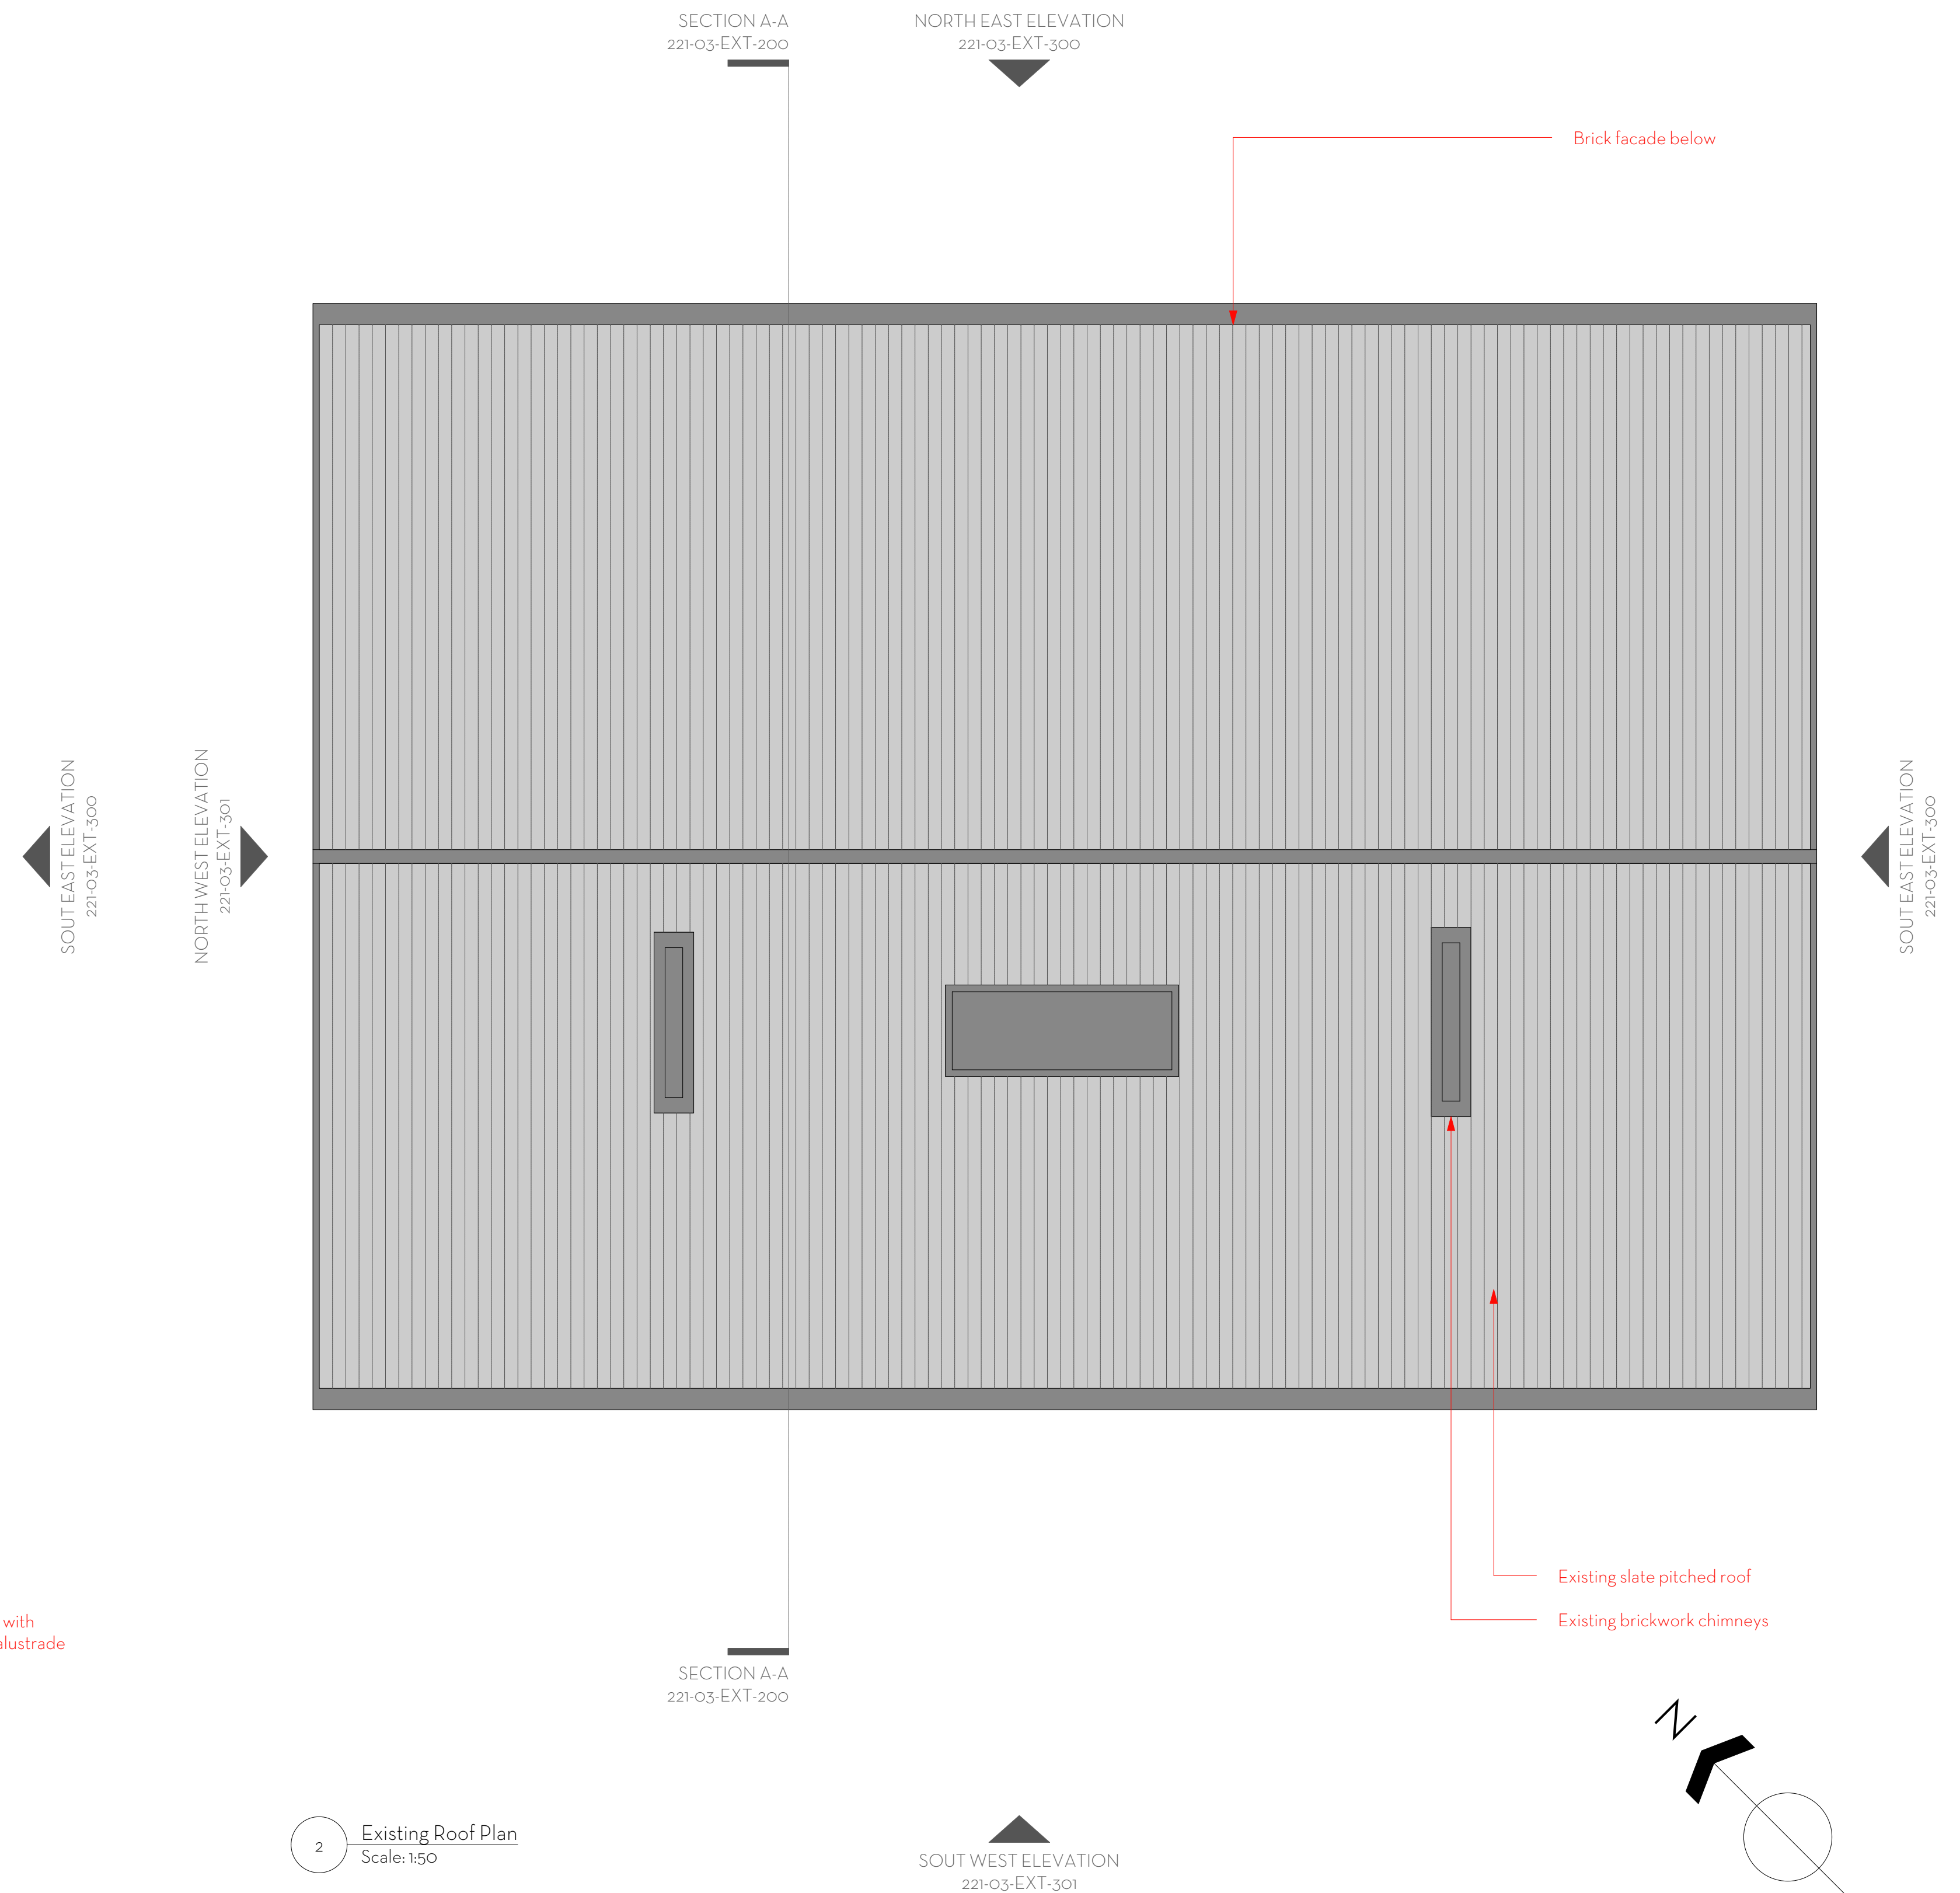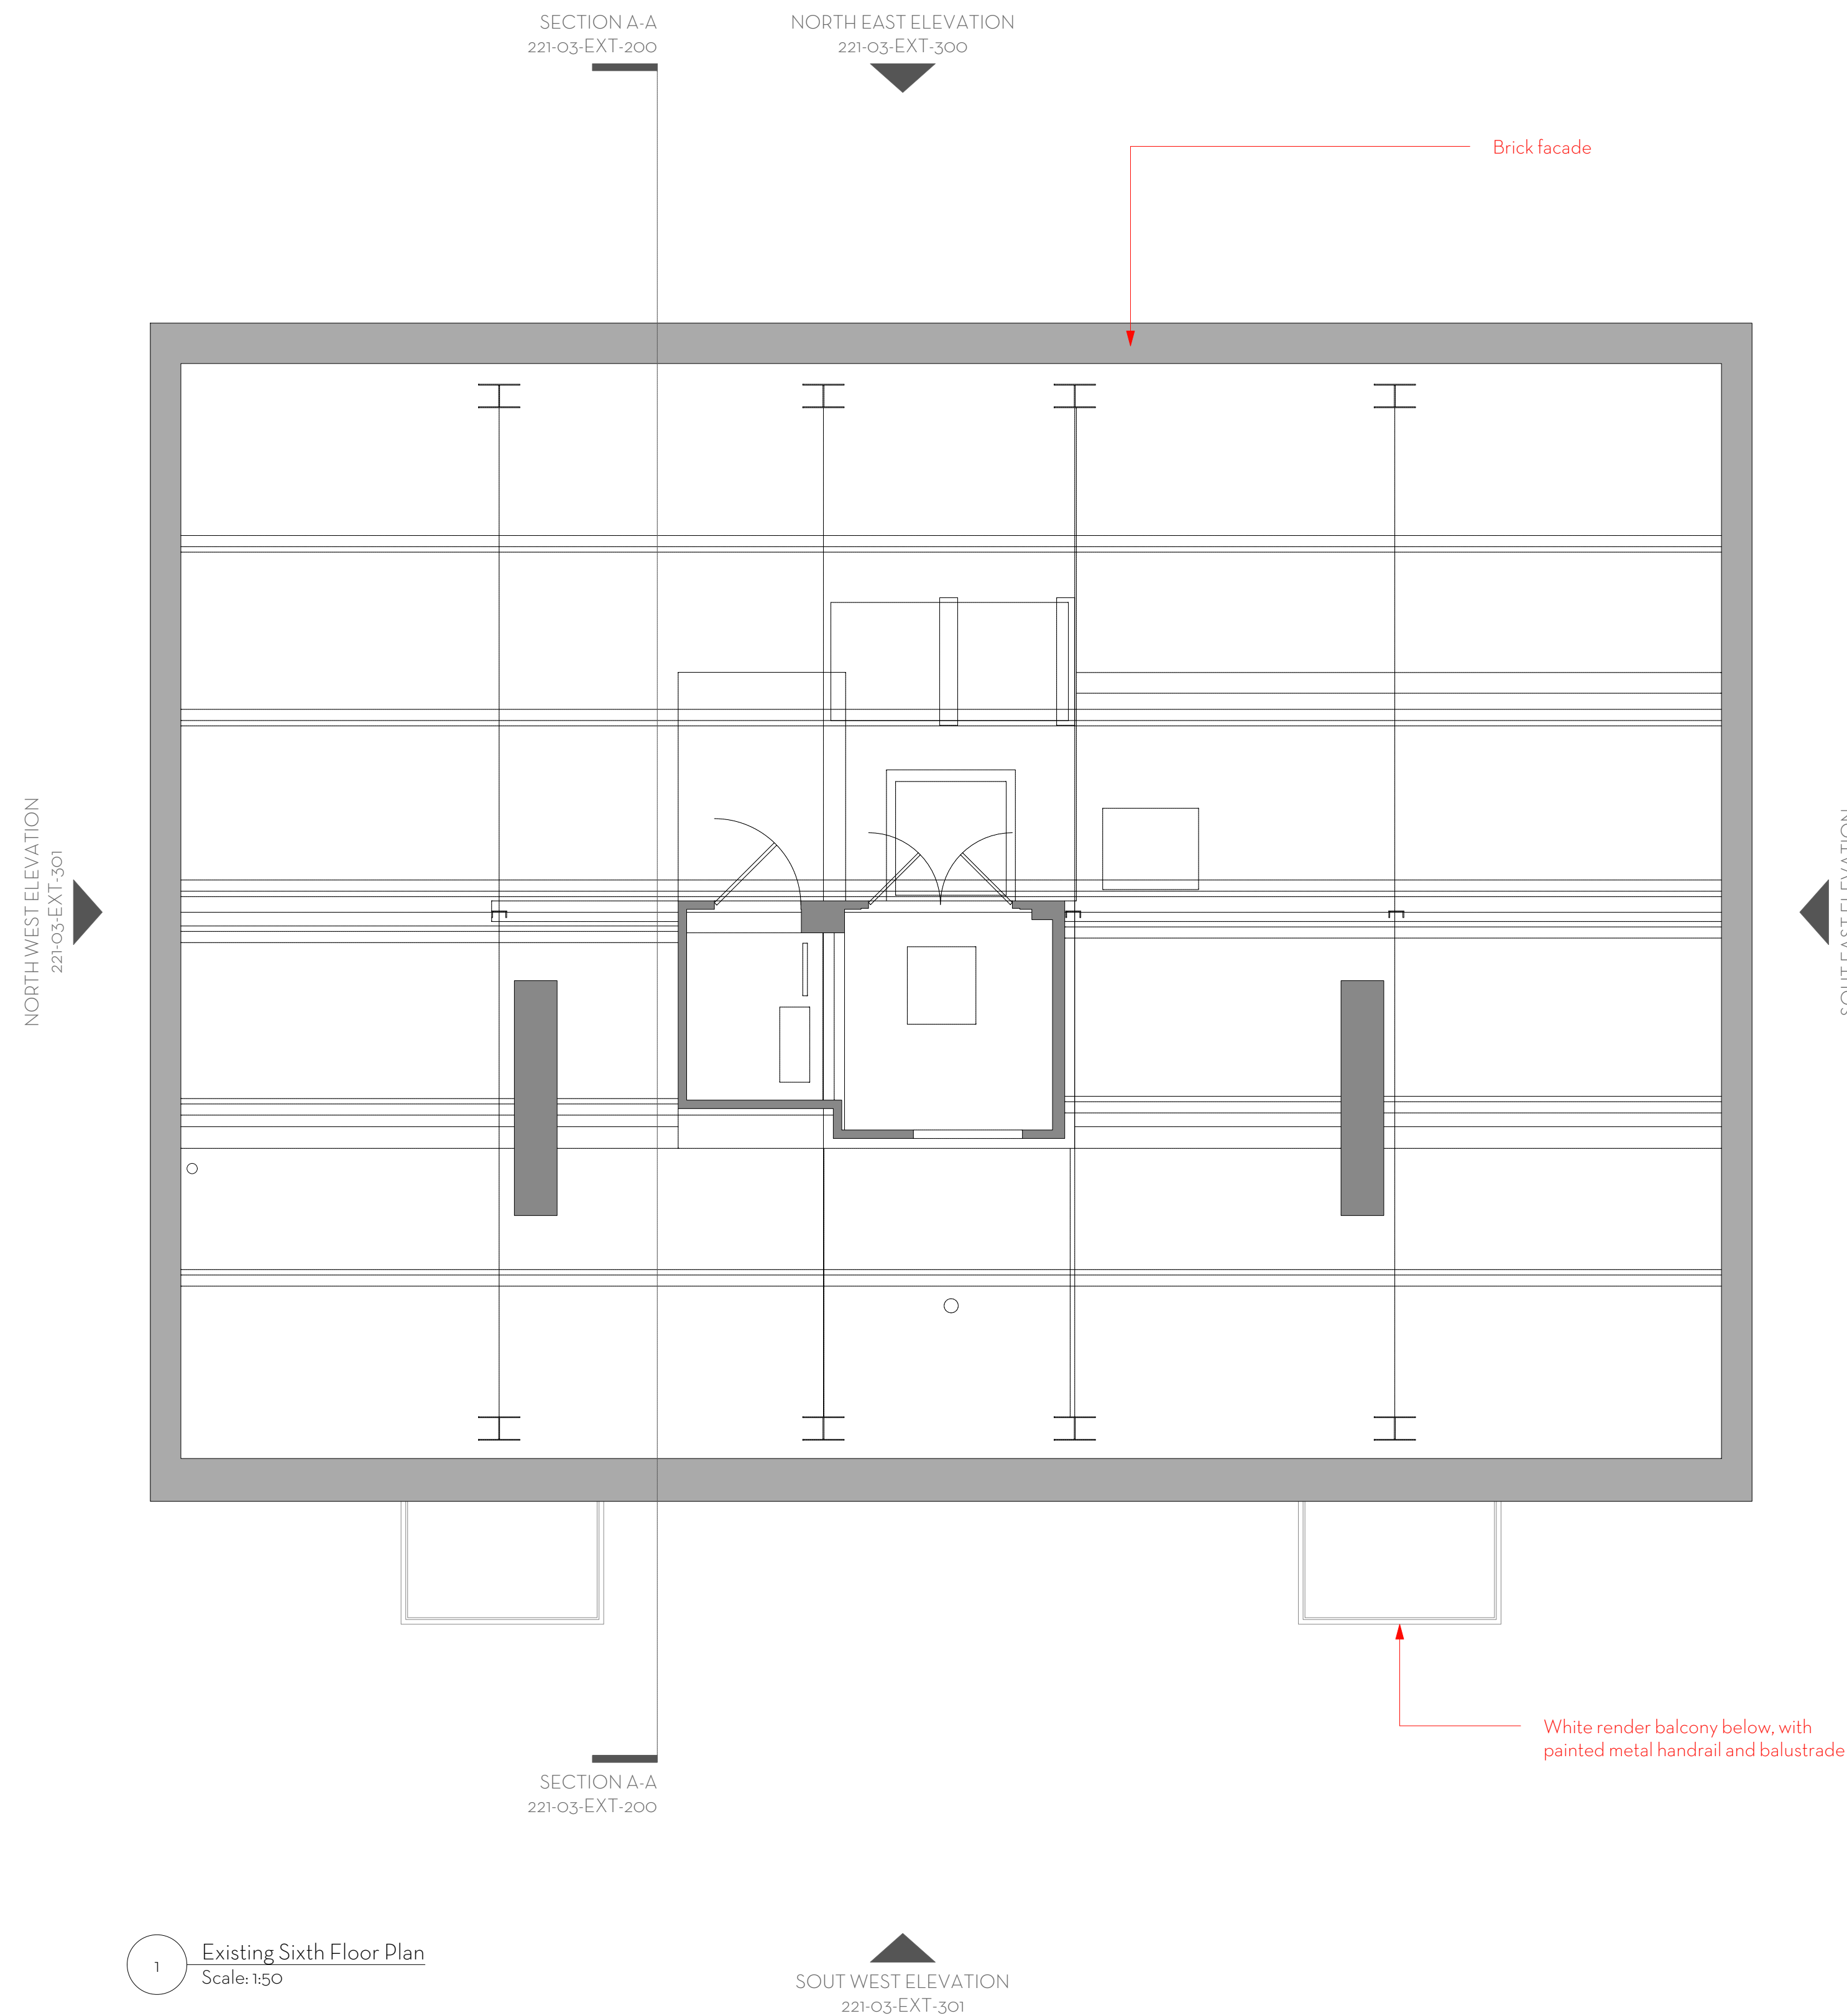

PRELIMINARY

Do not scale. Use figured dimensions only
All dimensions to be checked on site
All drawings to be read in conjunction with
the Structural Engineer's drawings

MANSFIELD HEIGHTS - TOWER

EXISTING FLOOR PLANS 01

PROJECT	Mansfield Heights - Tower		
ADDRESS	Mansfield Heights, London N2 0NY		
CLIENT	>		
AUTHOR	JA		
DATE	03.05.22	SCALE	1:50 @ A1
DRAWING	221-03-EXT-101-01		



(T.F) 07951 248 528
muntiny-architecture.com

Prelim Issue			
DESCRIPTION	DV	DATE	REV
This drawing is the copyright of Mulvey Architecture Ltd. Not to be reproduced, retained or disclosed without written permission.			

ARCHITECTURE
DESIGN
MUTINY


Prelim Issue			

DESCRIPTION	BY	DATE	REV
This drawing is the copyright of Mutiny Architecture Ltd. Not to be reproduced, retained or disclosed to any unauthorised person either wholly or in part without written permission.			

EXISTING SECTION AA

PROJECT	Mansfield Heights - Tower		
ADDRESS	Mansfield Heights, London N2 0NY		
CLIENT	▷		
AUTHOR	JA		
DATE	03.05.22	SCALE	1:50 @ A1
DRAWING	221-03-EXT-200-01		

(T.F) 07951 248 528
muntiny-architecture.com

 

PRELIMINARY

EXISTING ELEVATIONS ○○

PROJECT	Mansfield Heights - Tower		
ADDRESS	Mansfield Heights, London N2 0NY		
CLIENT	>		
AUTHOR	JA		
DATE	03.05.22	SCALE	1:50 @ A1
DRAWING	221-03-EXT-300-01		

ARCHITECTURE
DESIGN
MUTINY

(T.F) 07951 248 528
mutiny.architecture.com

Prelim Issue			
DESCRIPTION	DV	DATE	REV
This drawing is the copyright of Mulvry Architecture Ltd. Not to be reproduced, retained or disclosed to			

Architectural elevation drawing of a building facade. The drawing shows a multi-story building with a central entrance and multiple windows. Key features include:

- Roof:** A grey roof with two chimneys. A red arrow points to the roof with the label "existing slate pitched roof".
- Floor Levels (FFL):** Indicated by red triangles and labels on the left:
 - FFL: 70.100 (at the roof level)
 - EAVES: 65.705 (at the eave level)
 - FFL: 63.140 (first floor level)
 - FFL: 60.530 (second floor level)
 - FFL: 57.960 (third floor level)
 - FFL: 55.360 (fourth floor level)
 - FFL: 52.780 (fifth floor level)
 - FFL: 50.180 (ground level)
- Dimensions:** Vertical dimensions of 2350 are marked between floor levels. A horizontal dimension of 595 is marked between the two chimneys.
- Windows and Doors:** The facade features large double doors on the ground floor, multiple windows on the upper floors, and a central entrance with a staircase.

2 Existing North West Elevation
Scale: 1:50

EXISTING ELEVATIONS of

Architectural elevation drawing of a three-story building facade. The drawing shows a symmetrical facade with a central entrance and two large windows on each floor. The roof is gabled with a chimney. The drawing includes dimensions for floor levels (FFL) and window heights. A scale bar at the bottom right indicates 0 M, 1 M, and 2 M. A north arrow is located at the bottom left.

Key dimensions and levels:

- FFL: 70.100 (Roof level)
- EAVES: 65.705x
- FFL: 63.140 (First floor level)
- FFL: 60.530 (Second floor level)
- FFL: 57.960 (Third floor level)
- FFL: 55.360 (Fourth floor level)
- FFL: 52.780 (Fifth floor level)
- FFL: 50.180 (Ground level)

Window dimensions and placement:

- Window height: 2350
- Window width: 1550

Legend:

- Existing brickwork ch
- Existing slate pitched
- White plastic PVC wi
- Existing protruding b

PROJECT	Mansfield Heights - Tower		
ADDRESS	Mansfield Heights, London N2 0NY		
CLIENT	>		
AUTHOR	JA		
DATE	03.05.22	SCALE	1:50 @ A1
DRAWING	221-03-EXT-301-01		

ARCHITECTURE
DESIGN
MUNTINY

(T.F) 07951 248 528

muntiny-architecture.com

Prelim Issue			
DESCRIPTION	BY	DATE	REV
This drawing is the copyright of Mutiny Architecture Ltd. Not to be reproduced, retained or disclosed to any third party without written permission of Mutiny Architecture Ltd.			