

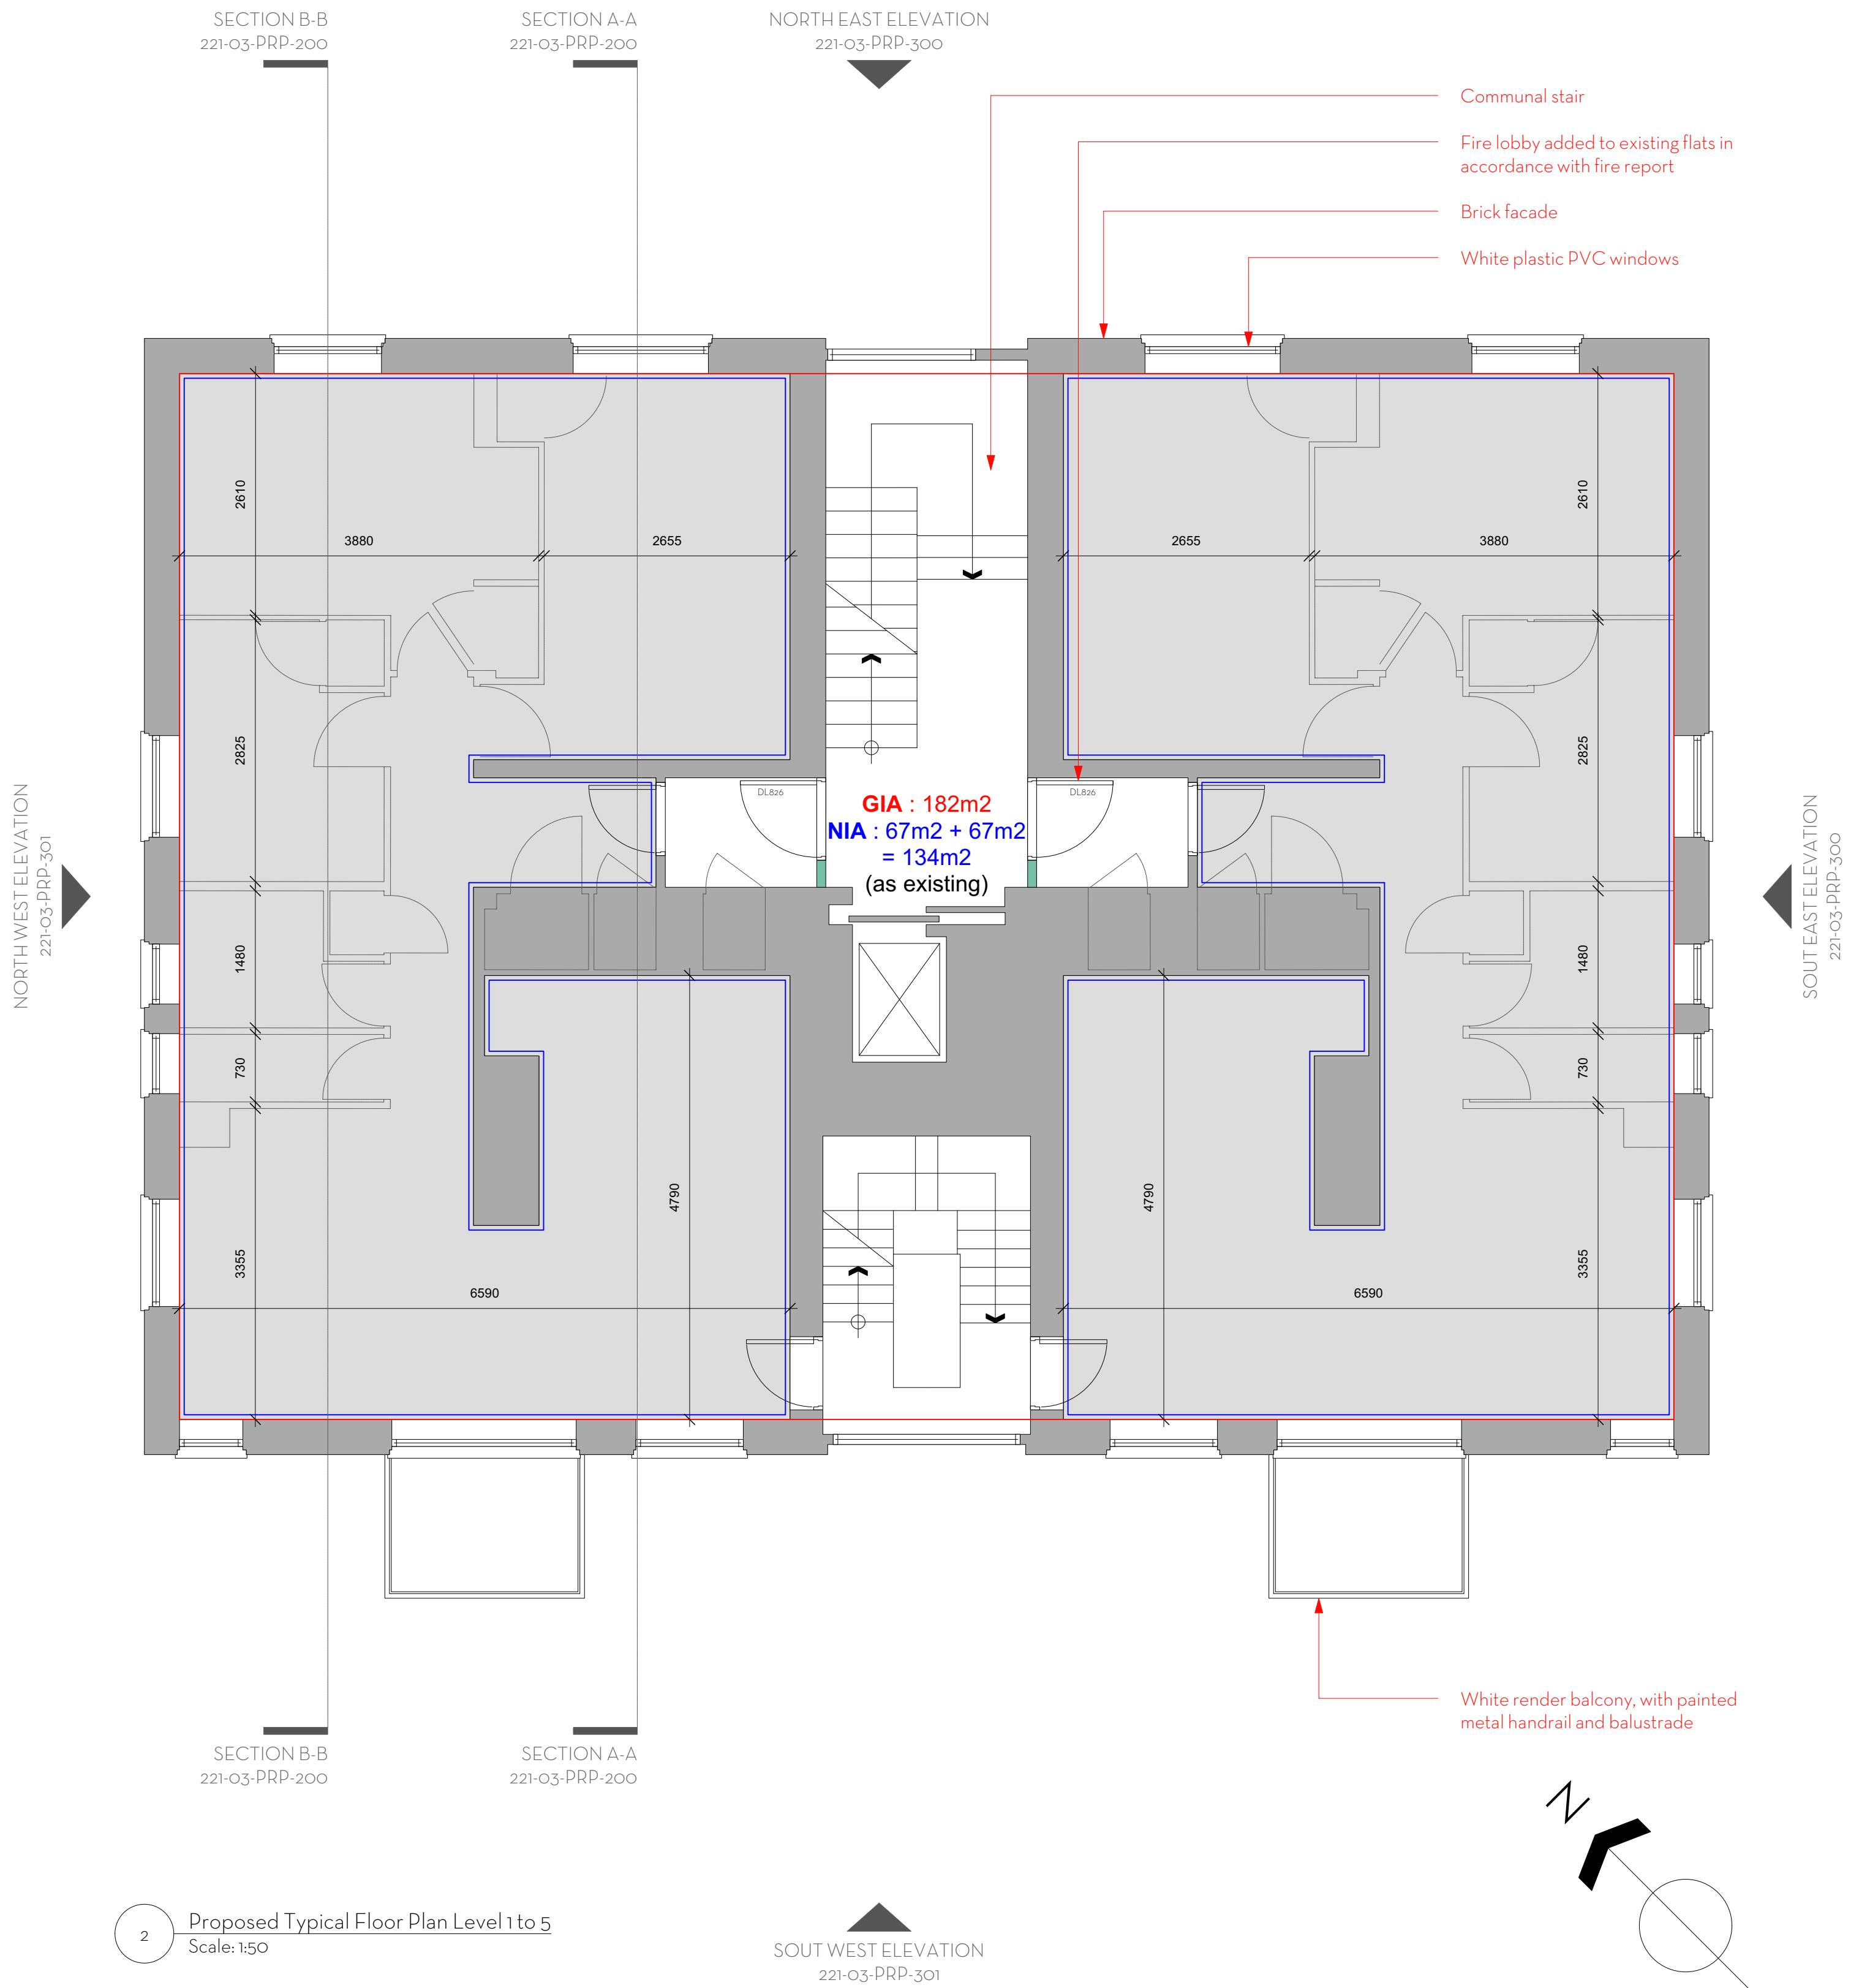


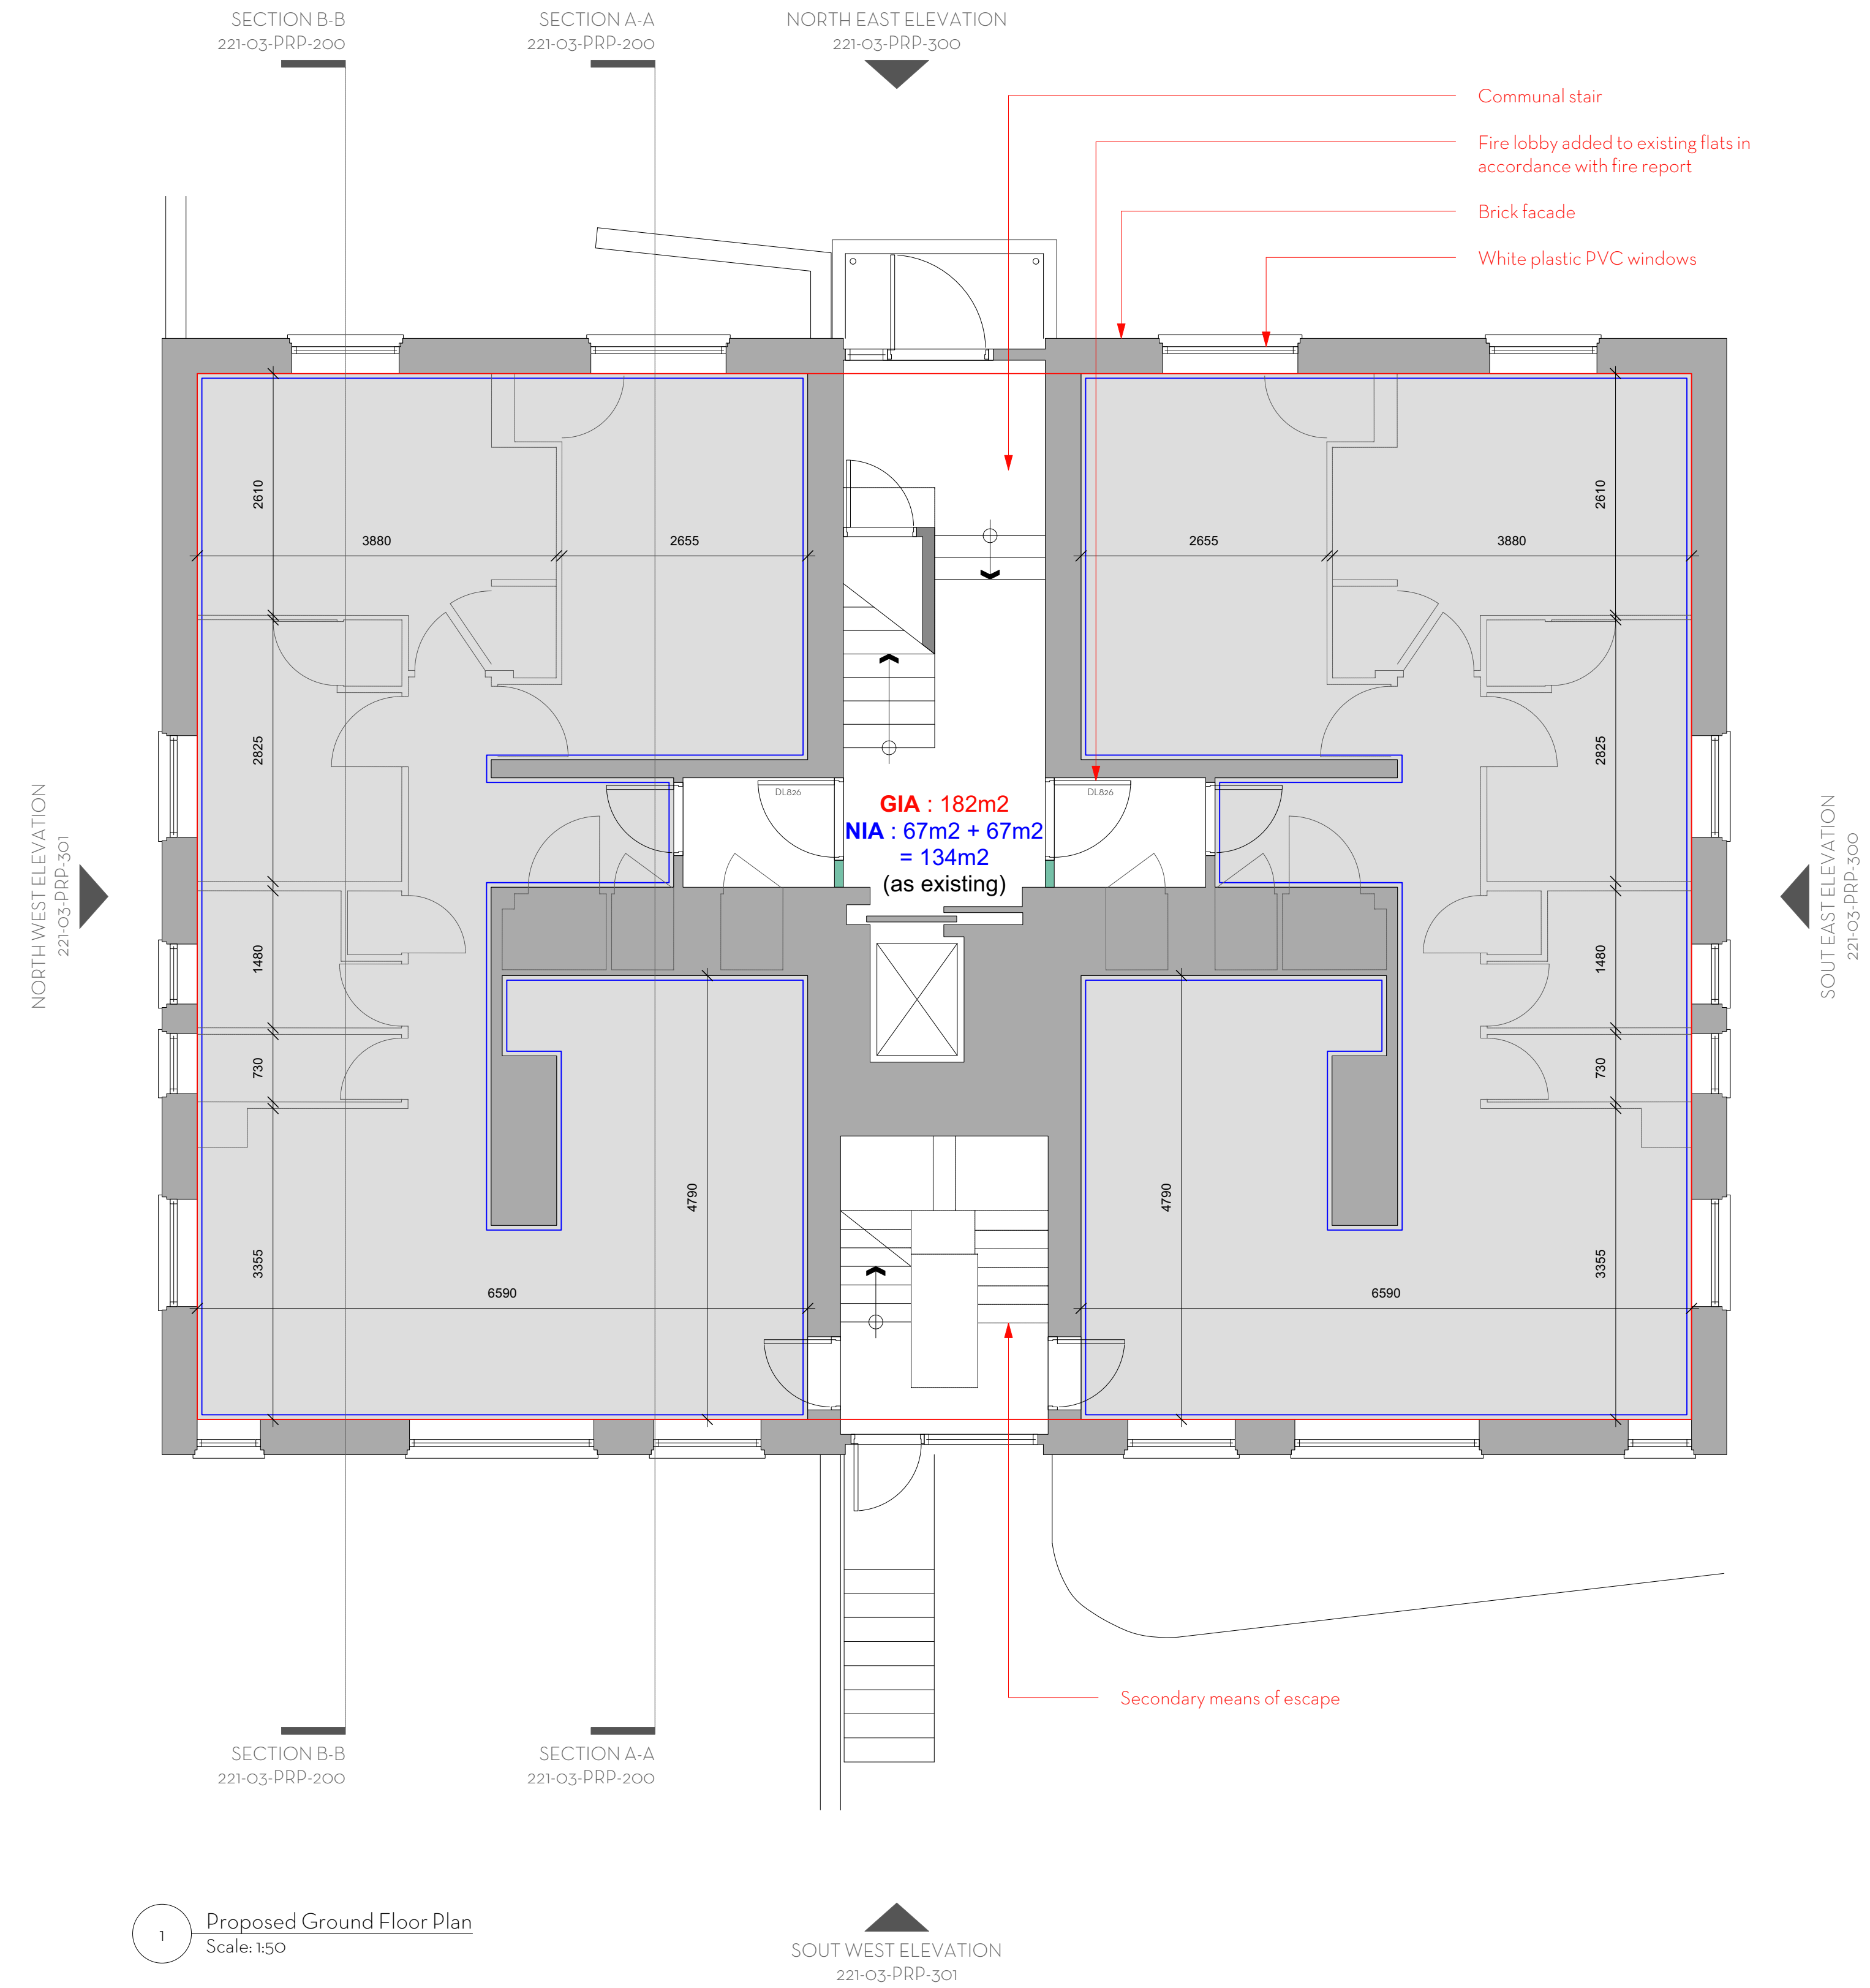

1 Proposed Ground Floor Plan
Scale: 1:50

2 Proposed Typical Floor Plan Level 1 to 5
Scale: 1:50

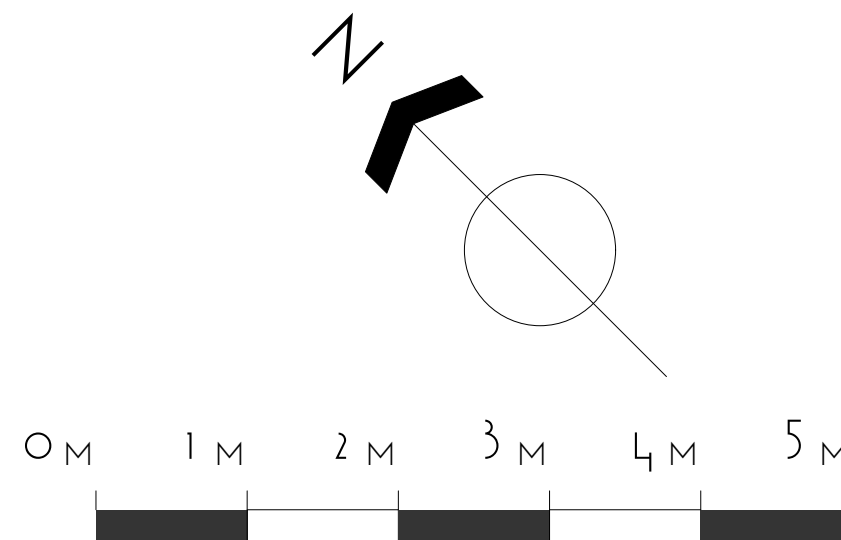

Do not scale. Use figured dimensions only.
All dimensions to be checked on site.
All drawings to be read in conjunction with
the Structural Engineer's drawings.

MANSFIELD HEIGHTS - TOWER




PROPOSED FLOOR PLANS 00

PROJECT	Mansfield Heights - Tower
ADDRESS	Mansfield Heights, London N2 0NY
CLIENT	>
AUTHOR	JA
DATE	03.05.22
DRAWING	221-03-PRP-100-01

ARCHITECTURE
DESIGN
MUTINY

(T.F) 07951 248 528
muntiny-architecture.com

PRELIMINARY			
Rev	Issue	BY	DATE
01	Initial Issue	JA	03.05.22

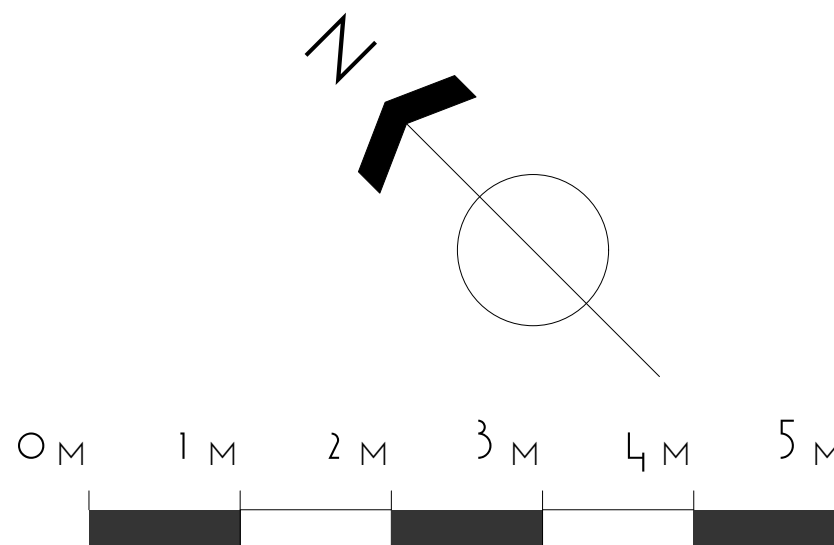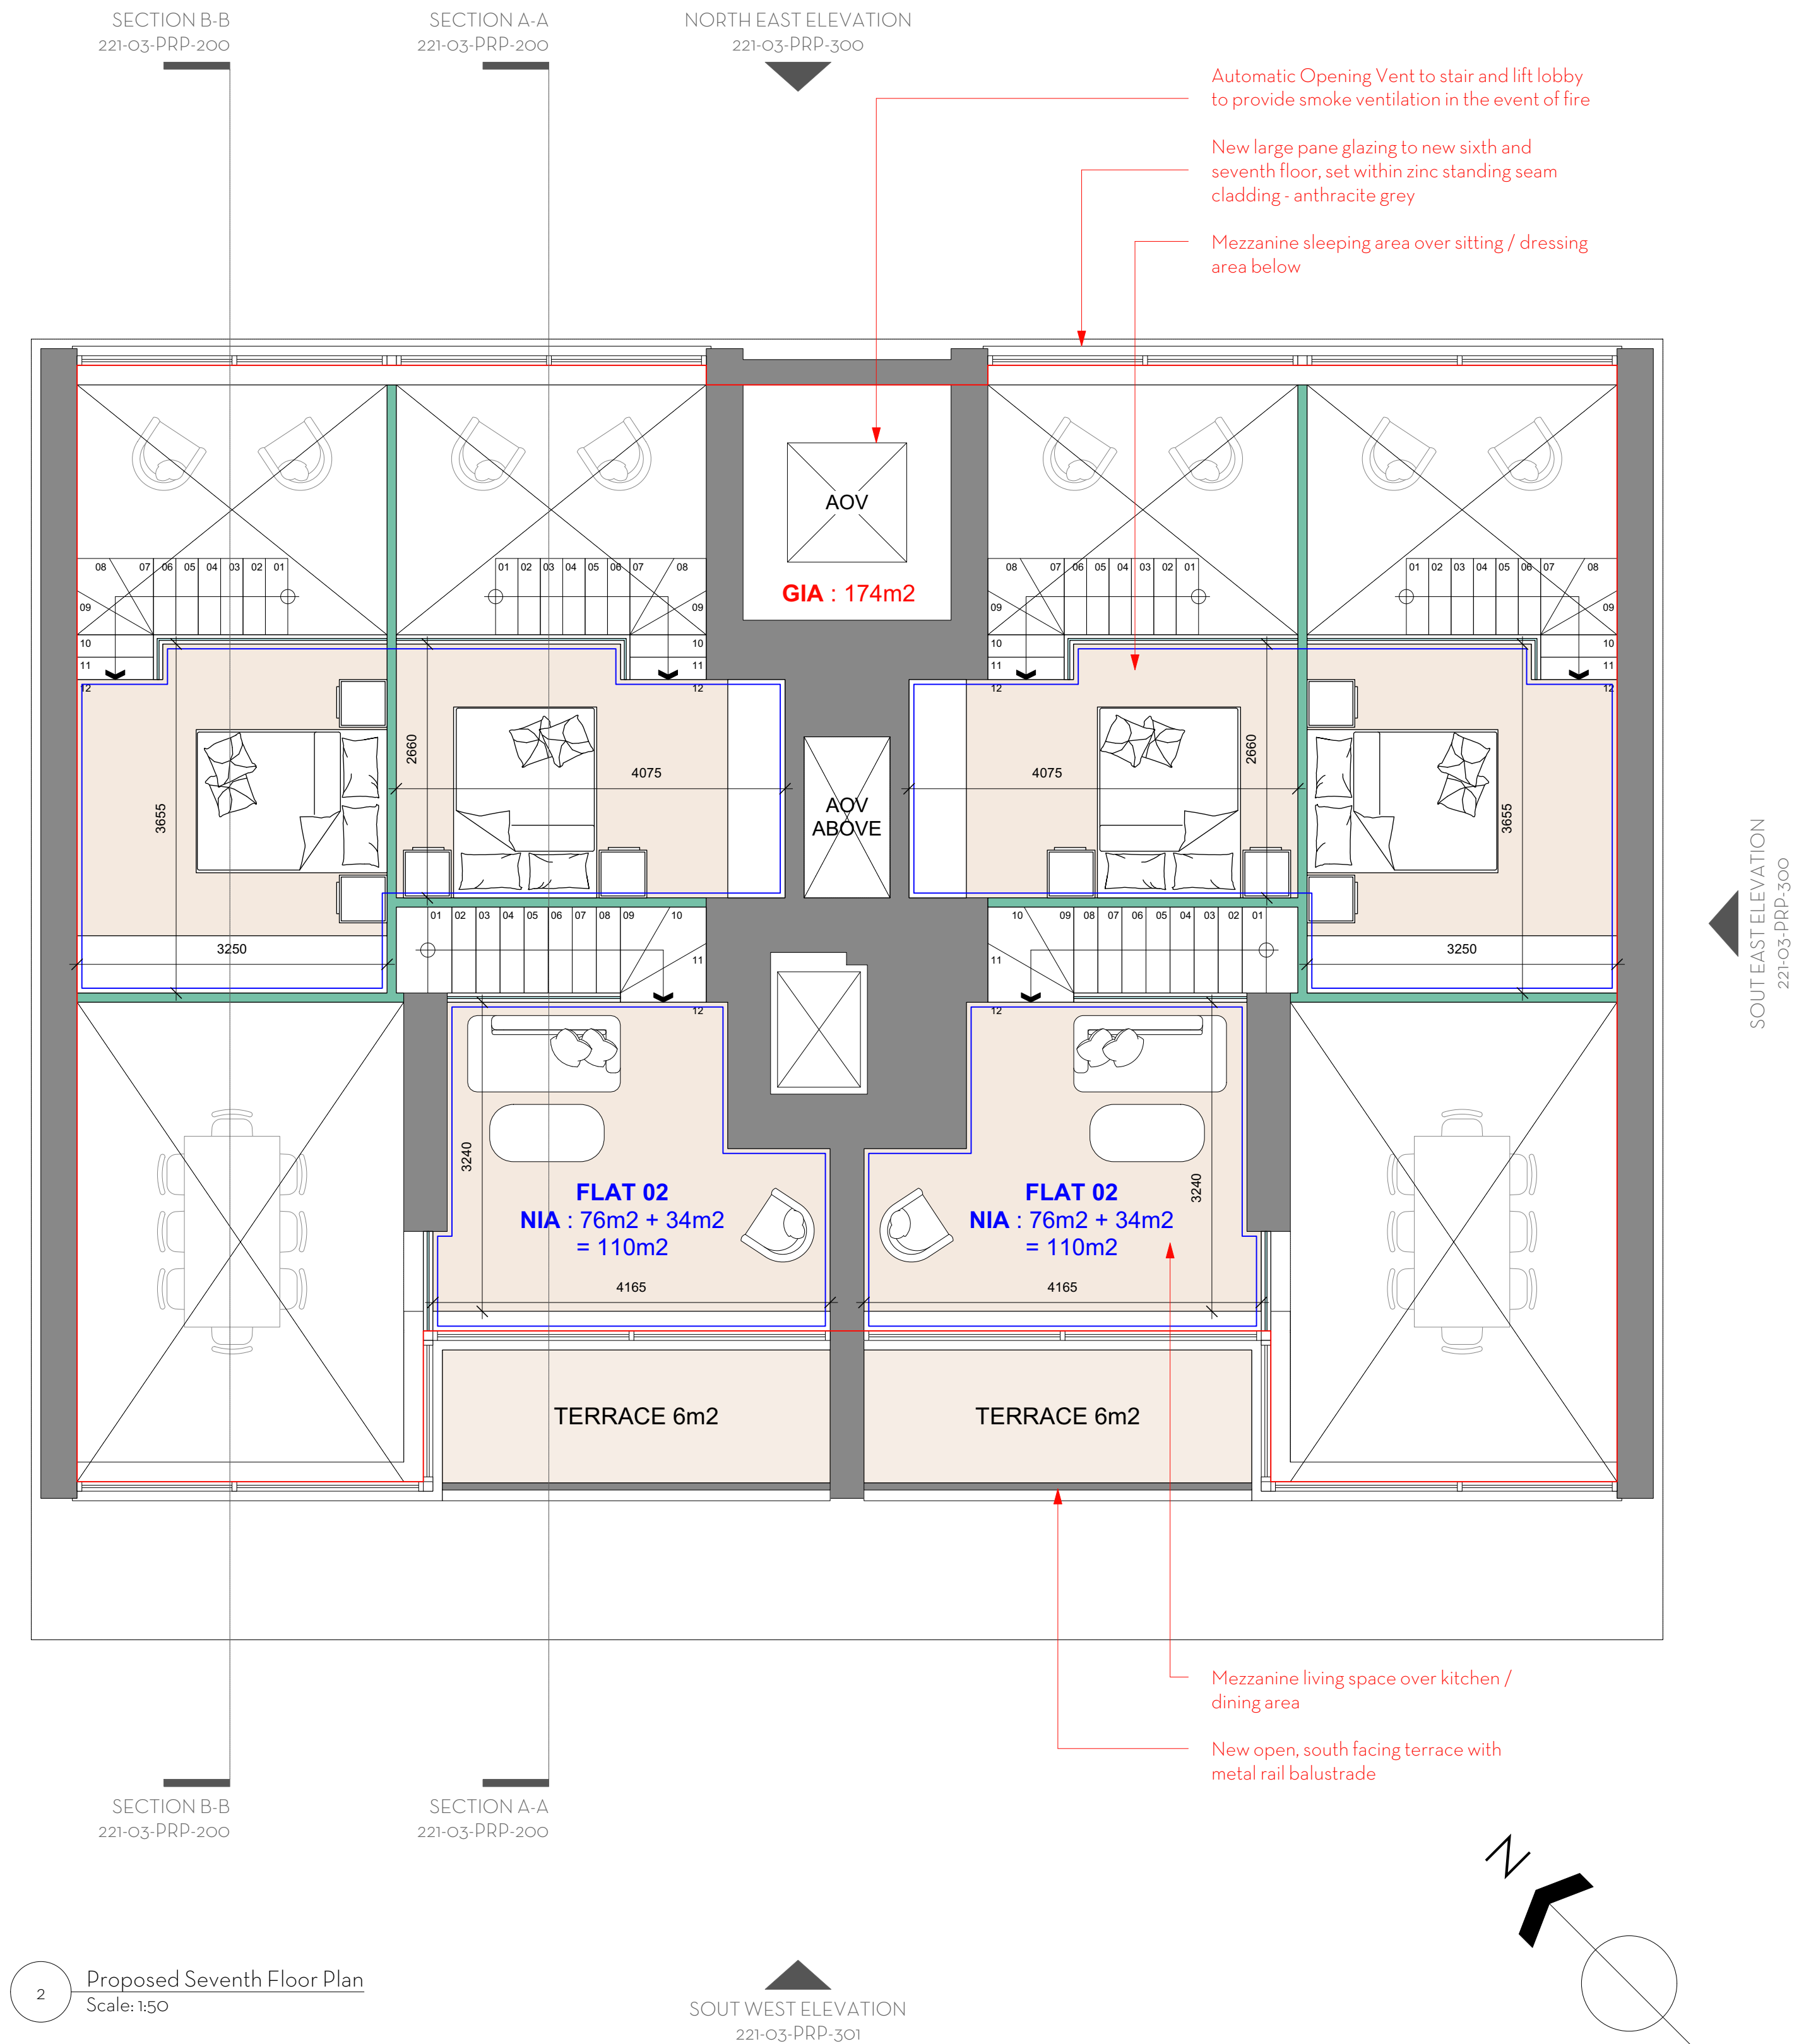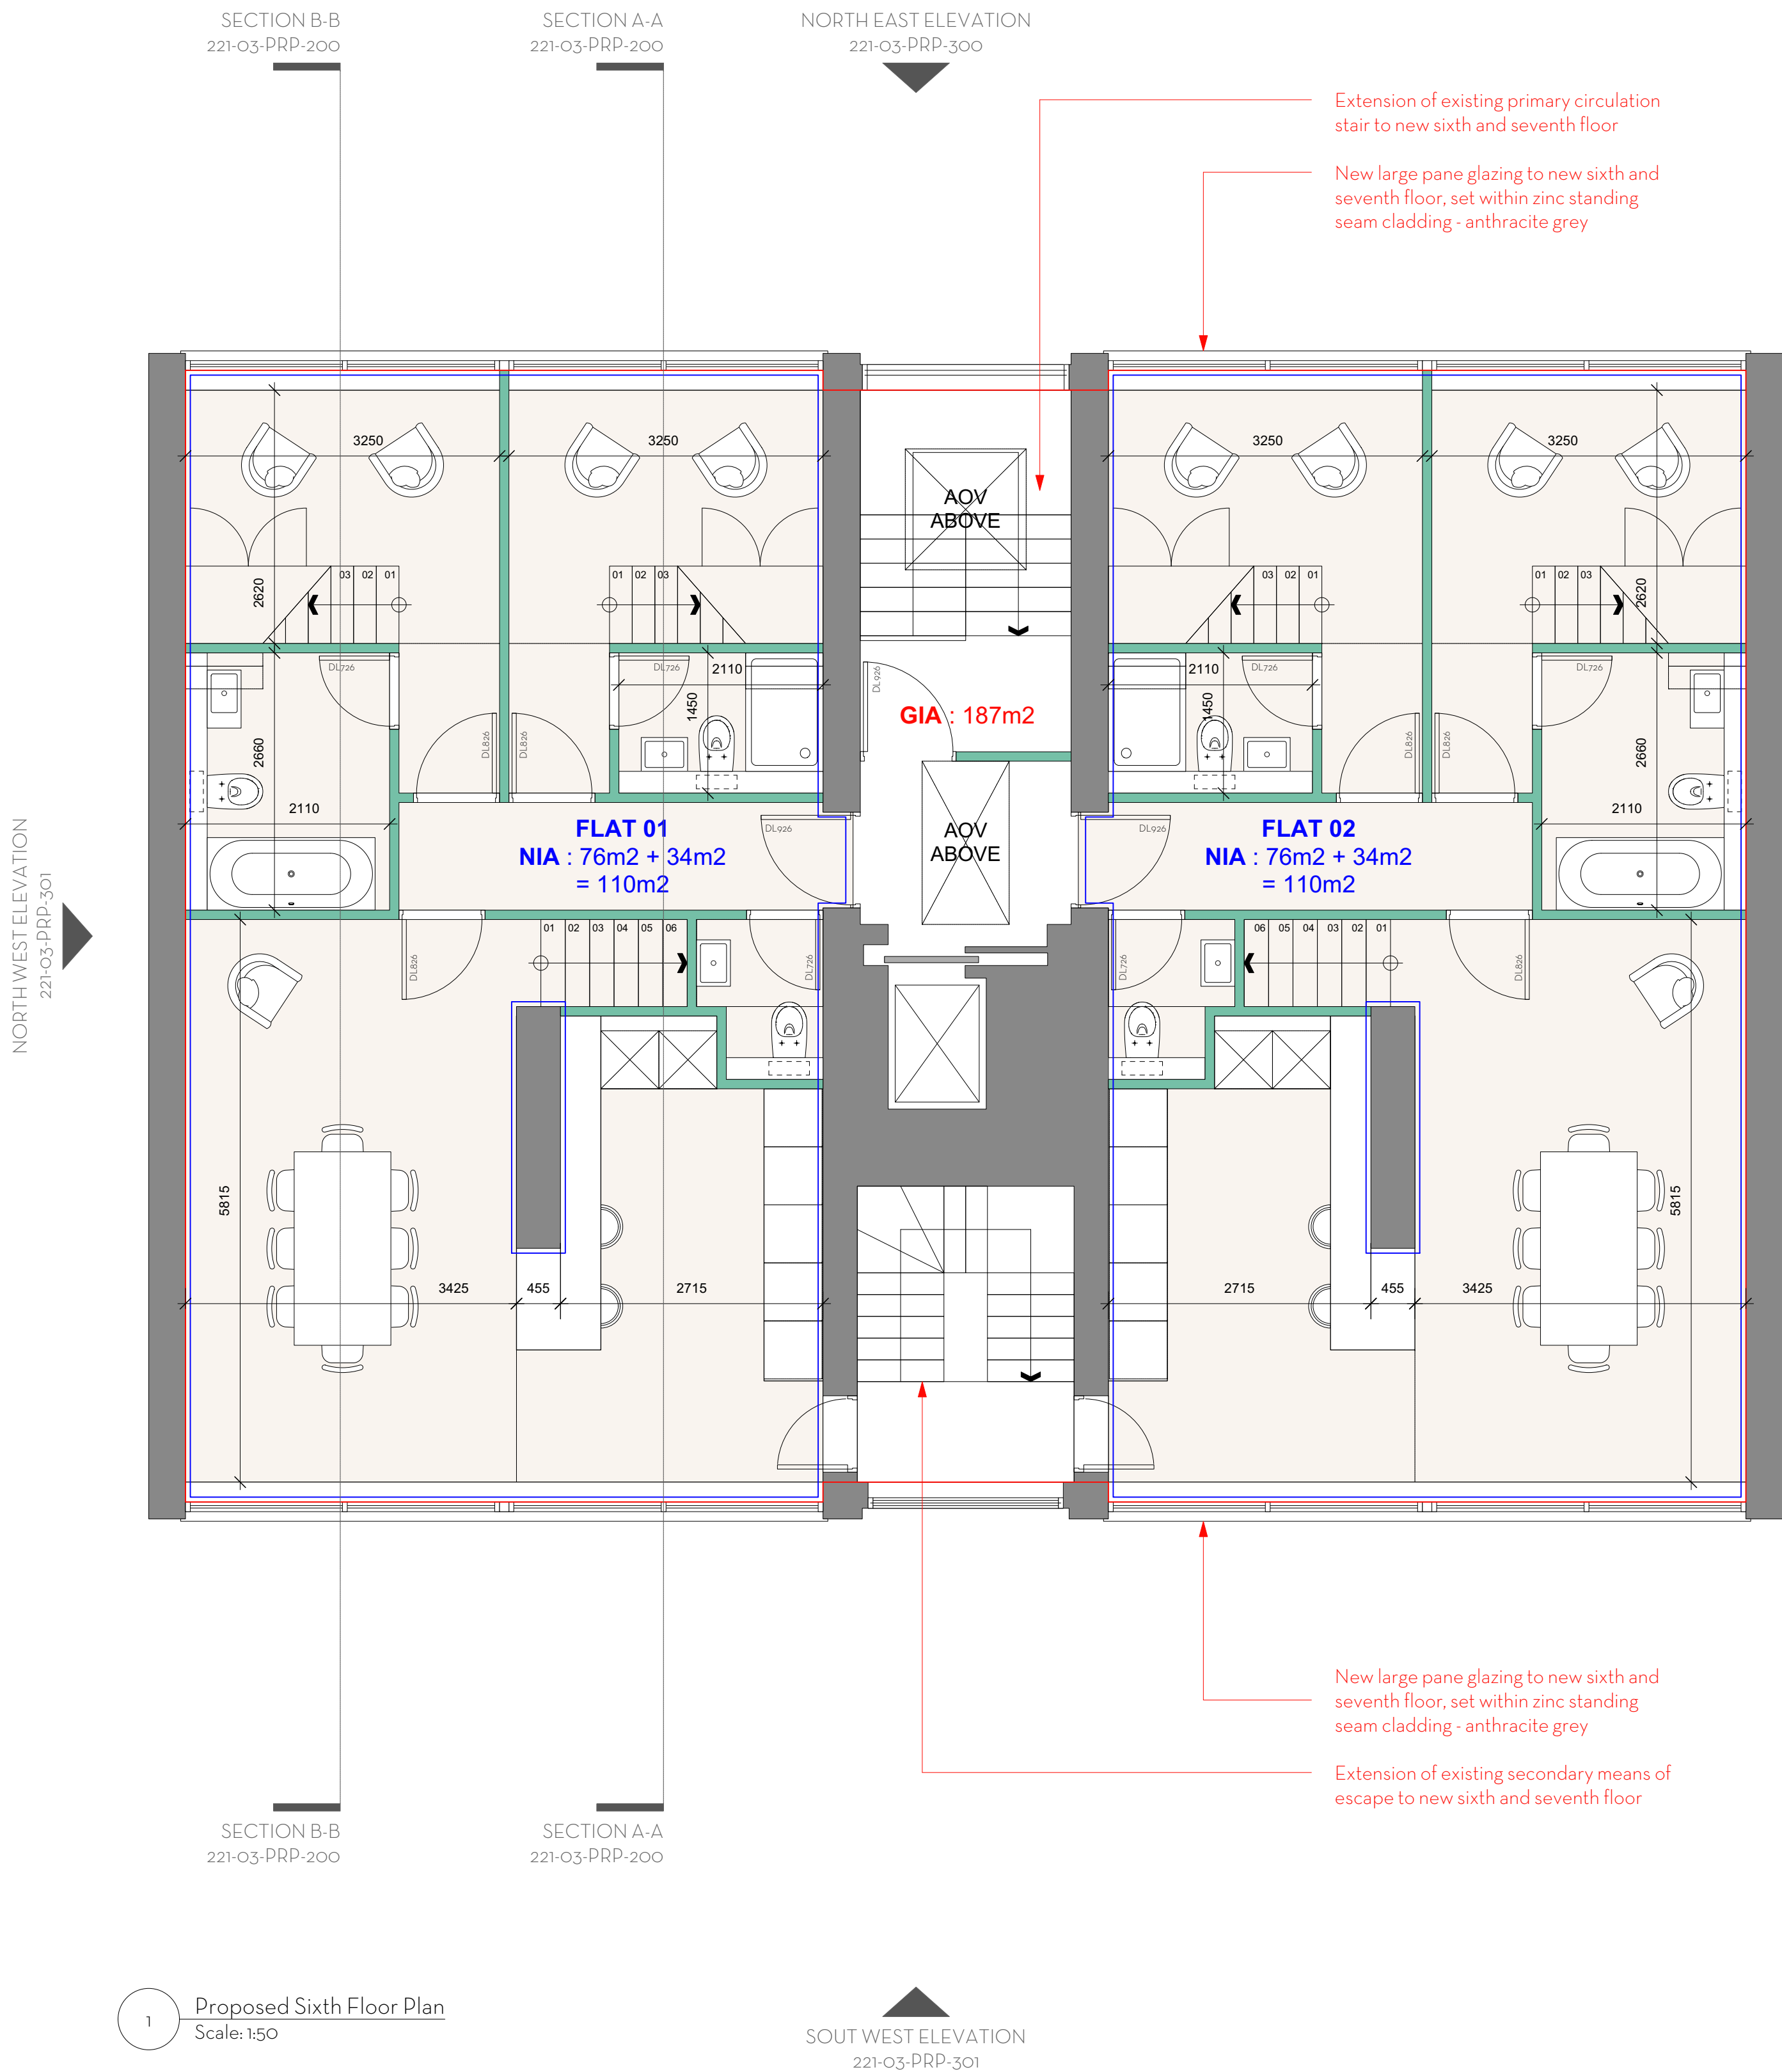

PRELIMINARY

MANSFIELD HEIGHTS - TOWER


PROPOSED FLOOR PLANS 01

PROJECT	Mansfield Heights - Tower
ADDRESS	Mansfield Heights, London N2 0NY
CLIENT	>
AUTHOR	JA
DATE	03.05.22
DRAWING	221-03-PRP-101-01

ARCHITECTURE DESIGN MUTINY	
(T.F)	07951 248 528
muntiny-architecture.com	

Prelim Issue	BY	DATE	REV
DESCRIPTION			

This drawing is the copyright of Mutiny Architecture Ltd. Not to be reproduced, retained or disclosed to any unauthorised person either wholly or in part without written permission.

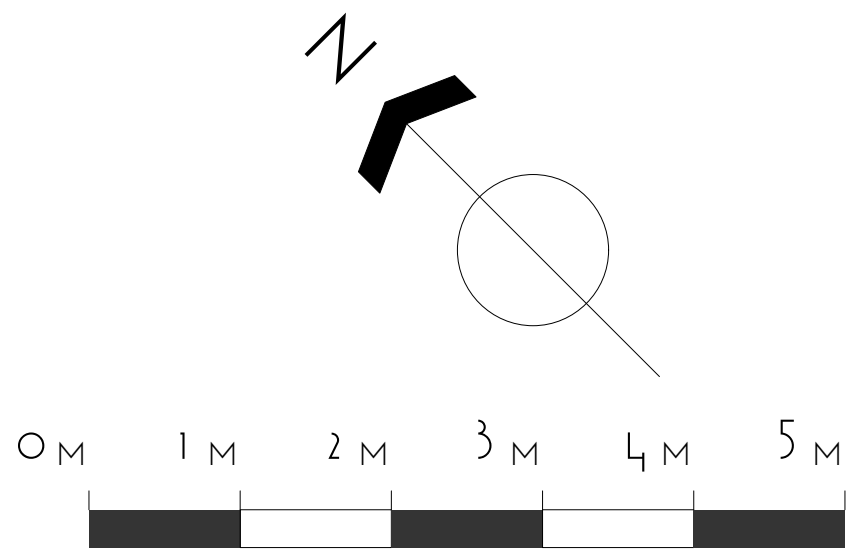

PROJECT	Mansfield Heights - Tower		
ADDRESS	Mansfield Heights, London N2 0NY		
CLIENT	>		
AUTHOR	JA		
DATE	03.05.22	SCALE	1:50 @ A1
DRAWING	221-03-EXT-102-01		




Prelim Issue			
DESCRIPTION	DY	DATE	REV

This drawing is the copyright of Muliny Architecture Ltd. Not to be reproduced, retained or disclosed to


This drawing is the copyright of Mutiny Architecture Ltd. Not to be reproduced, retained or disclosed to any unauthorised person either wholly or in part without written permission.

Do not scale. Use figured dimensions only
All dimensions to be checked on site
All drawings to be read in conjunction with
the Structural Engineer's drawings


PROPOSED FLOOR PLANS 02

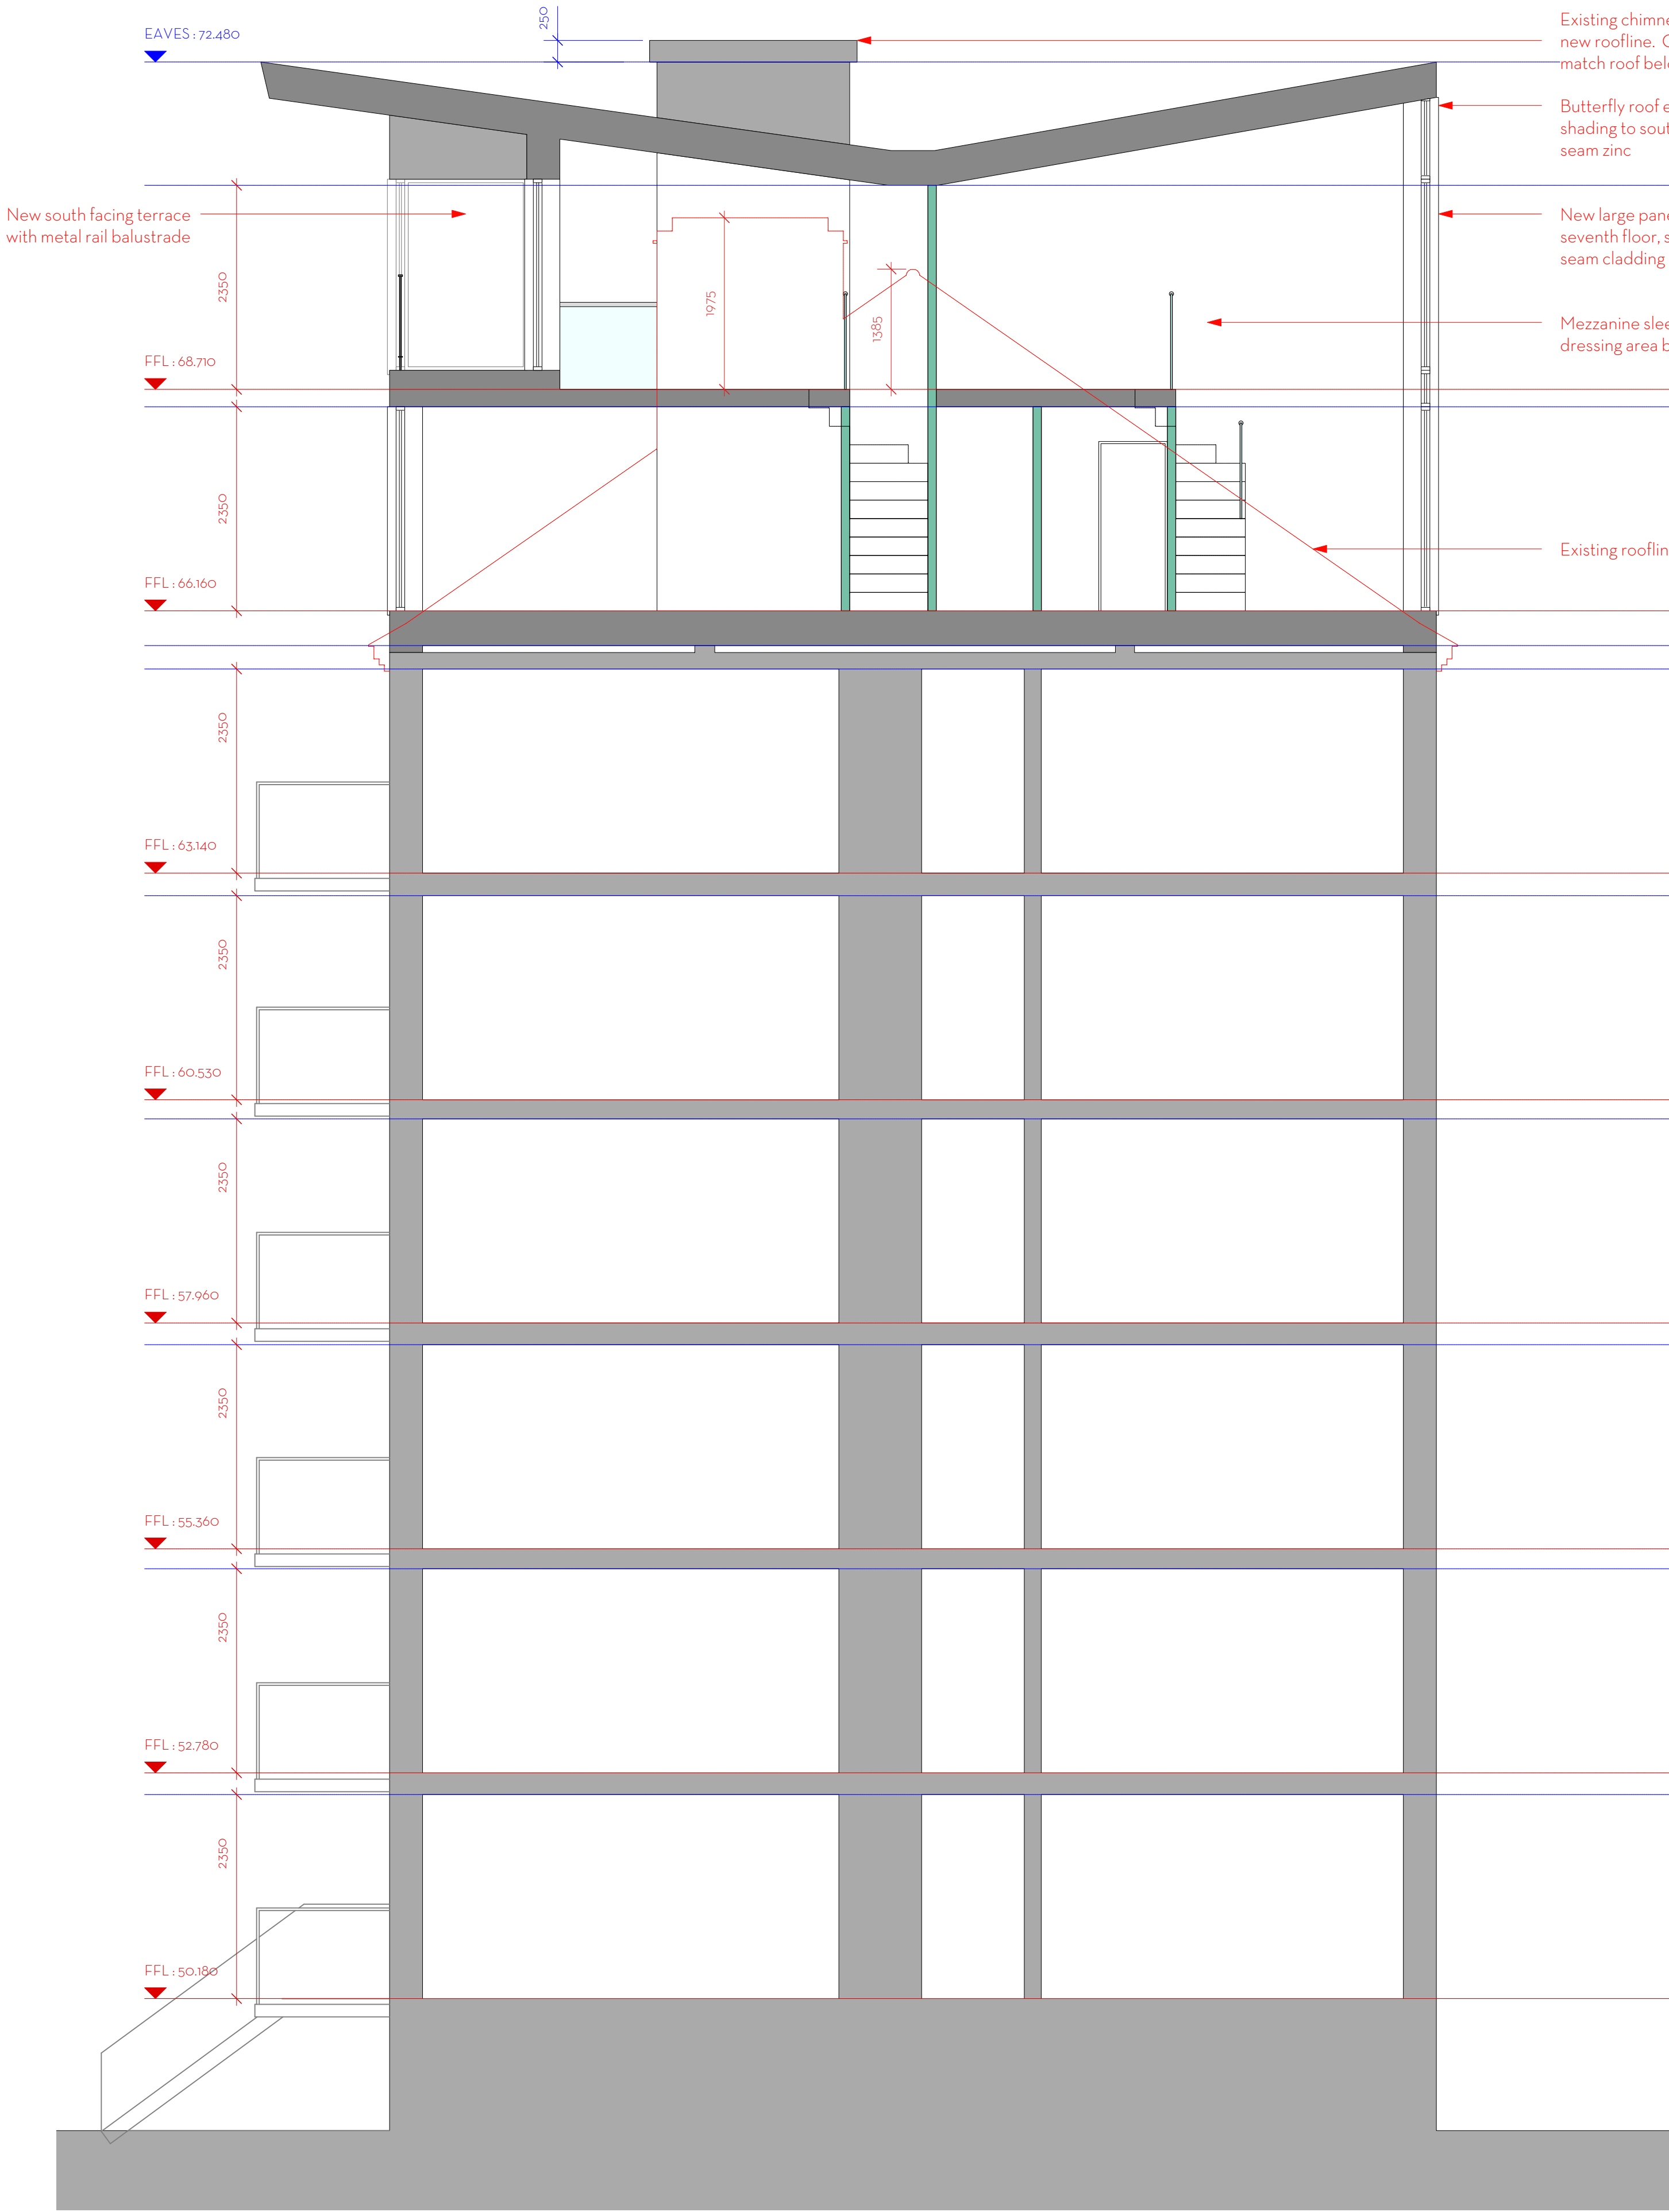

1 Proposed Section AA
Scale: 1:50

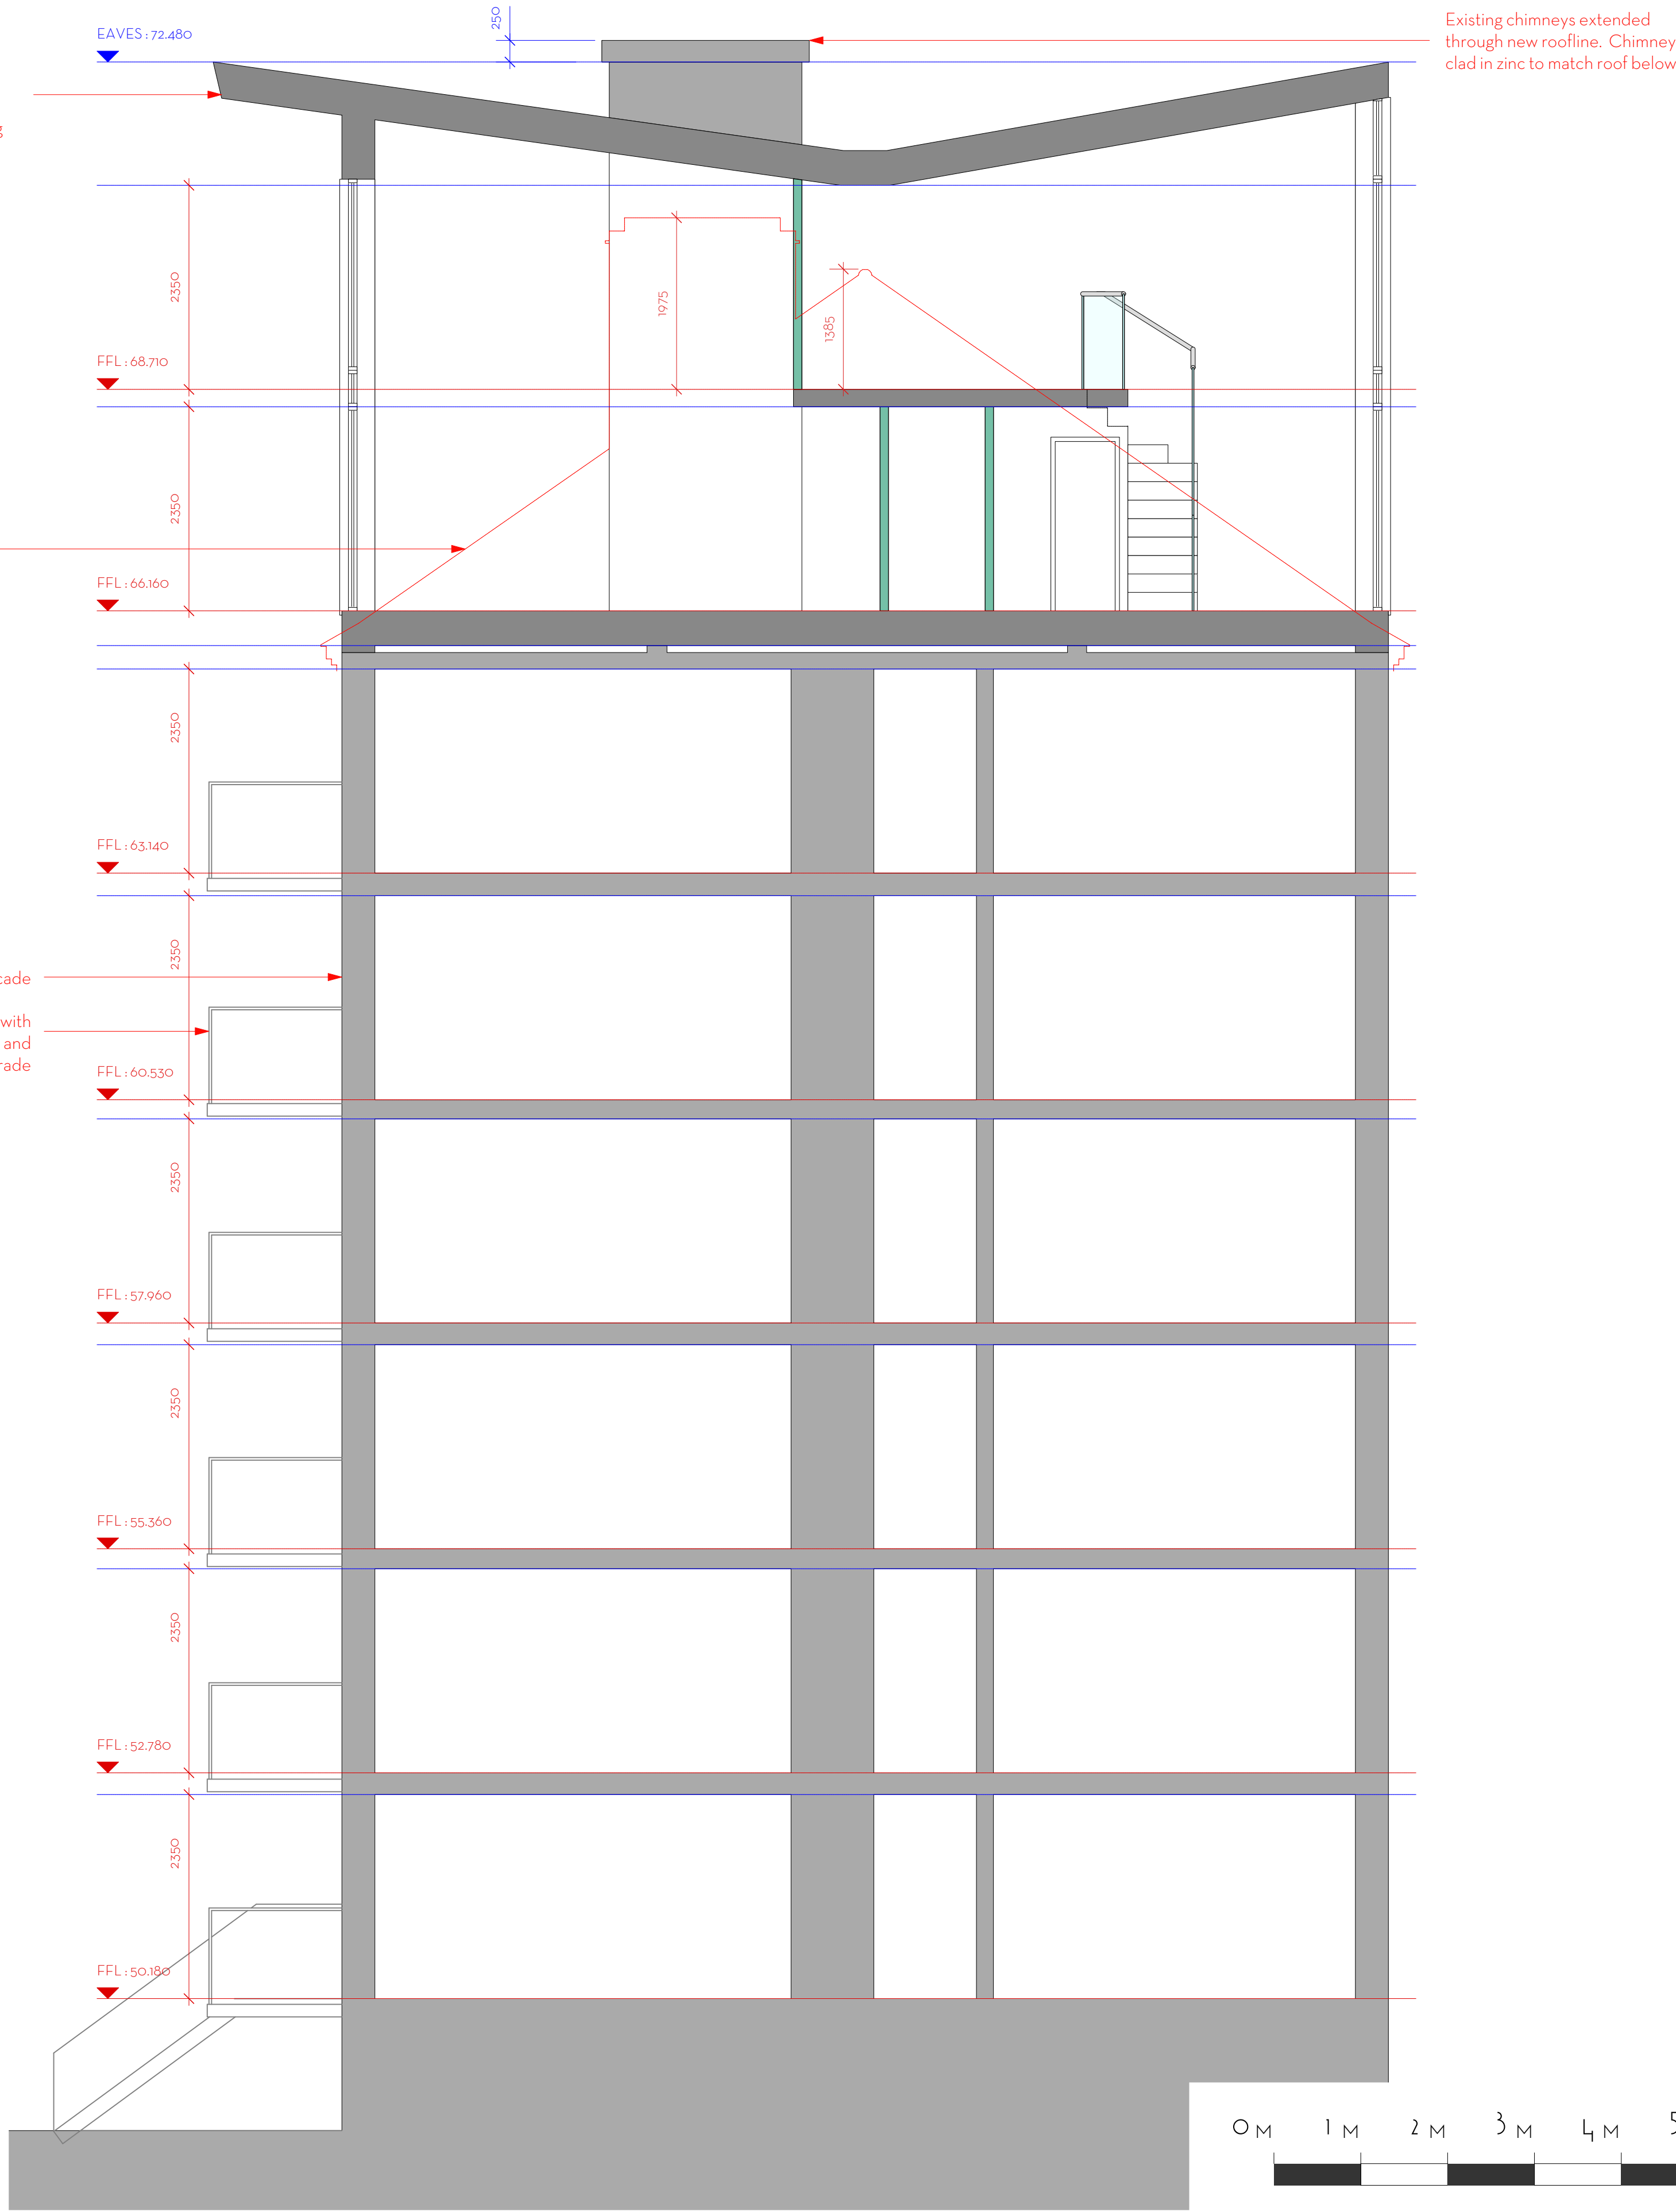

2 Proposed Section BB
Scale: 1:50

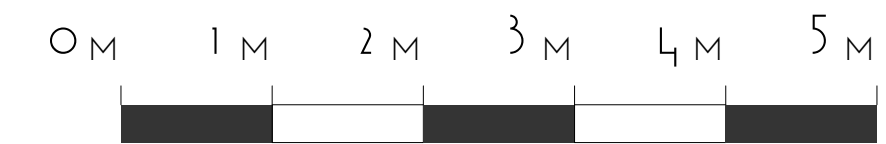

PRELIMINARY

Do not scale. Use figured dimensions only.
All dimensions to be checked on site.
All drawings to be read in conjunction with
the Structural Engineer's drawings.


MANSFIELD HEIGHTS - TOWER

PROPOSED SECTION AA & BB

PROJECT	Mansfield Heights - Tower		
ADDRESS	Mansfield Heights, London N2 0NY		
CLIENT	>		
AUTHOR	JA		
DATE	03.05.22	SCALE	1:50 @ A1
DRAWING	221-03-PRP-200-01		

ARCHITECTURE DESIGN MUTINY			
	(T.F)	07951 248 528	
muntiny-architecture.com			

Prelim Issue			
DESCRIPTION	BY	DATE	REV
This drawing is the copyright of Mutiny Architecture Ltd. Not to be reproduced, retained or disclosed to any unauthorised person either wholly or in part without written permission.			

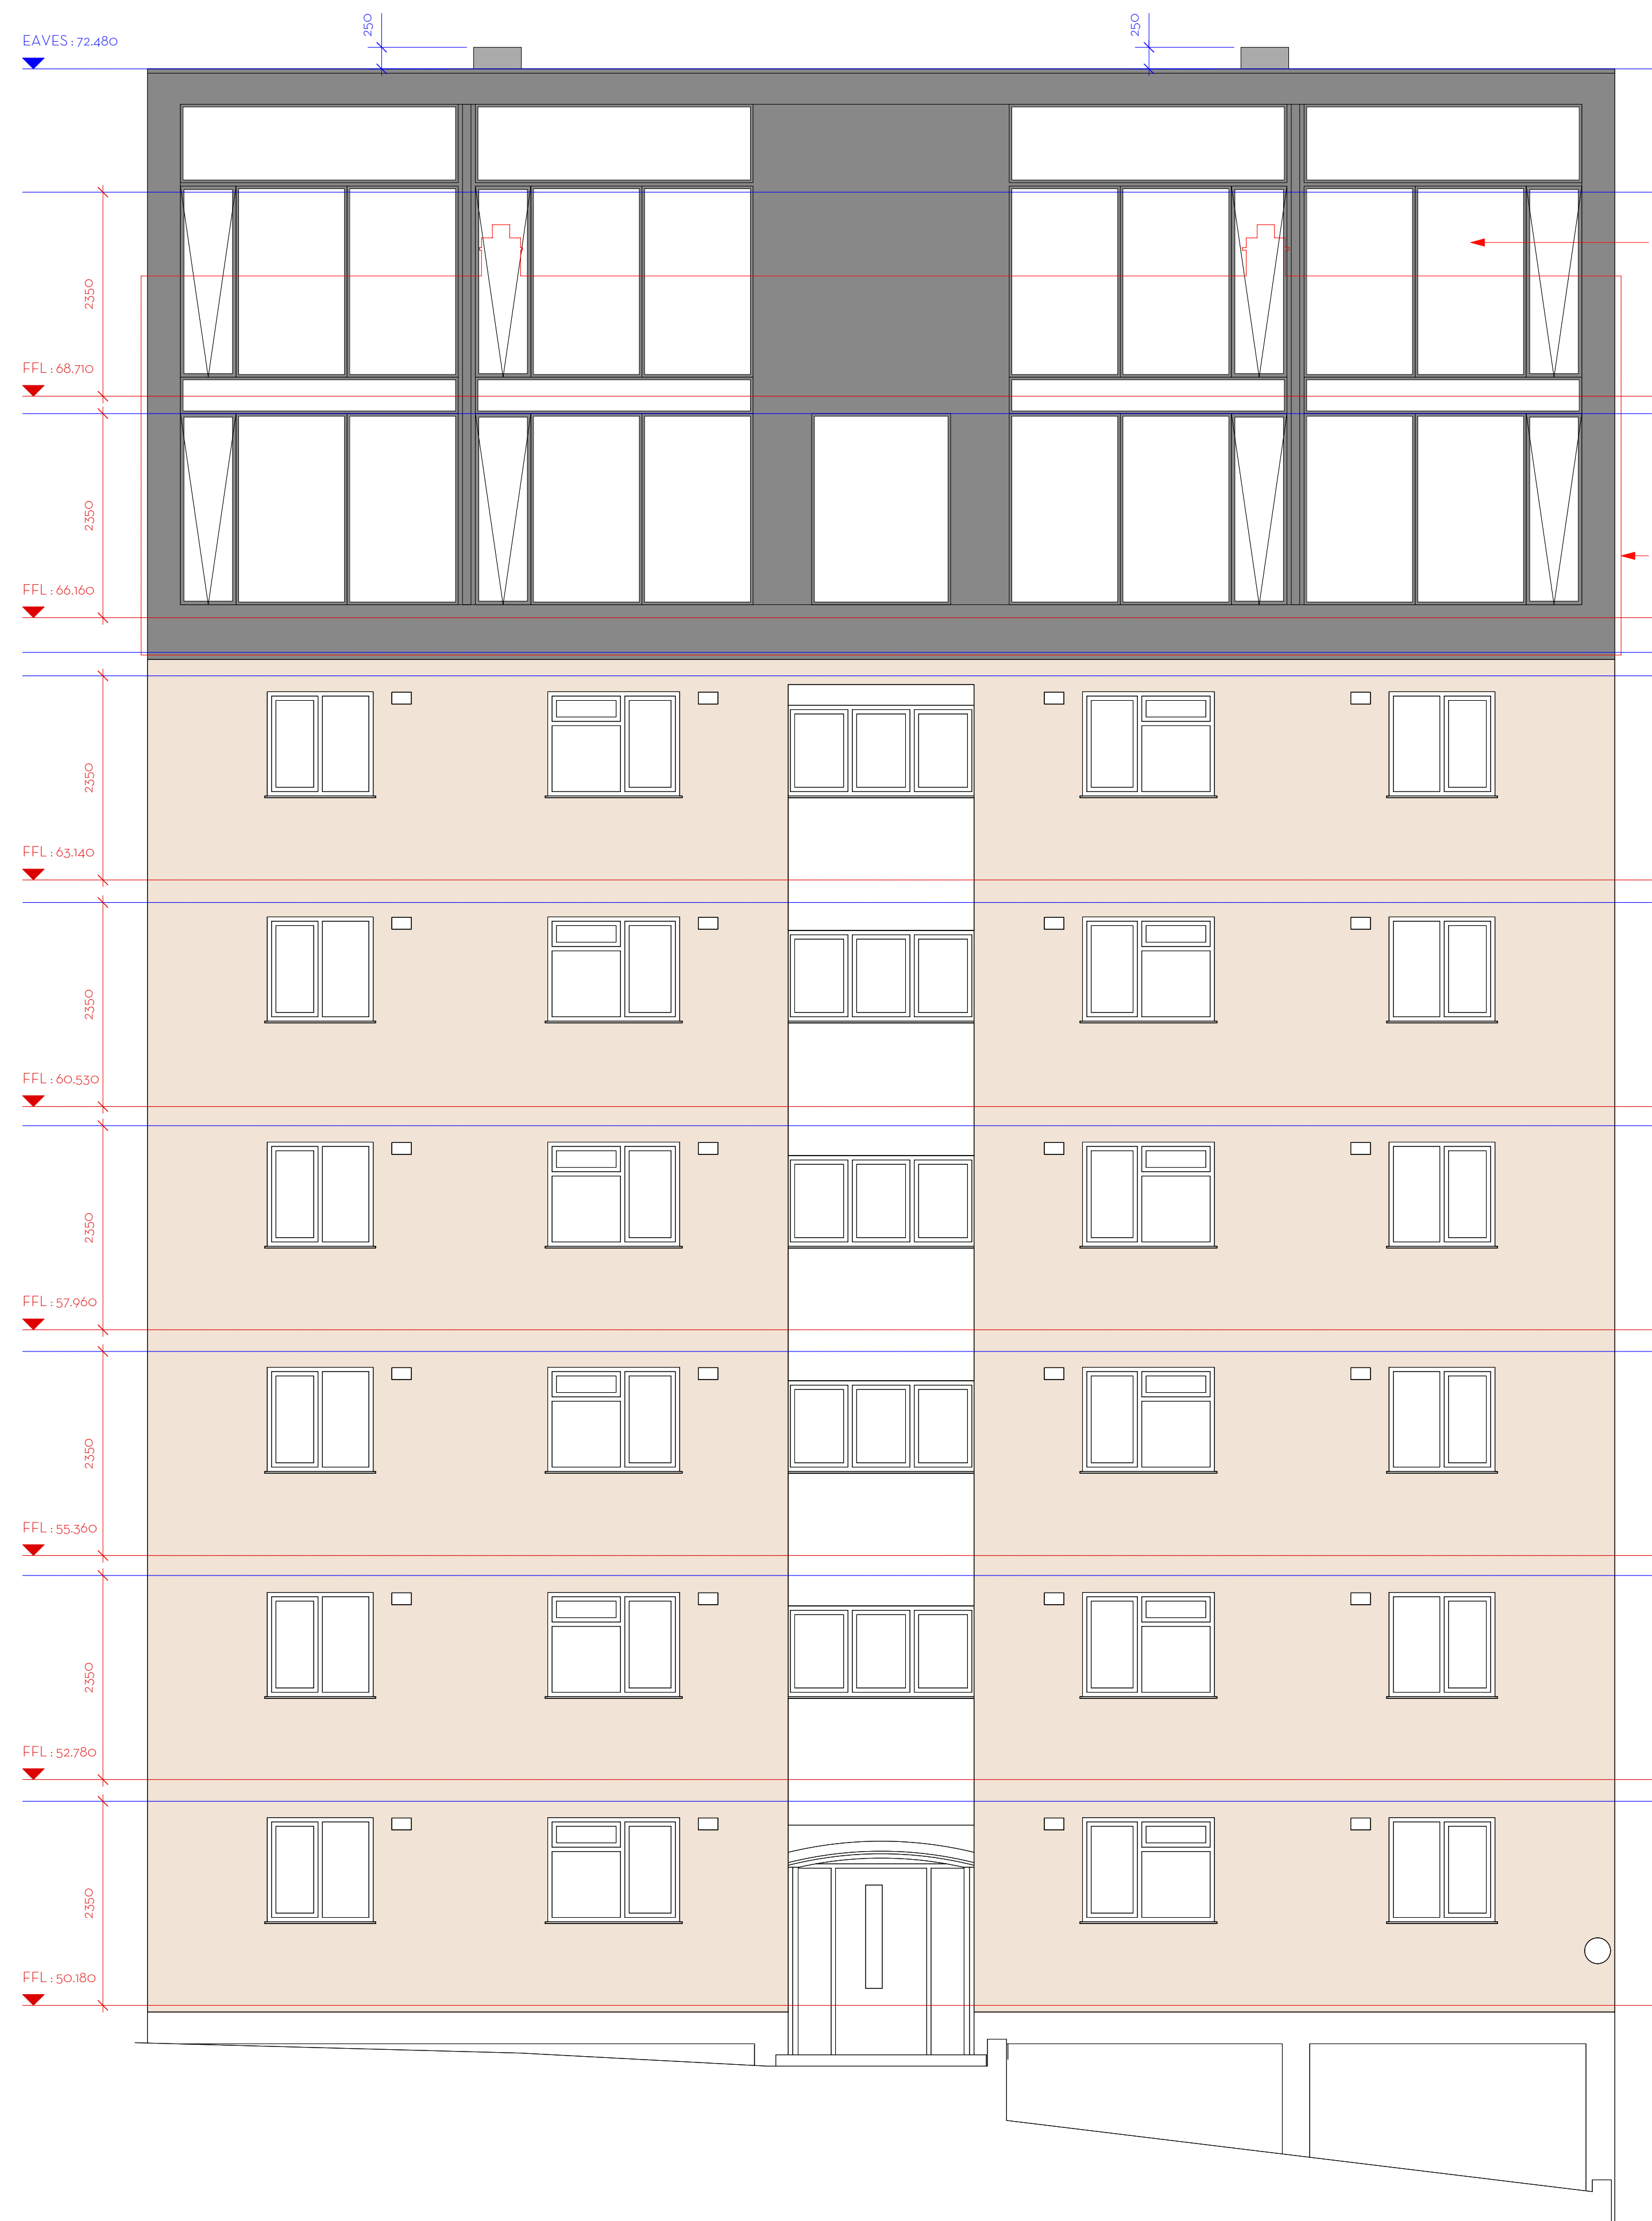

- Existing chimneys extended through new roofline. Chimney clad in zinc to match roof below

Butterfly roof extending to create solar shading to south facade, clad in standing seam zinc

- New large pane glazing to new sixth and seventh floor, set within zinc standing seam cladding - anthracite grey

- Existing roofline

Brick facade

White render balcony, with
painted metal handrail and
balustrade

PRELIMINARY

MANSFIELD HEIGHTS - TOWER

PROPOSED ELEVATIONS 00

Do not scale. Use figured dimensions only
All dimensions to be checked on site
All drawings to be read in conjunction with
the Structural Engineer's drawings

PROJECT	Mansfield Heights - Tower		
ADDRESS	Mansfield Heights, London N2 0NY		
CLIENT	>		
AUTHOR	JA		
DATE	03.05.22	SCALE	1:50 @ A1
DRAWING	221-03-PRP-300-01		




(T.F) 07951 248 528


muntiny-architecture.com

<u>Prelim Issues</u>			
<u>DESCRIPTION</u>	<u>DV</u>	<u>DATE</u>	<u>DEV</u>

This document is the property of Melroe Architecture Ltd. Not to be reproduced, retained or utilized in any way without the written permission of Melroe Architecture Ltd.

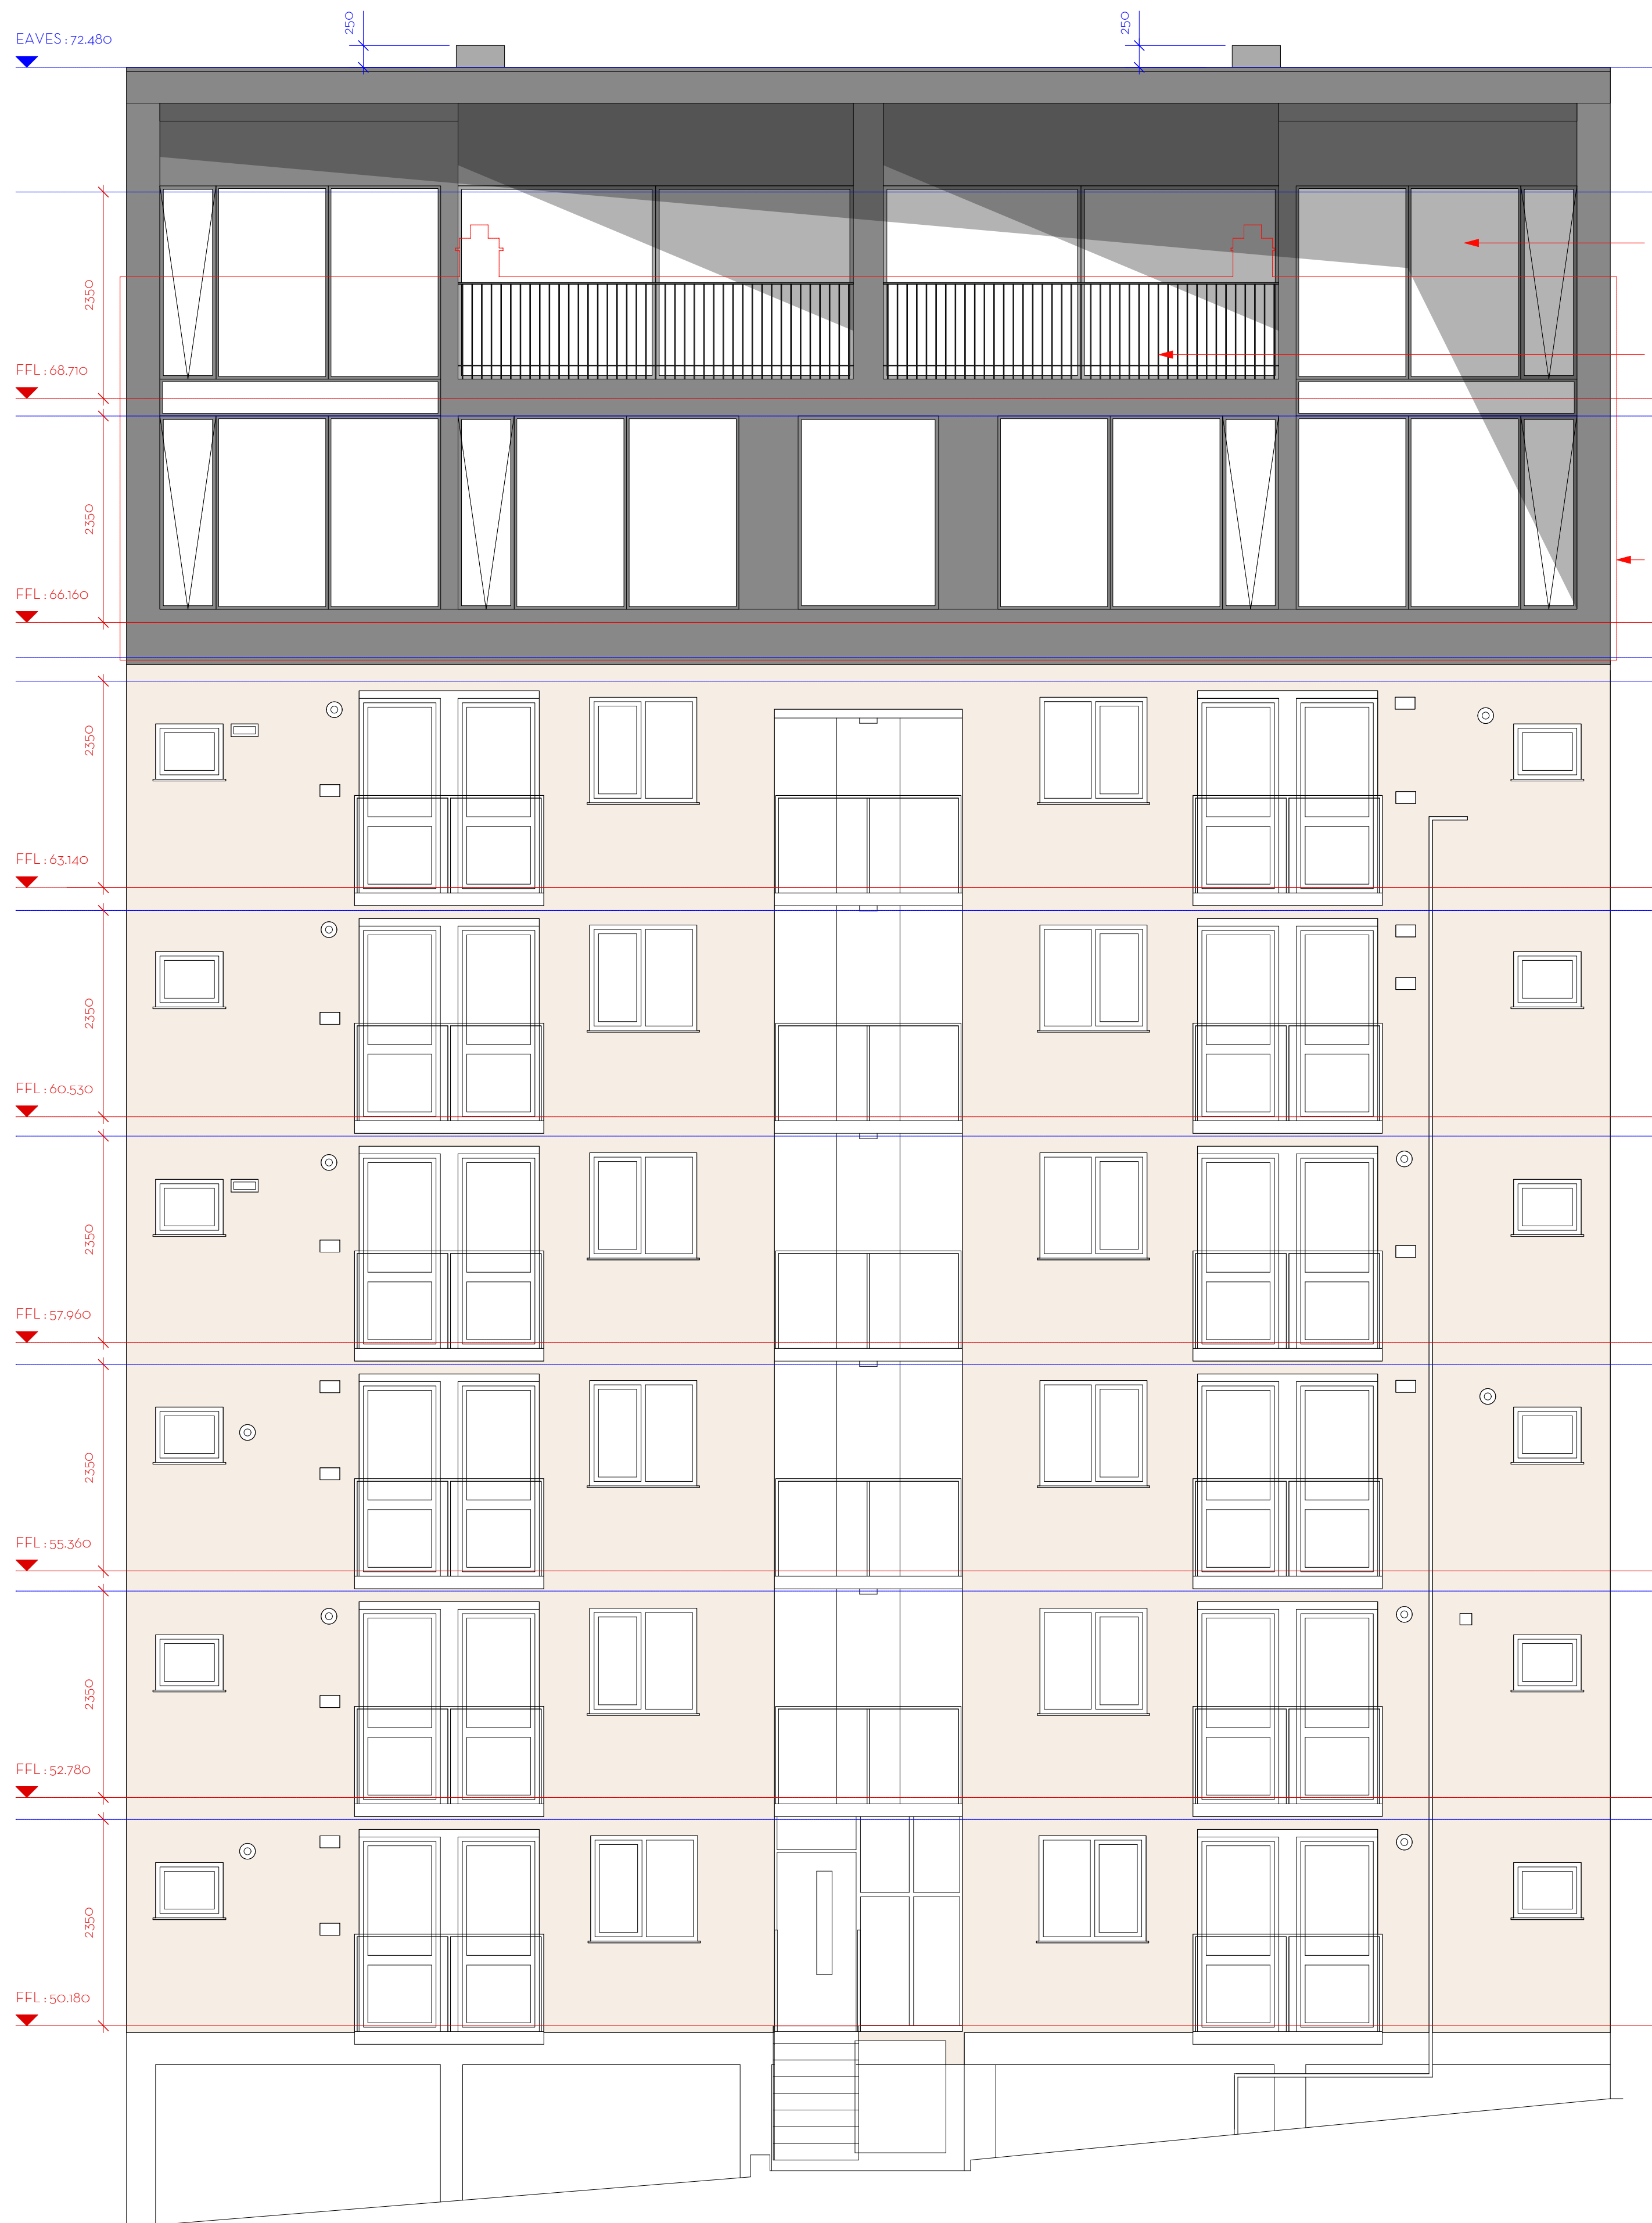

1 Proposed South West Elevation
Scale: 1:50

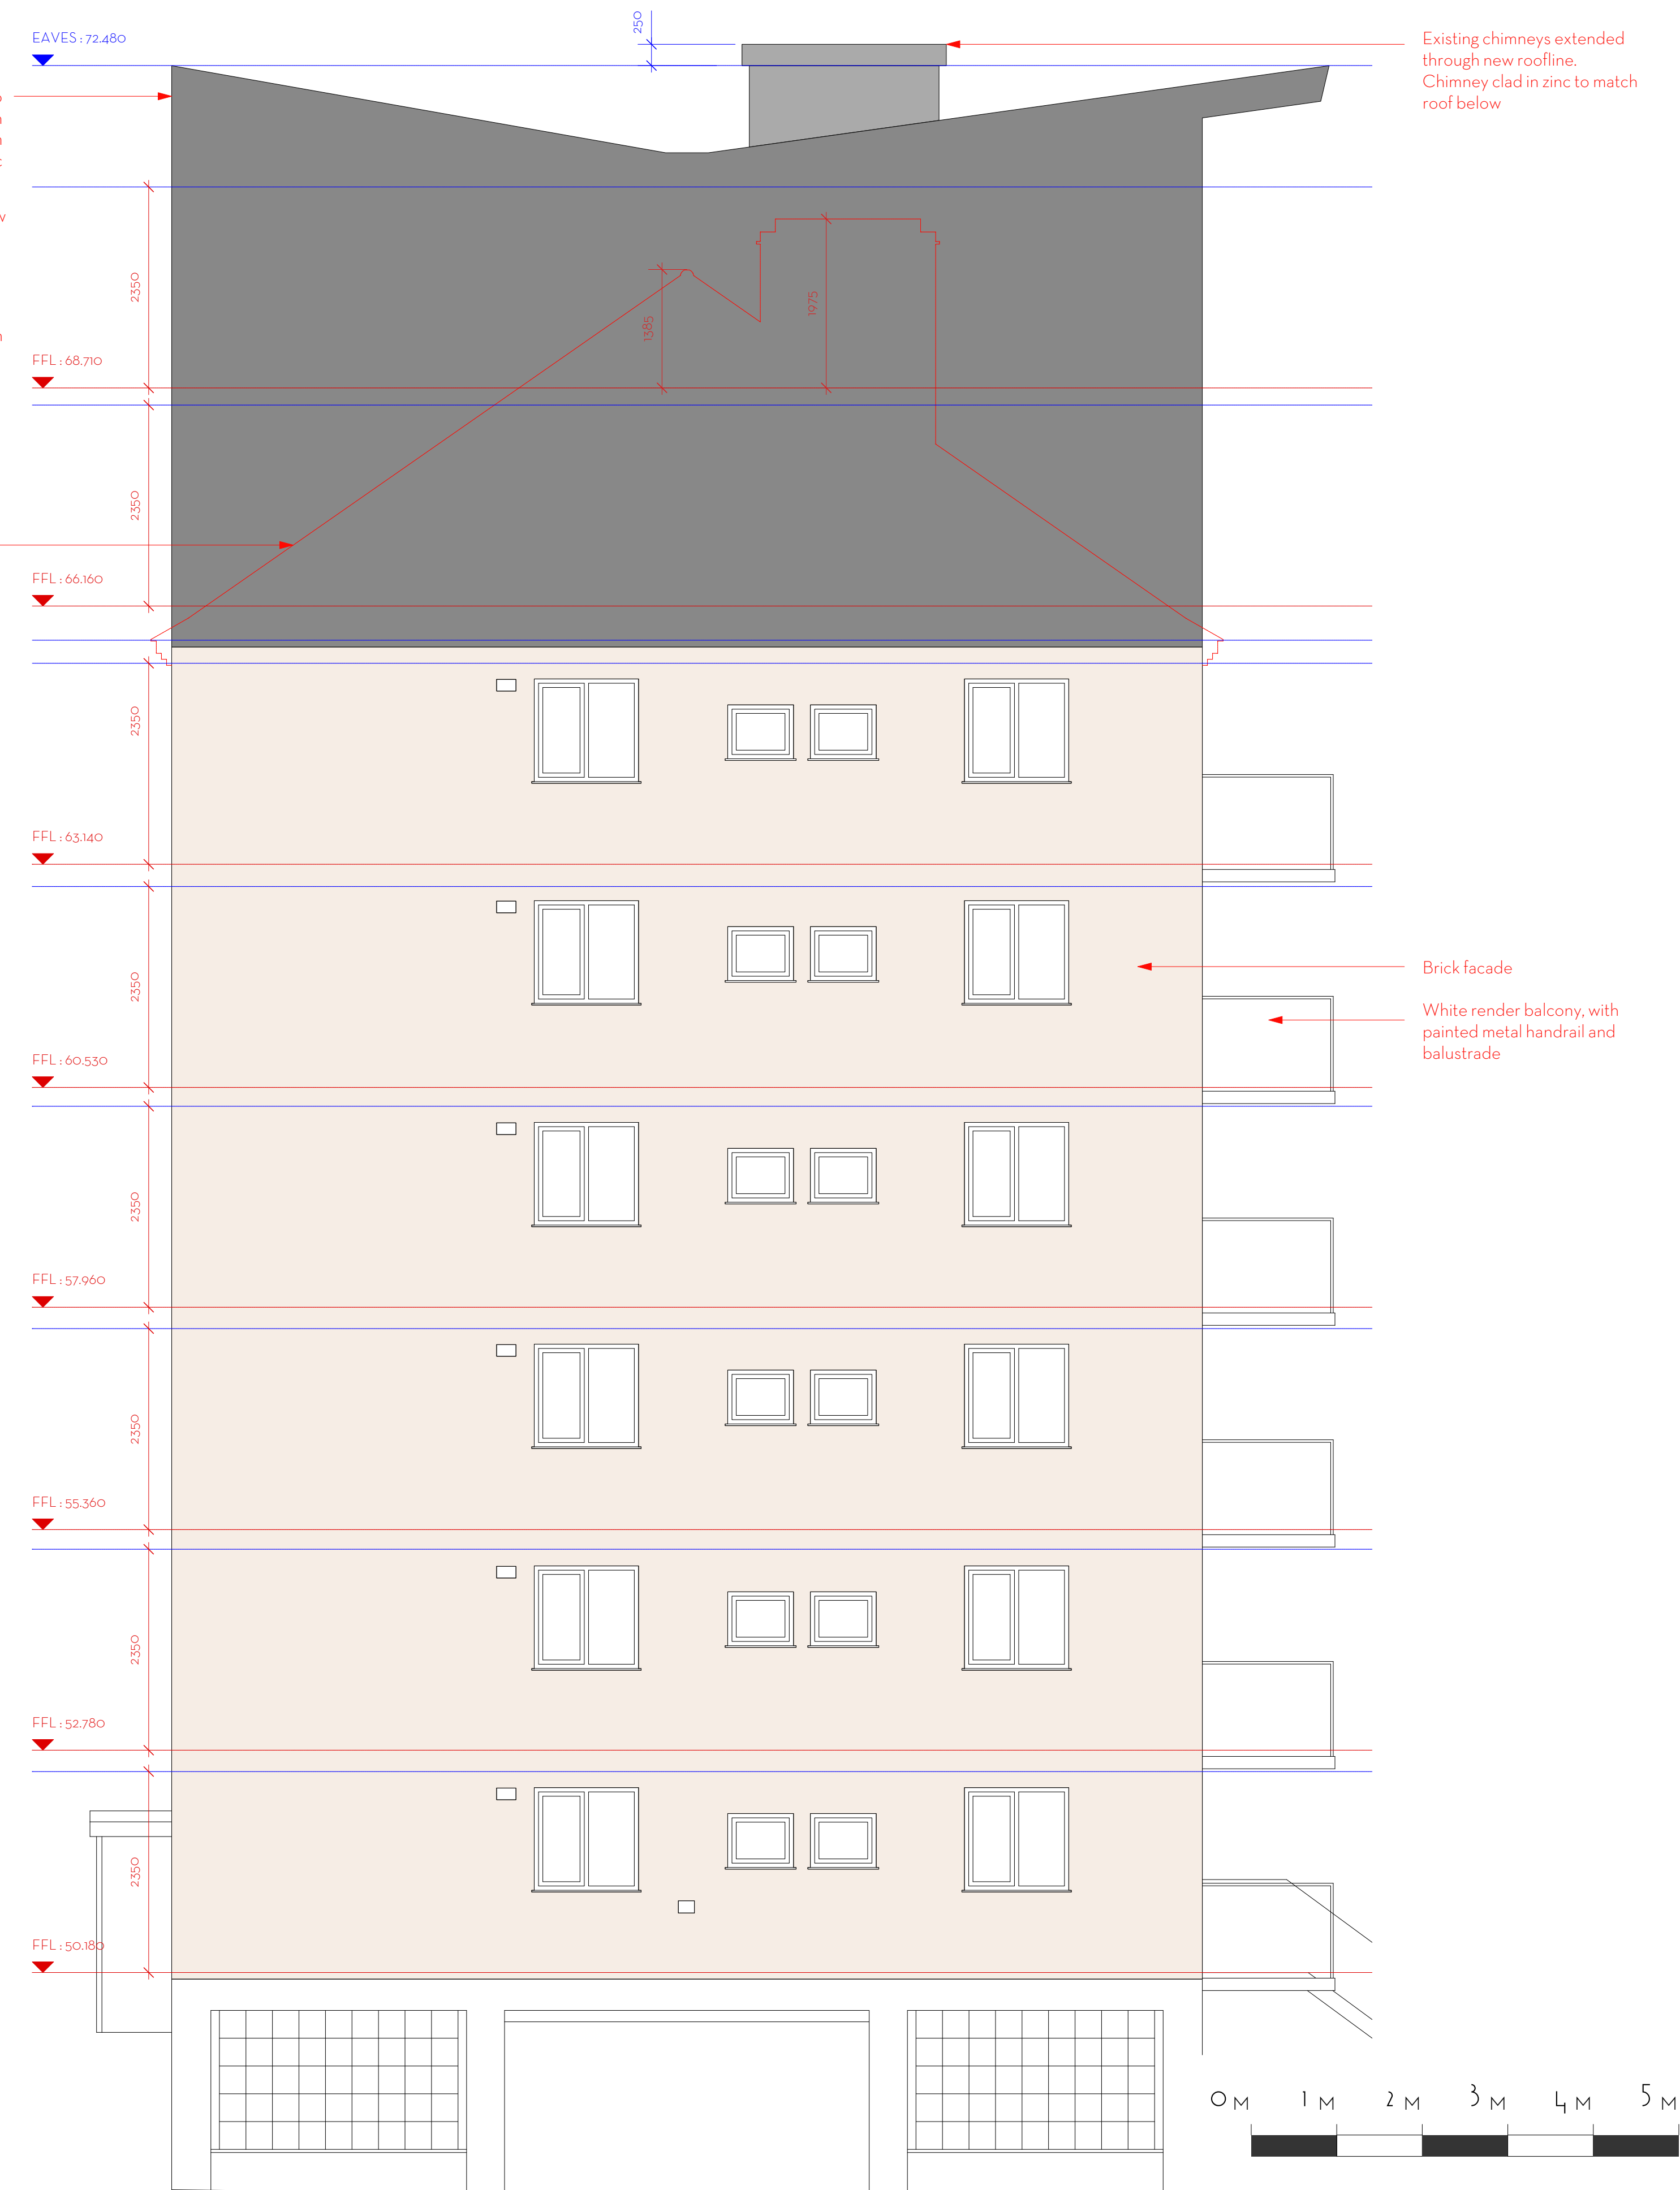

2 Proposed North West Elevation
Scale: 1:50

PRELIMINARY

Do not scale. Use figured dimensions only
All dimensions to be checked on site
All drawings to be read in conjunction with
the Structural Engineer's drawings

MANSFIELD HEIGHTS - TOWER

PROPOSED ELEVATIONS 01

PROJECT	Mansfield Heights - Tower		
ADDRESS	Mansfield Heights, London N2 0NY		
CLIENT	>		
AUTHOR	JA		
DATE	03.05.22	SCALE	1:50 @ A1
DRAWING	221-03-PRP-301-01		



(T.F) 07951 248 528
muntiny-architecture.com

Pre-Im Issue			
DESCRIPTION	DY	DATE	REV

This drawing is the copyright of Mulvin Architecture Ltd. Not to be reproduced, retained or disclosed to