
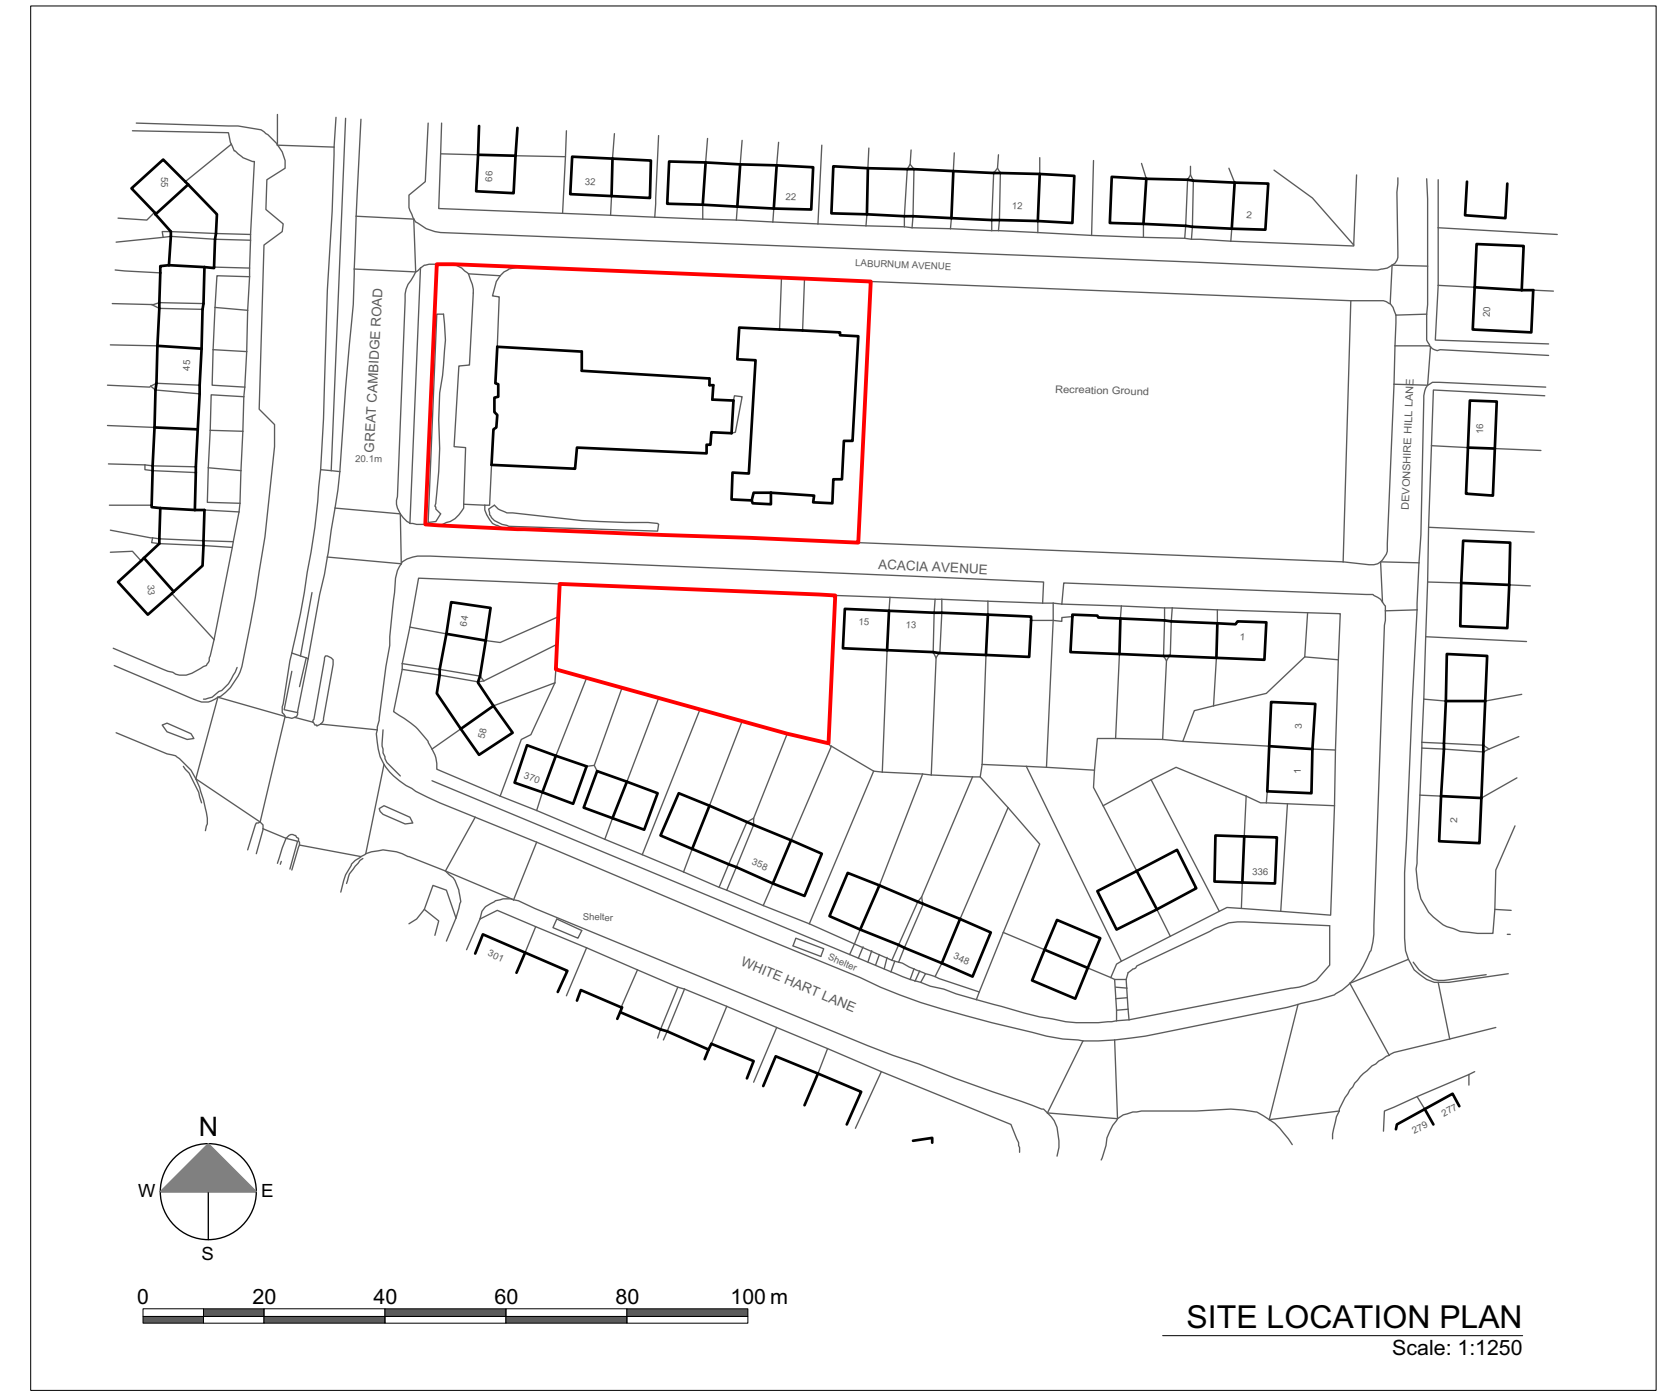
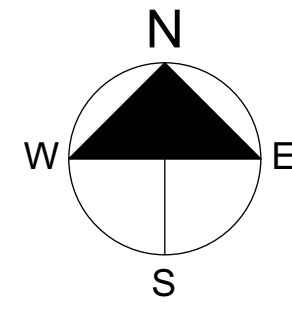


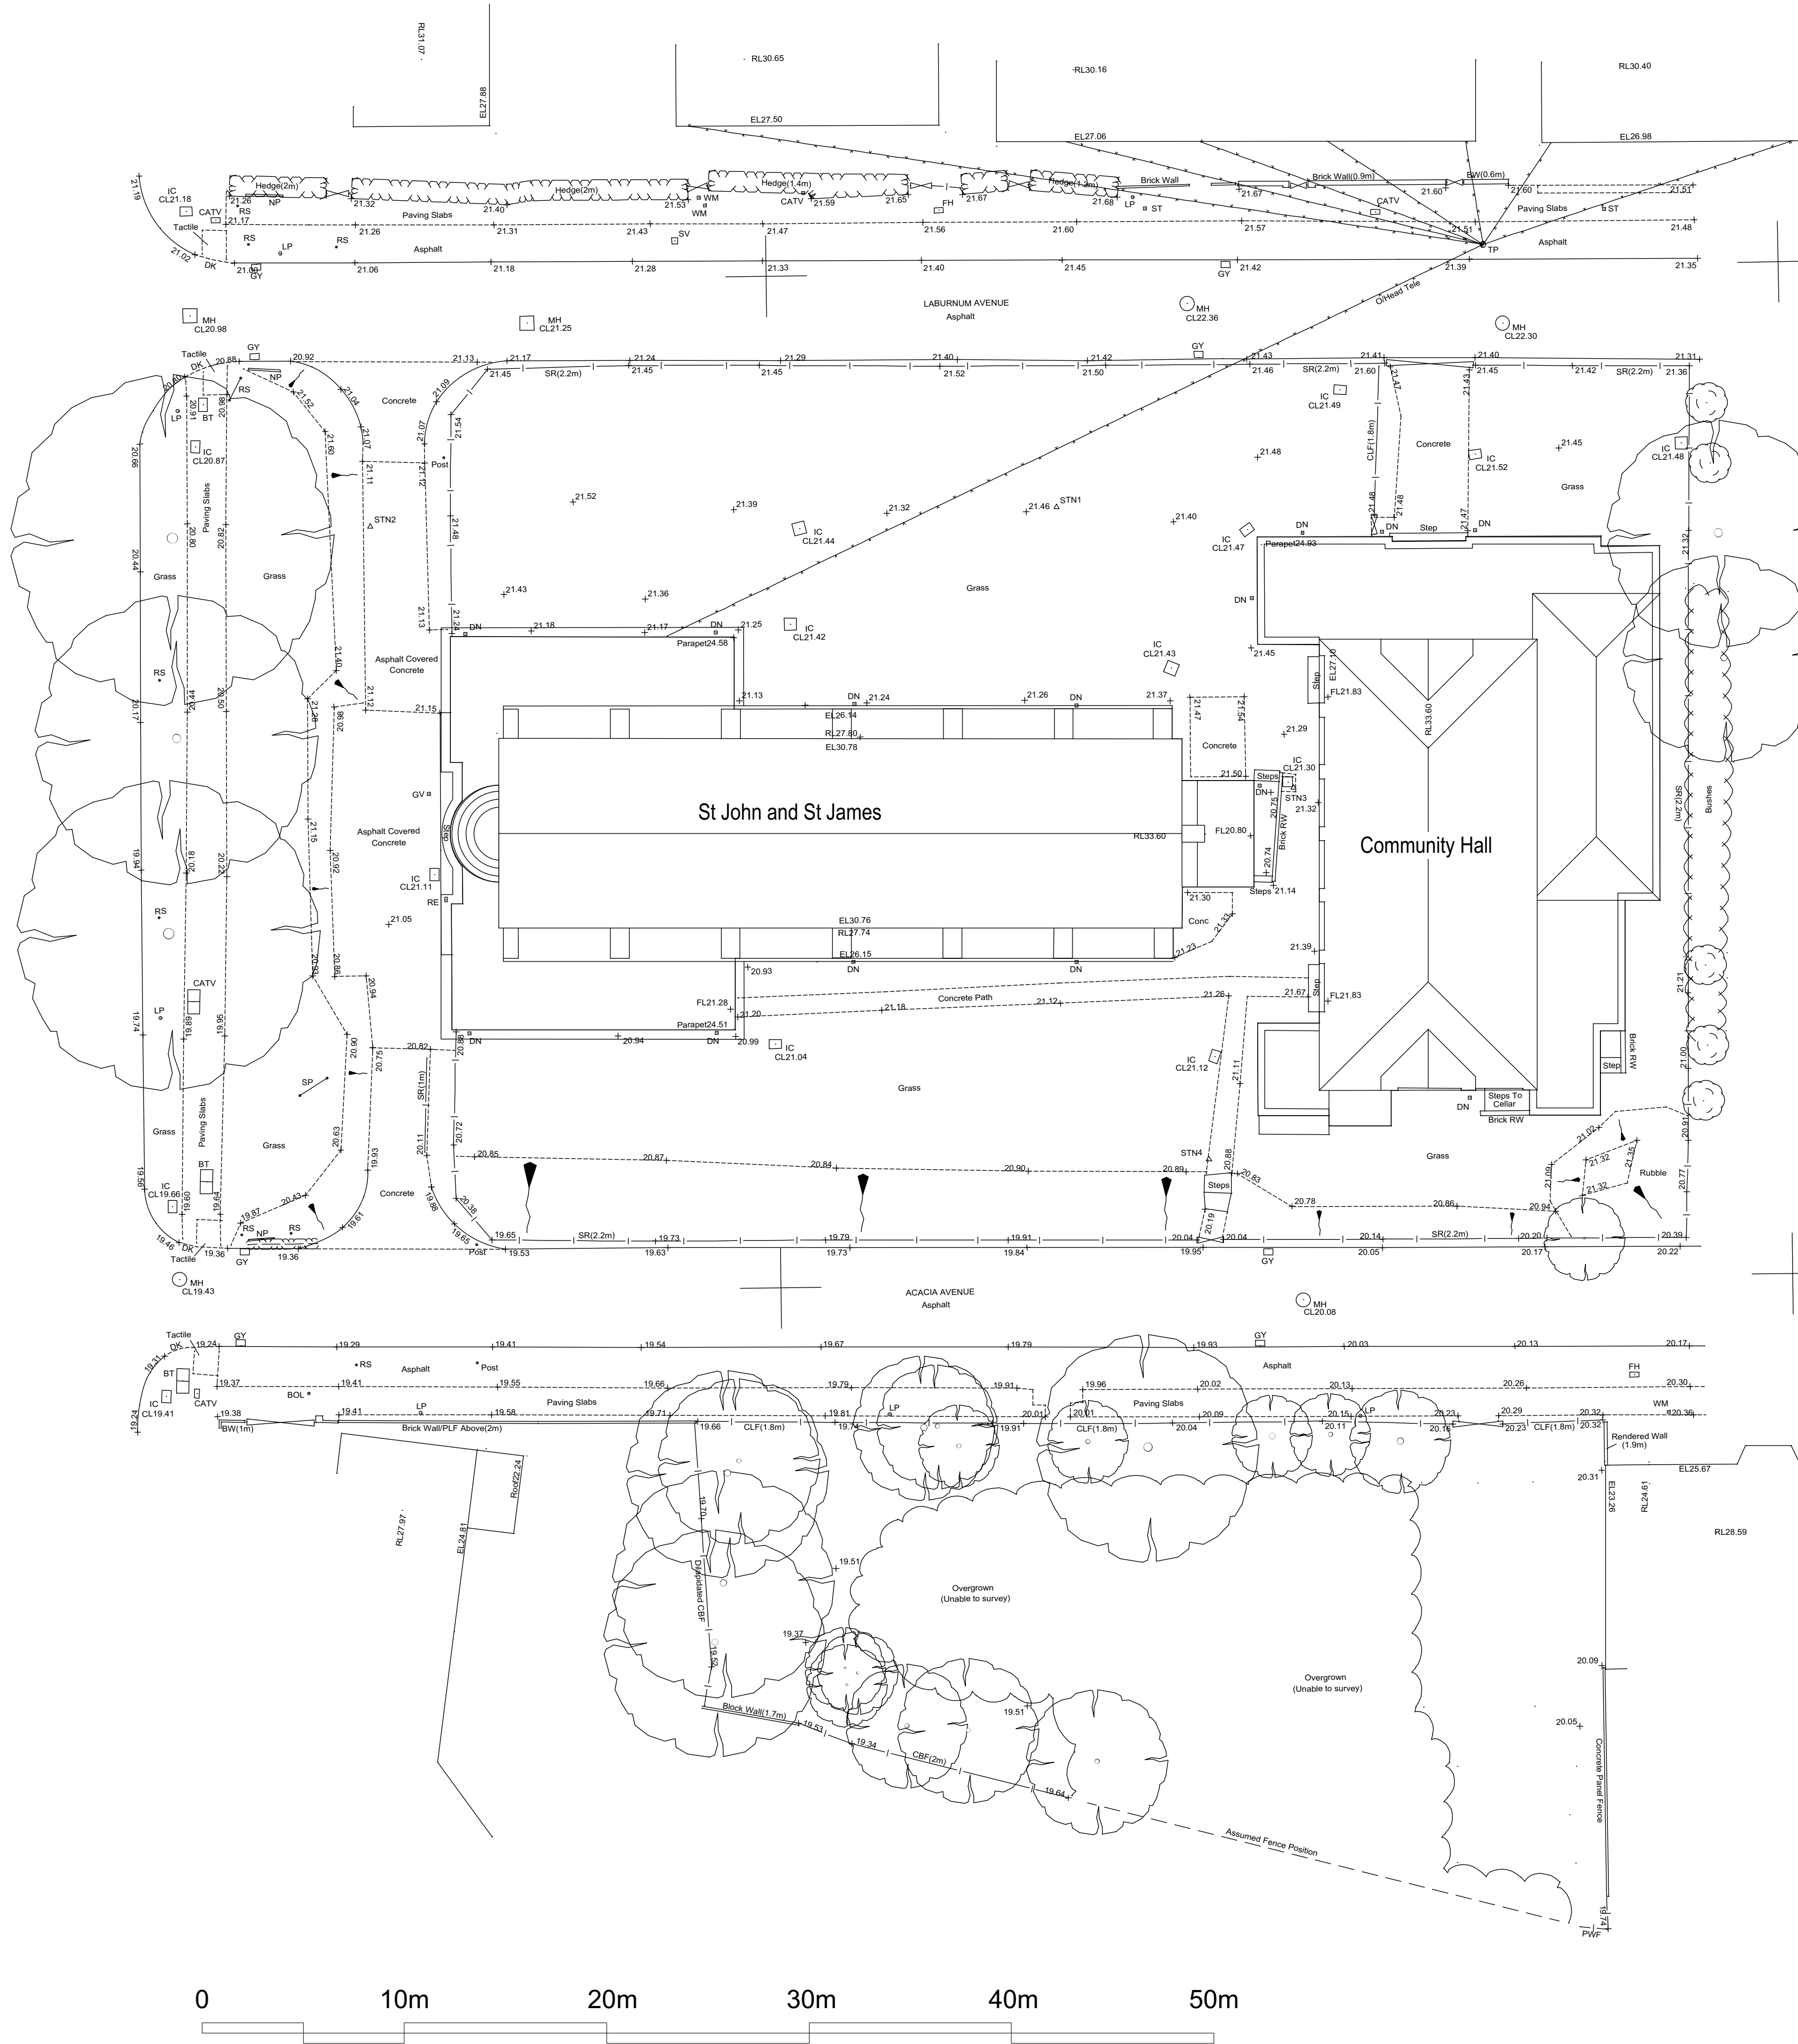

SITE SURVEY / ROOF PLAN AS EXISTING
Scale: 1:200