

PROPOSED 1:100


0m .5m 1m 2m 3m 4m 5m
SCALE BAR IN METERS




PROPOSED FRONT ELEVATION




PROPOSED REAR ELEVATION

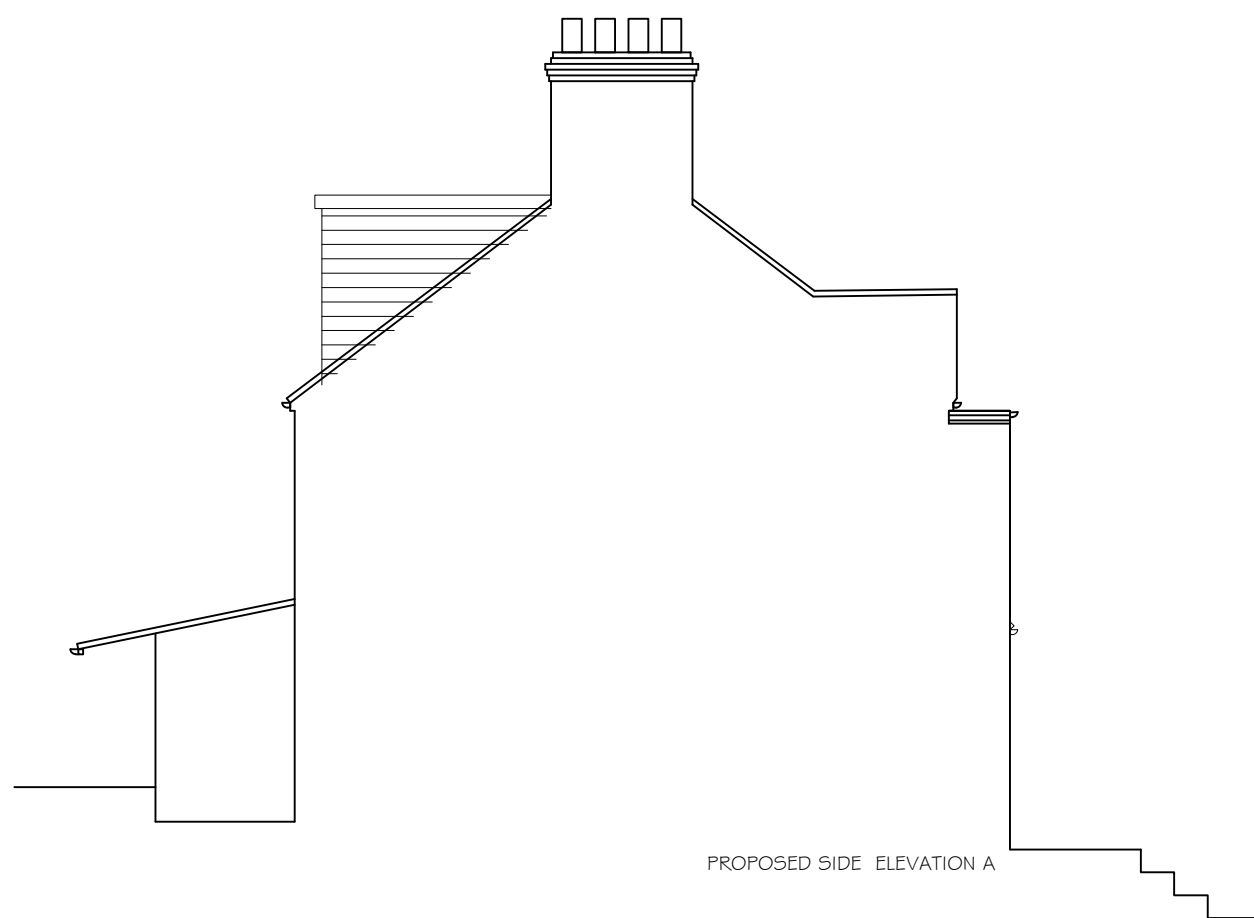


PROPOSED SIDE ELEVATION A

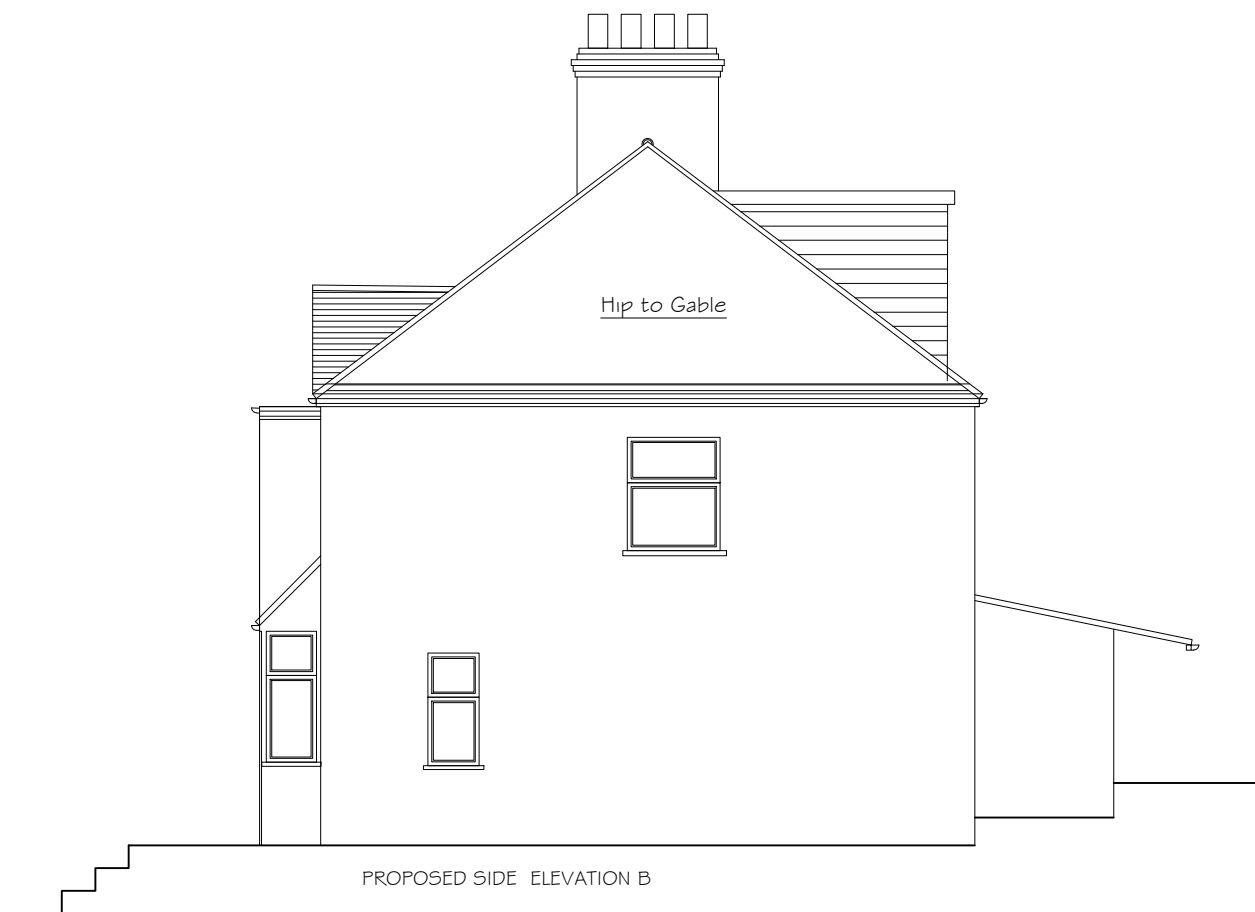


PROPOSED SIDE ELEVATION B

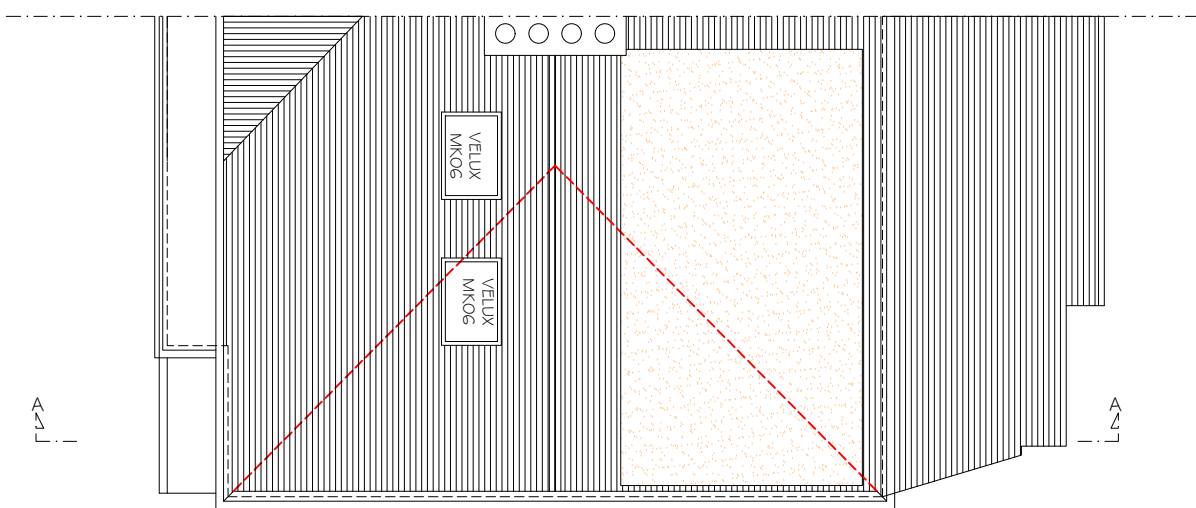

PROPOSED ROOF PLAN

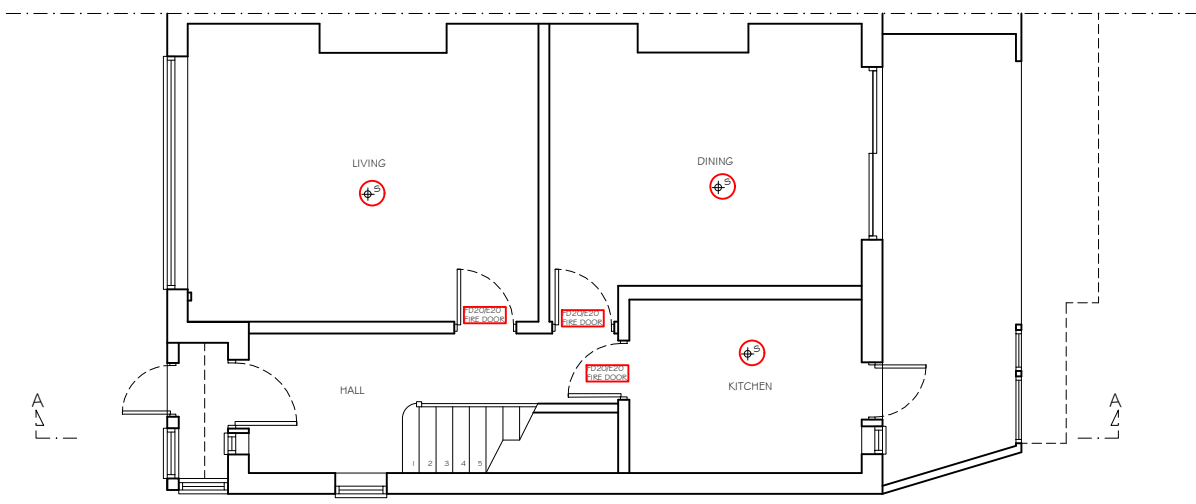


PROPOSED GROUND FLOOR PLAN

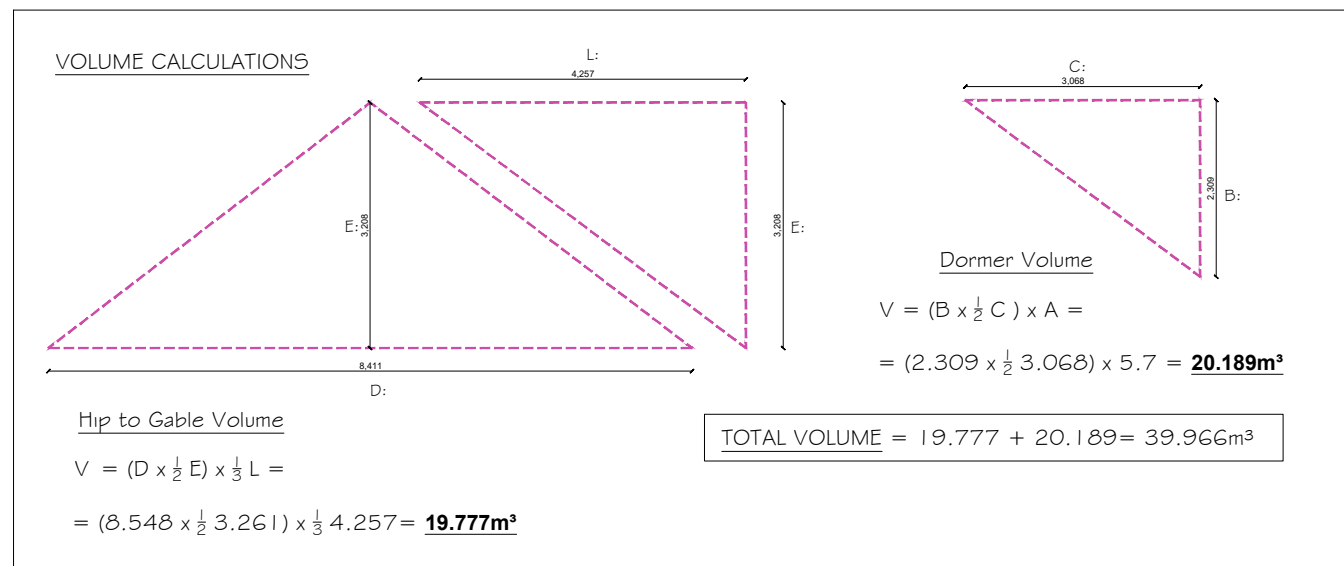


PROPOSED 1:50


0m .5m 1m 2m 3m 4m 5m
SCALE BAR IN METERS

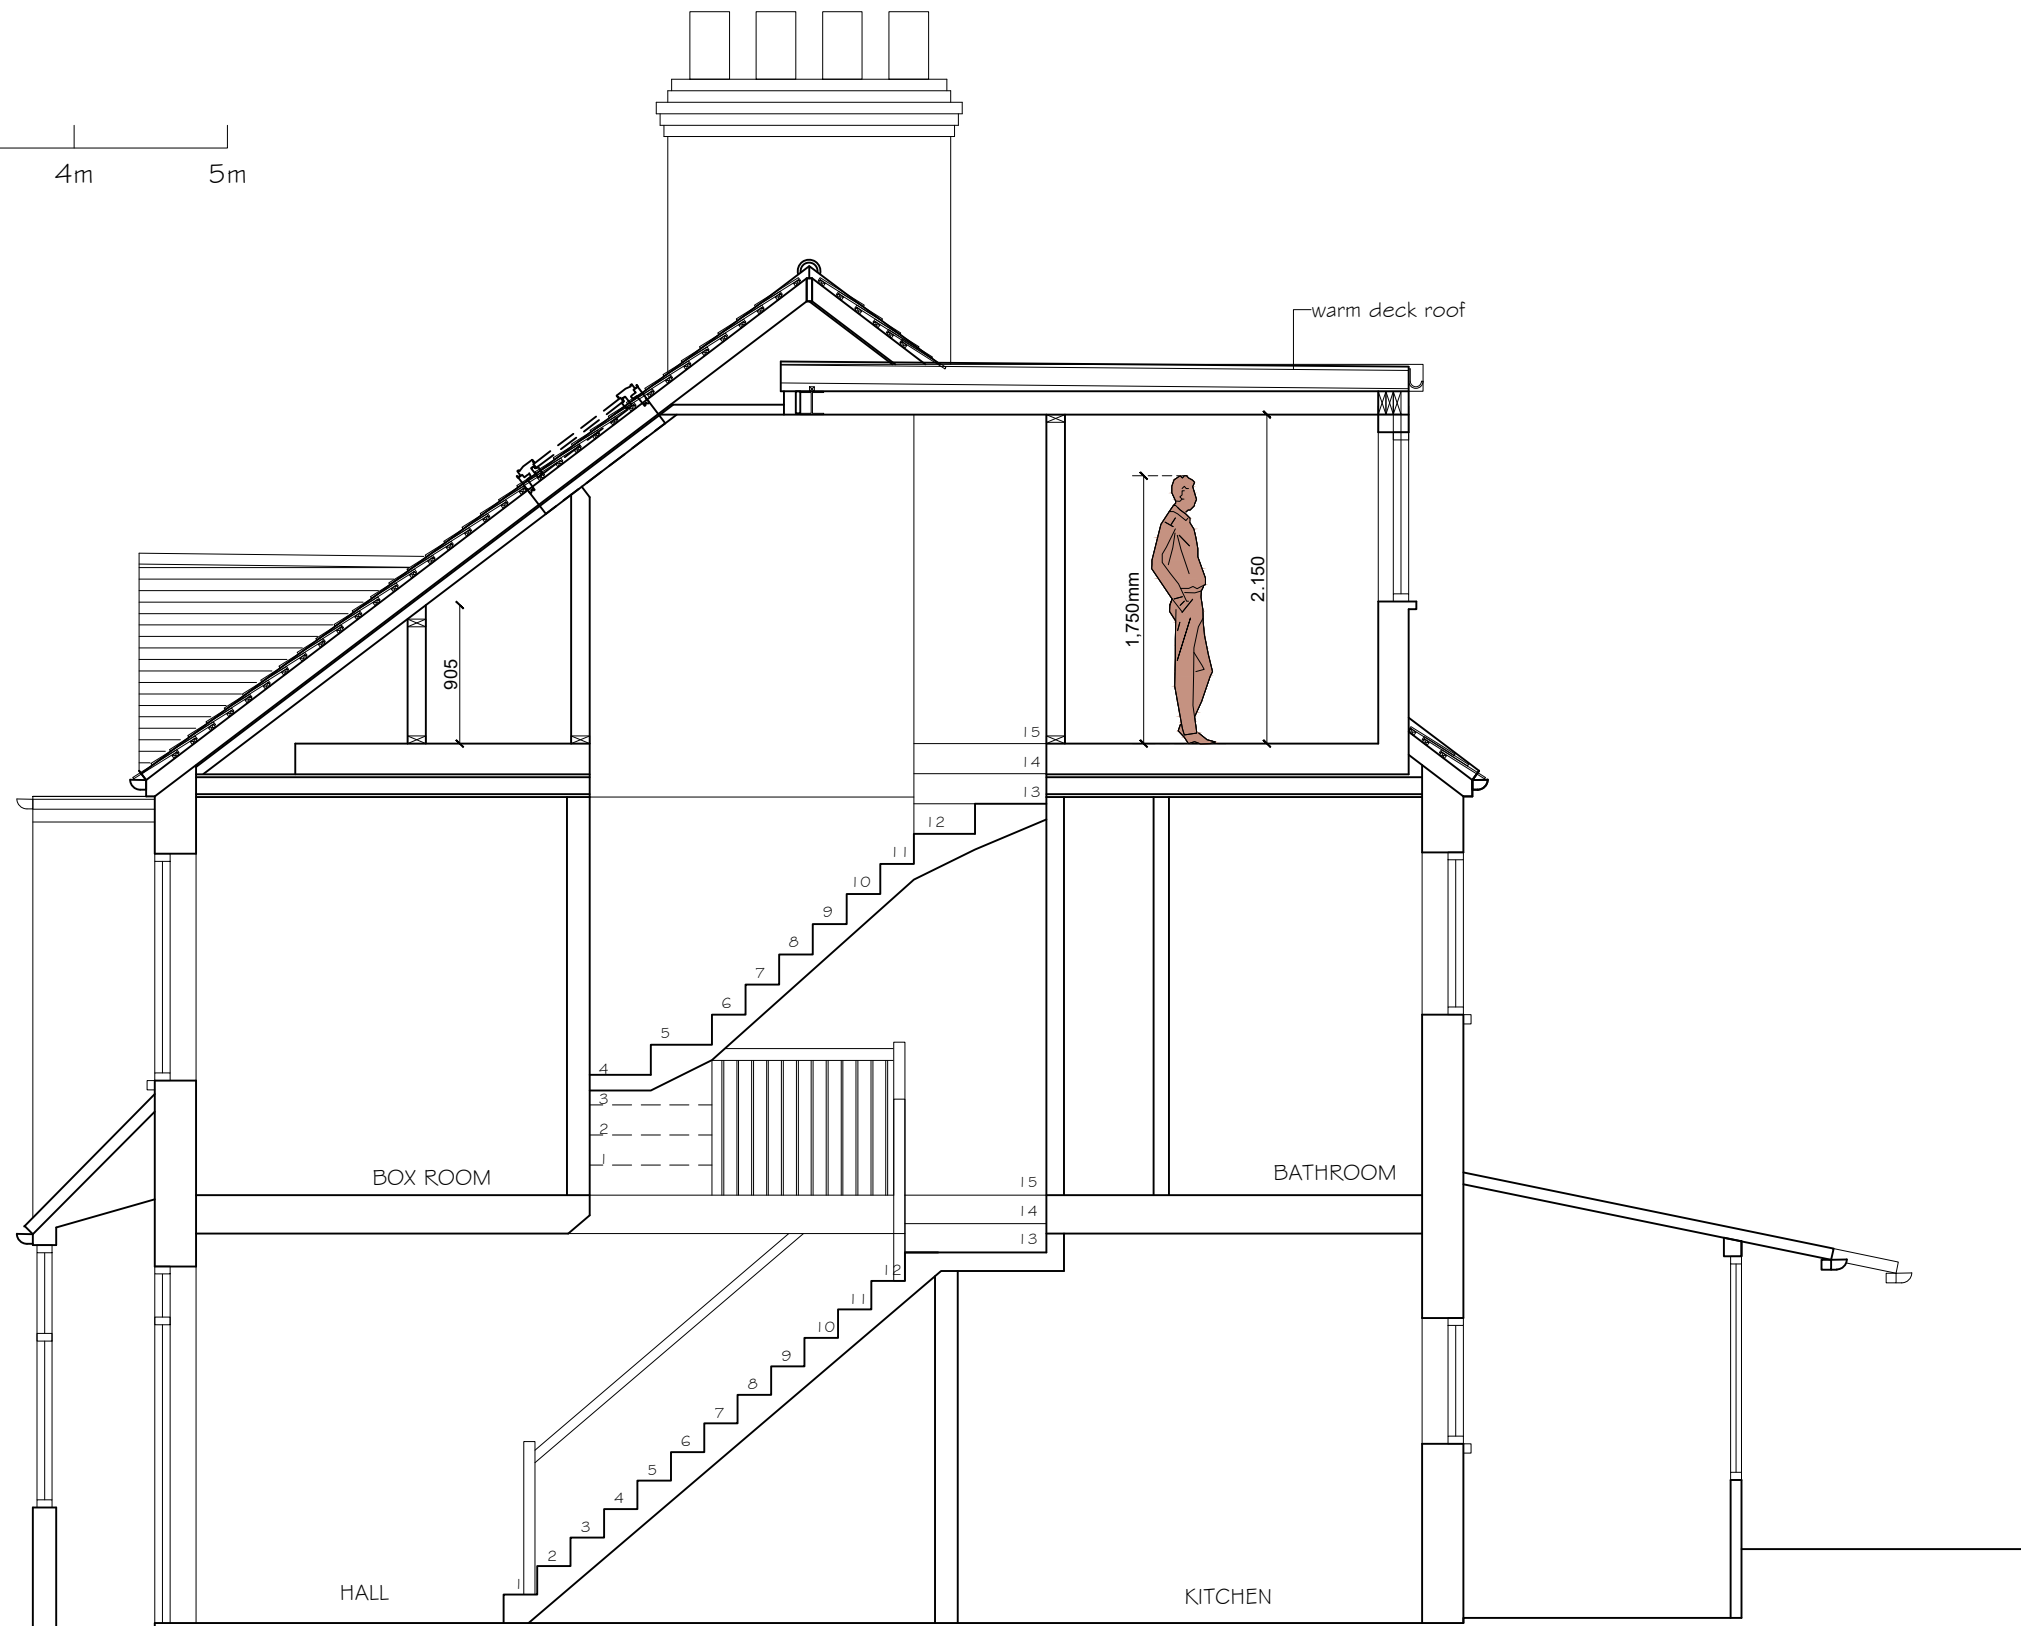

PROPOSED SECTION A-A

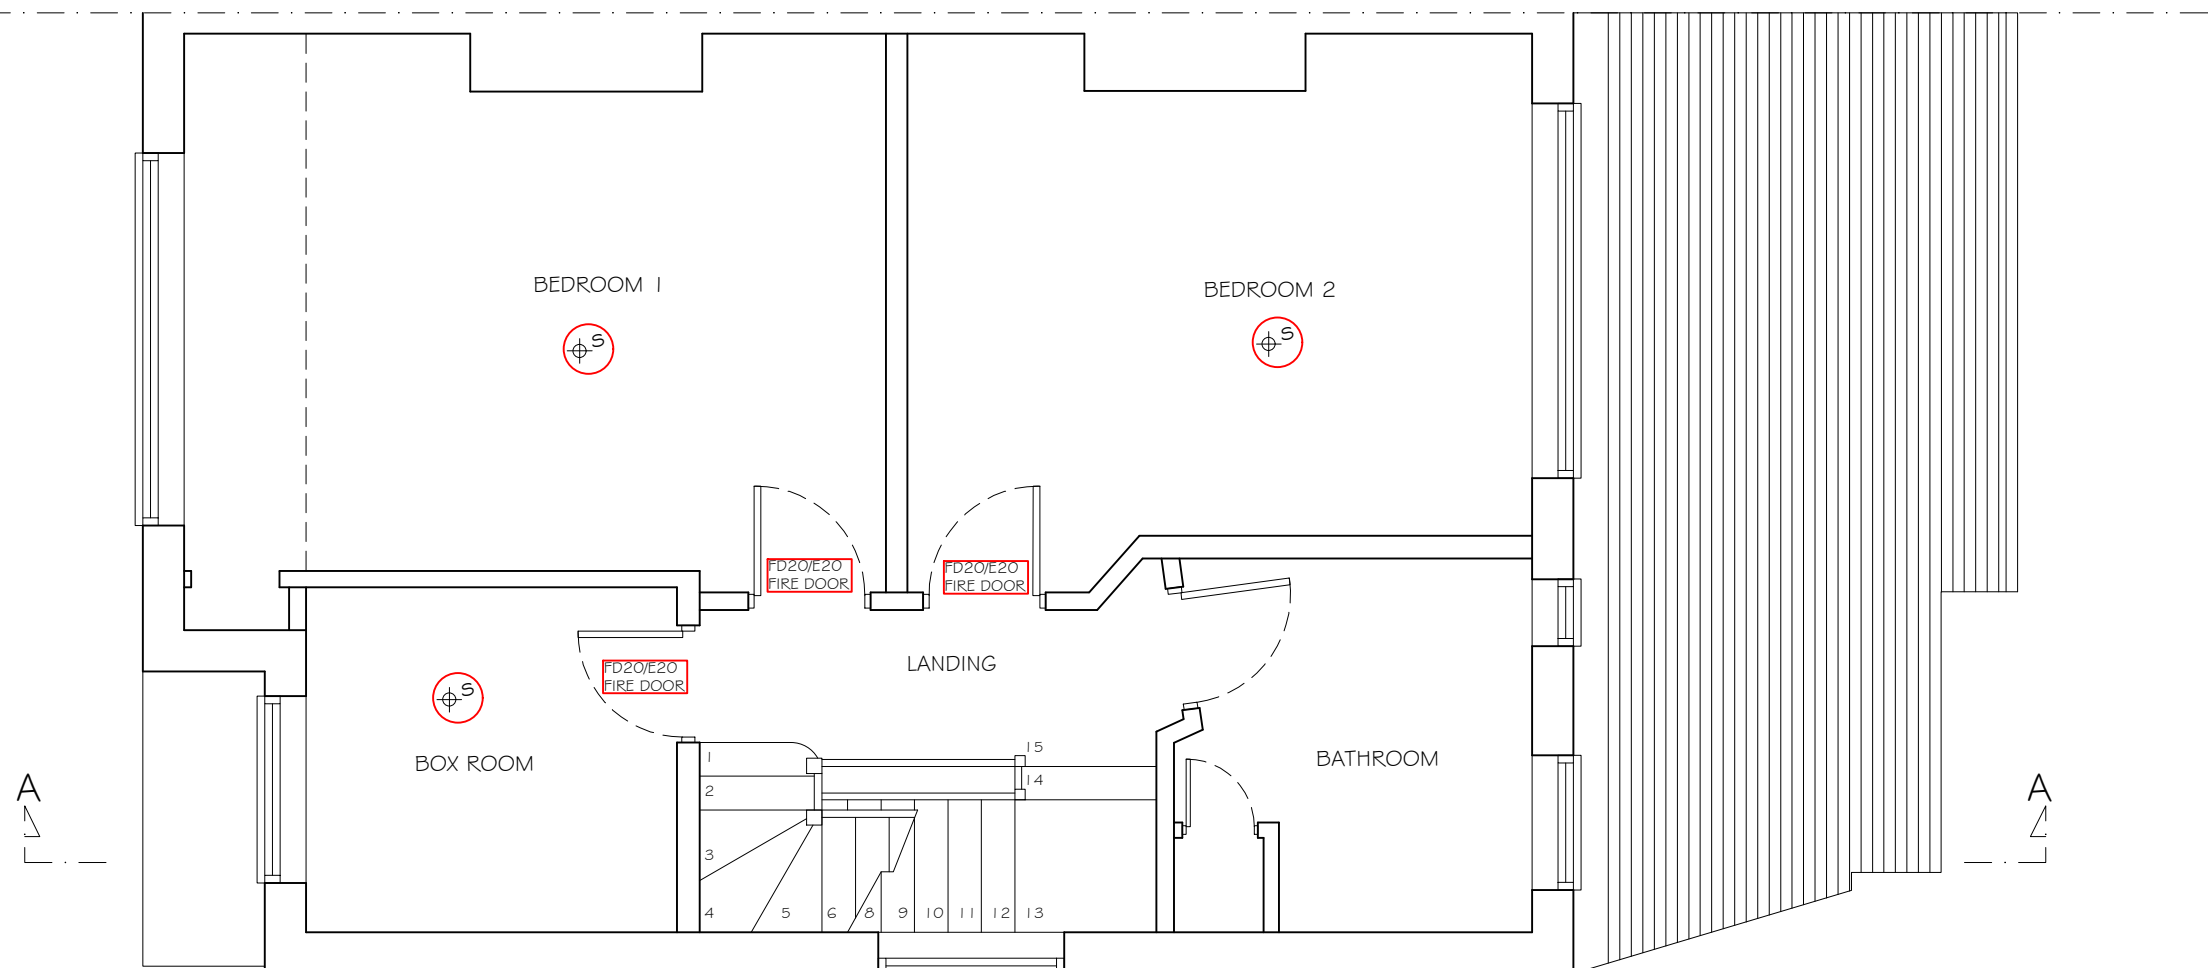

PROPOSED FIRST FLOOR PLAN

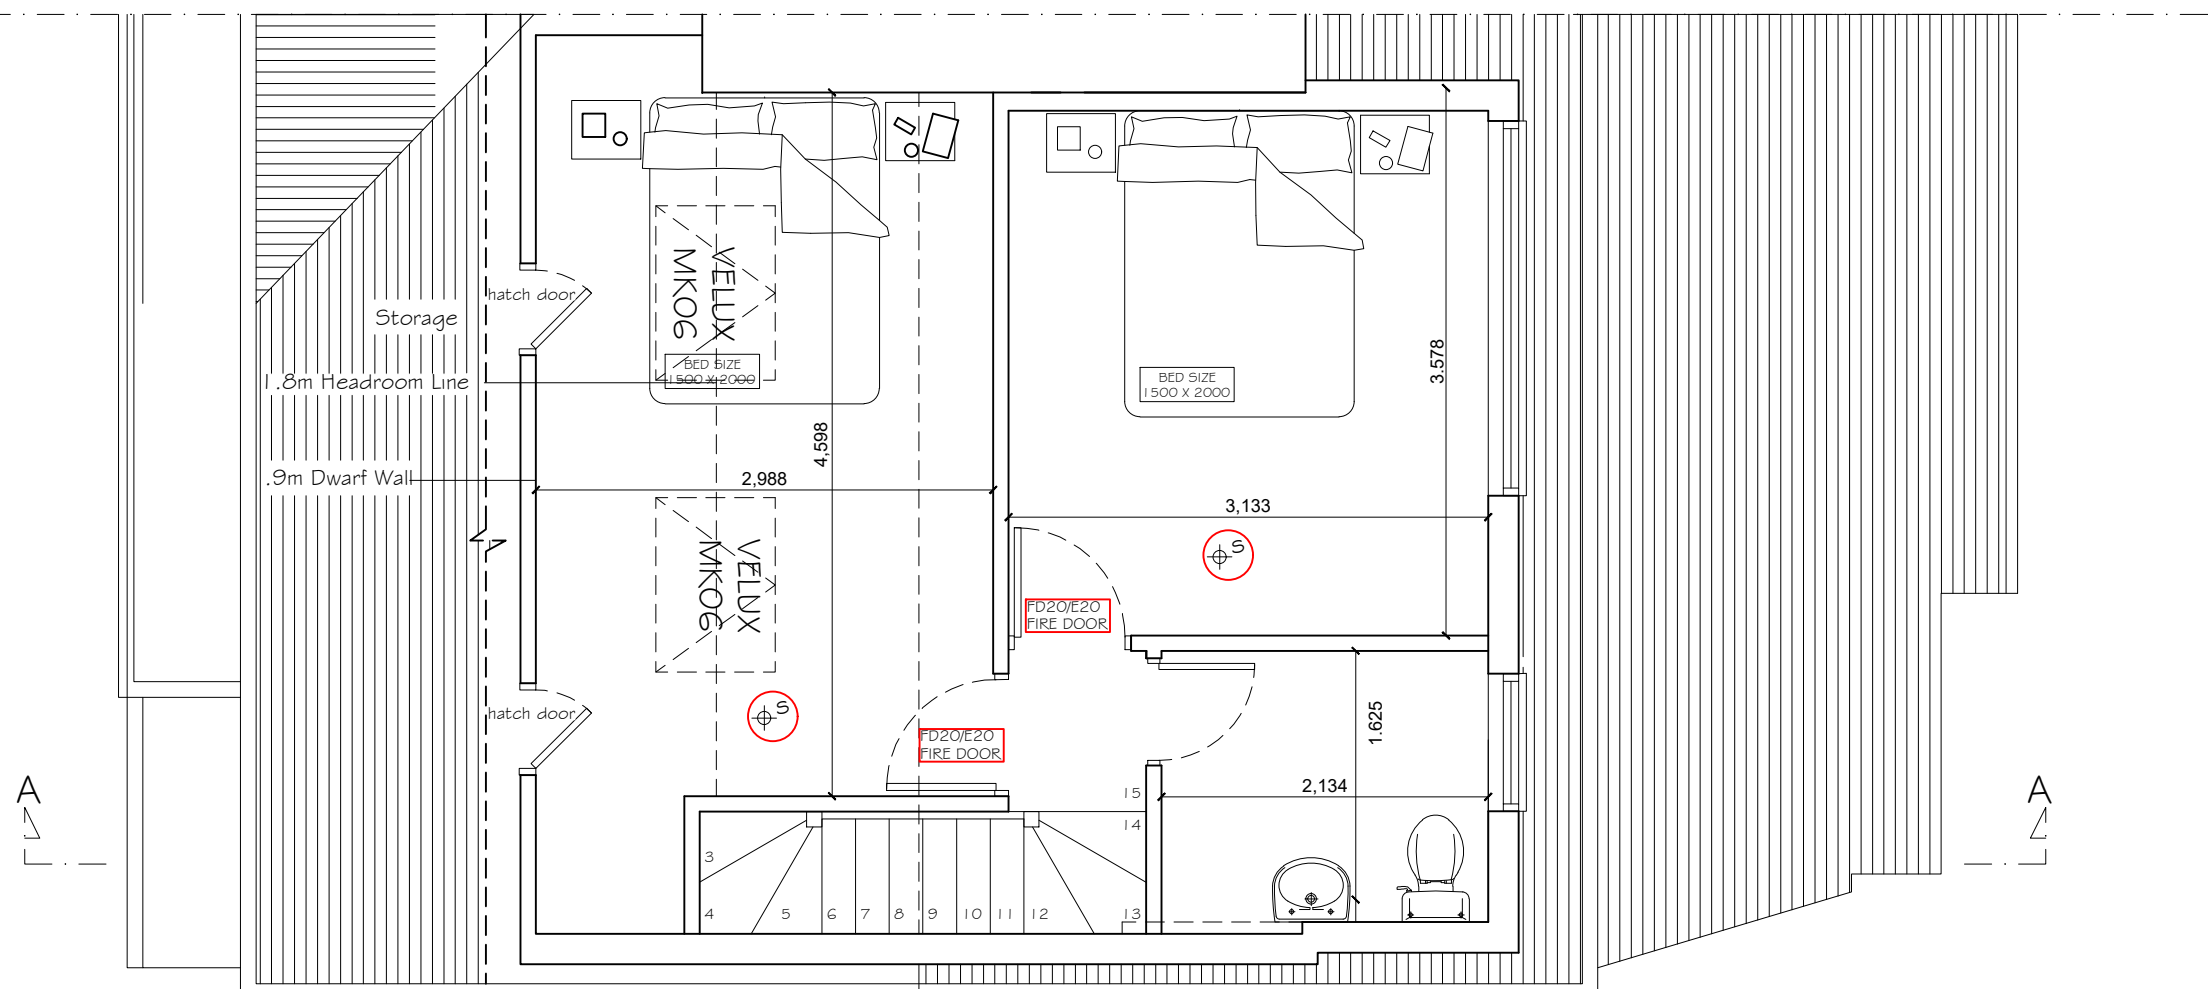

PROPOSED LOFT PLAN

Copyright © Absolute Lofts
This drawing which is the property of Absolute Lofts
is the subject of Intellectual Property Rights including
copyright and design right and shall not be reproduced,
copied, loaned or submitted to any other party without the
written consent of Absolute Lofts.

This drawing is not to be scaled. Only figured dimensions
to be taken. Any discrepancies to be reported to the
Absolute Lofts prior to setting out or ordering
of any materials



Project

HIP TO GABLE AND REAR DORMER LOFT CONVERSION
25 Torrington Gardens
LONDON
N11 2AB

Client
Mr Lopez
25 Torrington Gardens
LONDON
N11 2AB

Drawing Title
PROPOSED PLANS
SECTION & ELEVATIONS

Scale	Drawn	Checked	Authorised
1:100 / 1:50 @ A1		--	--
		OCTOBER 2022	--

Drawing Number	Rev
ST_OCT_22_25 TOR_002	A