


EXISTING 1:100




EXISTING FRONT ELEVATION

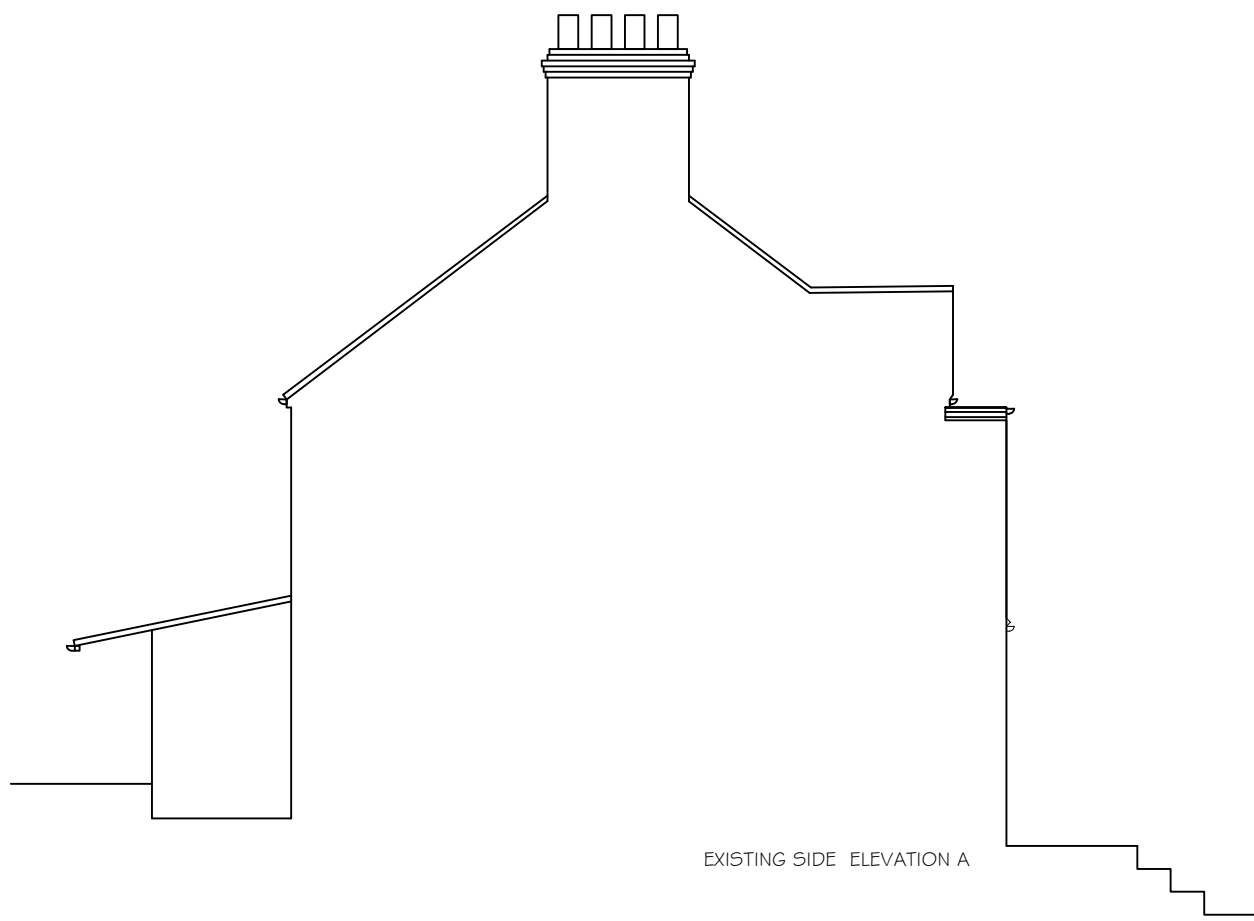


EXISTING SIDE ELEVATION A




EXISTING REAR ELEVATION

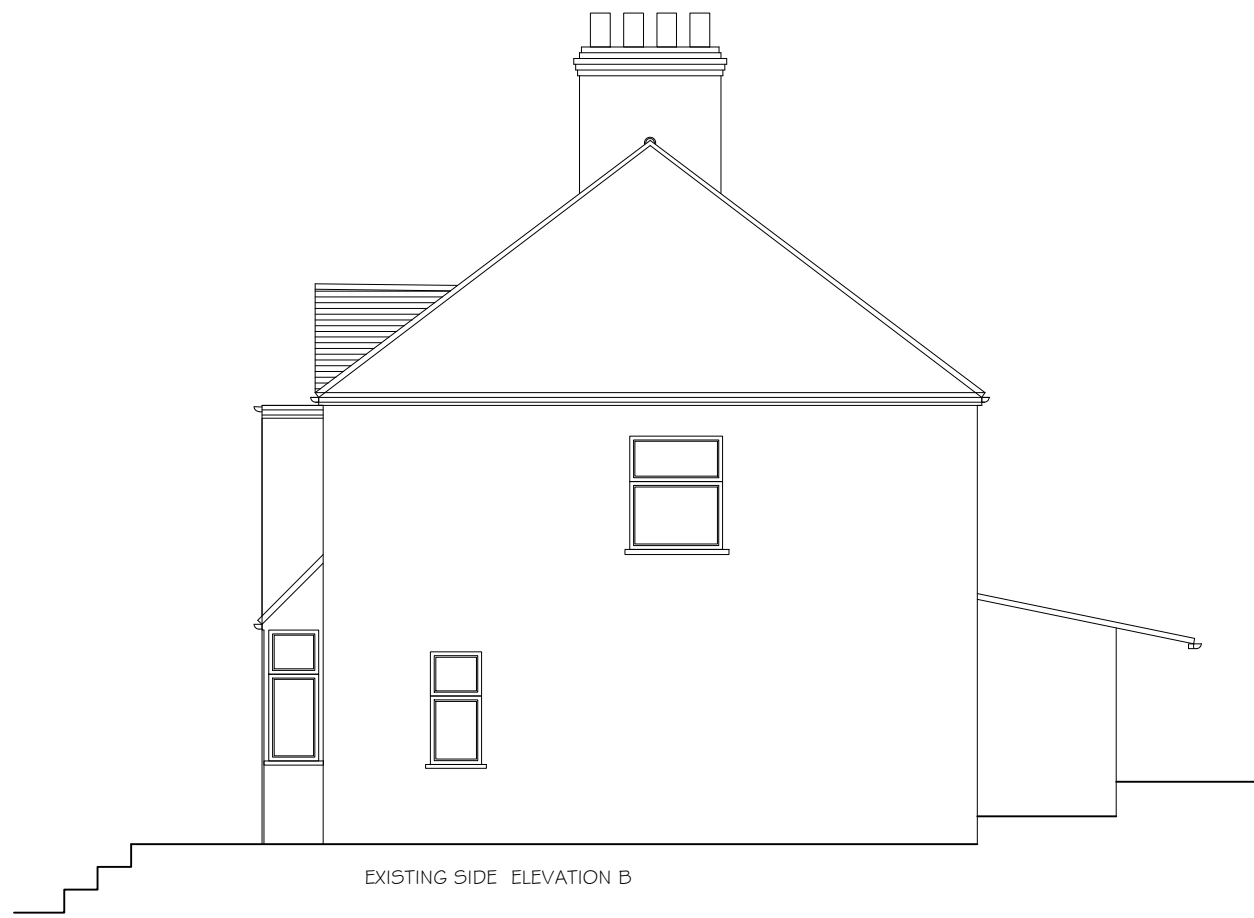

EXISTING SIDE ELEVATION B

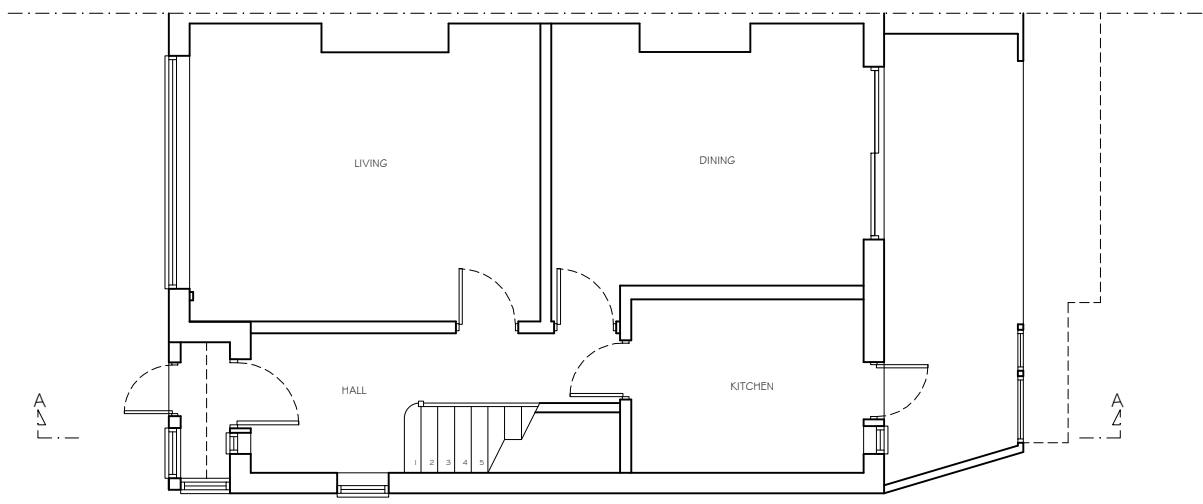


EXISTING GROUND FLOOR PLAN

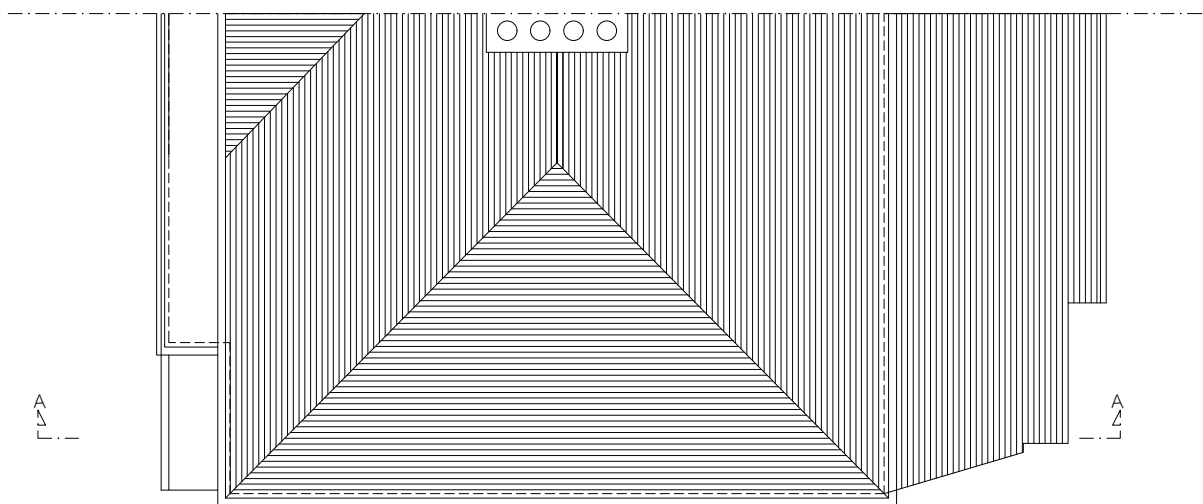


EXISTING ROOF PLAN

EXISTING 1:50

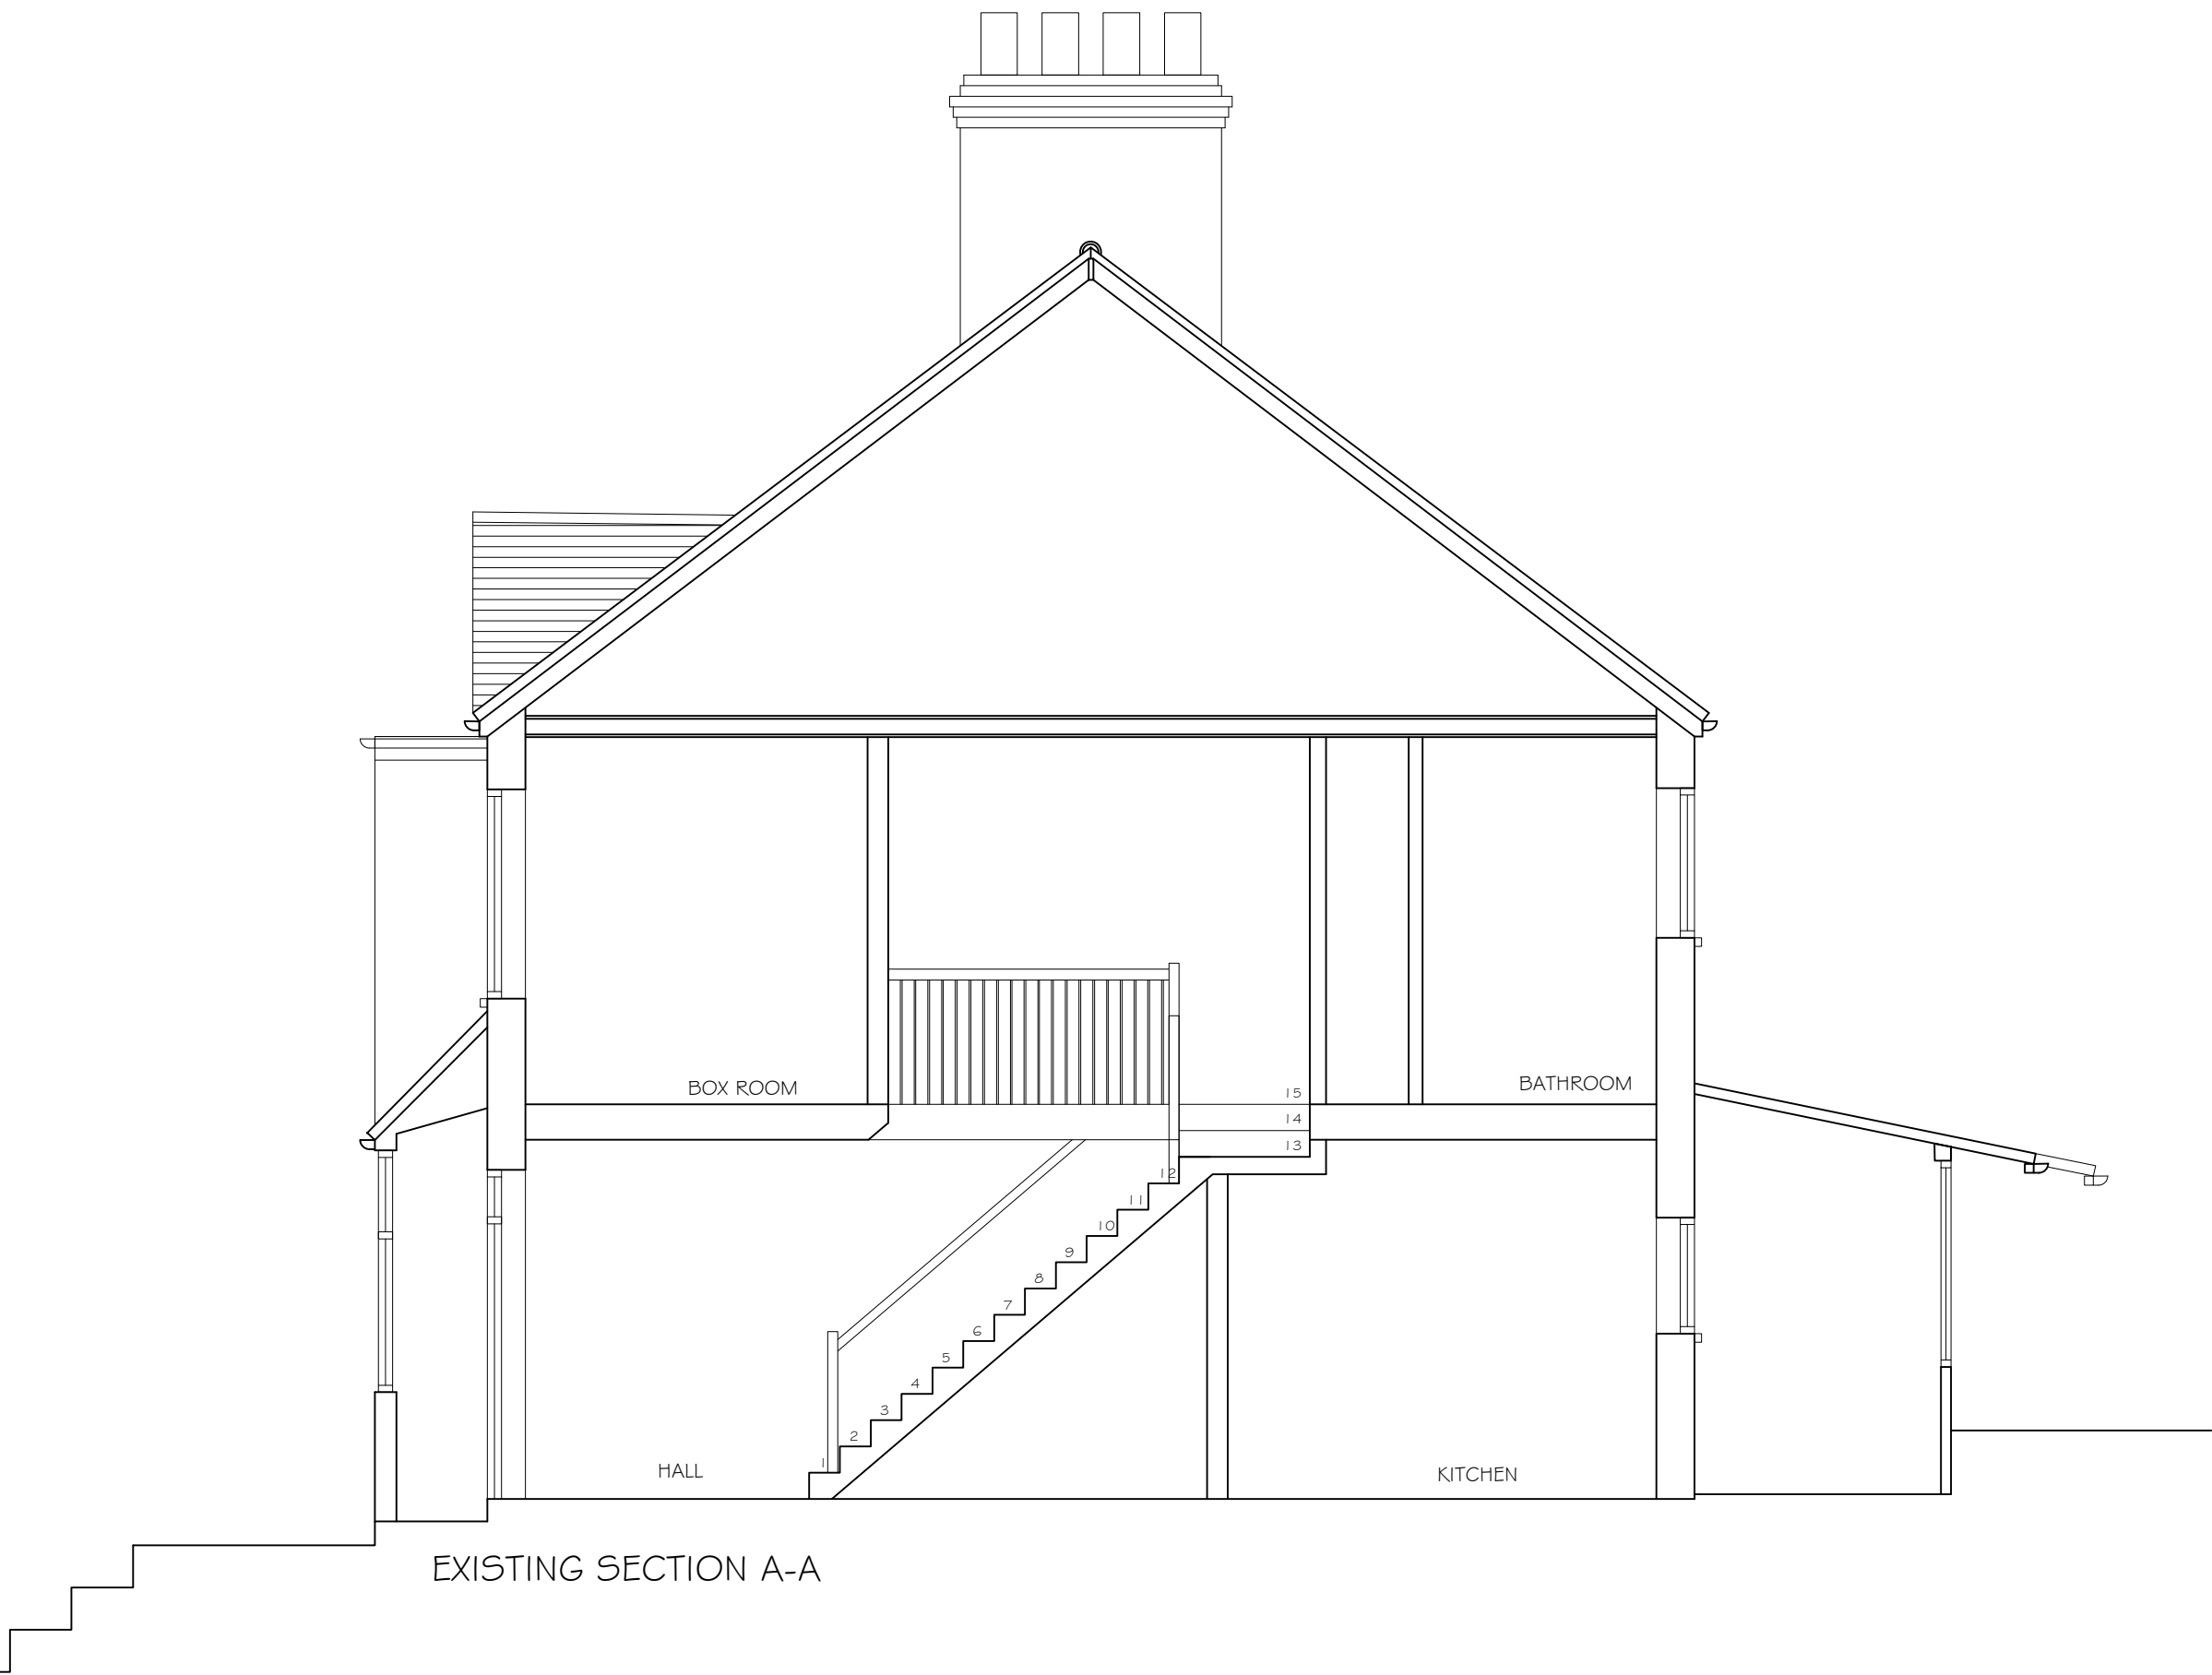

EXISTING SECTION A-A

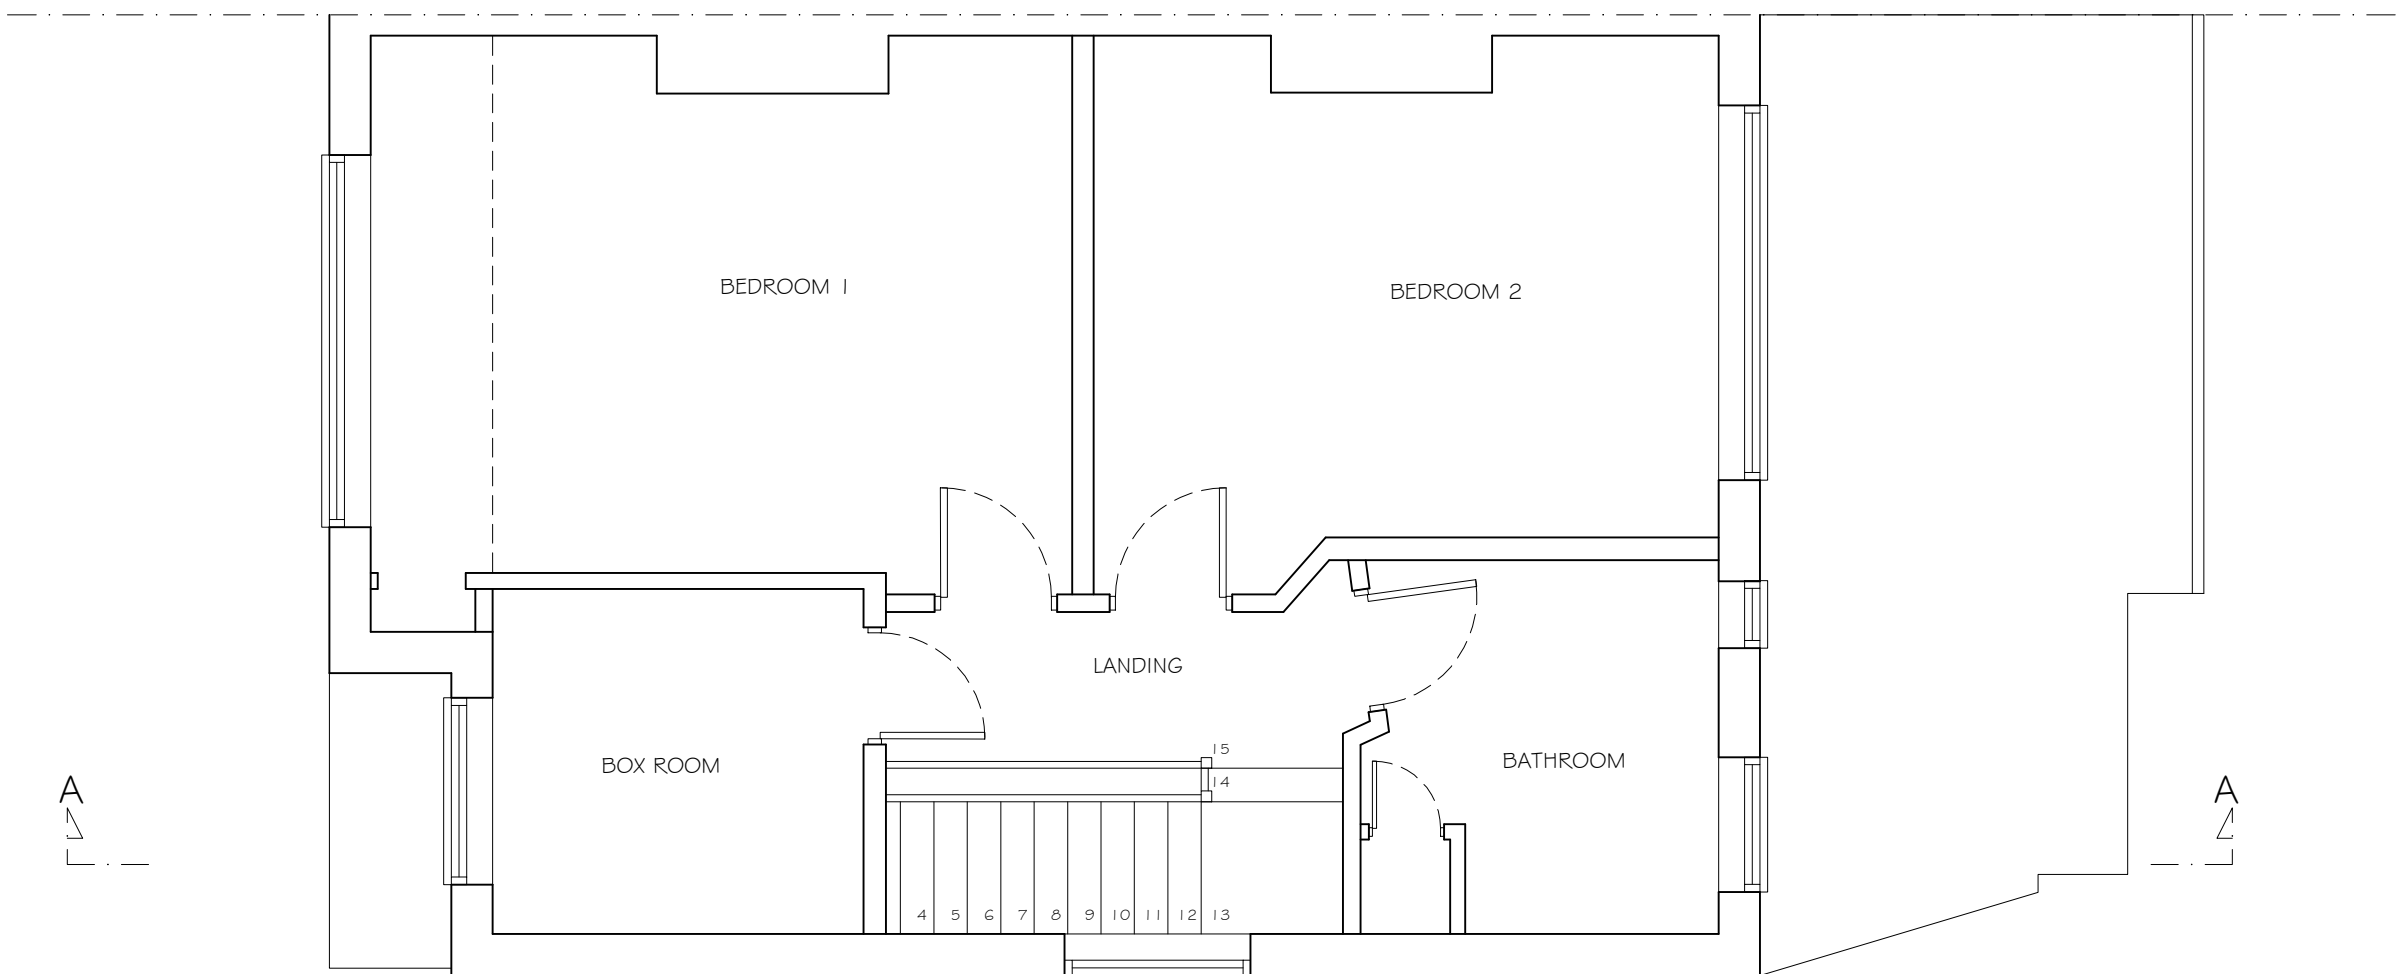

EXISTING FIRST FLOOR PLAN

Copyright © Absolute Lofts
This drawing which is the property of Absolute Lofts
is the subject of Intellectual Property Rights including
copyright and design right and shall not be reproduced,
copied, loaned or submitted to any other party without the
written consent of Absolute Lofts.

This drawing is not to be scaled. Only figured dimensions
to be taken. Any discrepancies to be reported to the
Absolute Lofts prior to setting out or ordering
of any materials



Project

HIP TO GABLE AND REAR DORMER LOFT CONVERSION
25 Torrington Gardens
LONDON
N11 2AB

Client
Mr Lopez
25 Torrington Gardens
LONDON
N11 2AB

Drawing Title
EXISTING PLANS
SECTION & ELEVATIONS

Scale	Drawn	Checked	Authorised
1:100 / 1:50 @ A1	--	--	--
	OCTOBER 2022	--	--

Drawing Number	Rev
ST_OCT 22_25 TOR_001	-