



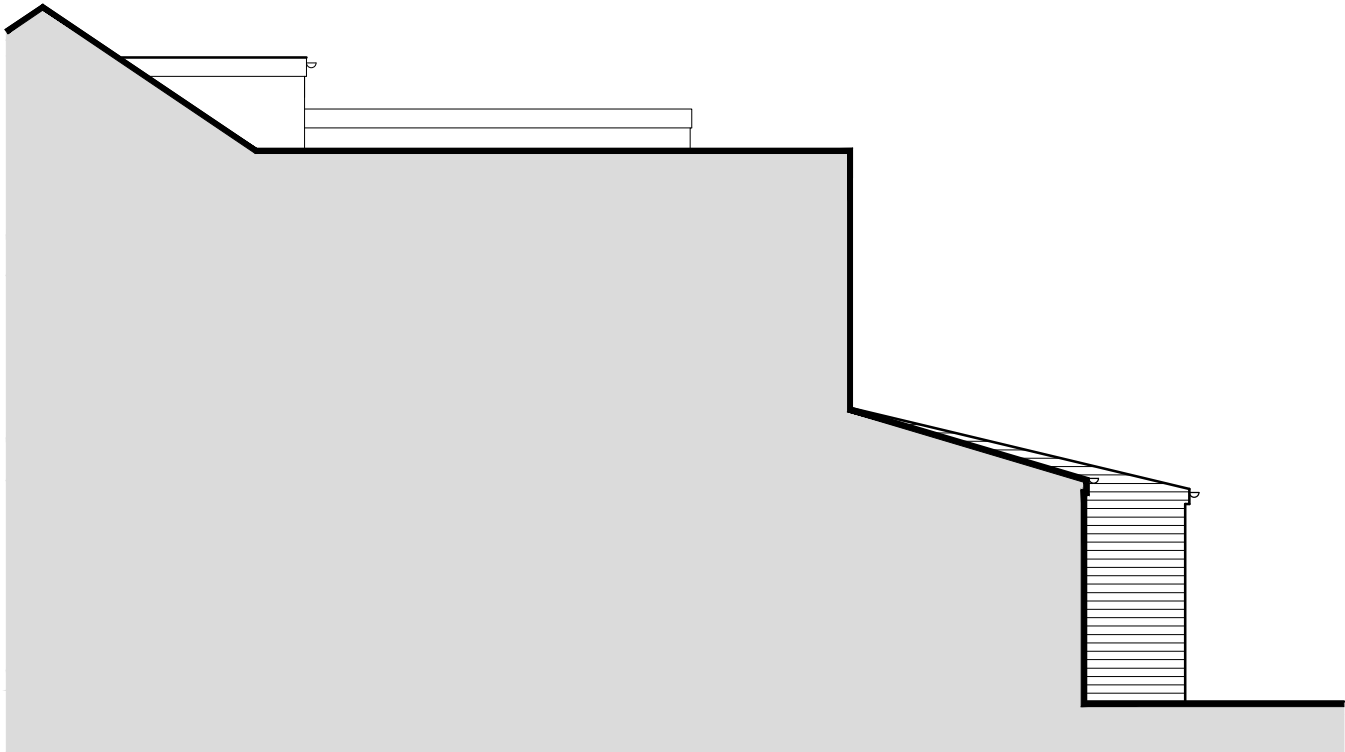


SIDE ELEVATION

view from No11

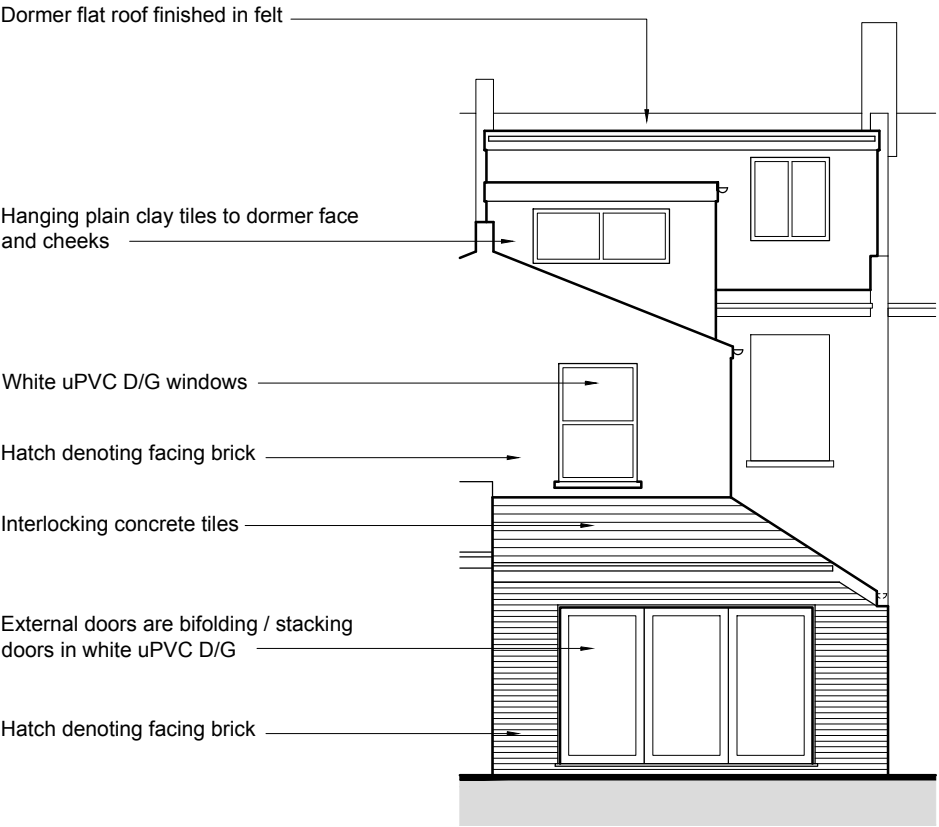

REAR ELEVATION

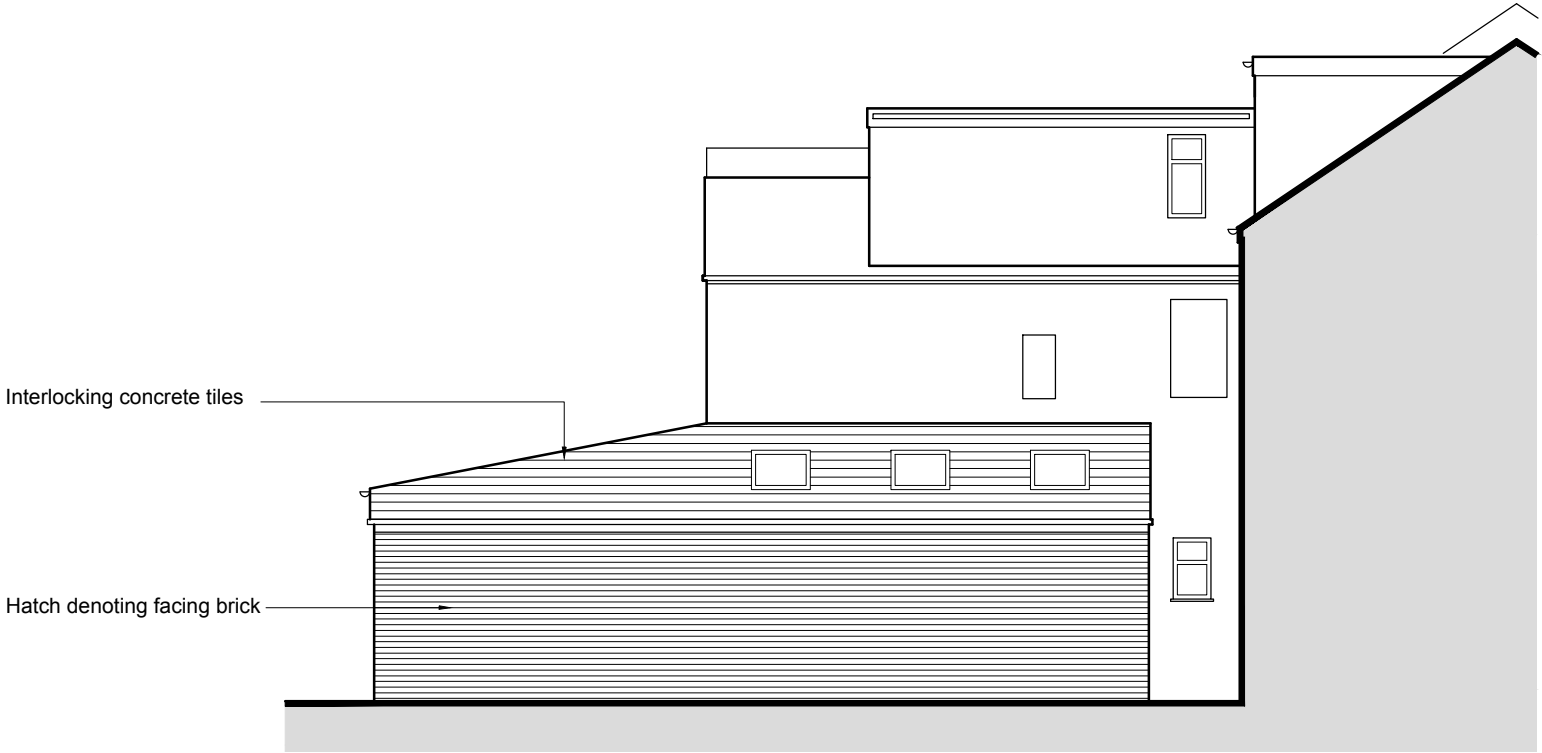

SIDE ELEVATION

view from No7

CLIENT/SITE
Mr L Teng
9 Mannock Rd, Wood Green, London
N22 6AT

DETAILS
EXISTING ELEVATIONS

DWG NO.
22-1007-S02 .
SCALE
1:100 @ A3

24.08.2022
STUDIO E17
140 Normanshire Drive
Chingford
London E4 9HD
Architecture & Interior designs
0208 520 0557 • info@studioe17.com

