


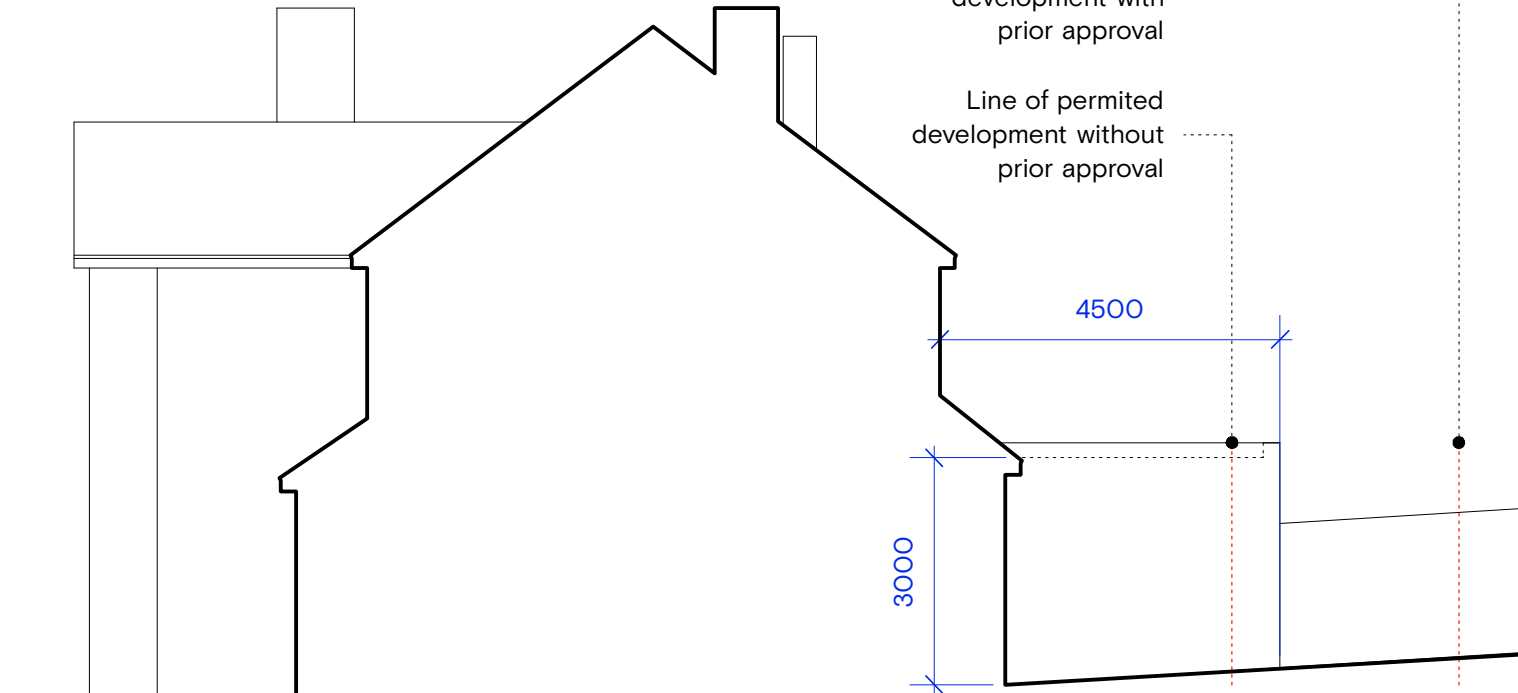

58 Woodfield Way
North West Elevation


No additional impact beyond
permitted development



North East Elevation



58 Woodfield Way

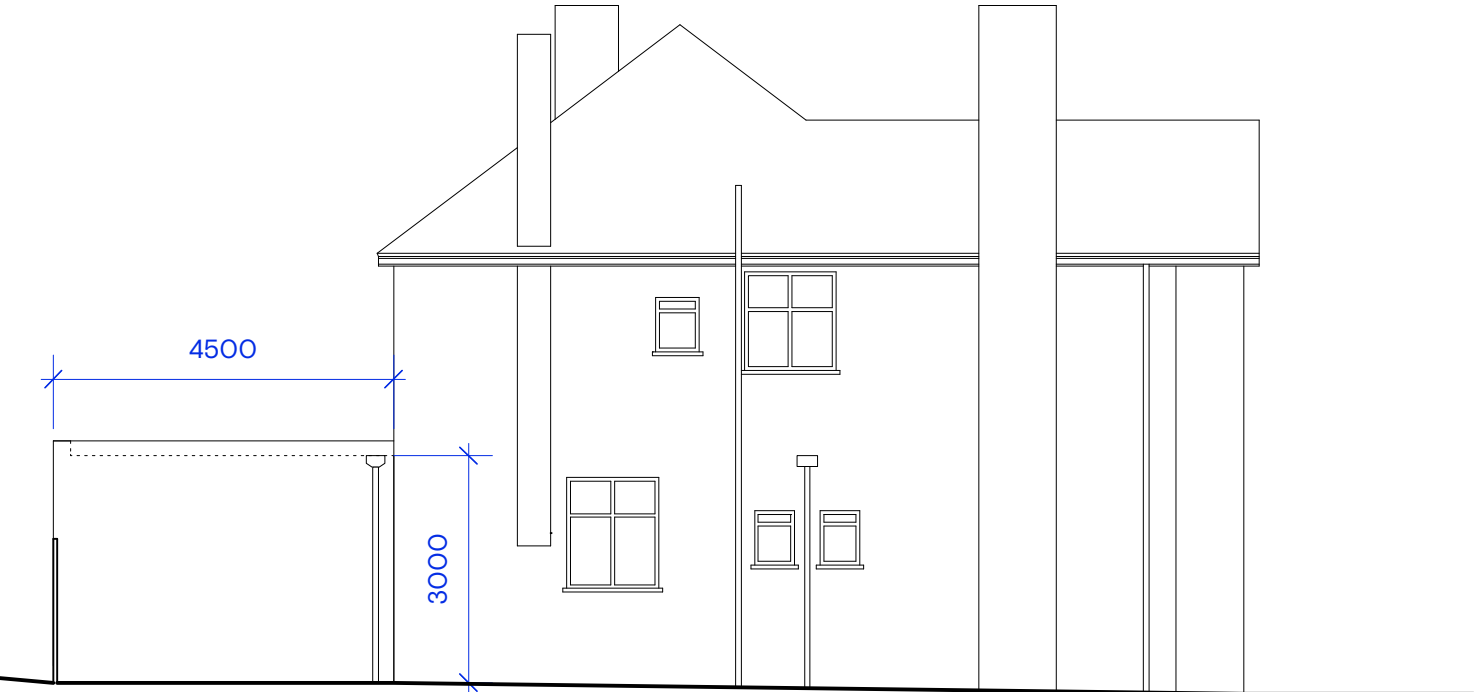

South West Elevation

North West Elevation

1m 5m

Notes				Project	60 Woodfield Way, London, N11 2NS	Scale	1:100@A3
						Date.	25/11/22
				Title	Proposed Elevations	Drawn By	BR
						Drawing No.	1081.111
A: 63 Rivington Street, London, EC2A 3QQ E: info@clementsporter.co.uk T: 020 7739 5799 W: www.clementsporter.co.uk				Revision	Date	Description	Do not scale from this drawing This drawing is copyright