


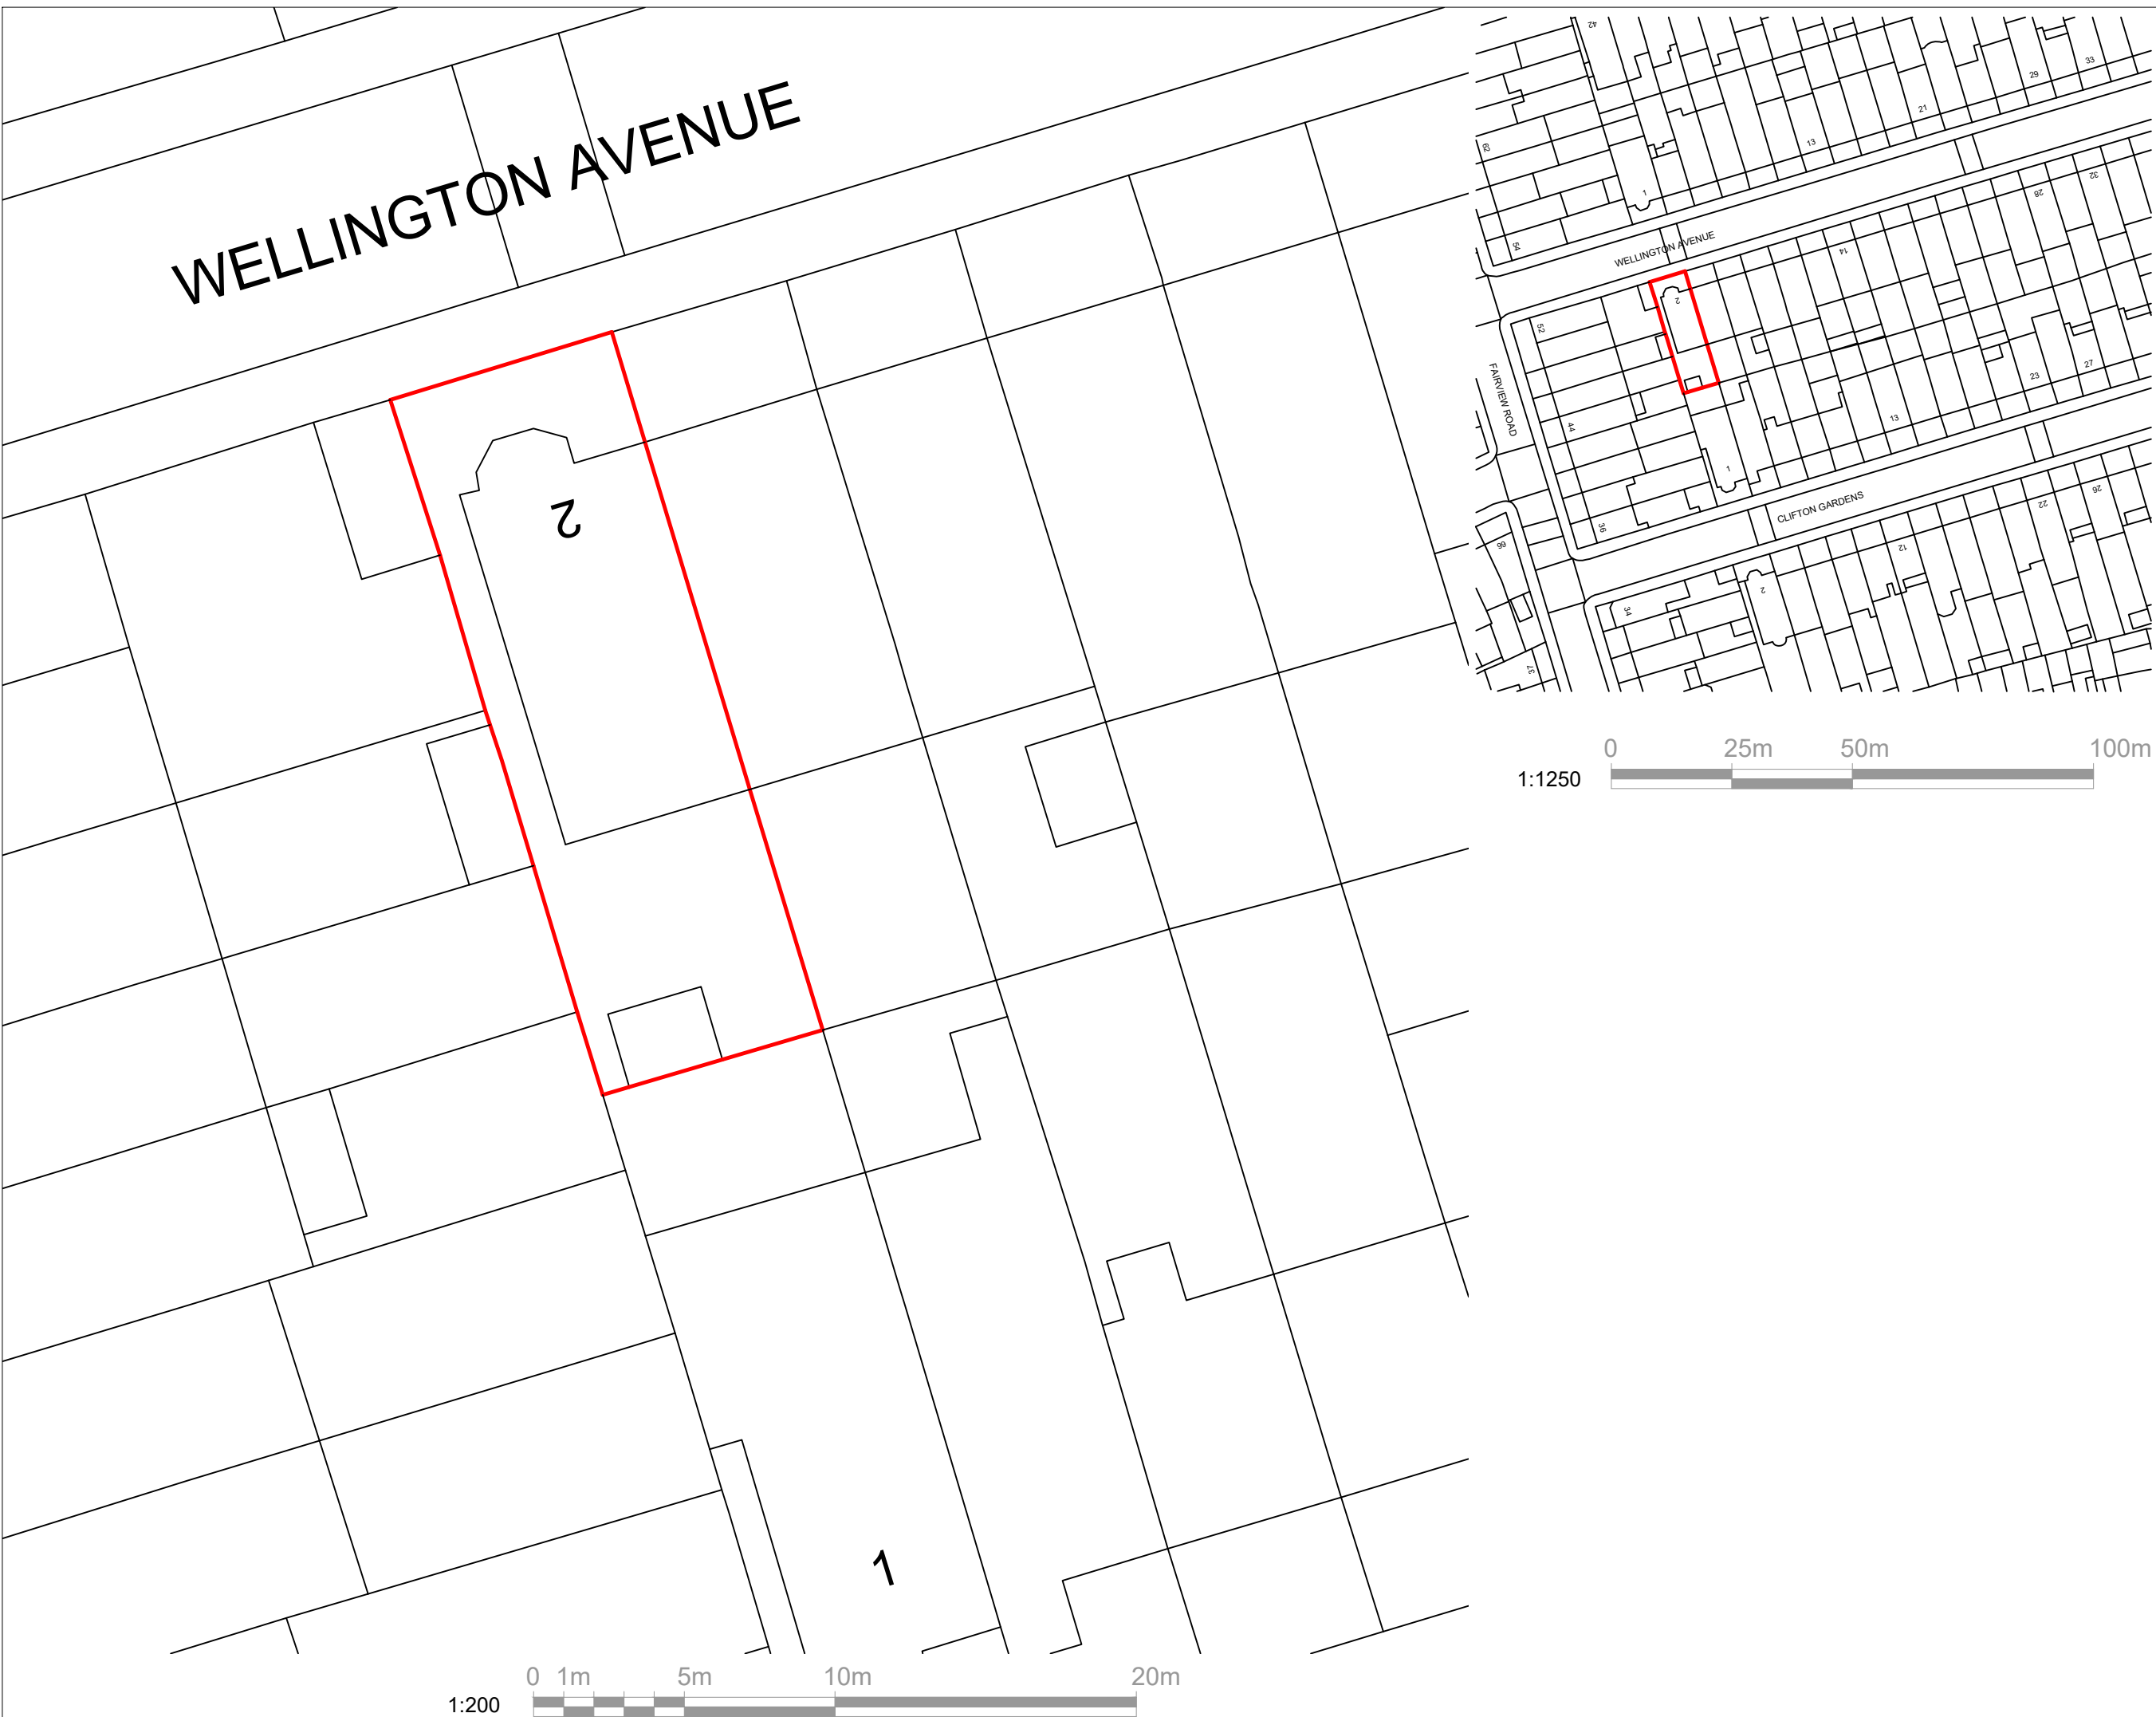




SIGNATURE PLANS
YOUR LOCAL ARCHITECTURE STUDIO

SIGNATURE PLANS LTD.

45 STAMFORD HILL, LONDON N16 5SR

07491265532

INFO@SIGNATUREPLANS.CO.UK

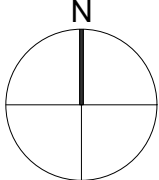

PROPERTY ADDRESS:

**2 WELLINGTON AVENUE,
LONDON N15 6AS**

PROJECT TITLE:

**TYPE 3 LOFT CONVERSION & A
FRONT PORCH EXTENSION**

SHEET TITLE:




LOCATION AND SITE PLAN

DATE: 1 December 2022

REVISION: RV00

SCALE: 1:200/1:1250 @A3

PAGE NO: 01 OF 14

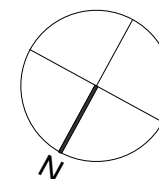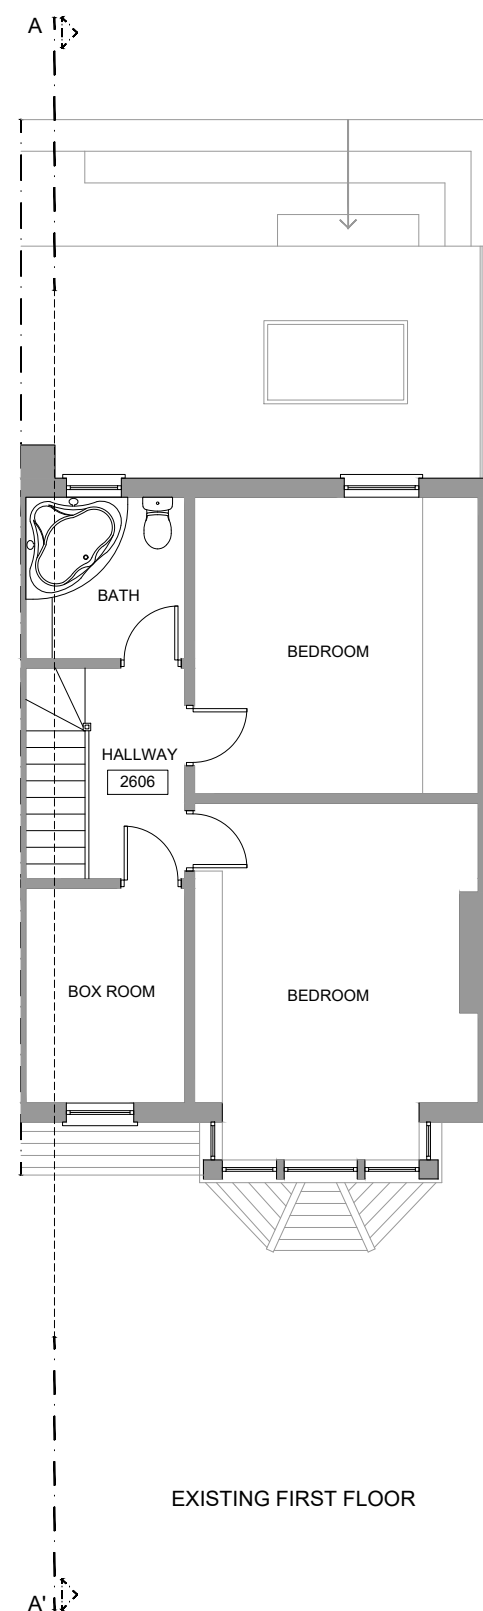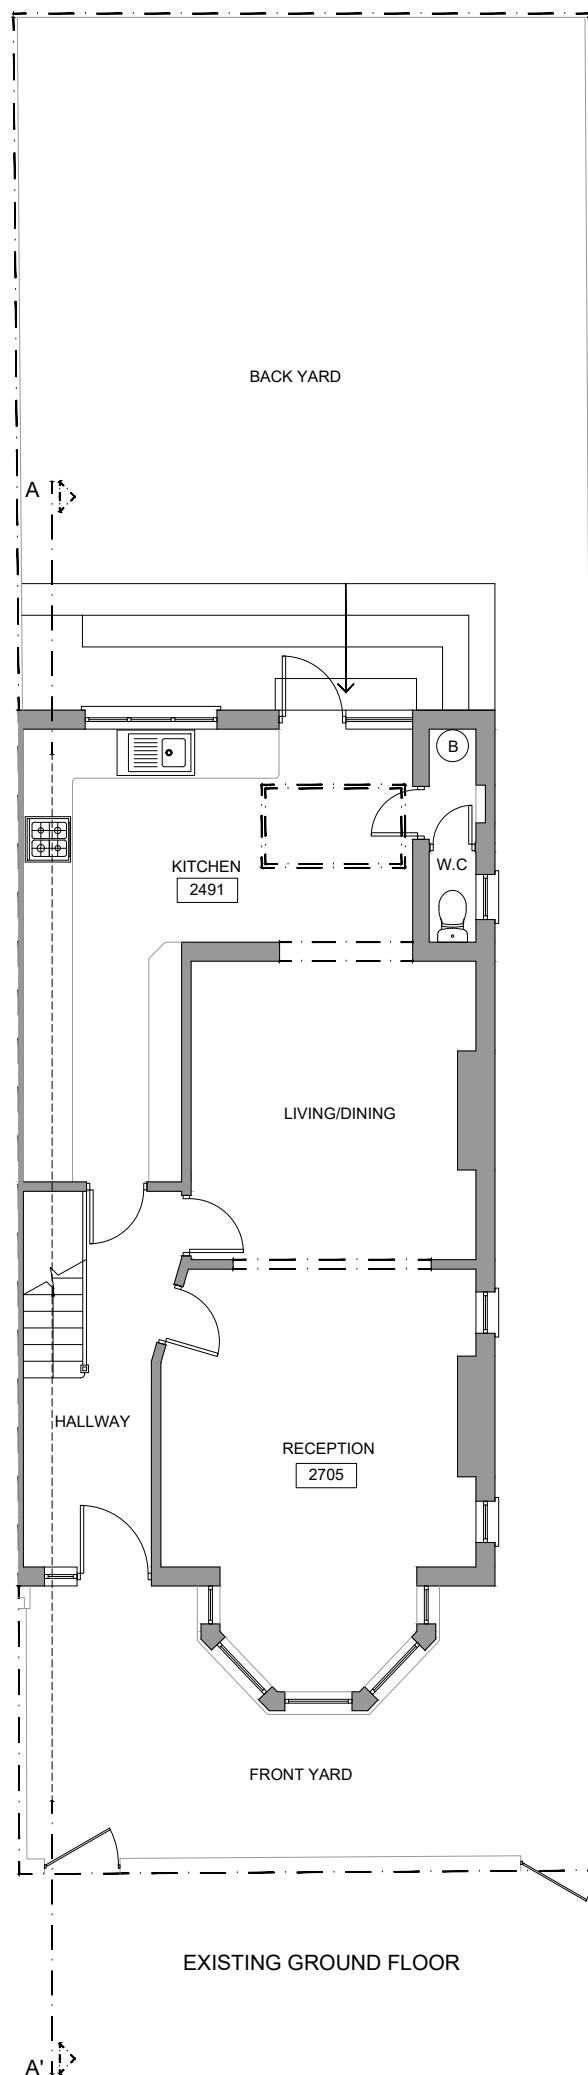

PROPERTY ADDRESS:

2 WELLINGTON AVENUE,
LONDON N15 6AS

PROJECT TITLE:

TYPE 3 LOFT CONVERSION & A FRONT PORCH EXTENSION

SHEET TITLE:

EXISTING FLOOR PLANS

DATE: 1 December 2022

REVISION: RV00

SCALE: 1:100 @A3


PAGE NO: 02 OF 14

SIGNATURE PLANS LTD.

45 STAMFORD HILL, LONDON N16 5SR

07491265532

INFO@SIGNATUREPLANS.CO.UK

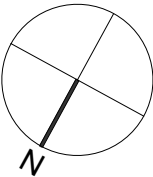

PROPERTY ADDRESS:

2 WELLINGTON AVENUE,
LONDON N15 6AS

PROJECT TITLE:

TYPE 3 LOFT CONVERSION & A
FRONT PORCH EXTENSION

SHEET TITLE:


EXISTING FLOOR PLANS

DATE: 1 December 2022


REVISION: RV00

SCALE: 1:100 @A3

PAGE NO: 03 OF 14

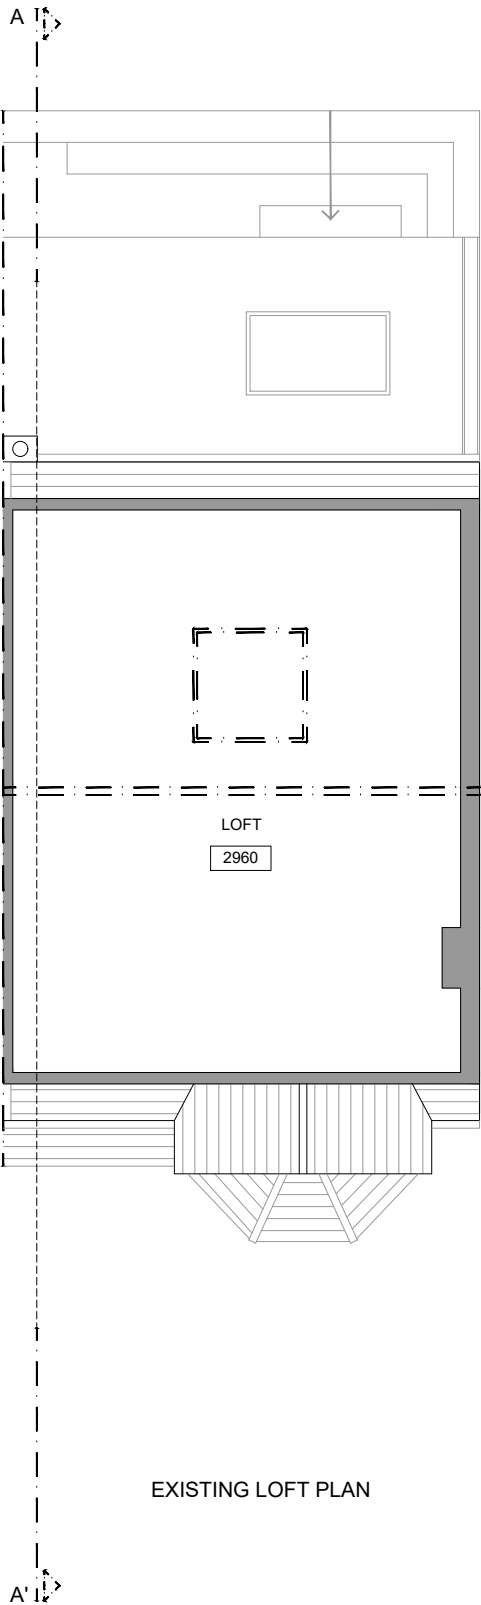

EXISTING LOFT PLAN

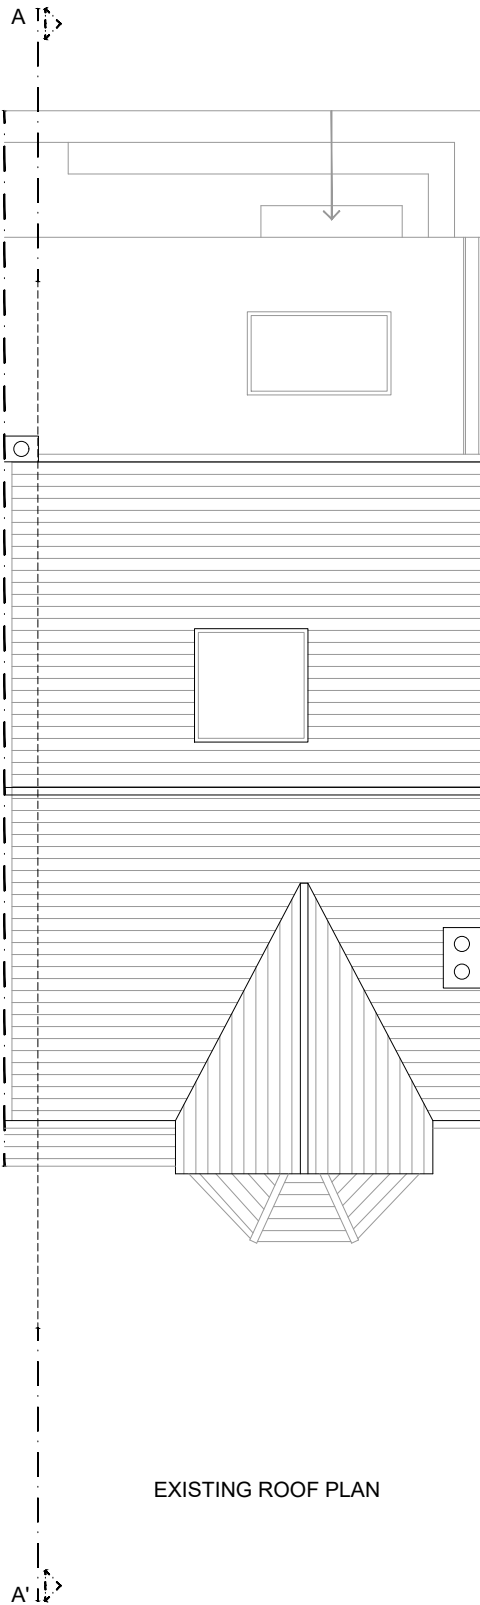


EXISTING ROOF PLAN

SIGNATURE PLANS LTD.

45 STAMFORD HILL, LONDON N16 5SR

07491265532

INFO@SIGNATUREPLANS.CO.UK

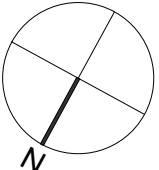

PROPERTY ADDRESS:

2 WELLINGTON AVENUE,
LONDON N15 6AS

PROJECT TITLE:

TYPE 3 LOFT CONVERSION & A
FRONT PORCH EXTENSION

SHEET TITLE:


EXISTING FLOOR PLANS

DATE: 1 December 2022

REVISION: RV00

SCALE: 1:100 @A3

PAGE NO: 04 OF 14

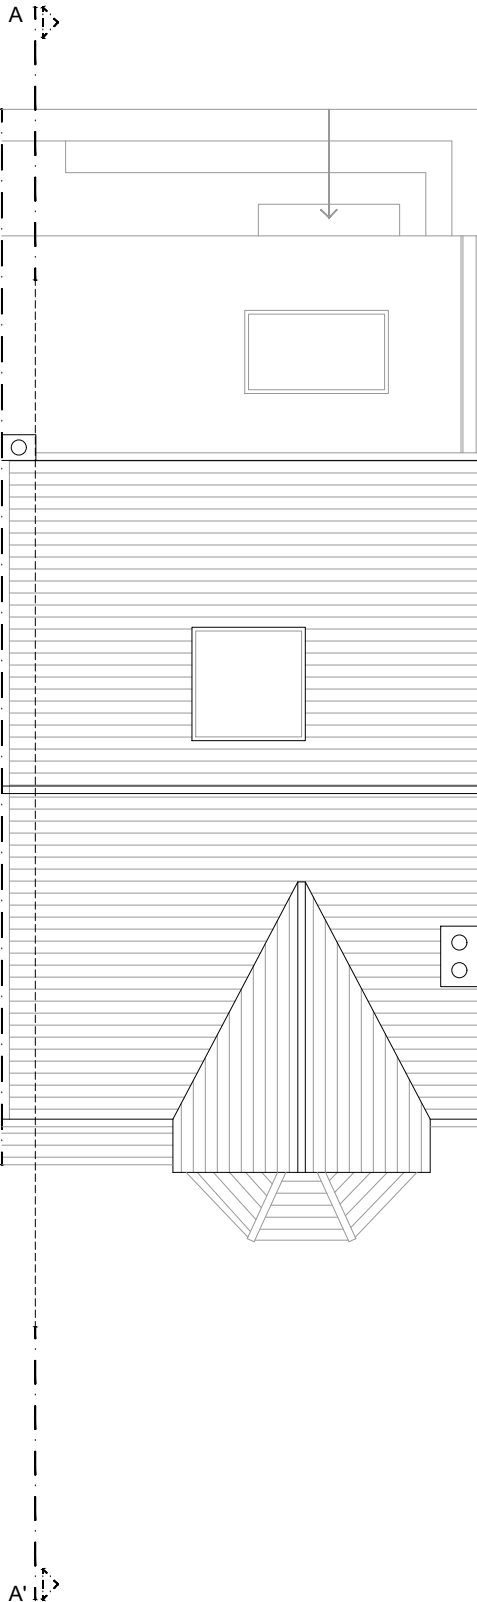

SIGNATURE PLANS LTD.

45 STAMFORD HILL, LONDON N16 5SR

07491265532

INFO@SIGNATUREPLANS.CO.UK



EXISTING FRONT ELEVATION



EXISTING REAR ELEVATION



PROPERTY ADDRESS:

2 WELLINGTON AVENUE,
LONDON N15 6AS

PROJECT TITLE:

TYPE 3 LOFT CONVERSION & A
FRONT PORCH EXTENSION

SHEET TITLE:

EXISTING ELEVATIONS

DATE: 1 December 2022

REVISION: RV00

SCALE: 1:100 @A3


PAGE NO: 05 OF 14

SIGNATURE PLANS LTD.

45 STAMFORD HILL, LONDON N16 5SR

07491265532

INFO@SIGNATUREPLANS.CO.UK

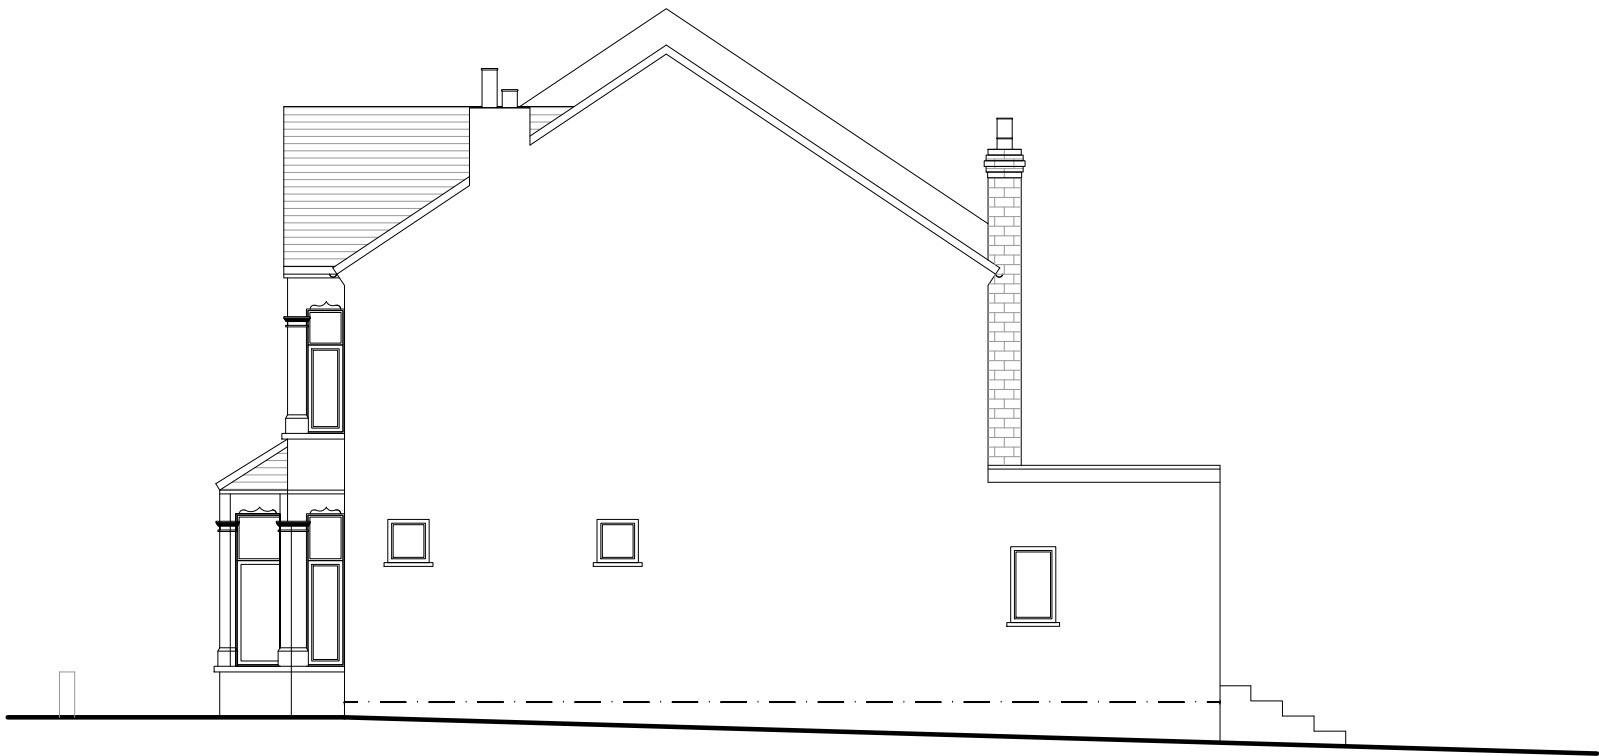

EXISTING SIDE ELEVATION



PROPERTY ADDRESS:

2 WELLINGTON AVENUE,
LONDON N15 6AS

PROJECT TITLE:

TYPE 3 LOFT CONVERSION & A
FRONT PORCH EXTENSION

SHEET TITLE:

EXISTING ELEVATIONS

DATE: 1 December 2022

REVISION: RV00

SCALE: 1:100 @A3


PAGE NO: 06 OF 14

SIGNATURE PLANS LTD.

45 STAMFORD HILL, LONDON N16 5SR

07491265532

INFO@SIGNATUREPLANS.CO.UK

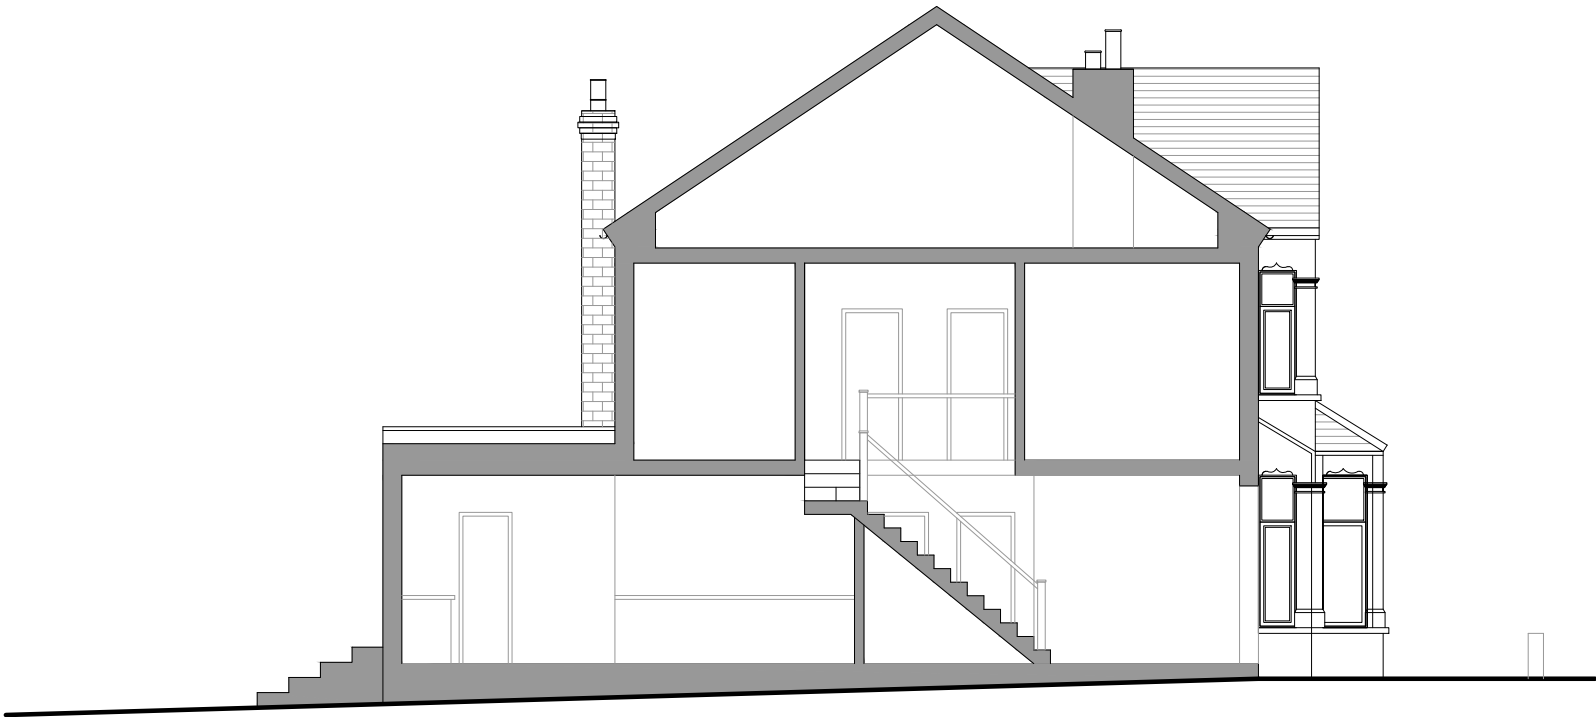

EXISTING SECTION A-A'



PROPERTY ADDRESS:

2 WELLINGTON AVENUE,
LONDON N15 6AS

PROJECT TITLE:

TYPE 3 LOFT CONVERSION & A
FRONT PORCH EXTENSION

SHEET TITLE:

EXISTING SECTION A-A'

DATE: 1 December 2022

REVISION: RV00

SCALE: 1:100 @A3


PAGE NO: 07 OF 14

SIGNATURE PLANS LTD.



45 STAMFORD HILL, LONDON N16 5SR

07491265532

INFO@SIGNATUREPLANS.CO.UK

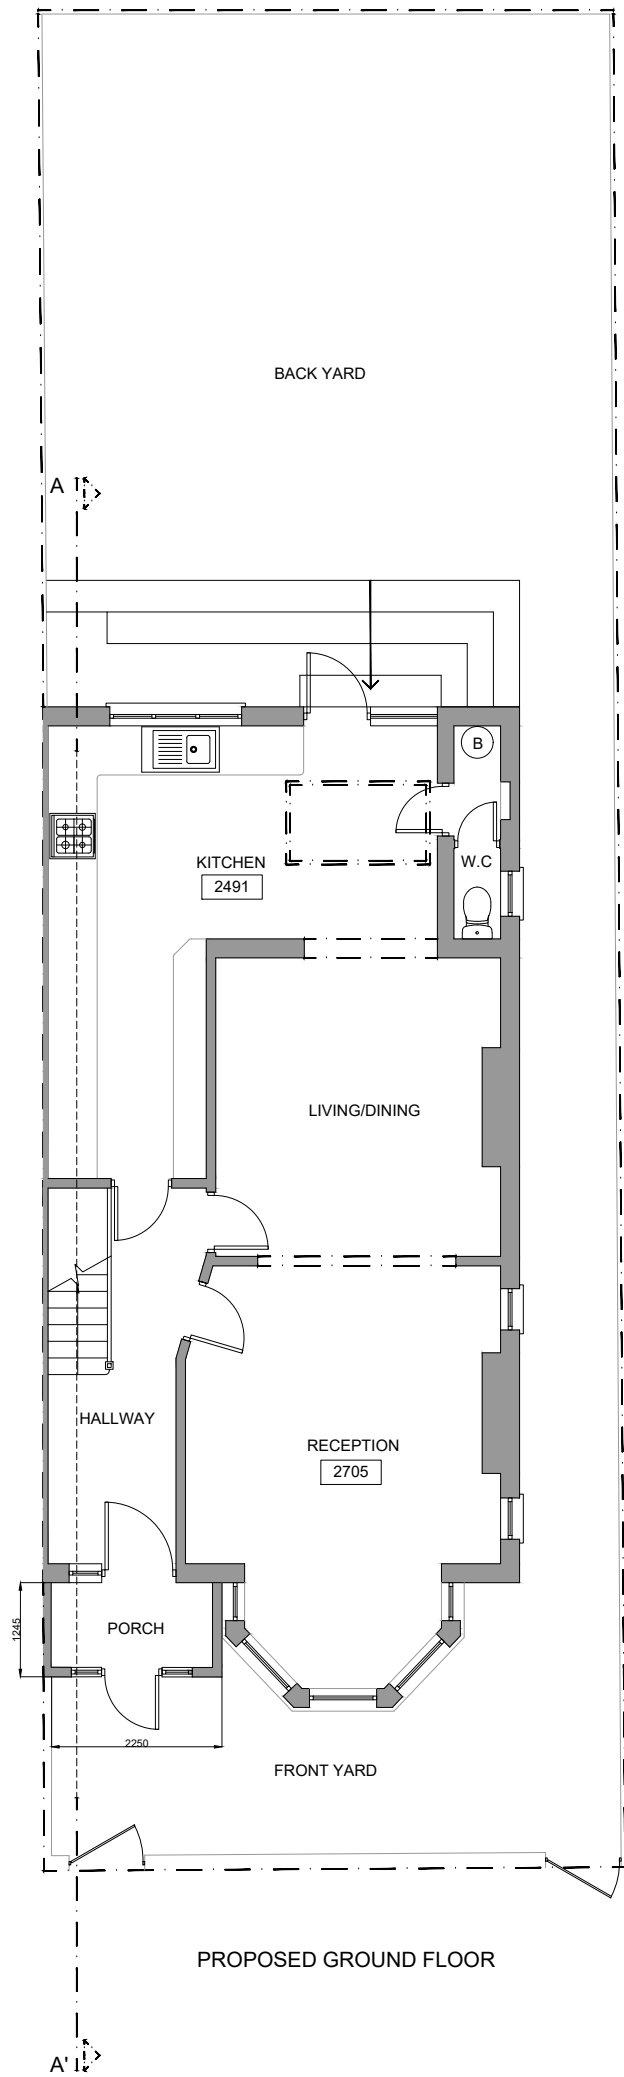

ENSURE MIN 2000MM CLEAR
HEADROOM FOR STAIRS. STAIRS
MANUFACTURERS DETAILS TO

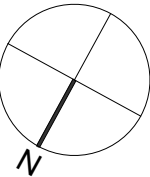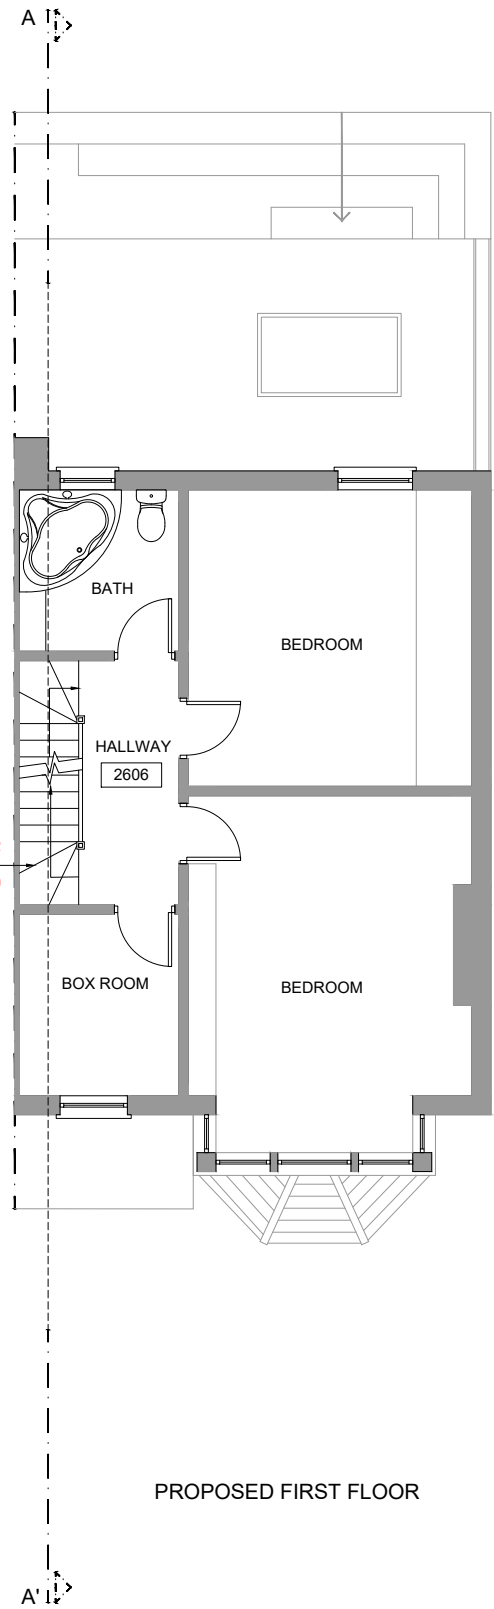

PROPERTY ADDRESS:

2 WELLINGTON AVENUE,
LONDON N15 6AS

PROJECT TITLE:

TYPE 3 LOFT CONVERSION & A
FRONT PORCH EXTENSION

SHEET TITLE:

PROPOSED FLOOR PLANS

DATE: 1 December 2022

REVISION: RV00

SCALE: 1:100 @A3


PAGE NO: 08 OF 14

SIGNATURE PLANS LTD.


45 STAMFORD HILL, LONDON N16 5SR

07491265532


INFO@SIGNATUREPLANS.CO.UK

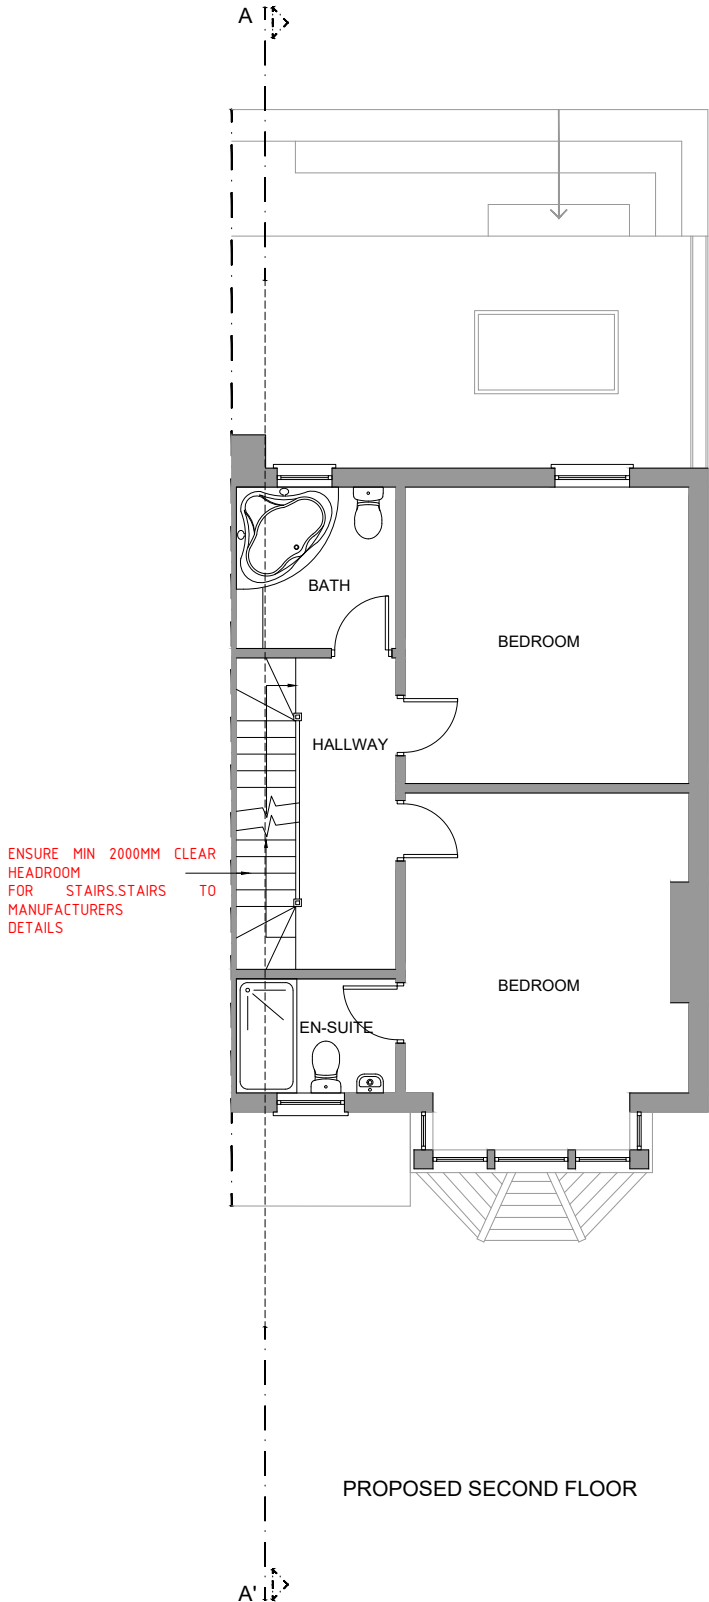

PROPOSED SECOND FLOOR

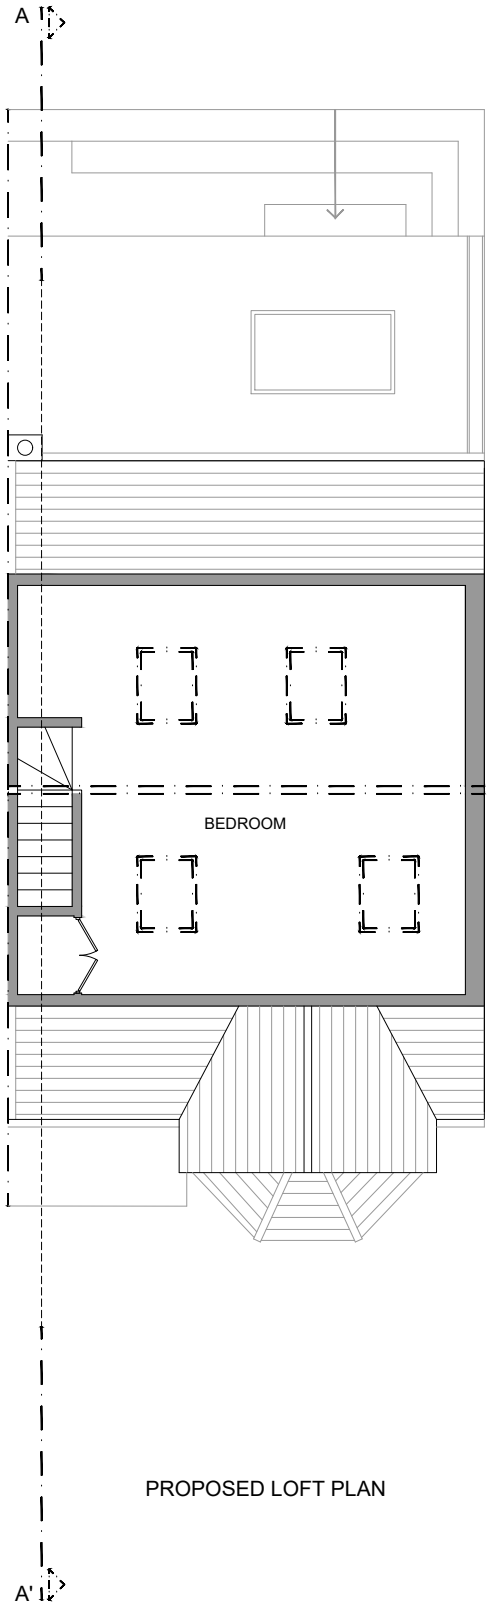

PROPOSED LOFT PLAN

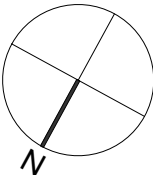

PROPERTY ADDRESS:

2 WELLINGTON AVENUE,
LONDON N15 6AS

PROJECT TITLE:

TYPE 3 LOFT CONVERSION & A
FRONT PORCH EXTENSION

SHEET TITLE:

PROPOSED FLOOR PLANS

DATE: 1 December 2022

REVISION: RV00

SCALE: 1:100 @A3


PAGE NO: 09 OF 14

SIGNATURE PLANS LTD.

45 STAMFORD HILL, LONDON N16 5SR

07491265532

INFO@SIGNATUREPLANS.CO.UK

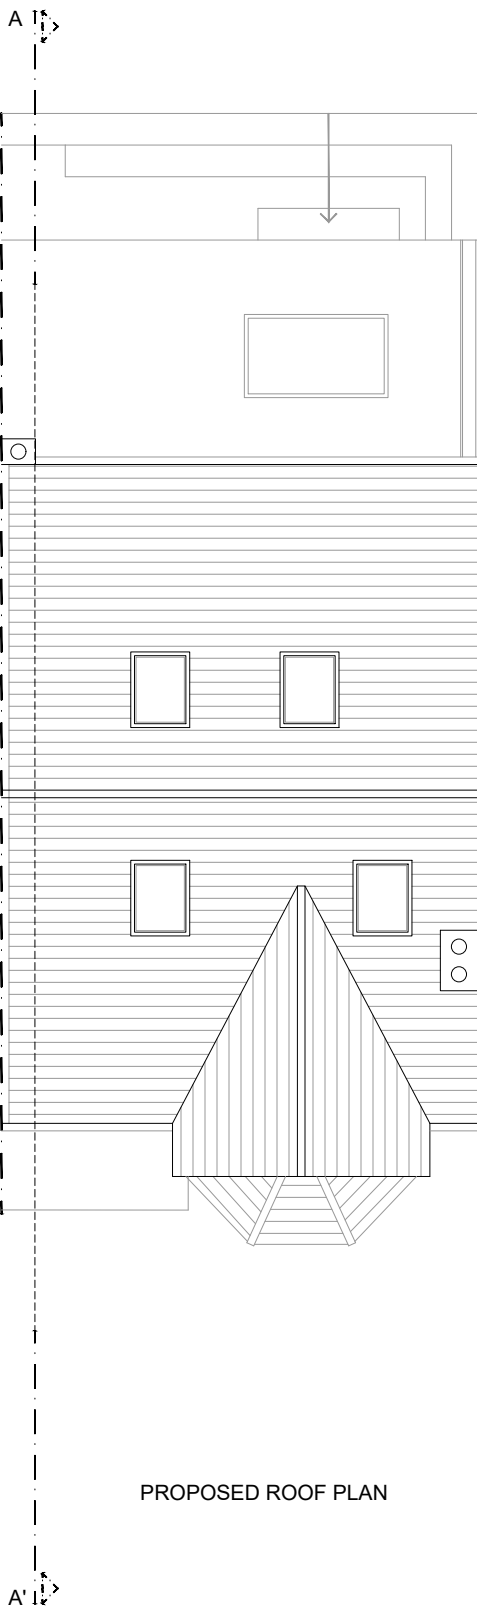

PROPOSED ROOF PLAN



PROPERTY ADDRESS:

2 WELLINGTON AVENUE,
LONDON N15 6AS

PROJECT TITLE:

TYPE 3 LOFT CONVERSION & A
FRONT PORCH EXTENSION

SHEET TITLE:

PROPOSED FLOOR PLANS

DATE: 1 December 2022

REVISION: RV00

SCALE: 1:100 @A3

PAGE NO: 10 OF 14

SIGNATURE PLANS LTD.


45 STAMFORD HILL, LONDON N16 5SR

07491265532

INFO@SIGNATUREPLANS.CO.UK



PROPOSED FRONT ELEVATION

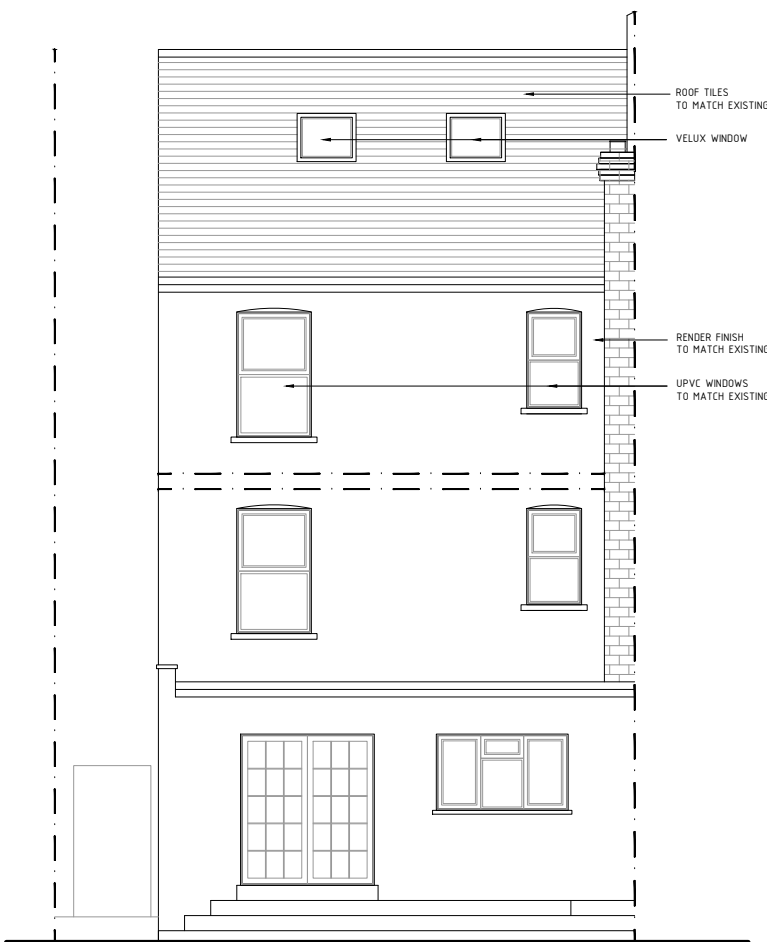

PROPOSED REAR ELEVATION



PROPERTY ADDRESS:

2 WELLINGTON AVENUE,
LONDON N15 6AS

PROJECT TITLE:

TYPE 3 LOFT CONVERSION & A
FRONT PORCH EXTENSION

SHEET TITLE:

PROPOSED ELEVATIONS

DATE: 1 December 2022

REVISION: RV00

SCALE: 1:100 @A3


PAGE NO: 11 OF 14

SIGNATURE PLANS LTD.

45 STAMFORD HILL, LONDON N16 5SR

07491265532

INFO@SIGNATUREPLANS.CO.UK

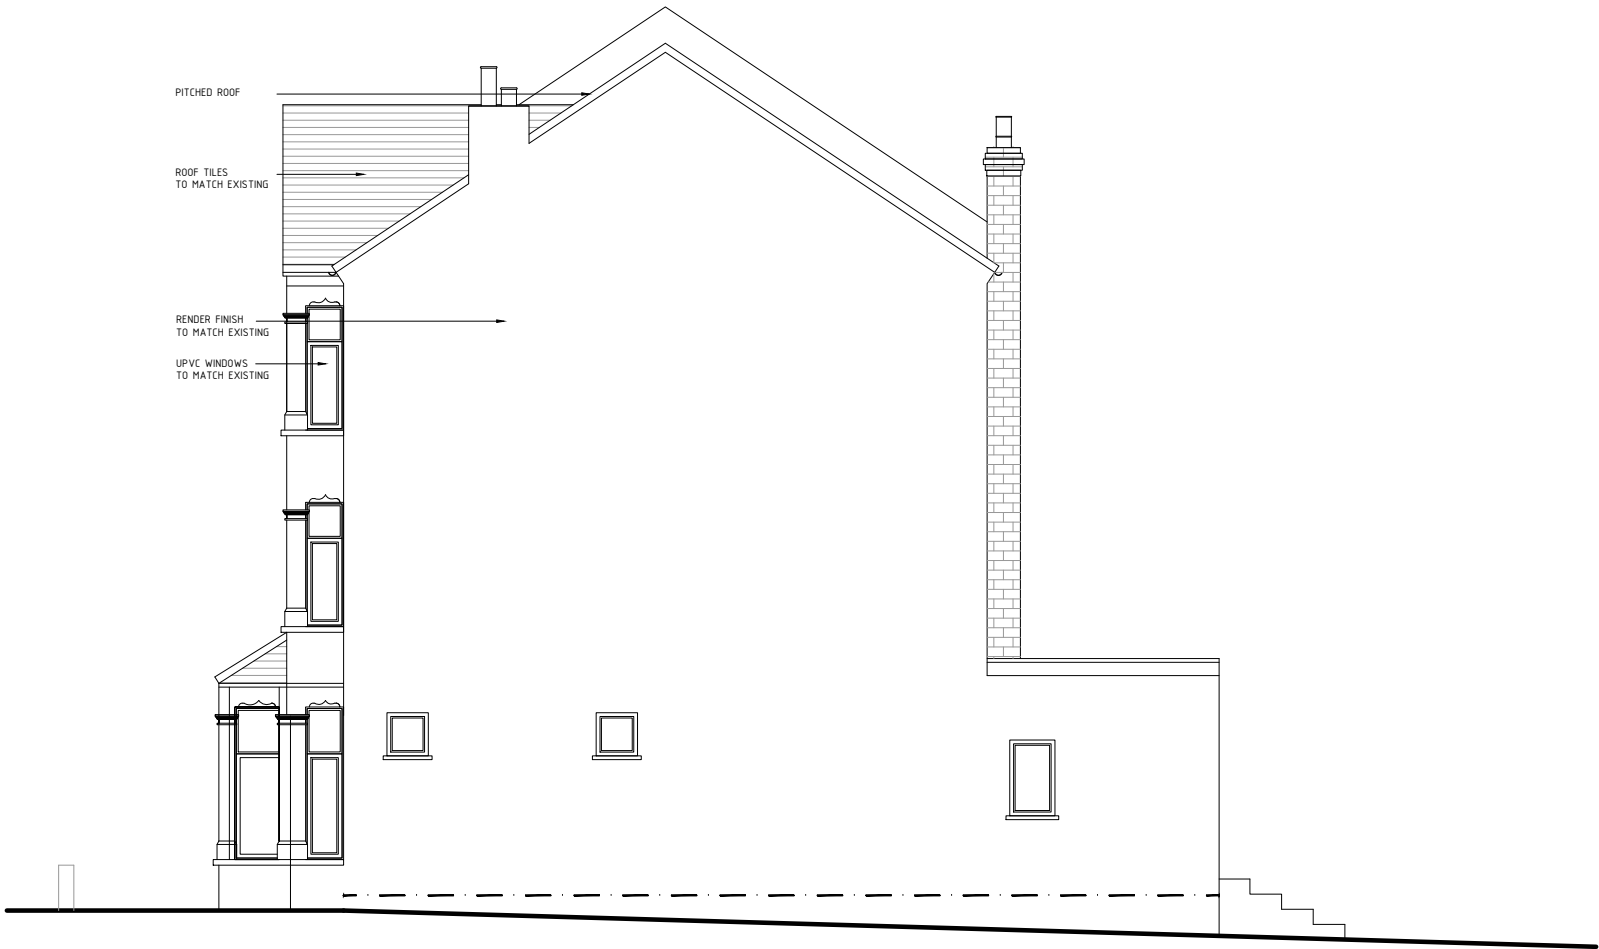

PROPOSED SIDE ELEVATION



PROPERTY ADDRESS:

2 WELLINGTON AVENUE,
LONDON N15 6AS

PROJECT TITLE:

TYPE 3 LOFT CONVERSION & A
FRONT PORCH EXTENSION

SHEET TITLE:

PROPOSED ELEVATIONS

DATE: 1 December 2022

REVISION: RV00

SCALE: 1:100 @A3


PAGE NO: 12 OF 14

SIGNATURE PLANS LTD.

45 STAMFORD HILL, LONDON N16 5SR

07491265532

INFO@SIGNATUREPLANS.CO.UK

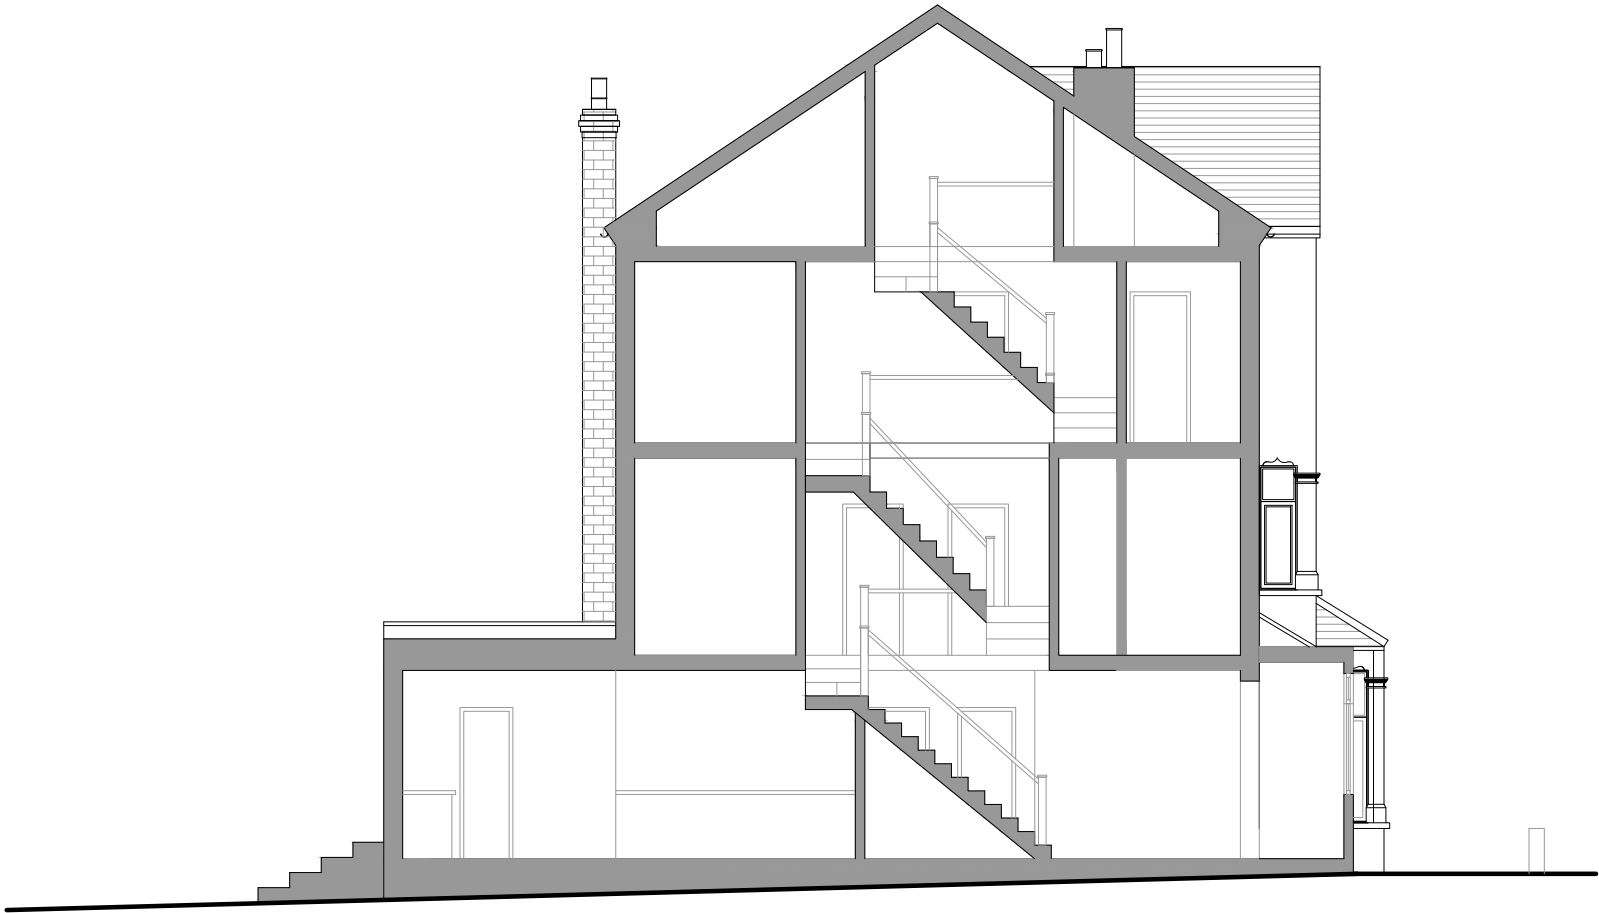

PROPOSED SECTION A-A'



PROPERTY ADDRESS:

2 WELLINGTON AVENUE,
LONDON N15 6AS

PROJECT TITLE:

TYPE 3 LOFT CONVERSION & A
FRONT PORCH EXTENSION

SHEET TITLE:

PROPOSED SECTION A-A'

DATE: 1 December 2022

REVISION: RV00

SCALE: 1:100 @A3

PAGE NO: 13 OF 14