




EXISTING SIDE ELEVATION 1:100




EXISTING REAR ELEVATION 1:100

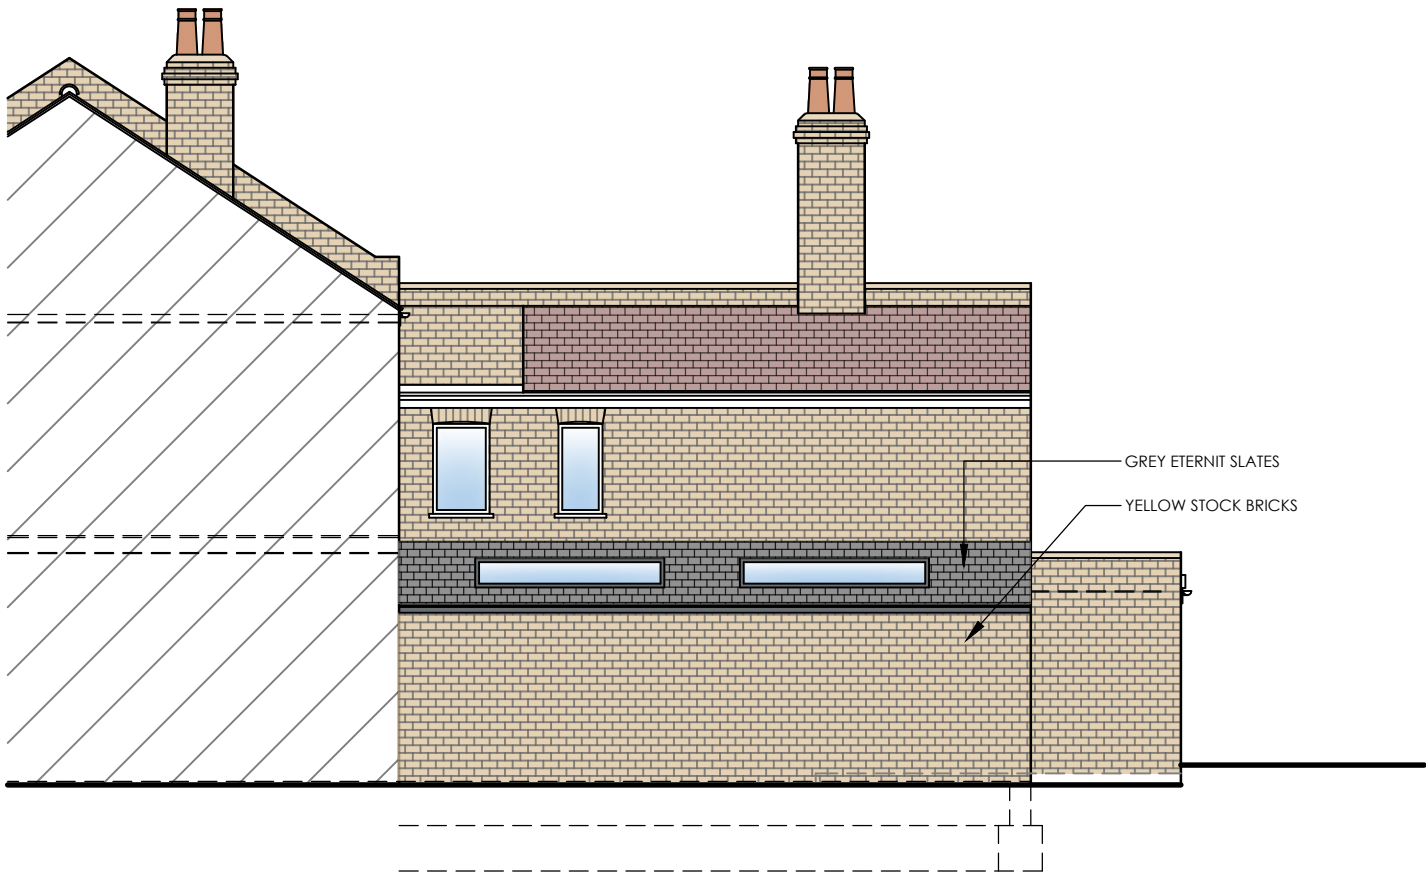


PROPOSED SIDE ELEVATION 1:100




PROPOSED REAR ELEVATION 1:100

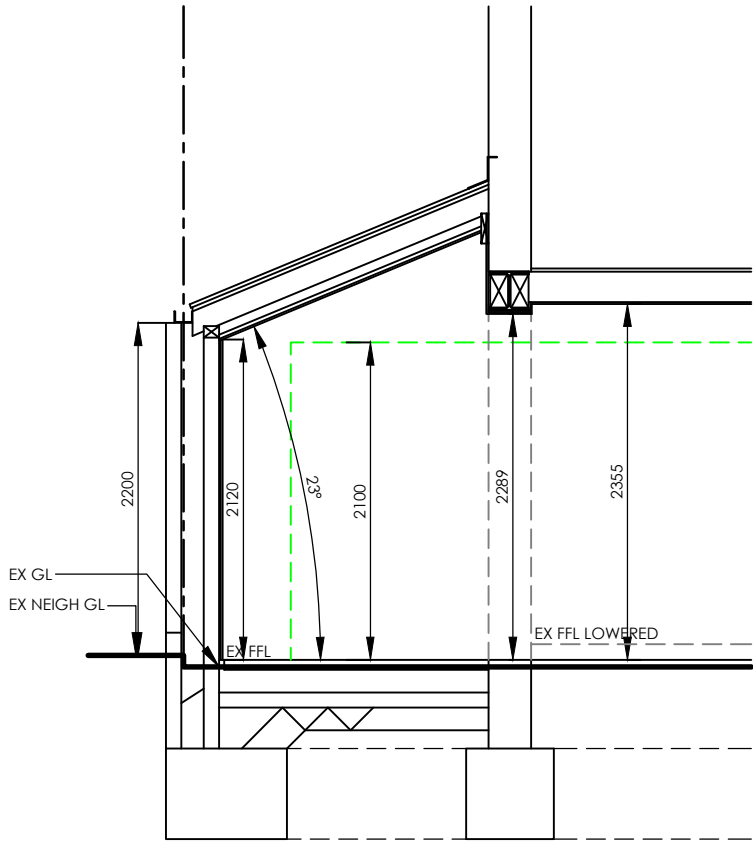


PROPOSED SECTION 1:50

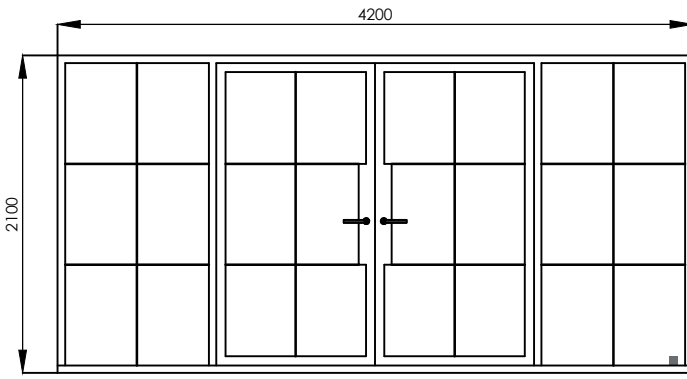


DOOR DETAILS

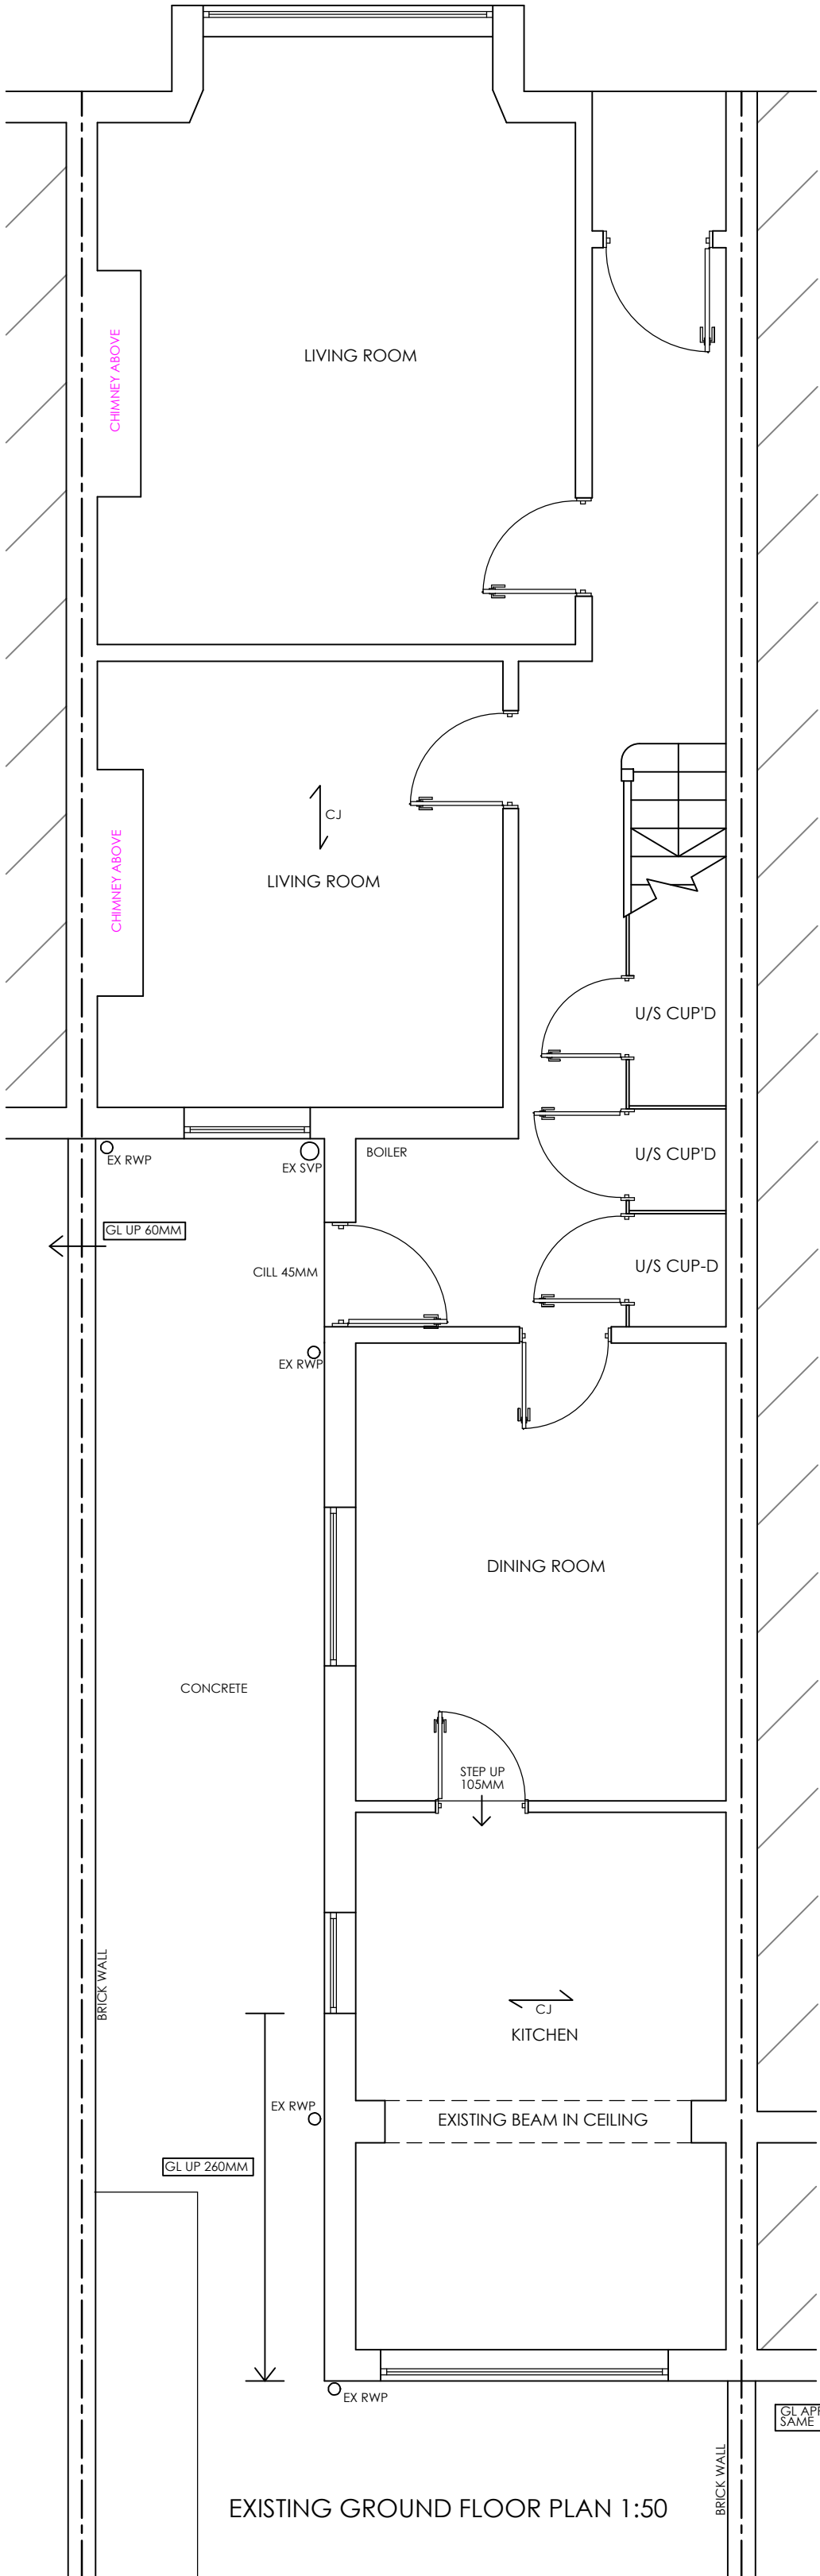


EXISTING GROUND FLOOR PLAN 1:50

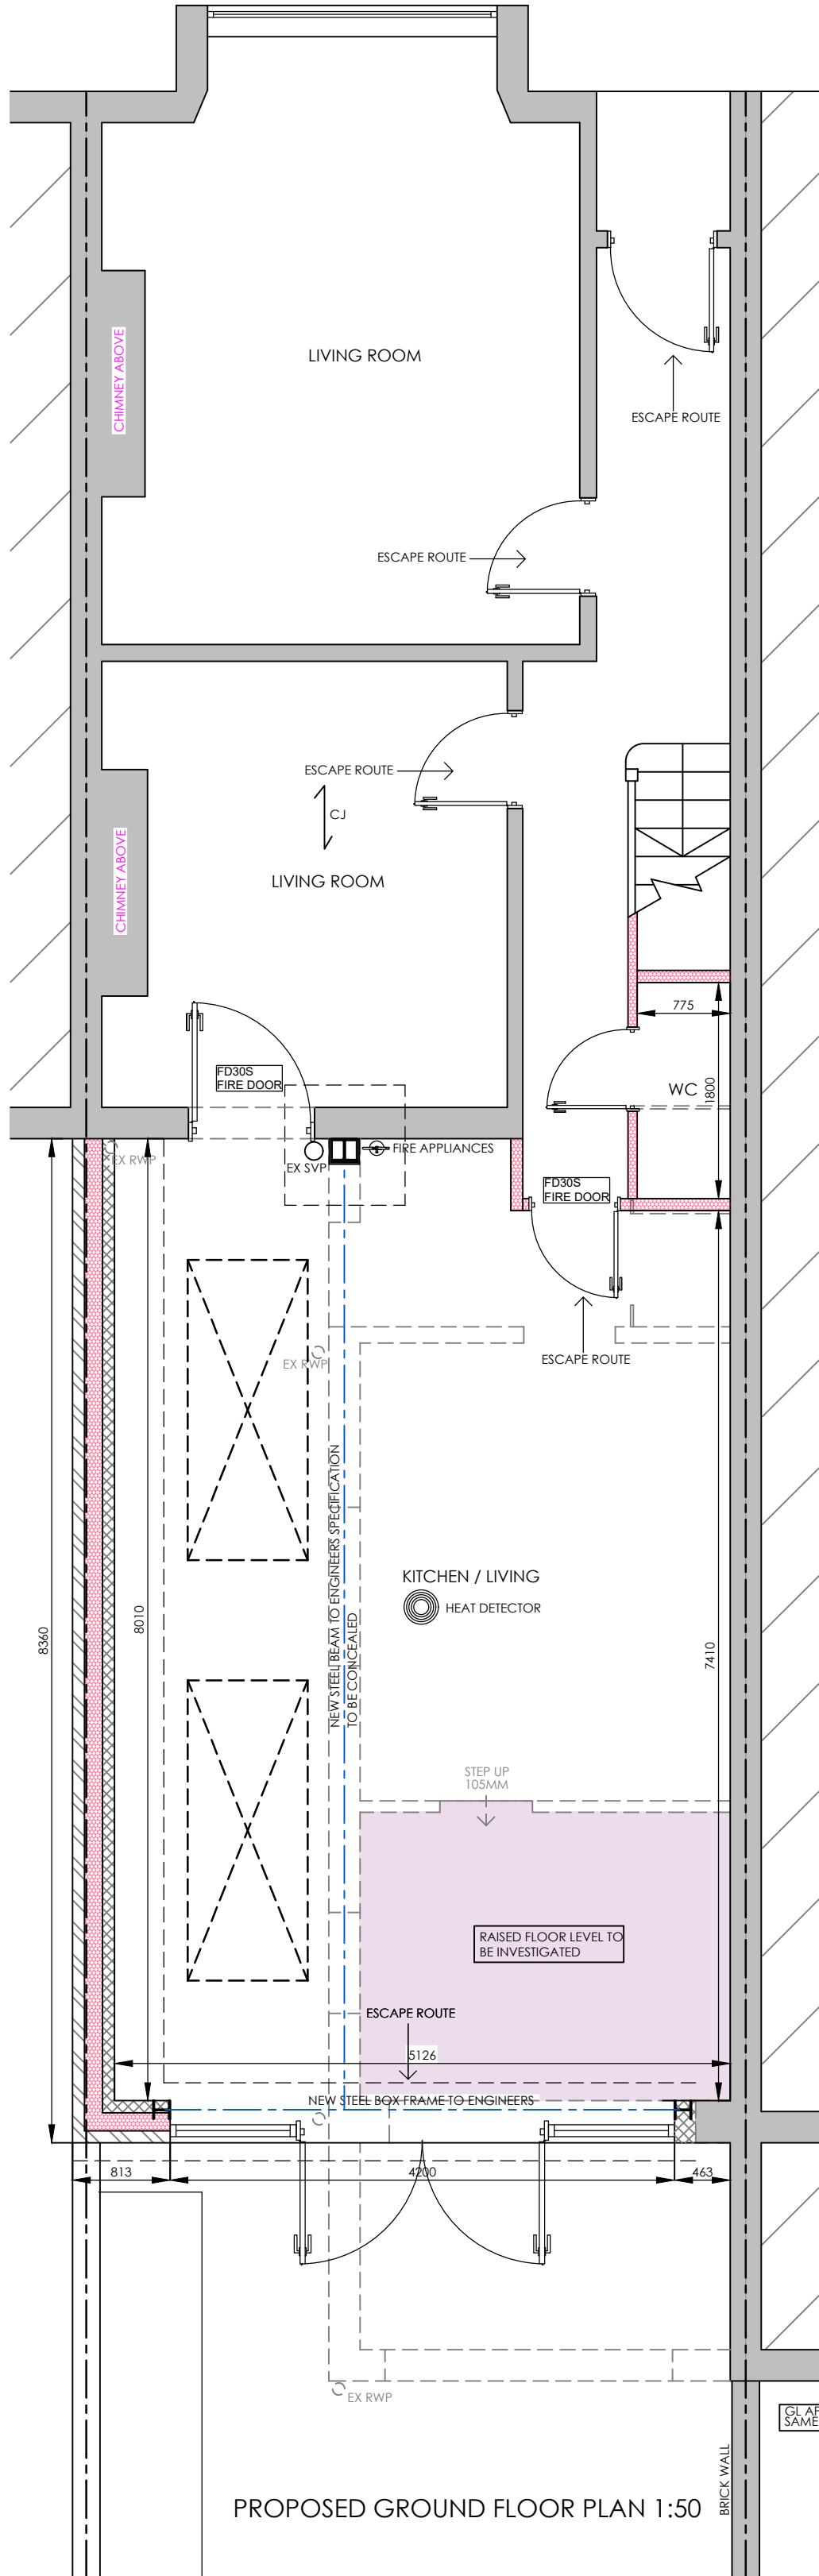


PROPOSED GROUND FLOOR PLAN 1:50

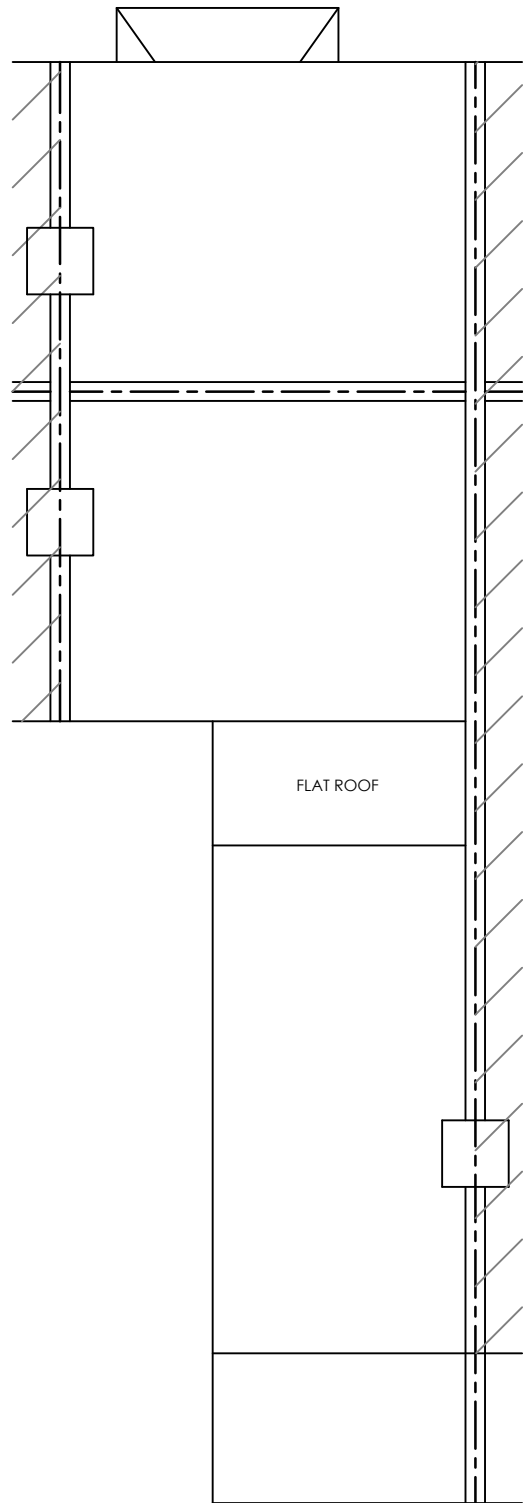


EXISTING ROOF PLAN 1:100

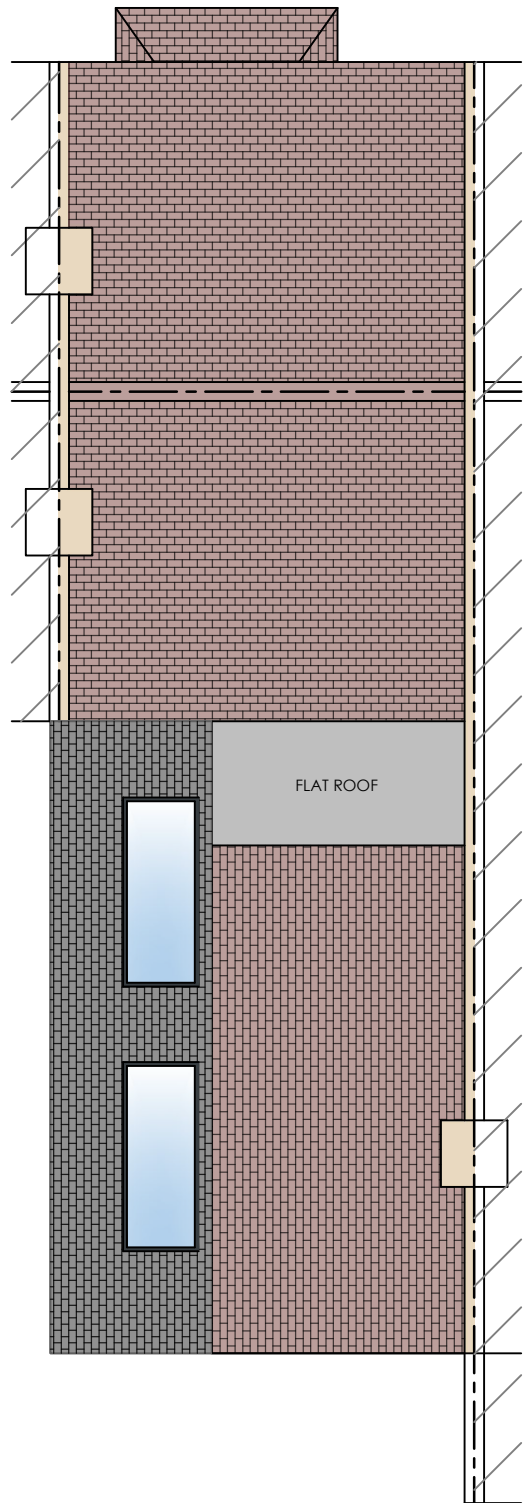

PROPOSED ROOF PLAN 1:100

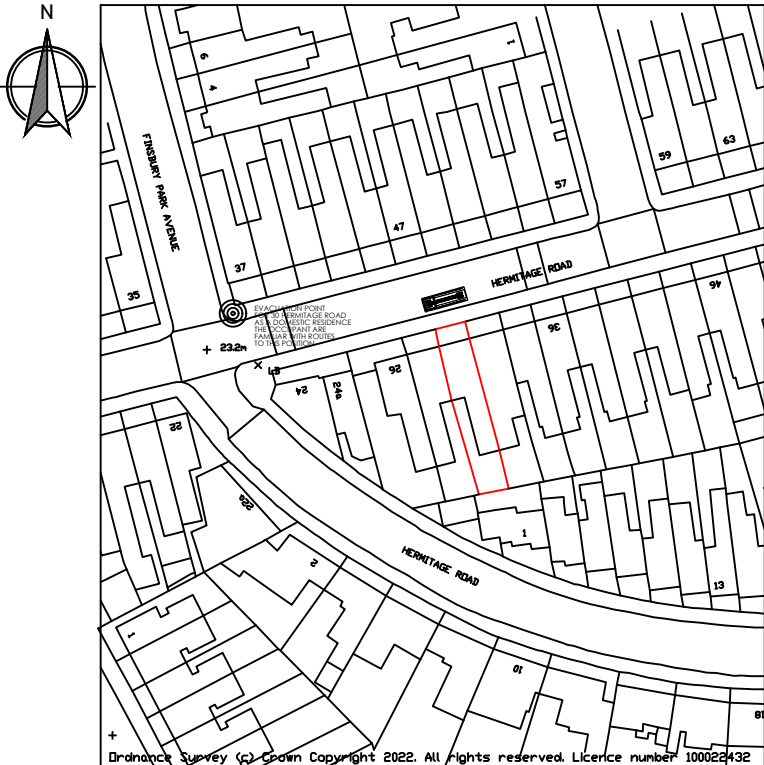

SITE LOCATION 1:1250

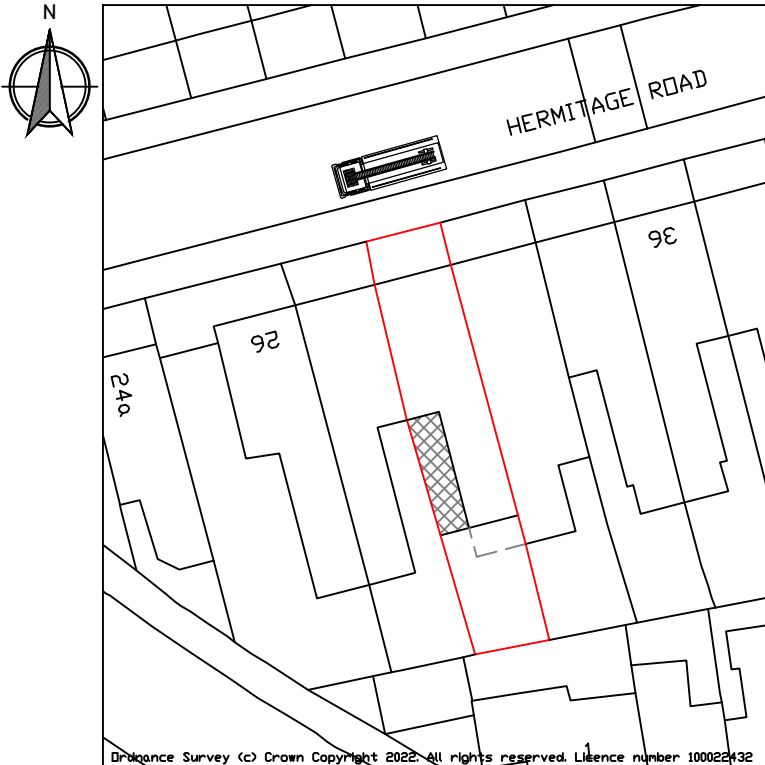

BLOCK PLAN 1:500



REAR SITE PHOTO

1M2M3M4M5M6M7M8M9M10M

1M2M3M4M5M

plusrooms

HOME EXTENSIONS

- KITCHEN EXTENSIONS
- LOFT CONVERSIONS
- REFURBISHMENTS

REVISION:

REV A - CLIENT AMENDMENT - 23/09/22

REV B - CLIENT AMENDMENT - 03/10/22

REV C - PLANNING SUBMISSION - 07/10/22

DRAWING:

EXISTING AND PROPOSED FLOOR PLANS AND ELEVATIONS

DATE:

AUG 22

PROJECT:

PROPOSED SINGLE STOREY REAR EXTENSION

SCALE @ A1:

VARIES

CLIENT:

PHIL SEATON

CLIENT ADDRESS:

30 HERMITAGE ROAD

LONDON

N4 1LY

DRAWING No.

P22-47.1

KITCHEN EXTENSIONS

LOFT CONVERSIONS

REFURBISHMENTS

PLUS ROOMS Alexander house, 7, oaklands gate, Northwood, HA4 3AA | T: 0800 917 7127

Plus Rooms is a trading name of plusrooms.com ltd. | Company Registration No. 1046078

Registered Office: Elwood House, 42 Lifford Road, Barnet, Herts, EN5 3PT | Directors James and Robert Bennett