

Proposed Upper Ground Floor Plan

General Notes:


This drawing is based on current available information and should not be relied on as accurate measurements of usable space.

This drawing is the property of the Fallon architects and Copyright is reserved by them. The drawing is issued on condition that it is not copied or disclosed by or to any unauthorised persons without the prior consent in writing of the Fallon architects

Scale: 1:50




Outline of Flat D

 

fallon architect

Scale 1:50 @ A3	
Drawn by: CC	Date 06/06/2022
Drawing No. P-2220-D-103	Revision -

F-ALION ARCHITECTS, 105A SCO DOCK, LONDON E1W 2SH
 F-ALION@GMAIL.COM 07920181490
 DECLARATIONGETWARCHITECTURE.COM
 WWW.F-ALION-ARCHITECTS.COM Instagram: falion_architects

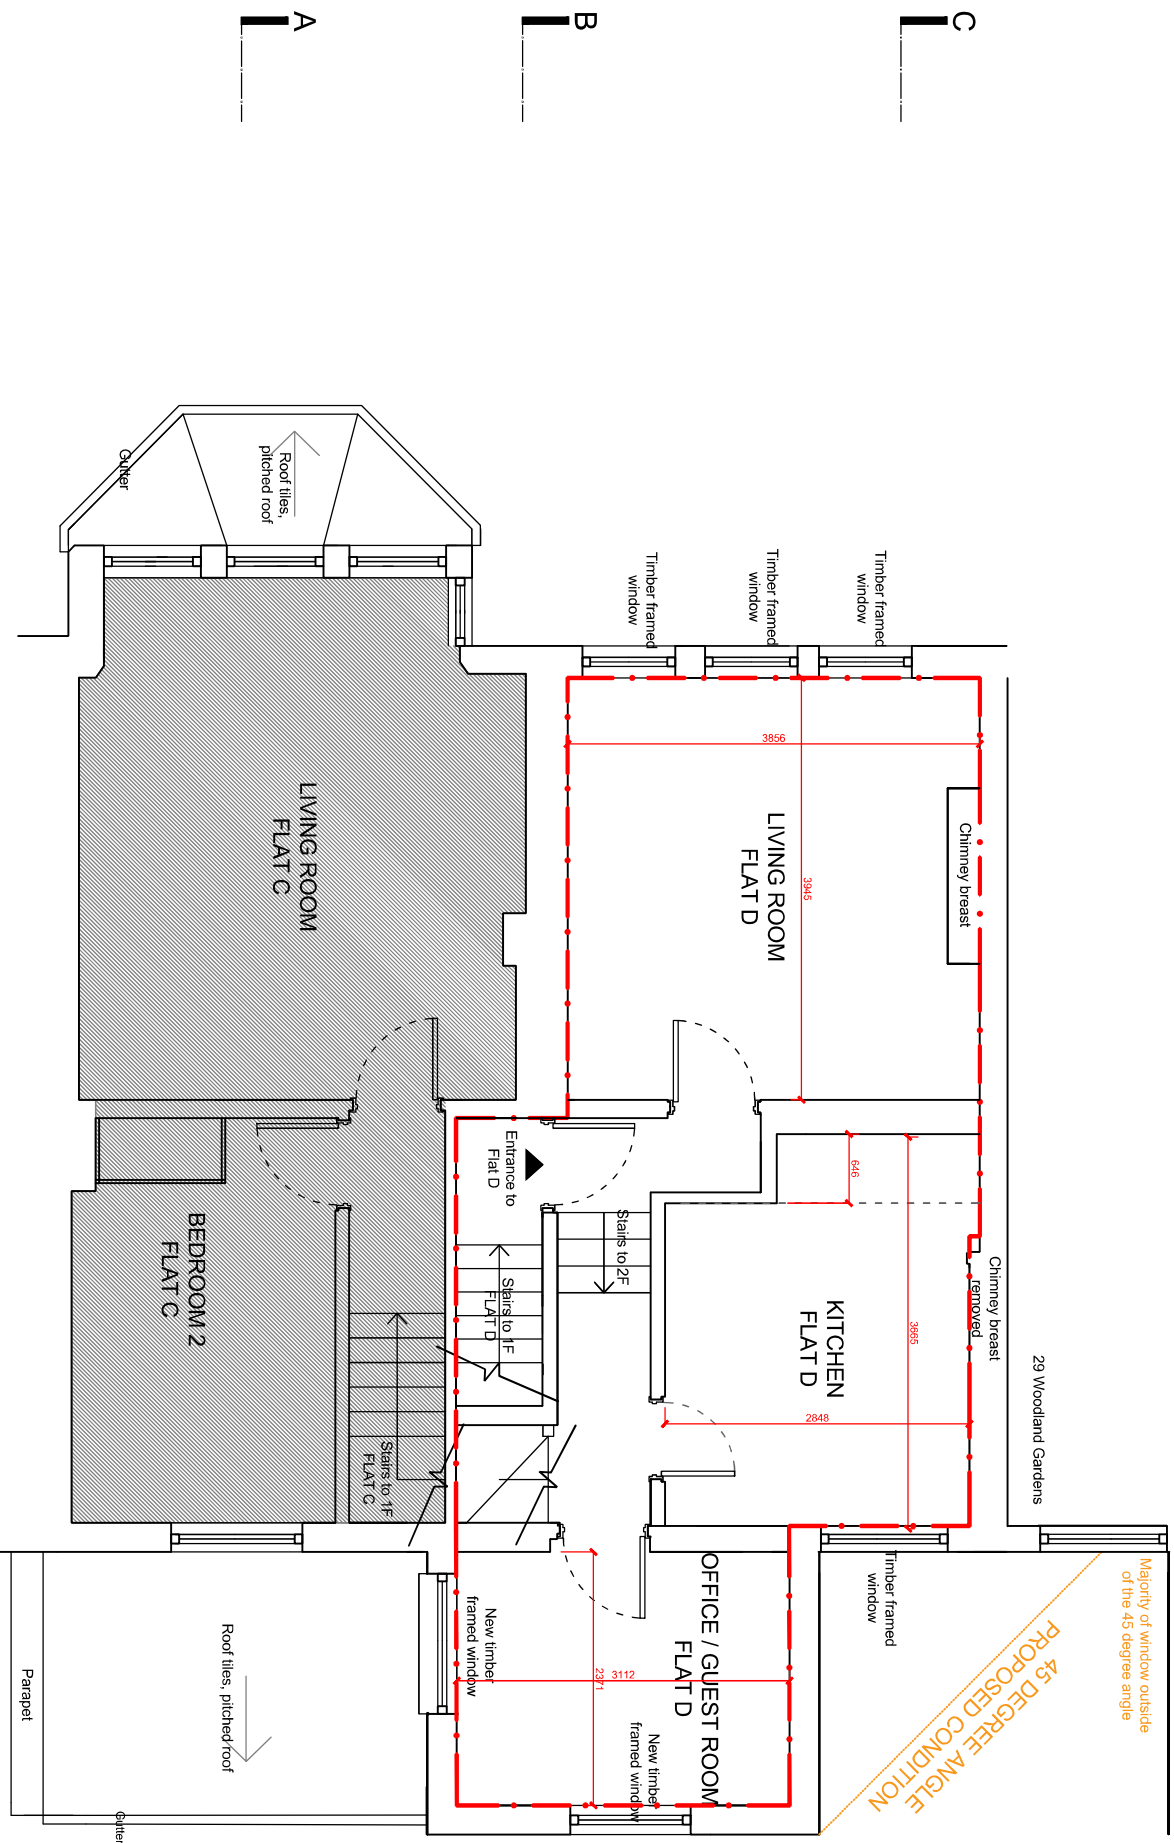


Proposed First Floor Plan


General Notes:

This drawing is based on current available information and should not be relied on as accurate measurements of usable space. This drawing is the property of the falcon architects and Copyright is copied or released by or to any unauthorised persons without the prior consent in writing of the falcon architects.

Scale: 1:50

 

Outline of Flat D

 


Project
Flat D 31 Woodland Gardens,
N10 3UE

Title
Proposed First Floor Plan


falcon architects

Scale	1:50 @ A3
Drawn by	John
Co	03/06/2022
Drawing No.	Revision
P-2220-D-104	-

Falcon Architects, Toronto Dock, London E1W 2BB
020 7323 9299
www.falcon-architects.com Instagram: falcon_architects

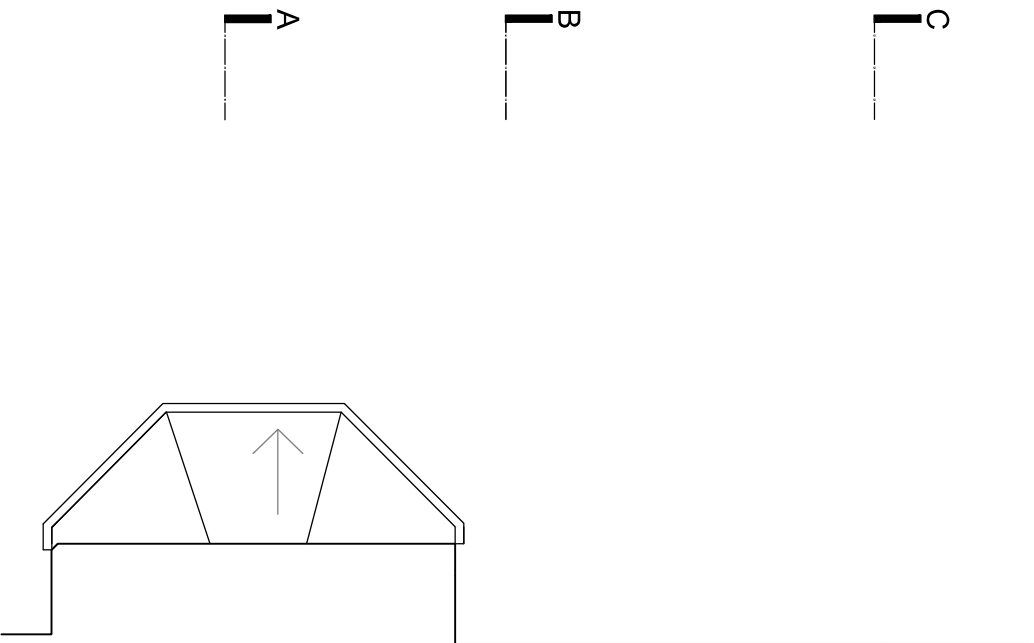


Proposed Second Plan

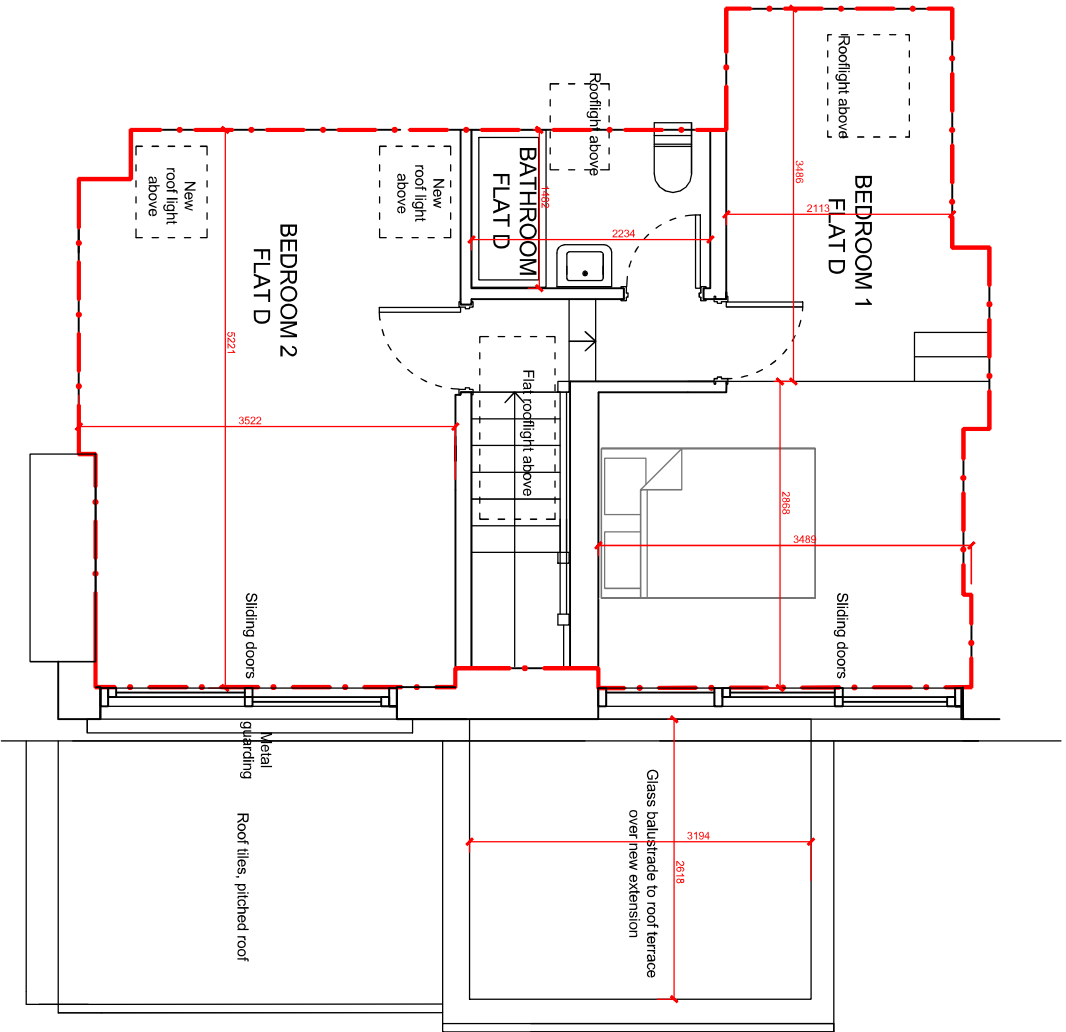


General Notes:

This drawing is based on current available information and should not be relied on as accurate measurements of usable space. This drawing is the property of the falcon architects and Copyright is reserved. It is to be used for the project only and is not to be copied or distributed by or to any unauthorised persons without the prior consent in writing of the falcon architects.

Scale: 1:50

 

Outline of Flat D

 

Rev A - 22.11.22 - Updated for variation of condition


Project
Flat D 31 Woodland Gardens,
N10 3UE

Title
Proposed Second Plan

falcon architects

Scale	1:50 @ A3	Date
Drawn by		05/06/2022
Co		
Drawing No.	P-2220-D-105	Revision
		A

Falcon Architects, Tottenham Dock, London E16 2JF
020 7350 8000
www.falcon-architects.com Instagram: falcon_architects

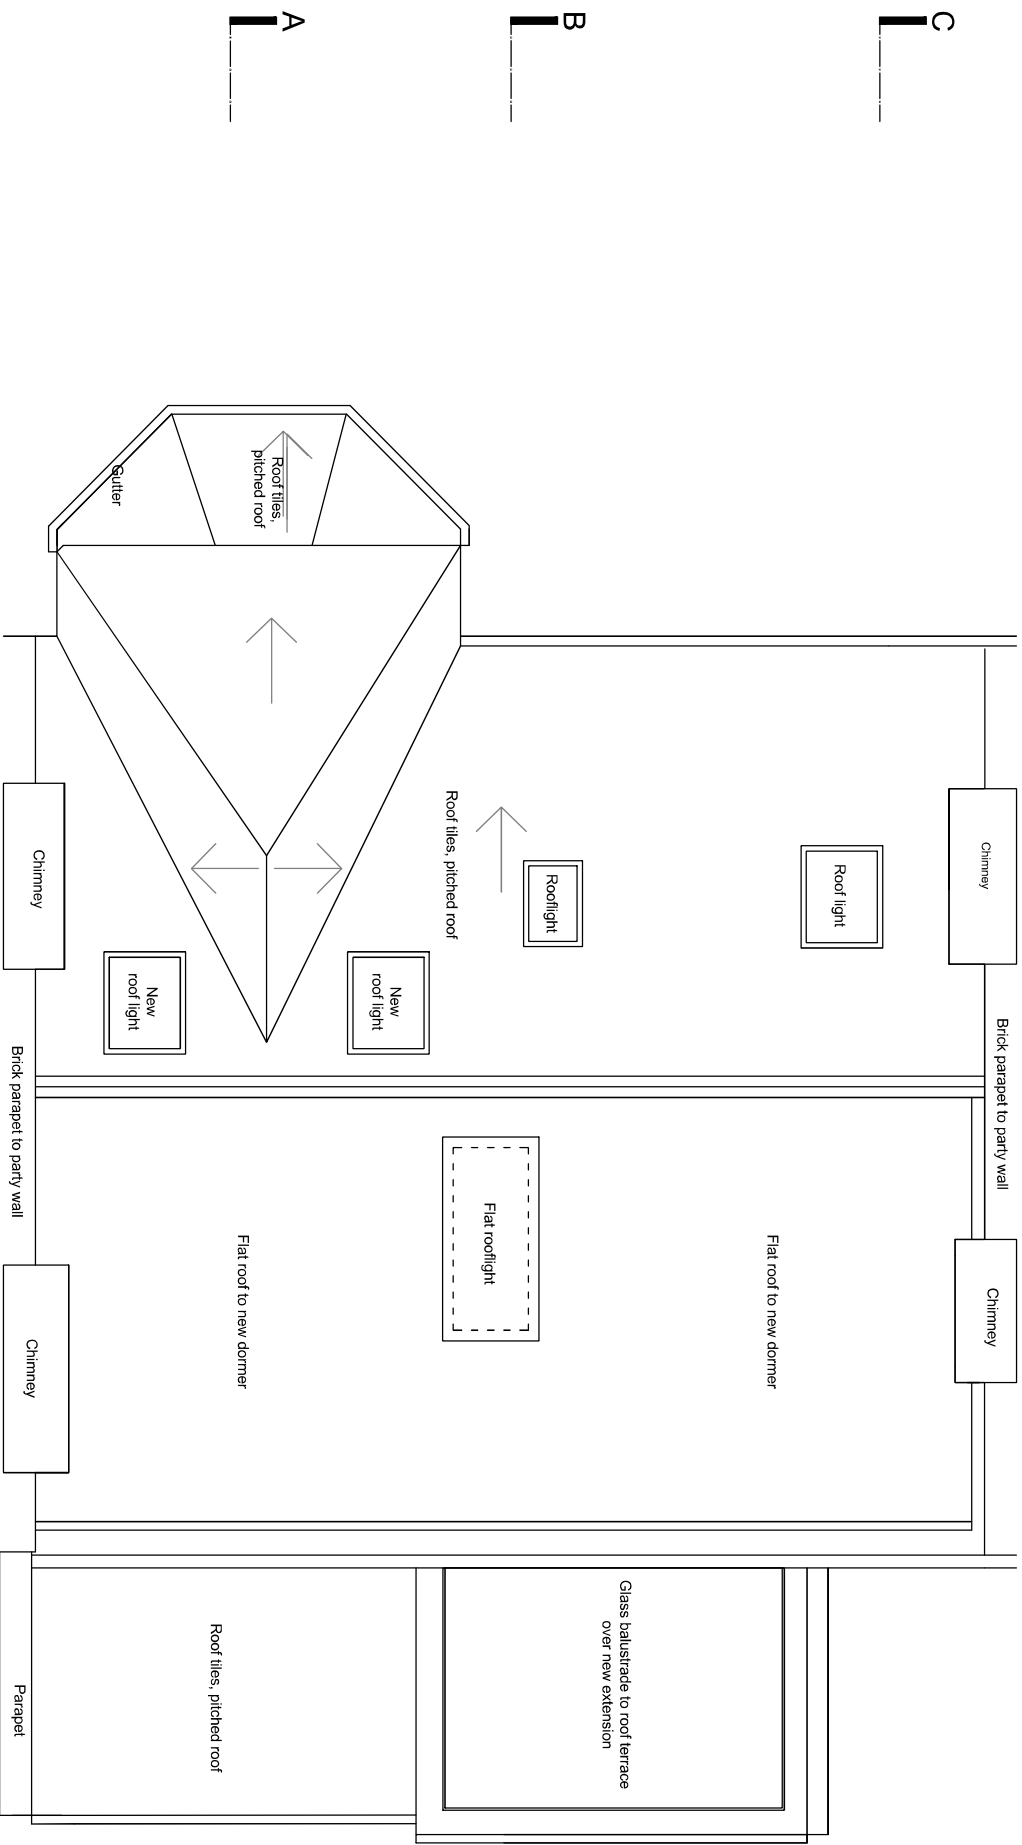

Proposed Roof Plan


General Notes:

This drawing is based on current available information and should not be relied on as accurate measurements of usable space. This drawing is the property of the falcon architects and Copyright is reserved. It is to be used for the project only and is not to be copied or distributed by or to any unauthorised persons without the prior consent in writing of the falcon architects.

Scale: 1:50



Outline of Flat D

 


Rev A - 22.11.22 - Updated for variation of condition

falcon architects

Scale	1:50 @ A3	Date
Drawn by	CO	09/06/2022
Drawing No.	P-2220-D-106	Revision
		A

falcon architects, Tottenham Dock, London E16 2JF
020 7350 6000
www.falcon-architects.com Instagram: falcon_architects

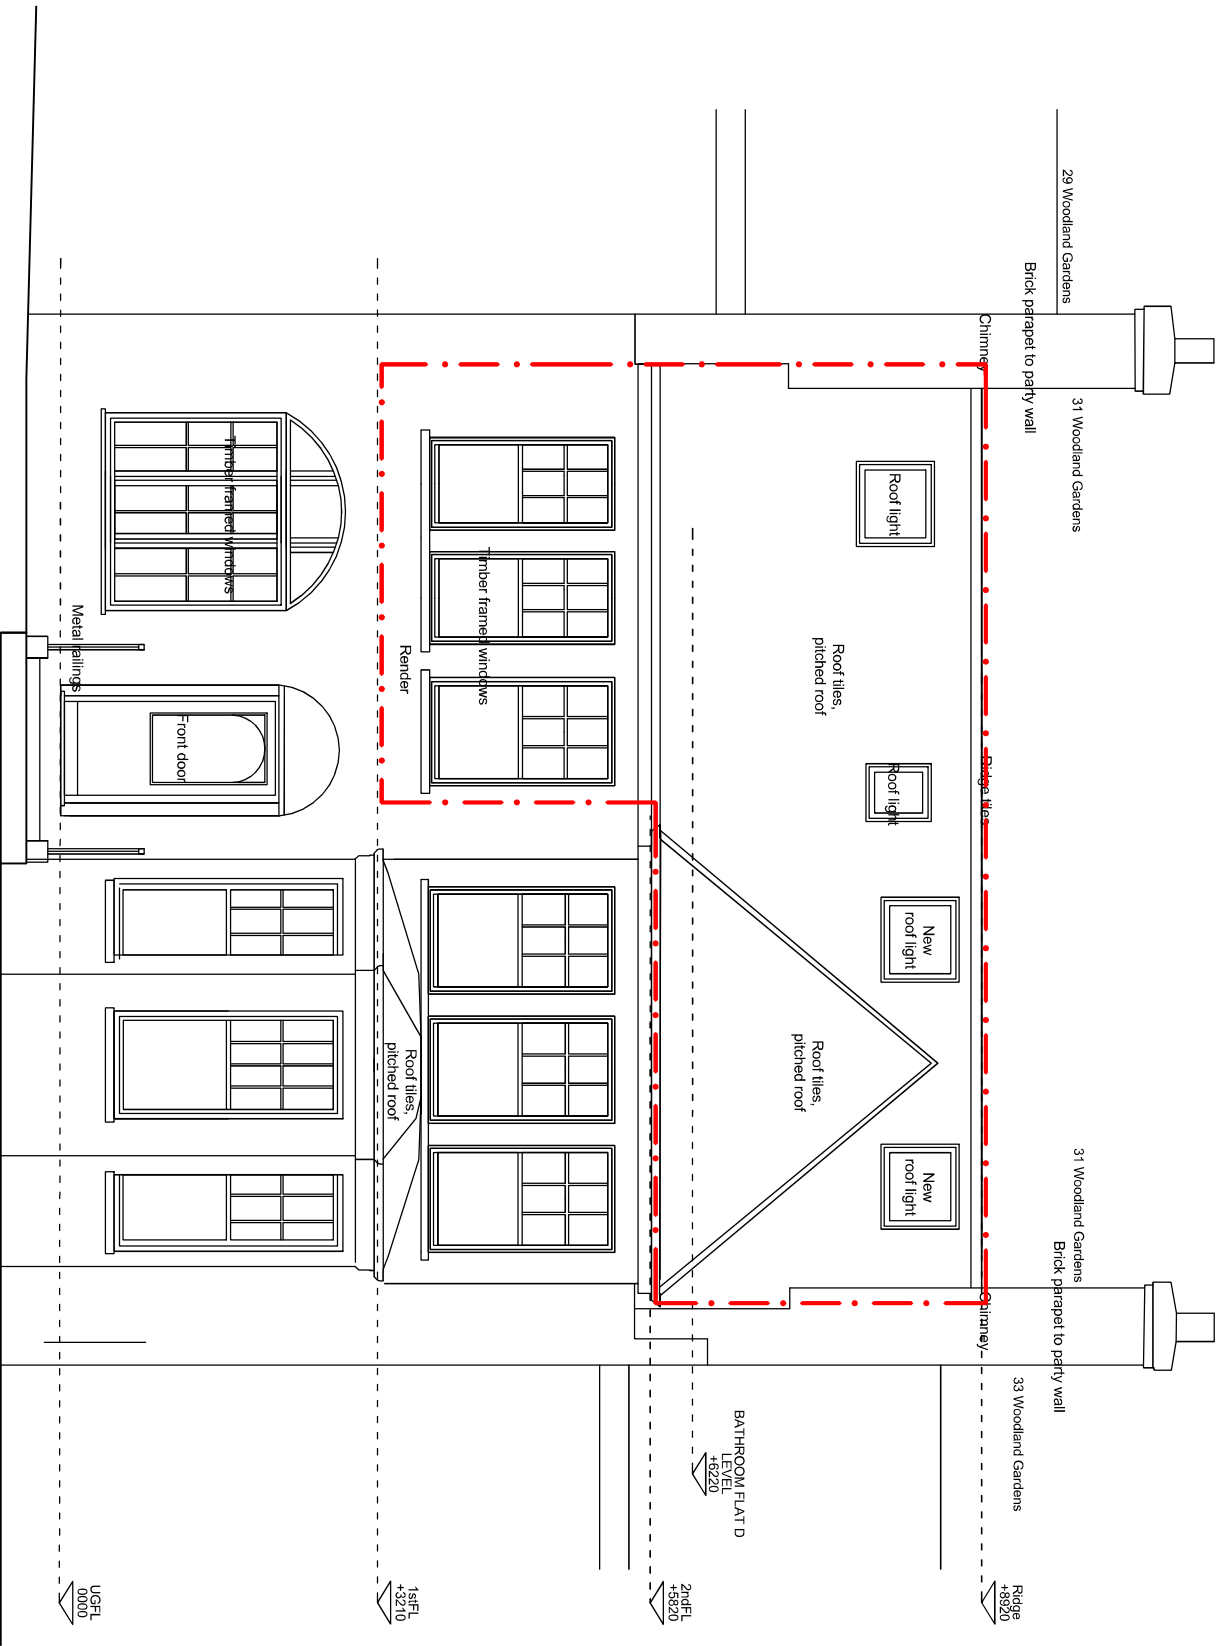


Proposed Front Elevation

General Notes:

This drawing is based on current available information and should not be relied on as accurate measurements of usable space. This drawing is the property of the falcon architects and Copyright is copied or released by or to an unauthorised person without the prior consent in writing of the falcon architects.

Scale: 1:50

 

Outline of Flat D

Rev A - 22.11.22 - Updated for variation of condition

Project
Flat D 31 Woodland Gardens,
N10 3UE

Title
Proposed Front Elevation

falcon architects

Scale	1:50 @ A3	Date	15.11.22
Drawn by	CO	Drawn	03/06/2022
Drawing No.	P-2220-D-107	Revision	A

Falcon Architects, Tottenham Dock, London E16 2JF, UK
020 7350 3333
www.falcon-architects.com Instagram: falcon_architects




Proposed Rear Elevation

General Notes:

This drawing is based on current available information and should not be relied on as accurate measurements of usable space. This drawing is the property of the falcon architects and Copyright is reserved. It is to be used for the project only and is not to be copied or distributed by or to any unauthorised persons without the prior consent in writing of the falcon architects.

Scale: 1:50

 

Outline of Flat D

Rev B - 22.11.22 - Updated for variation of condition
Rev A - 22.09.22 - Updated following planner input

Project

Flat D 31 Woodland Gardens,
N10 3UE

Title


Proposed Rear Elevation

falcon architects

Scale	1:50 @ A3	Date	10/06/2022
Drawn by	CO	Drawn by	CO
Drawing No.	P-2220-D-108	Revision	B

Falcon Architects, Tottenham Dock, London E16 2AB
020 8555 5555
www.falcon-architects.com Instagram: falcon_architects

Rev A - 23.08.22 - revised following planner input

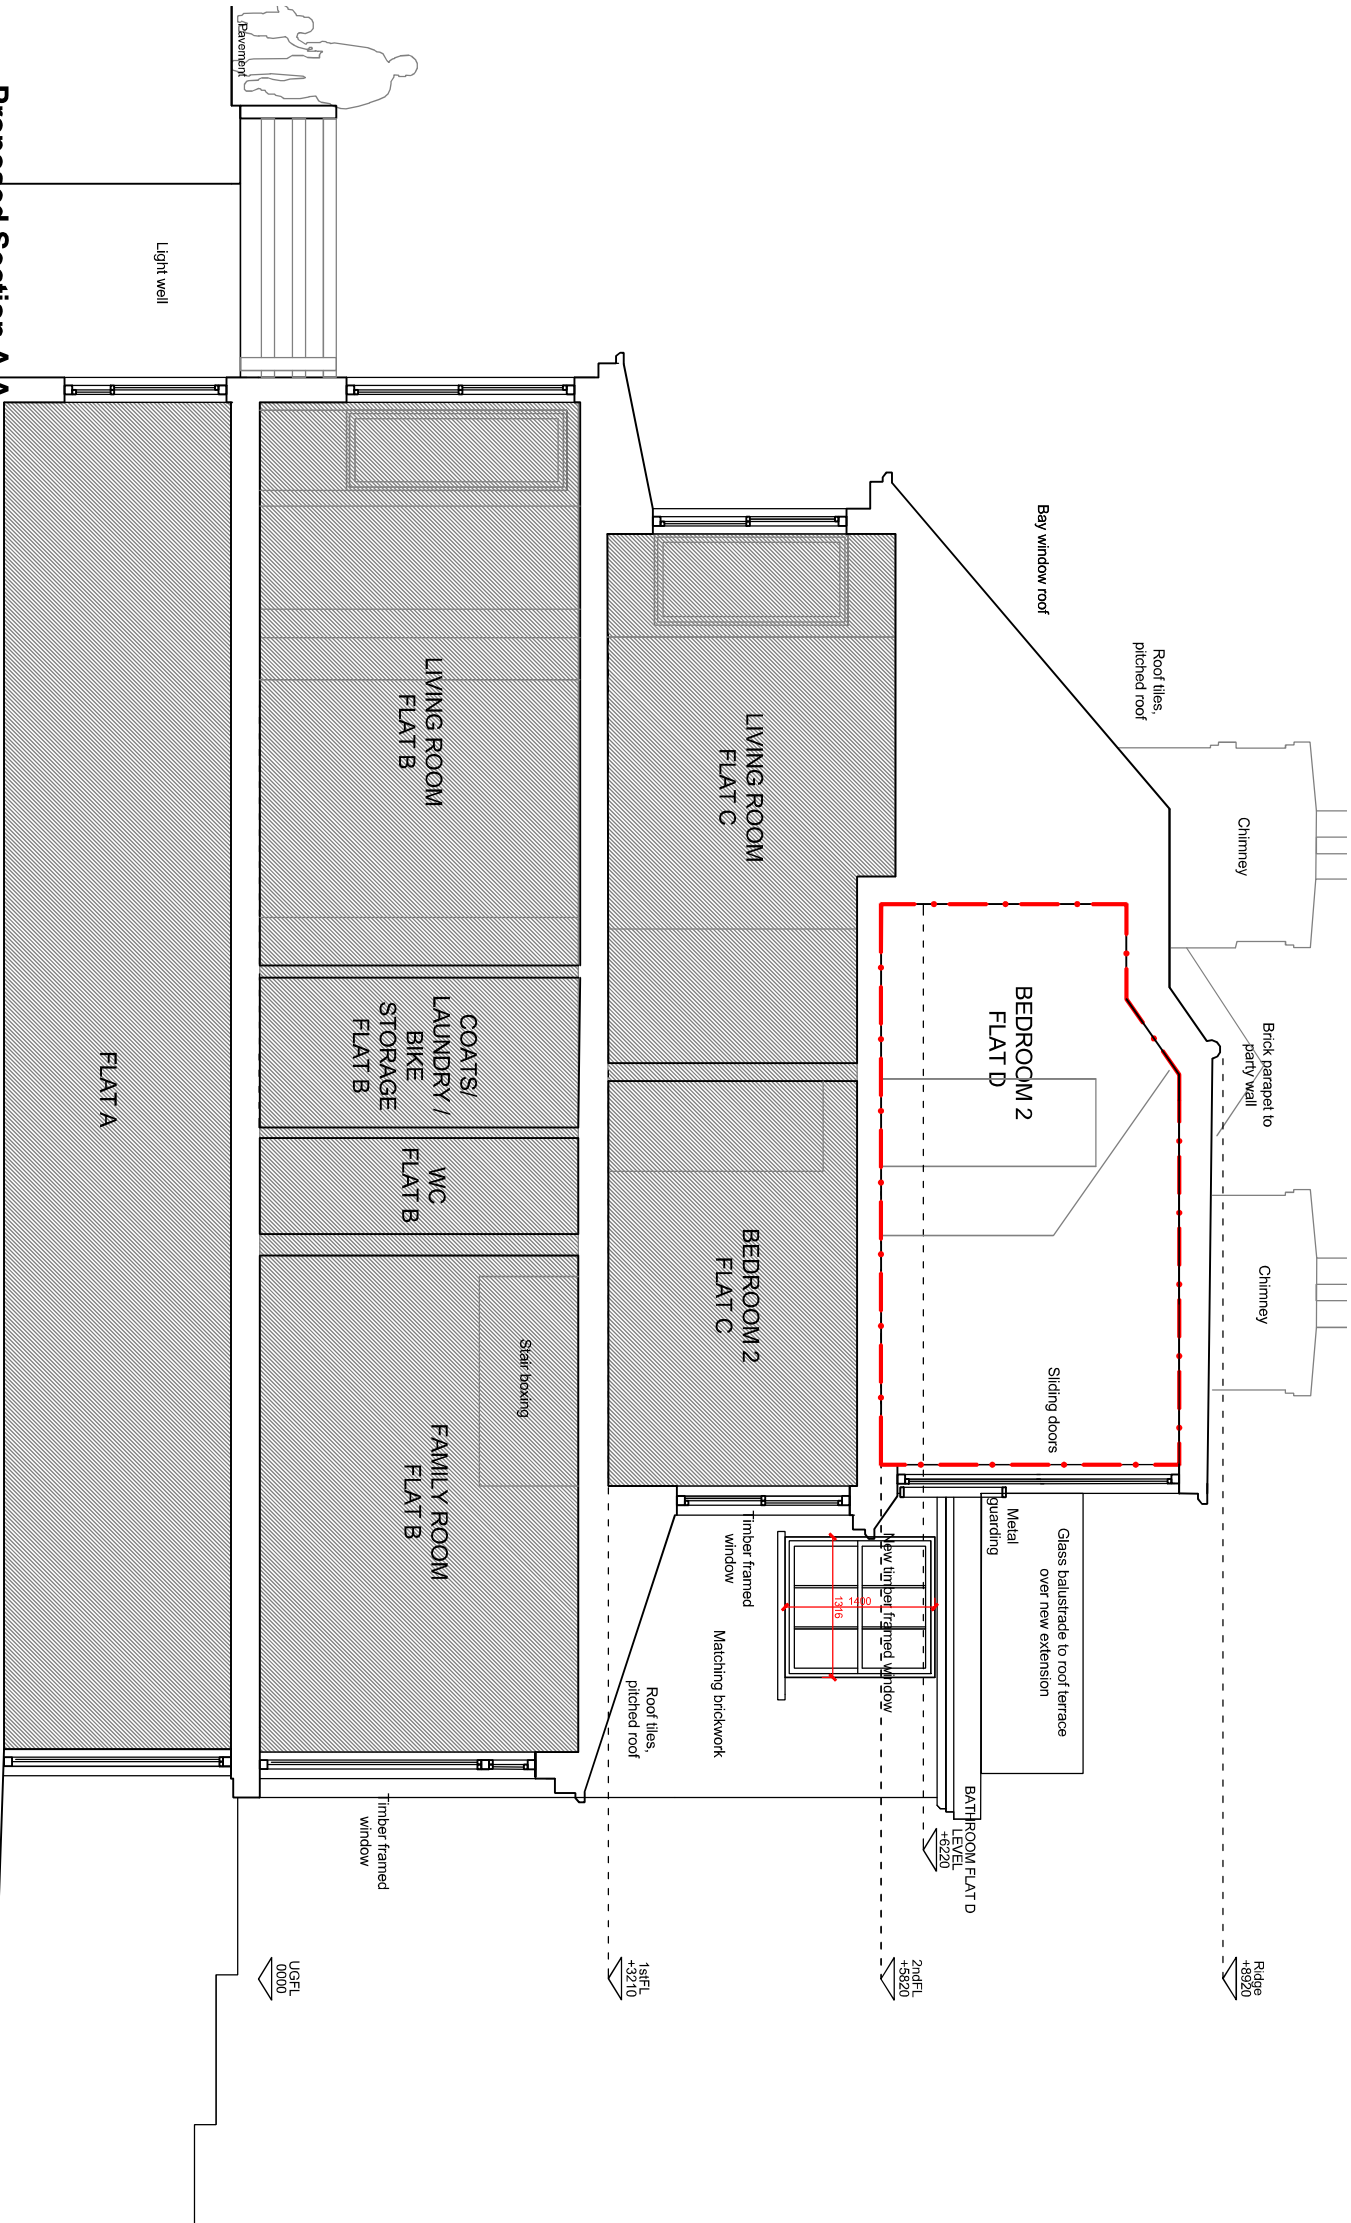


Proposed Section A-A

General Note:

This drawing is based on current available information and should not be relied on as accurate measurements of usable space.

This drawing is the property of the falcon architects and Copyright is copied or released by or to any unauthorised persons without the prior consent in writing of the falcon architects

Scale: 1:50

 

Outline of Flat D

Rev A - 22.11.22 - Updated for variation of condition

Project
Flat D 29 Woodland Gardens,
N10 3UE

Title
Proposed Section A-A

falcon architects

Scale	1:50 @ A3	Date
Drawn by	CO	03/06/2022
Drawing No.	P-2220-D-109	Revision
		A

falcon architects, Tottenham Dock, London E17 7AB
020 7350 8888
www.falcon-architects.com Instagram: falcon_architects

General Notes:

This drawing is the property of the fallon architects and Copyright is reserved by them. The drawing is issued on condition that it is not copied or disclosed by or to any unauthorised persons without the prior consent in writing of the fallon architects.

Scale: 1:50



Proposed Section B-B

Outline of Flat D

Rev A - 22.11.22 - Updated for variation of condition

Project

Flat D, 31 Woodland Gardens,
N10 3UE


Title

Proposed Section B-B

fallon architect

Scale 1:50 @ A3	
Drawn by: CC	Date 06/06/2022
Drawing No. P-2220-D-110	Revision A

Fallon Architects, 105300 Lock, London E1W 2SH
dedan@fallonarchitects.com 07920181490
www.fallon-architects.com Instagram: fallon_architects

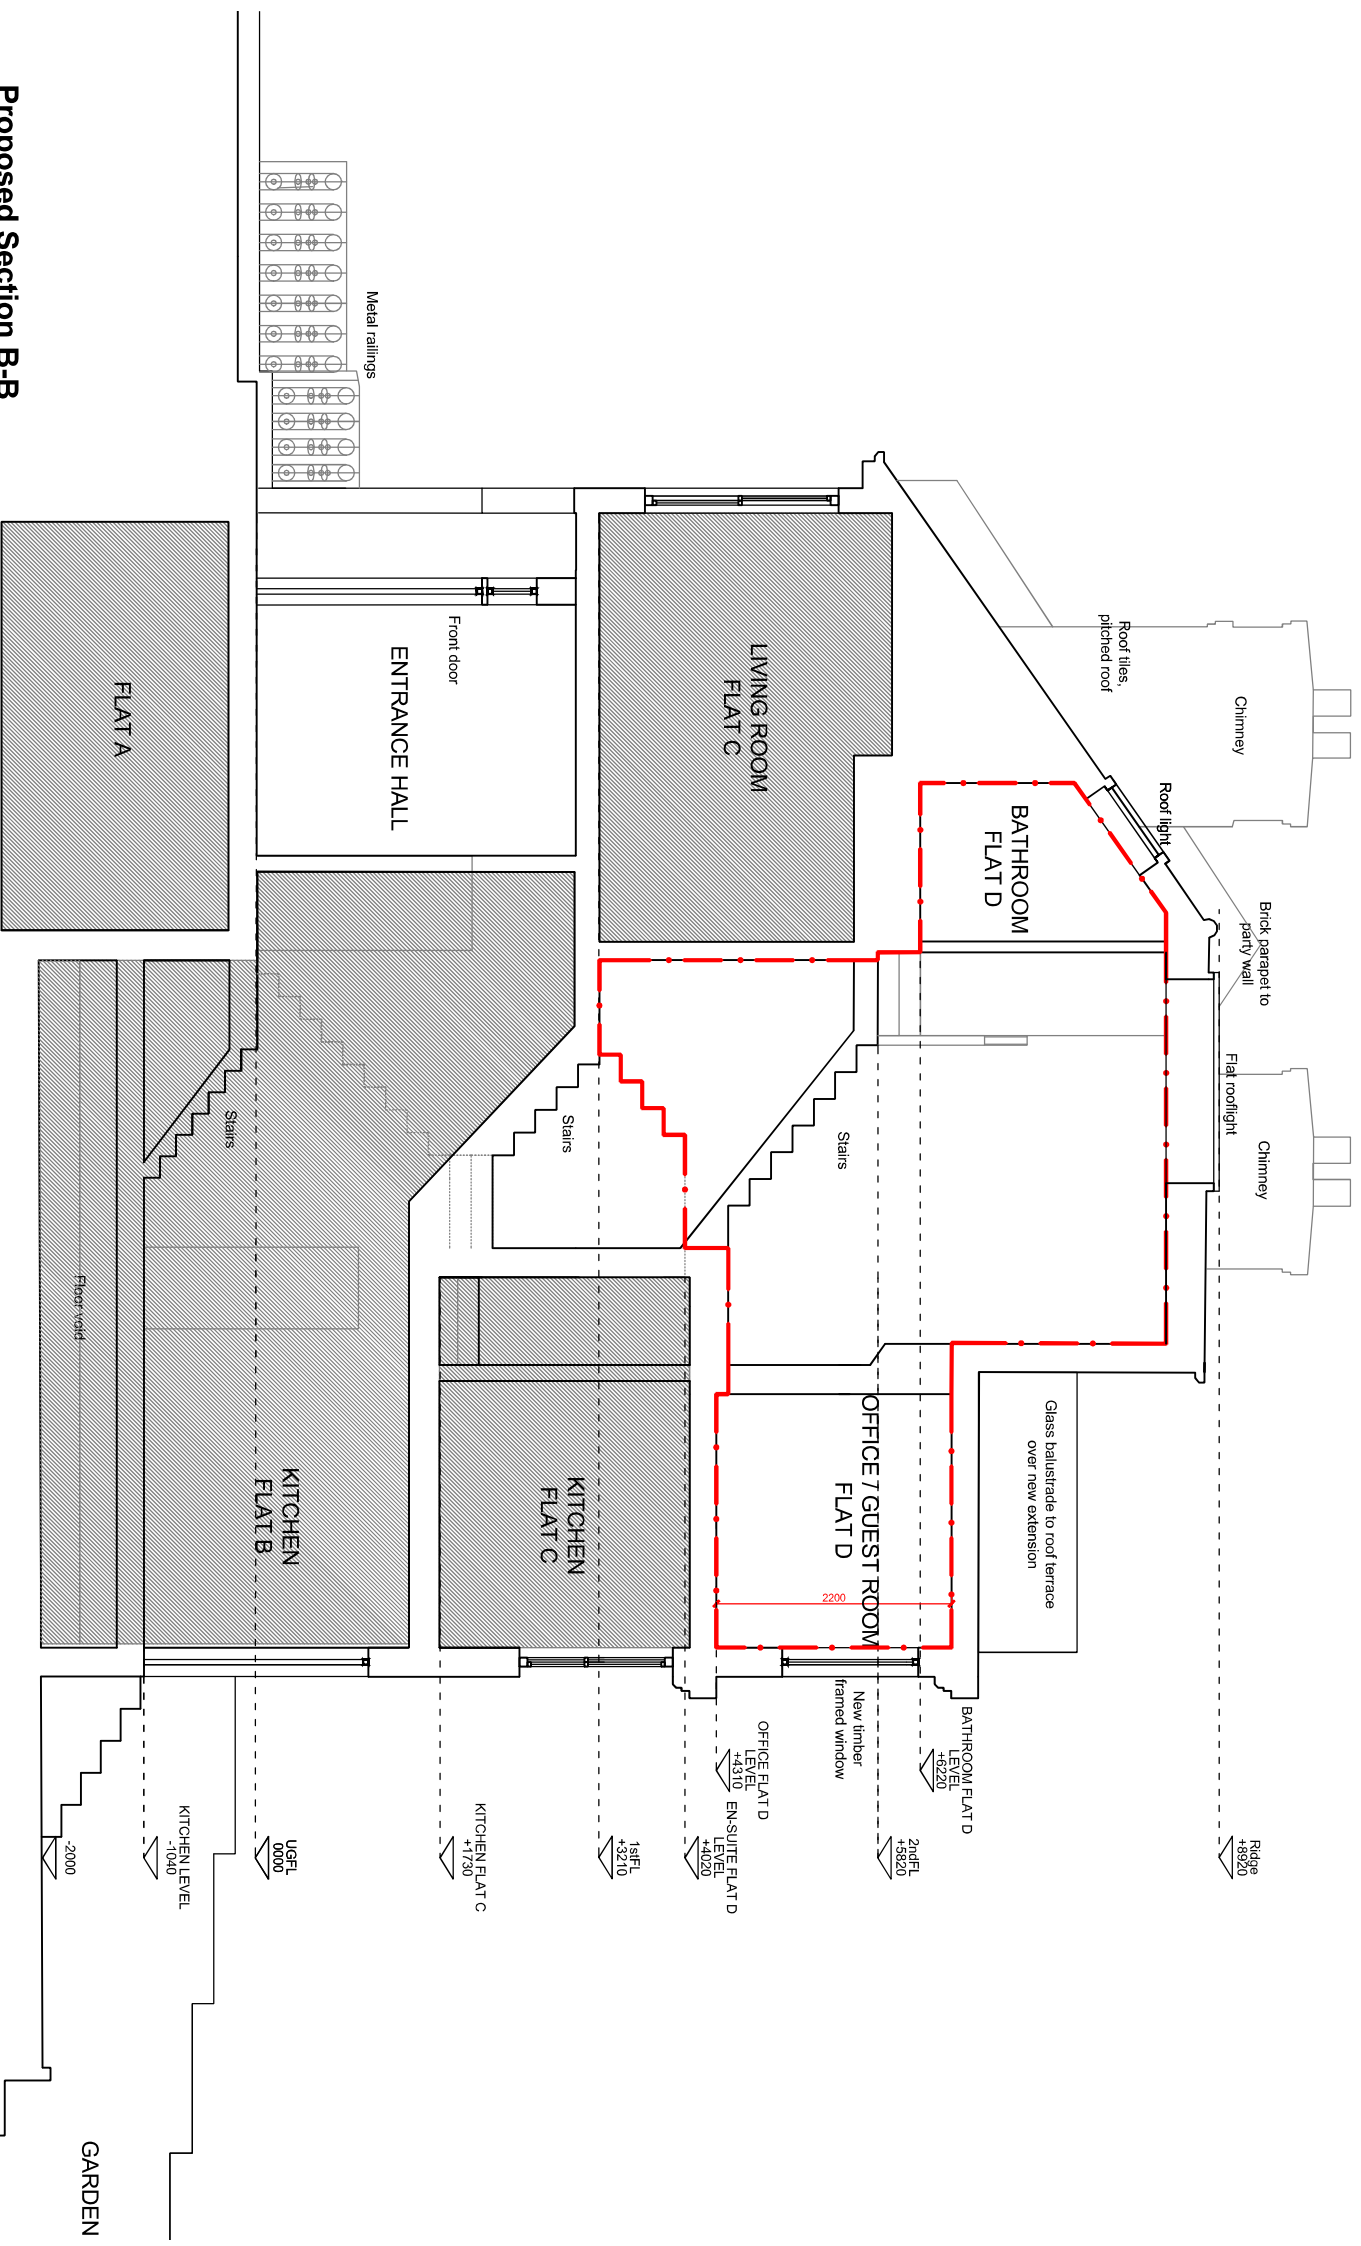



Proposed Section C-C

Outline of Flat D



General Notes:

This drawing is based on current available information and should not be relied on as accurate measurements of usable space.

This drawing is the property of the falcon architects and Copyright is copied or released by or to any unauthorised persons without the prior consent in writing of the falcon architects

Project

Flat D 31 Woodland Gardens,
N10 3UE

Title

Proposed Section C-C

Scale

1:50 @ A3

Drawn by

CO

Drawing No.

P-2220-D-111

Issue

001/06/2022

Revised

A

falcon architects

0181 7486 7486
0203 2511 2511
www.falcon-architects.com Instagram: falcon_architects