




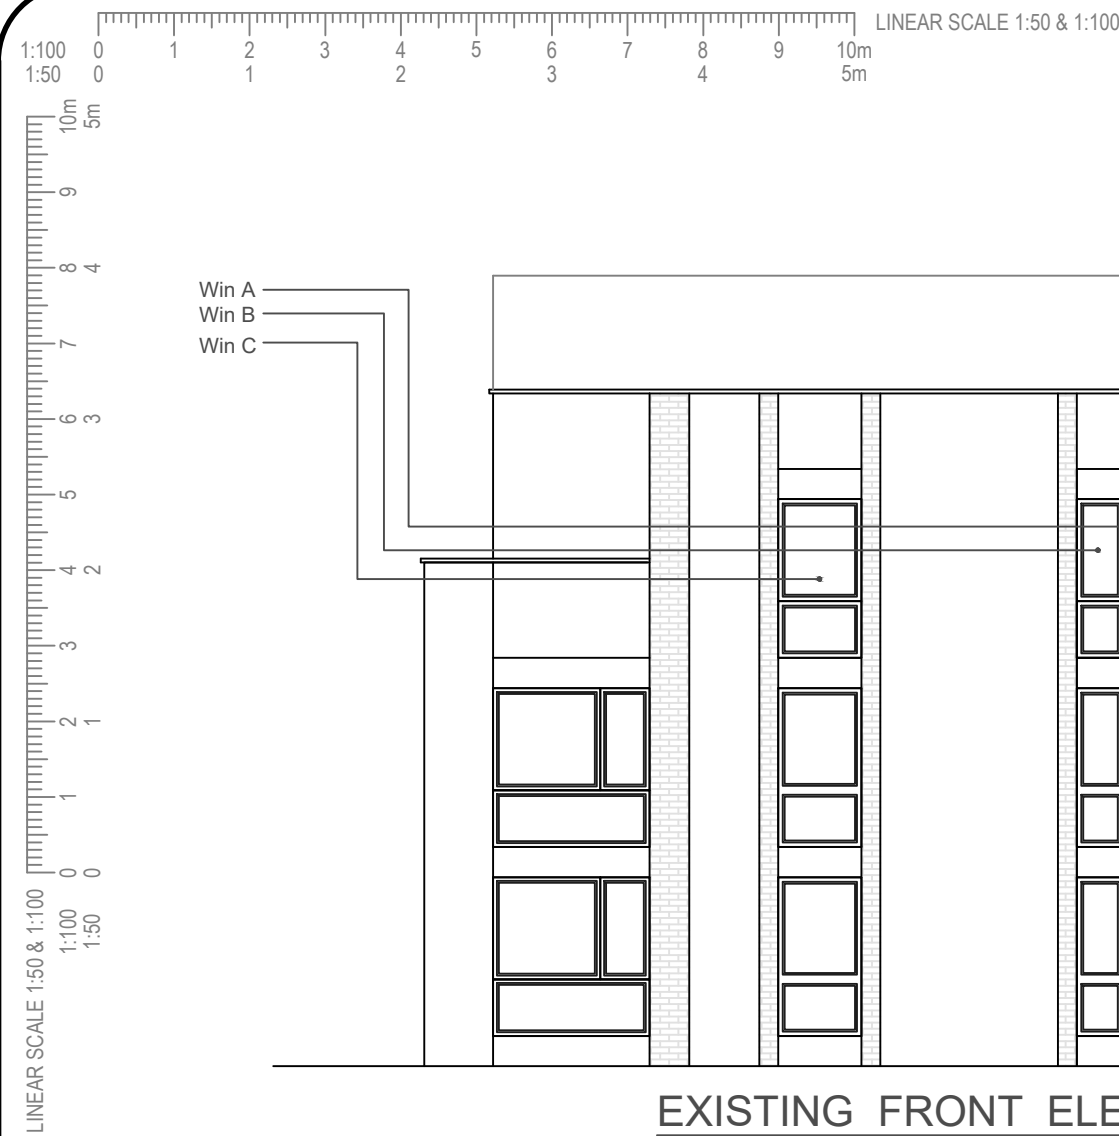


EXISTING FRONT ELEVATION
(scale 1:100)

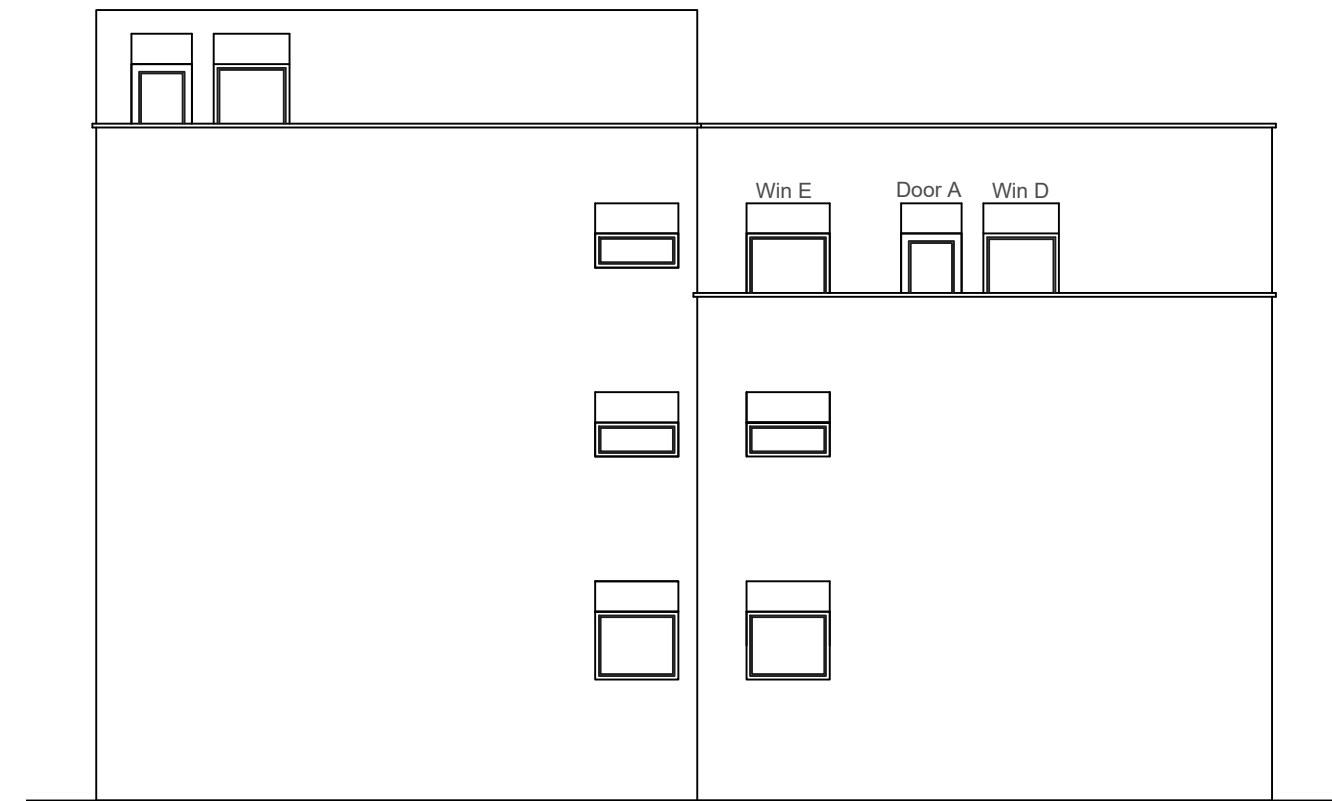


EXISTING SIDE ELEVATION
(scale 1:100)

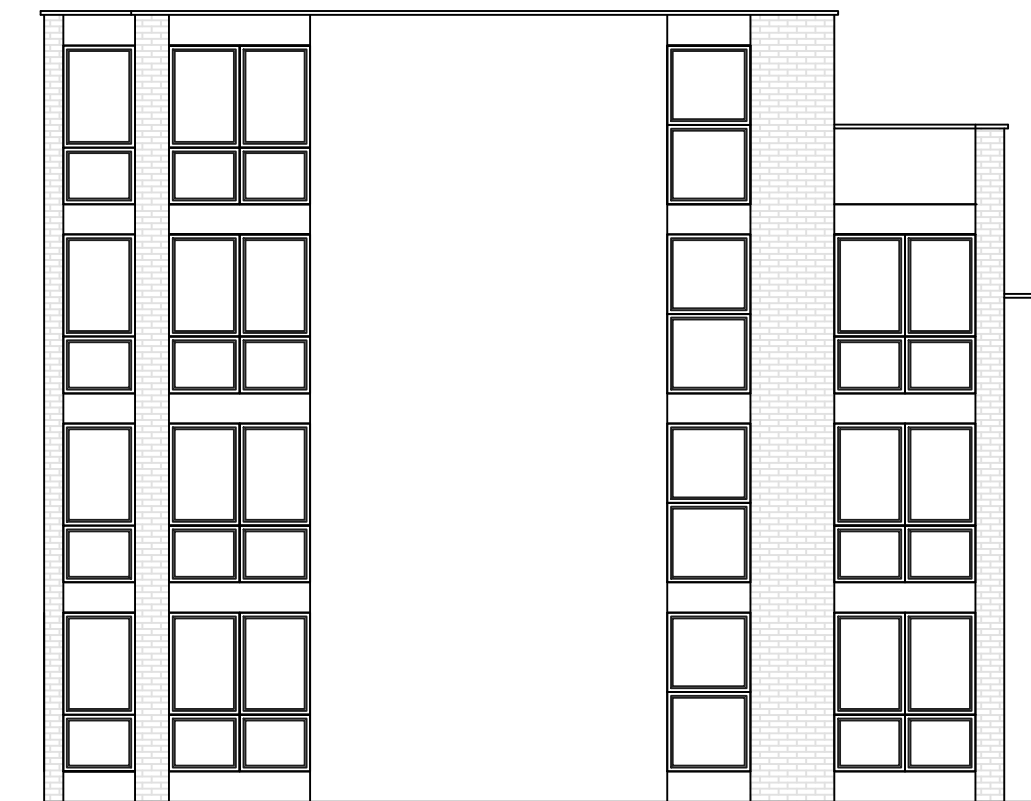


EXISTING AND PROPOSED REAR ELEVATION
(scale 1:100)

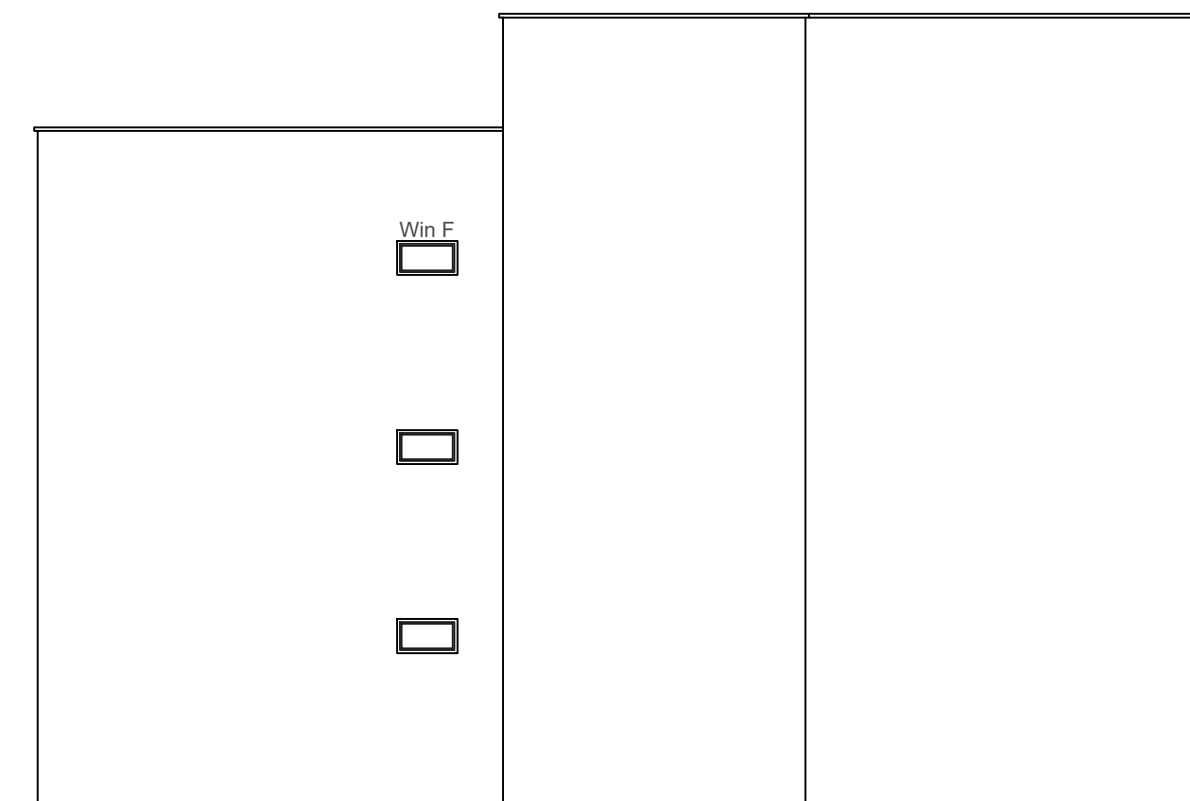

EXISTING SIDE ELEVATION
(scale 1:100)

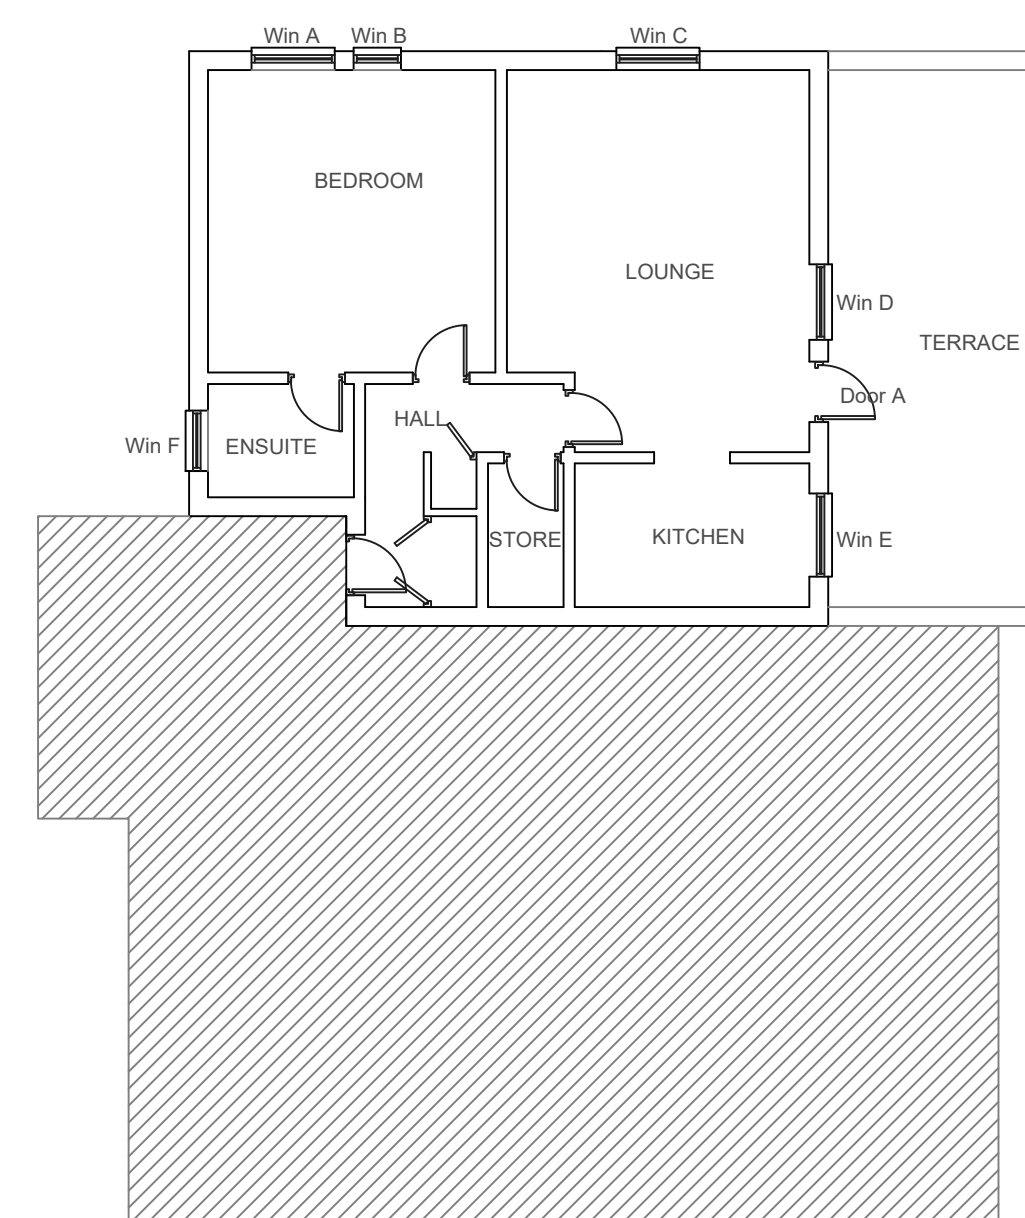

EXISTING FLOOR PLAN - FLAT 5
(scale 1:100)

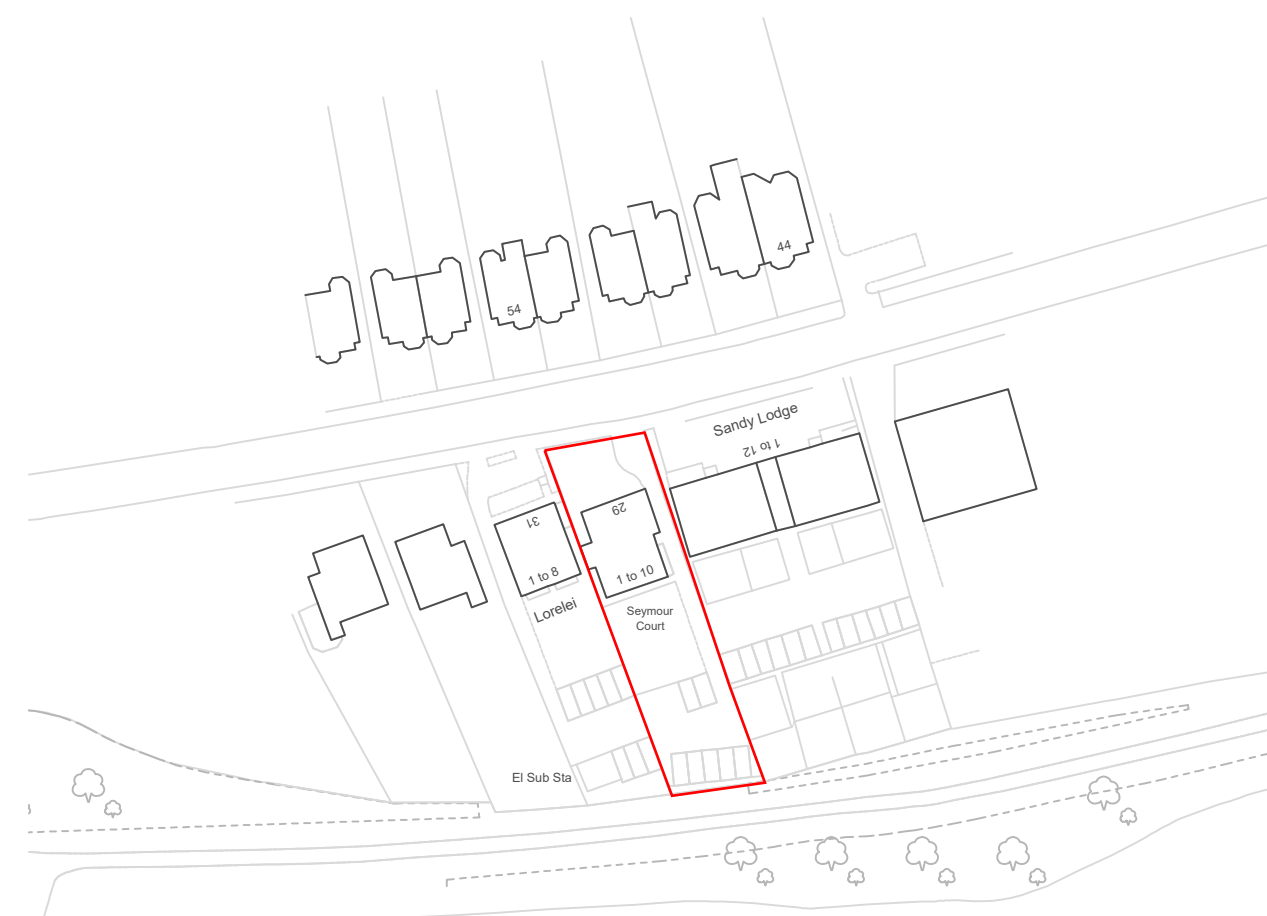

ADDRESS	FLAT 5, 2ND FLOOR SEYMOUR COURT AVENUE ROAD N6 5DT				
	REPLACEMENT WINDOWS AND DOORS				
SCALE	AS SHOWN	DWG NO	FPA101209	PAGE	01
DRAWN	K. MILLER	DATE	OCTOBER 2022	REV	B
THESE DRAWINGS ARE PRODUCED TO OBTAIN PLANNING AND BUILDING REGULATIONS APPROVAL ONLY AND COPYRIGHT OF THE DESIGNER, ALL DIMENSION TO BE CHECKED ON SITE.					