




SECTION CDS03-CDS03

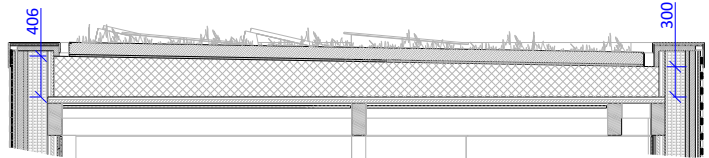


SECTION CDS07-CDS07

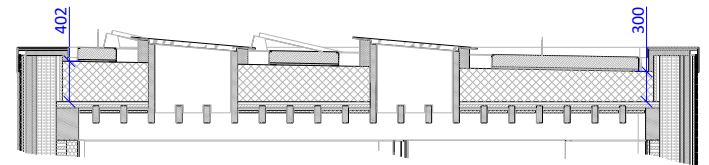

SECTION CDS08-CDS08

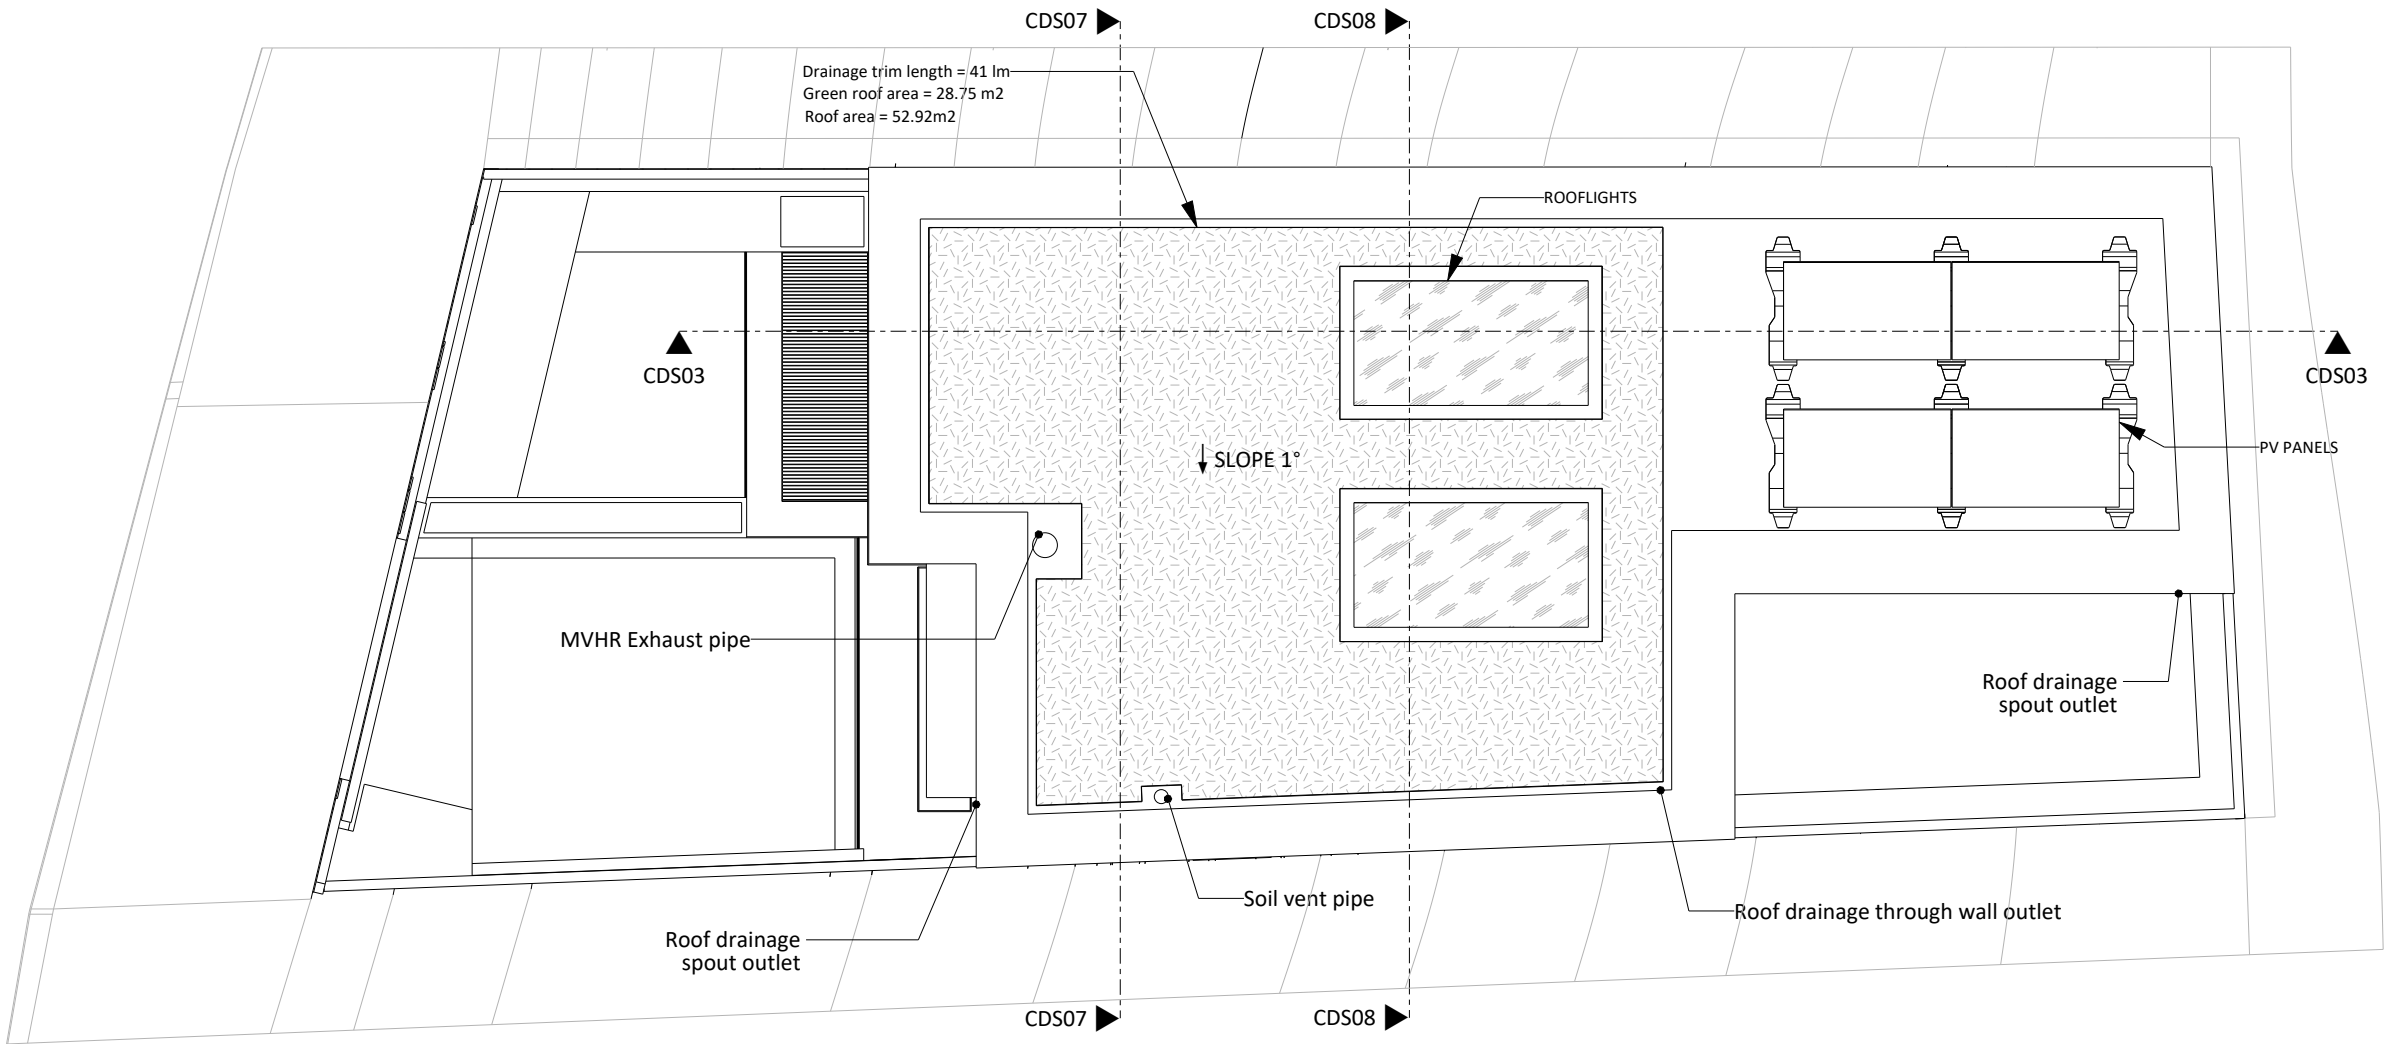

ROOF PLAN

 

WAREHOME

enquiries@warehome.co.uk

Unit 24 - Riverside Bldg, Trinity Buoy Wharf,
London, E14 0JW

NOTES:

This drawing is not to be scaled from. It is to be read with all other contract documents. Any discrepancies are to be reported to the Architect. This drawing remains design intent only at construction status. All information is to be checked by the contractor for accuracy and fit. All drawings are subject to statutory approvals and site surveys.

All dimensions and levels are to be site surveyed and confirmed by the contractor prior to the commencement of any works. Please ensure all drawings are read together to ensure coordination of trades and specialists on site. Architectural drawings are to be read in conjunction with all engineering and manufacturing drawings. Door and window manufacturers are to produce shop drawings for comment prior to manufacturing. All details are intent only and to be finalised by the contractor. All drawings are subject to statutory approval.

COMMENTS:

FOR COORDINATION ONLY

PLEASE SEE ASSOCIATED "BUILDING CONTROL & CONTRACTOR NOTES" SHEET PRIOR TO ANY PURCHASING OR COMMENCEMENT ON SITE. ALL WAREHOME DRAWINGS & DELIVERABLES ARE COMPLETED WITH REASONABLE SKILL AND CARE.

PROJECT:

W21002

DRAWING TITLE:

ROOF PLAN

DRAWING STAGE:

V4 - For Tender

DRAWING NO:

W21002-V4-RO-DR-A-PL01

DRAWN BY

RM

REV NO

01

SCALE (@ A3):

FIRST DRW DATE

25/05/2022


REV DATE

20/09/2022

1:75

KEY:

- M-01 Temporary sheet piles
M-02 Permanent sheet piles
M-03 Compacted MOT type 1
M-04 Sand blinding (as dimensioned)
M-05 Reinforced concrete slab
M-06 Reinforced concrete wall
M-07 Reinforced concrete footing
M-08 Steel reinforcement bar
M-09 Steel reinforcement mesh
M-10 Free flowing non-shrink grout
M-11 5L CLT wall (as dimensioned)
M-12 5L CLT slab (as dimensioned)
M-13 GL24 primary glulam beam/column (as dimensioned)
M-14 GL24 secondary glulam beam/column (as dimensioned)
M-15 Timber I-Joists (as dimensioned)
M-16 CLS timbers (as dimensioned)
M-17 Internal battens (as dimensioned)
M-18 Treated external battens (as dimensioned)
M-19 Steel equal angle (as dimensioned)
M-20 Steel unequal angle (as dimensioned)
M-21 Window brackets
M-22 Structural brackets
M-23 London stock brick
M-24 Engineering brick
M-25 Suspended ceiling system
M-26 XPS insulation - High-load (>300 kPa)
M-27 XPS insulation (200 kPa)
M-28 Flexible woodfibre insulation (0.036W/m2K)
M-29 Rigid woodfibre sarking board insulation (0.042W/m2K)
M-30 Rigid phenolic wall insulation (0.019W/m2k)
M-31 Tapered PIR roof insulation
M-32 Acoustic insulation (as dimensioned)
M-33 DPC
M-34 Liquid DPC
M-35 DPM
M-36 Liquid DPM
M-37 VCL Walls
M-38 VCL - Timber deck
M-39 VCL - Green roof system
M-40 VCL - Basement
M-41 Liquid VCL
M-42 Breather membrane - Walls
M-43 Breather membrane - Roof
M-44 Cavity drainage wall membrane
M-45 Cavity drainage floor membrane
M-46 Cavity drainage tape
M-47 Basement waterproofing slurry
M-48 Cavity drainage basedrain
M-49 Internal window tape
M-50 External window tape
M-51 Compriband tape
M-52 Geotextile membrane
M-53 External roof waterproofing
M-54 Render carrier board
M-55 Render
M-56 Brick slips
M-57 Brick slip carrier board
M-58 Grout
M-59 Aluminium capping
M-60 Aluminium window box reveal
M-61 Aluminium sill
M-62 Entrance door canopy
M-63 Living wall
M-64 Gravel
M-65 SUDS compliant permeable paving
M-66 Timber cladding (as dimensioned)
M-67 Paving slabs
M-68 External screed
M-69 Visible concrete
M-70 Biodiverse green roof
M-71 Cover board/Tilly board/3 layer board
M-72 10mm internal lining
M-73 12.5mm internal lining
M-74 15mm internal lining
M-75 Knauf airless spray plaster
M-76 VOC free emulsion
M-77 Timber pigment adjustment oil
M-78 Timber finishing oil
M-79 Skirting board
M-80 Architrave
M-81 Internal screed
M-82 Micro-topper finish
M-83 Dry screed floorboard
M-84 Ventilated cavity (as dimensioned)
M-85 Unventilated cavity (as dimensioned)
M-86 Walk on light well grate (with access)
M-87 External grade UV stable silicone
M-88 Structural silicone
M-89 Intumescent and acoustic sealant
M-90 Channel/Slot drain
M-91 P5 technical class structural timber board
M-92 Waterbar
M-93 Window flashing membrane
M-94 Cavity drainage insulation
M-95 External blind system
M-96 Porcelain tiles
M-97 French drain
M-98 Aluminium façade panel
M-99 Handrail
M-100 PV panels

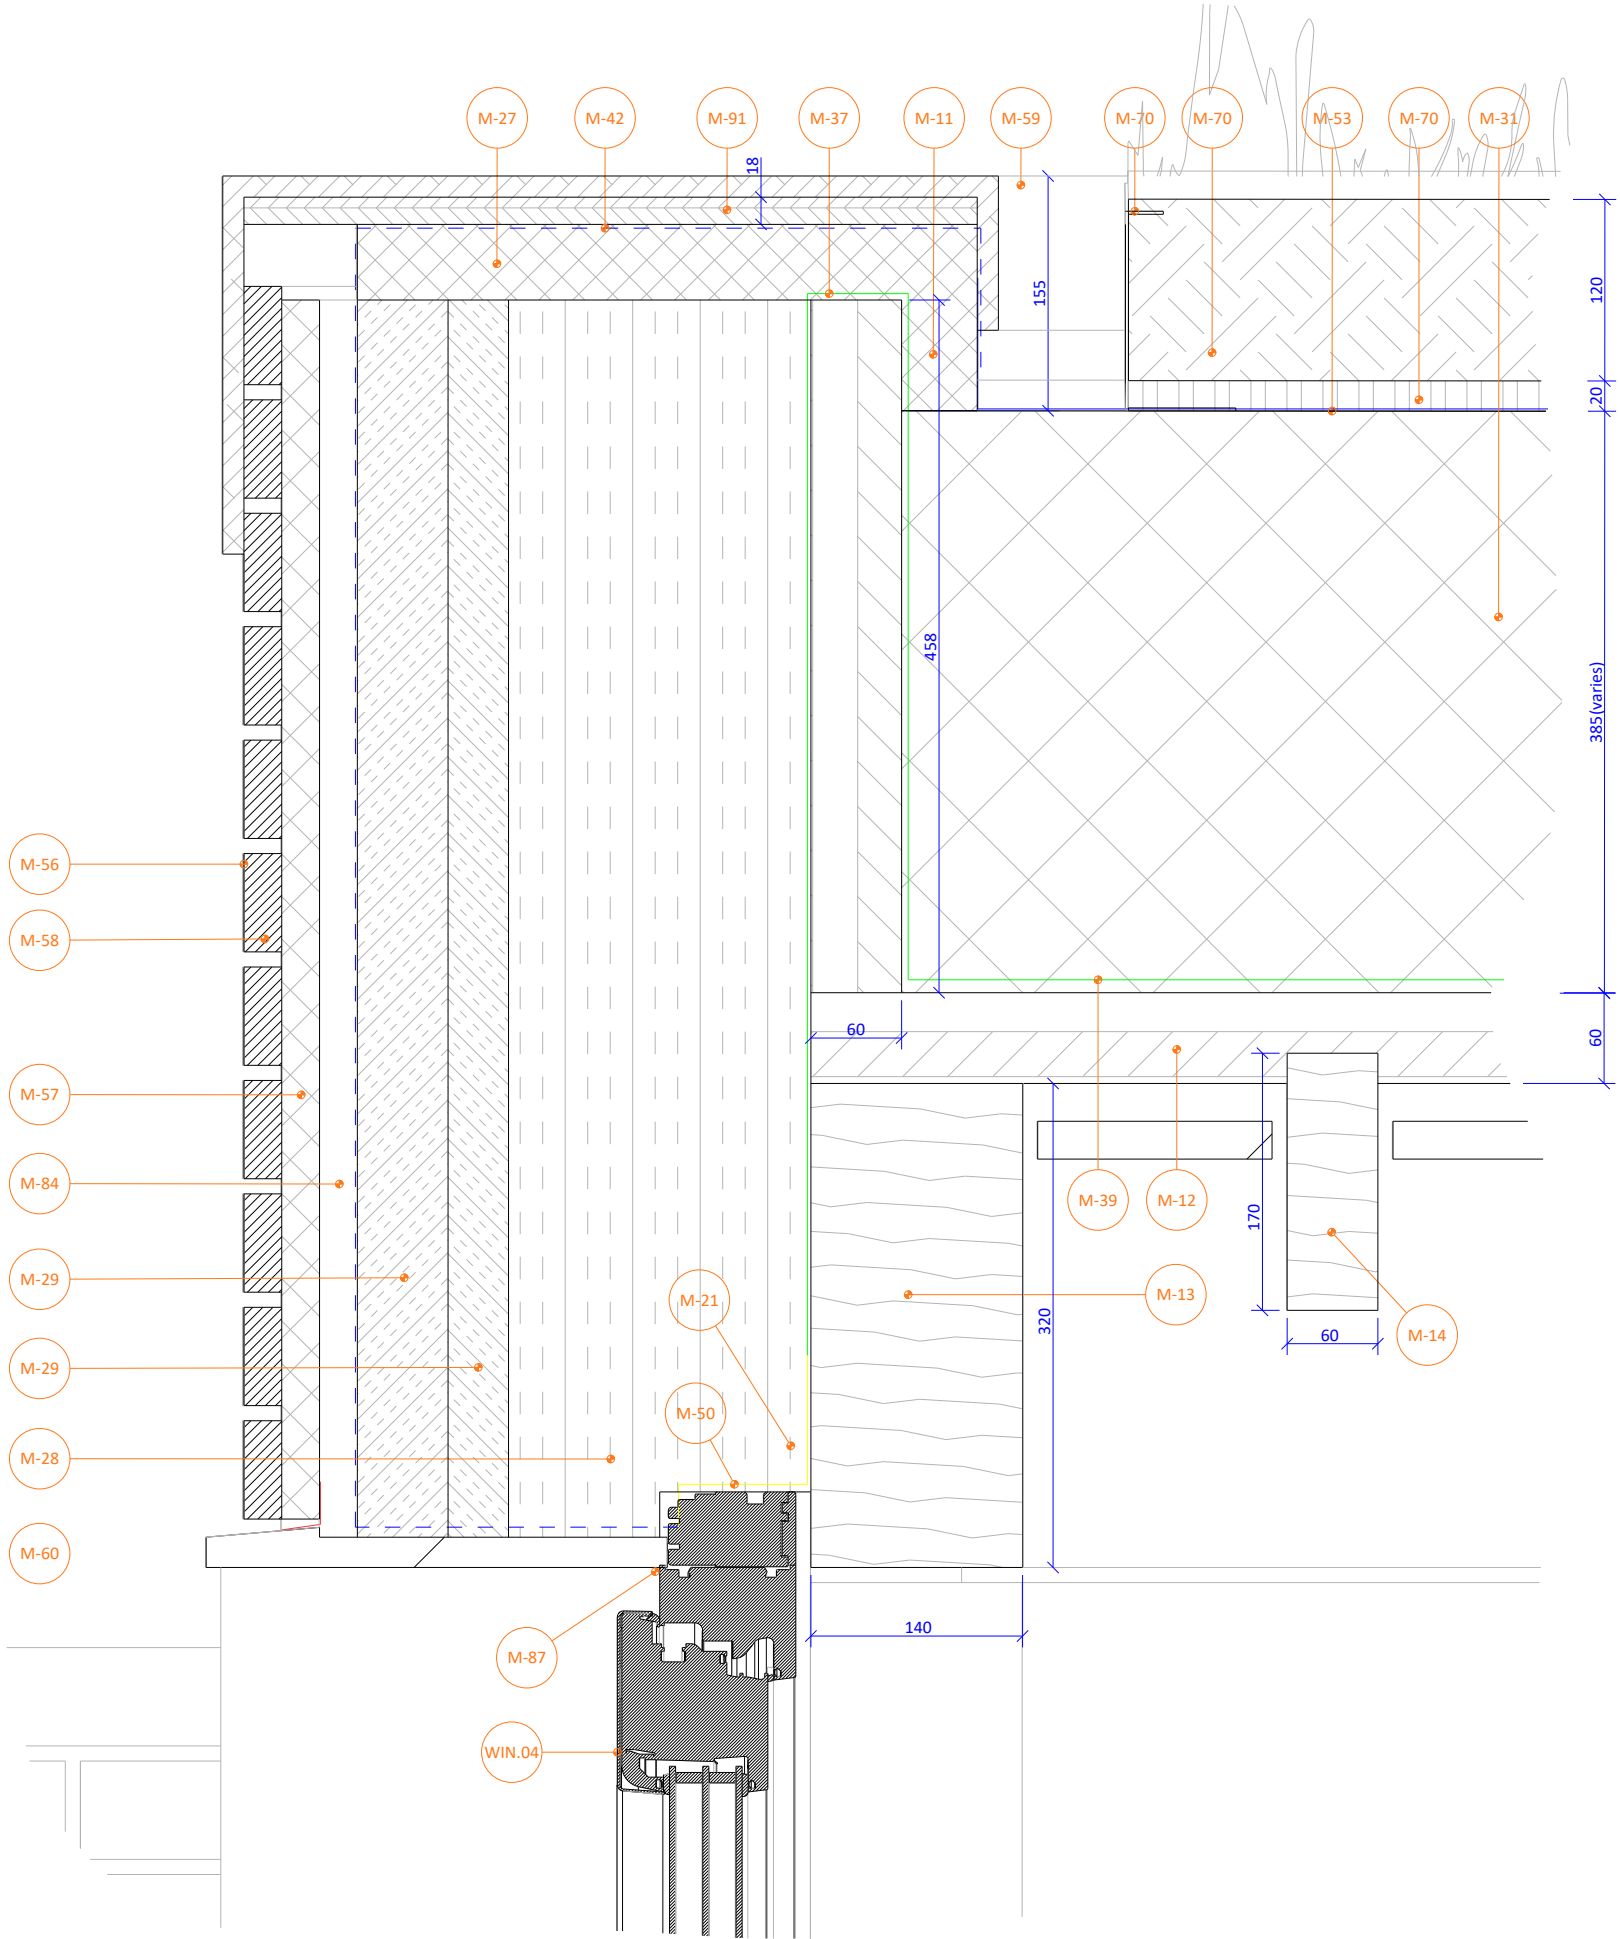

CD10(1:5)



WAREHOME

enquiries@warehome.co.uk

Unit 24 - Riverside Bldg, Trinity Buoy Wharf,
London, E14 0JW

NOTES:

This drawing is not to be scaled from. It is to be read with all other contract documents. Any discrepancies are to be reported to the Architect. This drawing remains design intent only at construction status. All information is to be checked by the contractor for accuracy and fit. All drawings are subject to statutory approvals and site surveys.

All dimensions and levels are to be site surveyed and confirmed by the contractor prior to the commencement of any works. Please ensure all drawings are read together to ensure coordination of trades and specialists on site. Architectural drawings are to be read in conjunction with all engineering and manufacturing drawings. Door and window manufacturers are to produce shop drawings for comment prior to manufacturing. All details are intent only and to be finalised by the contractor. All drawings are subject to statutory approval.

COMMENTS:

PLEASE SEE ASSOCIATED "BUILDING CONTROL & CONTRACTOR NOTES" SHEET PRIOR TO ANY PURCHASING OR COMMENCEMENT ON SITE. ALL WAREHOME DRAWINGS & DELIVERABLES ARE COMPLETED WITH REASONABLE SKILL AND CARE.

PROJECT:

W21002

DRAWING TITLE:

CD10

DRAWING STAGE:

V4 - For Tender

DRAWING NO:

W21002-V4-XX-DR-A-CDS03-03

DRAWN BY FIRST DRW DATE

RM 25/05/2022


REV NO REV DATE

01 20/09/2022


SCALE (@ A3): 1:10

KEY:

- M-01 Temporary sheet piles
- M-02 Permanent sheet piles
- M-03 Compacted MOT type 1
- M-04 Sand blinding (as dimensioned)
- M-05 Reinforced concrete slab
- M-06 Reinforced concrete wall
- M-07 Reinforced concrete footing
- M-08 Steel reinforcement bar
- M-09 Steel reinforcement mesh
- M-10 Free flowing non-shrink grout
- M-11 5L CLT wall (as dimensioned)
- M-12 5L CLT slab (as dimensioned)
- M-13 GL24 primary glulam beam/column (as dimensioned)
- M-14 GL24 secondary glulam beam/column (as dimensioned)
- M-15 Timber I-Joists (as dimensioned)
- M-16 CLS timbers (as dimensioned)
- M-17 Internal battens (as dimensioned)
- M-18 Treated external battens (as dimensioned)
- M-19 Steel equal angle (as dimensioned)
- M-20 Steel unequal angle (as dimensioned)
- M-21 Window brackets
- M-22 Structural brackets
- M-23 London stock brick
- M-24 Engineering brick
- M-25 Suspended ceiling system
- M-26 XPS insulation - High-load (>300 kPa)
- M-27 XPS insulation (200 kPa)
- M-28 Flexible woodfibre insulation (0.036W/m2K)
- M-29 Rigid woodfibre sarking board insulation (0.042W/m2K)
- M-30 Rigid phenolic wall insulation (0.019W/m2k)
- M-31 Tapered PIR roof insulation
- M-32 Acoustic insulation (as dimensioned)
- M-33 DPC
- M-34 Liquid DPC
- M-35 DPM
- M-36 Liquid DPM
- M-37 VCL Walls
- M-38 VCL - Timber deck
- M-39 VCL - Green roof system
- M-40 VCL - Basement
- M-41 Liquid VCL
- M-42 Breather membrane - Walls
- M-43 Breather membrane - Roof
- M-44 Cavity drainage wall membrane
- M-45 Cavity drainage floor membrane
- M-46 Cavity drainage tape
- M-47 Basement waterproofing slurry
- M-48 Cavity drainage basedrain
- M-49 Internal window tape
- M-50 External window tape
- M-51 Compriband tape
- M-52 Geotextile membrane
- M-53 External roof waterproofing
- M-54 Render carrier board
- M-55 Render
- M-56 Brick slips
- M-57 Brick slip carrier board
- M-58 Grout
- M-59 Aluminium capping
- M-60 Aluminium window box reveal
- M-61 Aluminium sill
- M-62 Entrance door canopy
- M-63 Living wall
- M-64 Gravel
- M-65 SUDS compliant permeable paving
- M-66 Timber cladding (as dimensioned)
- M-67 Paving slabs
- M-68 External screed
- M-69 Visible concrete
- M-70 Biodiverse green roof
- M-71 Cover board/Tilly board/3 layer board
- M-72 10mm internal lining
- M-73 12.5mm internal lining
- M-74 15mm internal lining
- M-75 Knauf airless spray plaster
- M-76 VOC free emulsion
- M-77 Timber pigment adjustment oil
- M-78 Timber finishing oil
- M-79 Skirting board
- M-80 Architrave
- M-81 Internal screed
- M-82 Micro-topper finish
- M-83 Dry screed floorboard
- M-84 Ventilated cavity (as dimensioned)
- M-85 Unventilated cavity (as dimensioned)
- M-86 Walk on light well grate (with access)
- M-87 External grade UV stable silicone
- M-88 Structural silicone
- M-89 Intumescent and acoustic sealant
- M-90 Channel/Slot drain
- M-91 P5 technical class structural timber board
- M-92 Waterbar
- M-93 Window flashing membrane
- M-94 Cavity drainage insulation
- M-95 External blind system
- M-96 Porcelain tiles
- M-97 French drain
- M-98 Aluminium façade panel
- M-99 Handrail
- M-100 PV panels

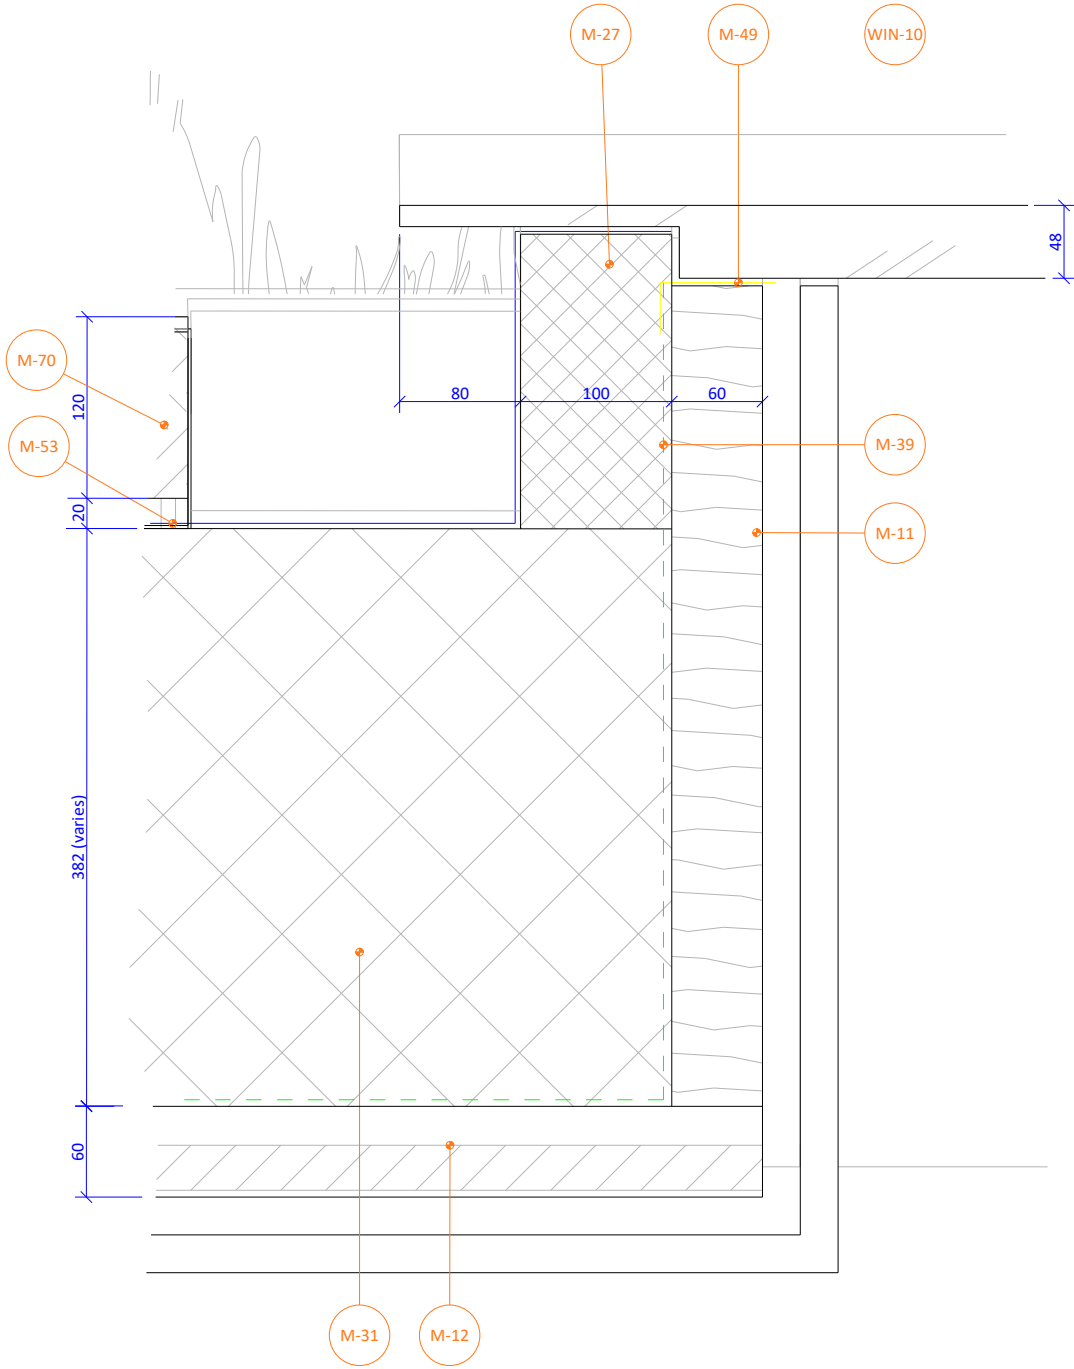

CD11(1:5)

 

WAREHOME

enquiries@warehome.co.uk

Unit 24 - Riverside Bldg, Trinity Buoy Wharf,
London, E14 0JW

NOTES:

This drawing is not to be scaled from. It is to be read with all other contract documents. Any discrepancies are to be reported to the Architect. This drawing remains design intent only at construction status. All information is to be checked by the contractor for accuracy and fit. All drawings are subject to statutory approvals and site surveys.

All dimensions and levels are to be site surveyed and confirmed by the contractor prior to the commencement of any works. Please ensure all drawings are read together to ensure coordination of trades and specialists on site. Architectural drawings are to be read in conjunction with all engineering and manufacturing drawings. Door and window manufacturers are to produce shop drawings for comment prior to manufacturing. All details are intent only and to be finalised by the contractor. All drawings are subject to statutory approval.

COMMENTS:

PLEASE SEE ASSOCIATED "BUILDING CONTROL & CONTRACTOR NOTES" SHEET PRIOR TO ANY PURCHASING OR COMMENCEMENT ON SITE. ALL WAREHOME DRAWINGS & DELIVERABLES ARE COMPLETED WITH REASONABLE SKILL AND CARE.

PROJECT:

W21002

DRAWING TITLE:

CD11

DRAWING STAGE:

V4 - For Tender

DRAWING NO:

W21002-V4-XX-DR-A-CDS03-04

DRAWN BY FIRST DRW DATE

RM 25/05/2022


REV NO REV DATE

01 20/09/2022


SCALE (@ A3): 1:10

KEY:

- M-01 Temporary sheet piles
M-02 Permanent sheet piles
M-03 Compacted MOT type 1
M-04 Sand blinding (as dimensioned)
M-05 Reinforced concrete slab
M-06 Reinforced concrete wall
M-07 Reinforced concrete footing
M-08 Steel reinforcement bar
M-09 Steel reinforcement mesh
M-10 Free flowing non-shrink grout
M-11 5L CLT wall (as dimensioned)
M-12 5L CLT slab (as dimensioned)
M-13 GL24 primary glulam beam/column (as dimensioned)
M-14 GL24 secondary glulam beam/column (as dimensioned)
M-15 Timber I-Joists (as dimensioned)
M-16 CLS timbers (as dimensioned)
M-17 Internal battens (as dimensioned)
M-18 Treated external battens (as dimensioned)
M-19 Steel equal angle (as dimensioned)
M-20 Steel unequal angle (as dimensioned)
M-21 Window brackets
M-22 Structural brackets
M-23 London stock brick
M-24 Engineering brick
M-25 Suspended ceiling system
M-26 XPS insulation - High-load (>300 kPa)
M-27 XPS insulation (200 kPa)
M-28 Flexible woodfibre insulation (0.036W/m2K)
M-29 Rigid woodfibre sarking board insulation (0.042W/m2K)
M-30 Rigid phenolic wall insulation (0.019W/m2k)
M-31 Tapered PIR roof insulation
M-32 Acoustic insulation (as dimensioned)
M-33 DPC
M-34 Liquid DPC
M-35 DPM
M-36 Liquid DPM
M-37 VCL Walls
M-38 VCL - Timber deck
M-39 VCL - Green roof system
M-40 VCL - Basement
M-41 Liquid VCL
M-42 Breather membrane - Walls
M-43 Breather membrane - Roof
M-44 Cavity drainage wall membrane
M-45 Cavity drainage floor membrane
M-46 Cavity drainage tape
M-47 Basement waterproofing slurry
M-48 Cavity drainage basedrain
M-49 Internal window tape
M-50 External window tape
M-51 Compriband tape
M-52 Geotextile membrane
M-53 External roof waterproofing
M-54 Render carrier board
M-55 Render
M-56 Brick slips
M-57 Brick slip carrier board
M-58 Grout
M-59 Aluminium capping
M-60 Aluminium window box reveal
M-61 Aluminium sill
M-62 Entrance door canopy
M-63 Living wall
M-64 Gravel
M-65 SUDS compliant permeable paving
M-66 Timber cladding (as dimensioned)
M-67 Paving slabs
M-68 External screed
M-69 Visible concrete
M-70 Biodiverse green roof
M-71 Cover board/Tilly board/3 layer board
M-72 10mm internal lining
M-73 12.5mm internal lining
M-74 15mm internal lining
M-75 Knauf airless spray plaster
M-76 VOC free emulsion
M-77 Timber pigment adjustment oil
M-78 Timber finishing oil
M-79 Skirting board
M-80 Architrave
M-81 Internal screed
M-82 Micro-topper finish
M-83 Dry screed floorboard
M-84 Ventilated cavity (as dimensioned)
M-85 Unventilated cavity (as dimensioned)
M-86 Walk on light well grate (with access)
M-87 External grade UV stable silicone
M-88 Structural silicone
M-89 Intumescent and acoustic sealant
M-90 Channel/Slot drain
M-91 P5 technical class structural timber board
M-92 Waterbar
M-93 Window flashing membrane
M-94 Cavity drainage insulation
M-95 External blind system
M-96 Porcelain tiles
M-97 French drain
M-98 Aluminium façade panel
M-99 Handrail
M-100 PV panels

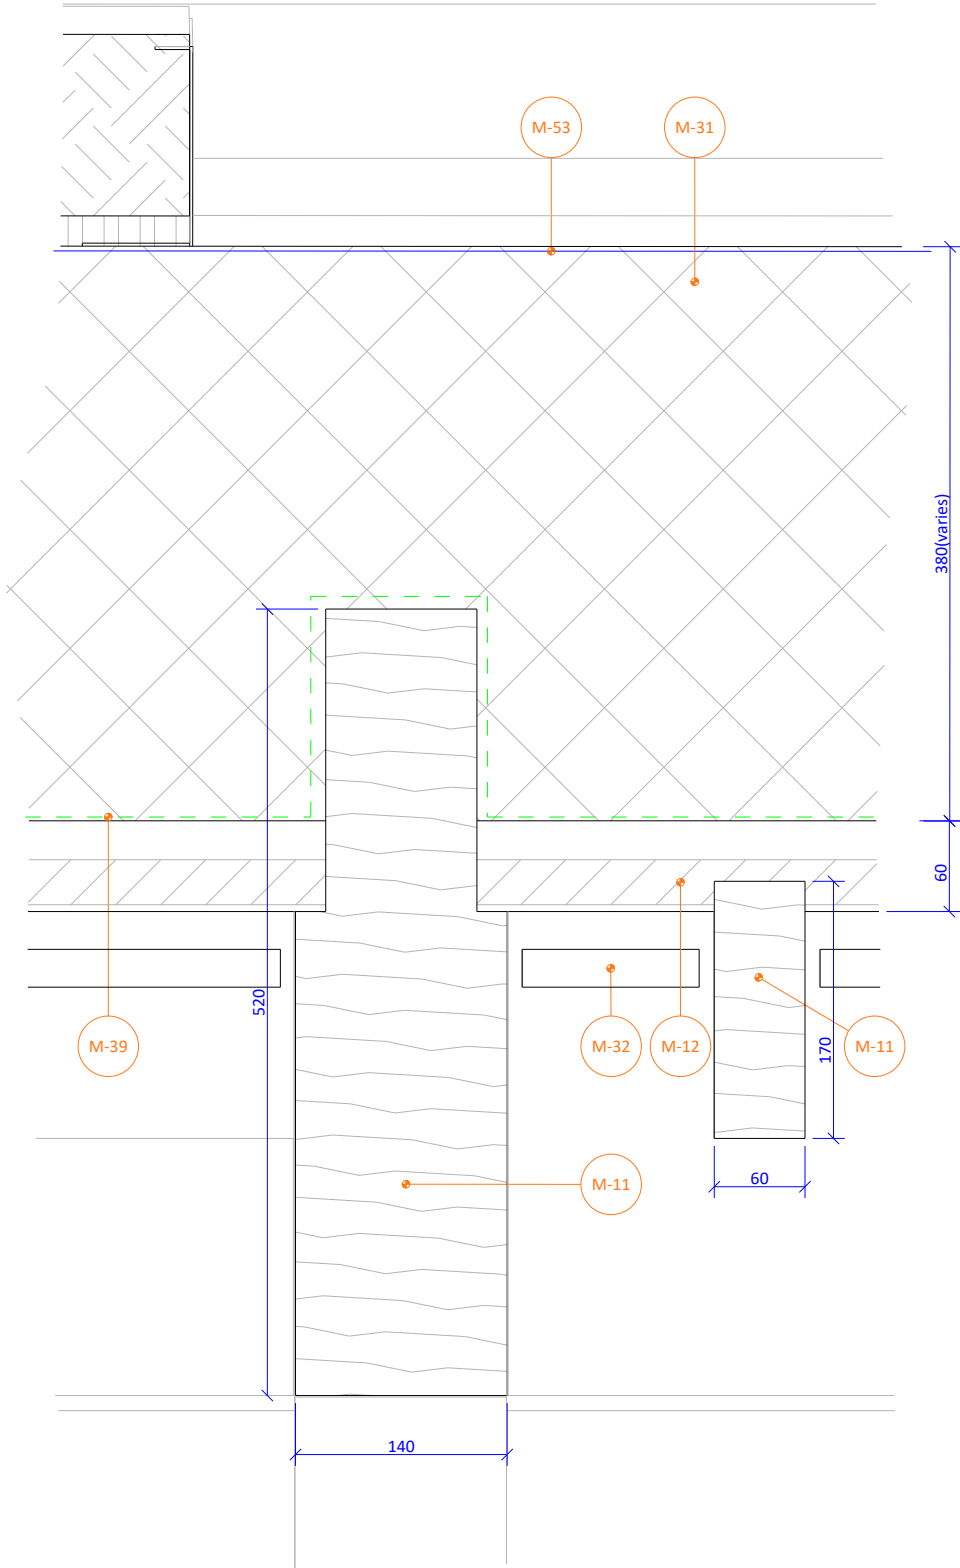

CD12(1:5)

 

WAREHOME

enquiries@warehome.co.uk

Unit 24 - Riverside Bldg, Trinity Buoy Wharf,
London, E14 0JW

NOTES:

This drawing is not to be scaled from. It is to be read with all other contract documents. Any discrepancies are to be reported to the Architect. This drawing remains design intent only at construction status. All information is to be checked by the contractor for accuracy and fit. All drawings are subject to statutory approvals and site surveys.

All dimensions and levels are to be site surveyed and confirmed by the contractor prior to the commencement of any works. Please ensure all drawings are read together to ensure coordination of trades and specialists on site. Architectural drawings are to be read in conjunction with all engineering and manufacturing drawings. Door and window manufacturers are to produce shop drawings for comment prior to manufacturing. All details are intent only and to be finalised by the contractor. All drawings are subject to statutory approval.

COMMENTS:

PLEASE SEE ASSOCIATED "BUILDING CONTROL & CONTRACTOR NOTES" SHEET PRIOR TO ANY PURCHASING OR COMMENCEMENT ON SITE. ALL WAREHOME DRAWINGS & DELIVERABLES ARE COMPLETED WITH REASONABLE SKILL AND CARE.

PROJECT:

W21002

DRAWING TITLE:

CD12

DRAWING STAGE:

V4 - For Tender

DRAWING NO:

W21002-V4-XX-DR-A-CDS03-05

DRAWN BY FIRST DRW DATE

RM 25/05/2022

REV NO REV DATE

01 20/09/2022

SCALE (@ A3): 1:10