


MATERIALS SUBMITTED FOR APPROVAL

1. BRICK - VANDERSANDEN SAO PAULO BEIGE



2. WINDOWS, DOORS, CAPPING COLOUR RAL 1013

 

3. CLT



4. POLISHED CONCRETE




5. FENCING & GATE



6. RESIN BONDED OVER PV PANEL ARRAY AREA



7. RENDER COLOUR RAL 1013

 

8. LIGHTWELL GRILLE



HARD AND SOFT LANDSCAPING AND BOUNDARY TREATMENTS

9. SUDS COMPLIANT PERMEABLE HARDSTANDING



10. WHITE PEBBLES



11. ENGLISH IVY



12. GREEN ROOF



WAREHOME

enquiries@warehome.co.uk

Unit 24 - Riverside Bldg, Trinity Buoy Wharf,
London, E14 0JW

NOTES:

This drawing is not to be scaled from. It is to be read with all other contract documents. Any discrepancies are to be reported to the Architect. This drawing remains design intent only at construction status. All information is to be checked by the contractor for accuracy and fit. All drawings are subject to statutory approvals and site surveys.

All dimensions and levels are to be site surveyed and confirmed by the contractor prior to the commencement of any works. Please ensure all drawings are read together to ensure coordination of trades and specialists on site. Architectural drawings are to be read in conjunction with all engineering and manufacturing drawings. Door and window manufacturers are to produce shop drawings for comment prior to manufacturing. All details are intent only and to be finalised by the contractor. All drawings are subject to statutory approval.

COMMENTS:

FOR COORDINATION ONLY

PLEASE SEE ASSOCIATED "BUILDING CONTROL & CONTRACTOR NOTES" SHEET PRIOR TO ANY PURCHASING OR COMMENCEMENT ON SITE. ALL WAREHOME DRAWINGS & DELIVERABLES ARE COMPLETED WITH REASONABLE SKILL AND CARE.

PROJECT:

W21002

DRAWING TITLE:

MATERIALS FOR APROVAL

DRAWING STAGE:

V4 FOR PLANNING

DRAWING NO:

W21002-V4-DR-XX-A-PP.01

DRAWN BY

RM

REV NO

-

SCALE (@ A3):

FIRST DRW DATE





14/06/2022

REV DATE

-

1:100

DETAILS OF HARD AND SOFT LANDSCAPING AND BOUNDARY TREATMENTS

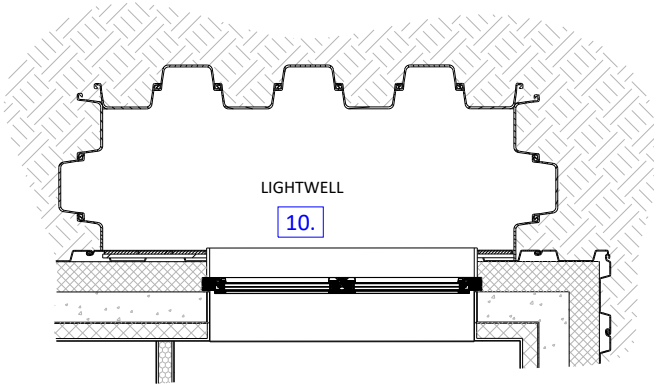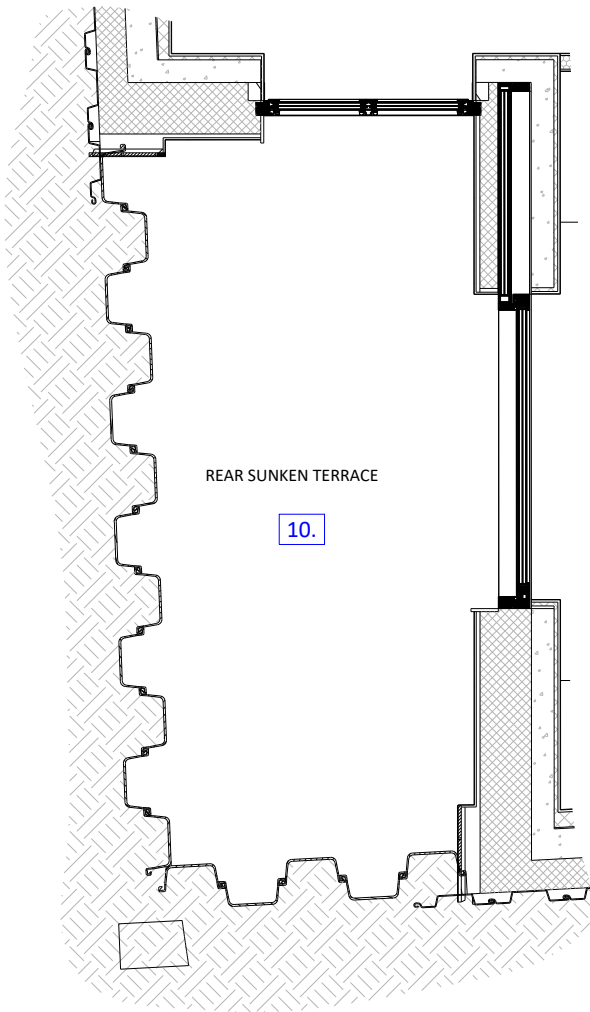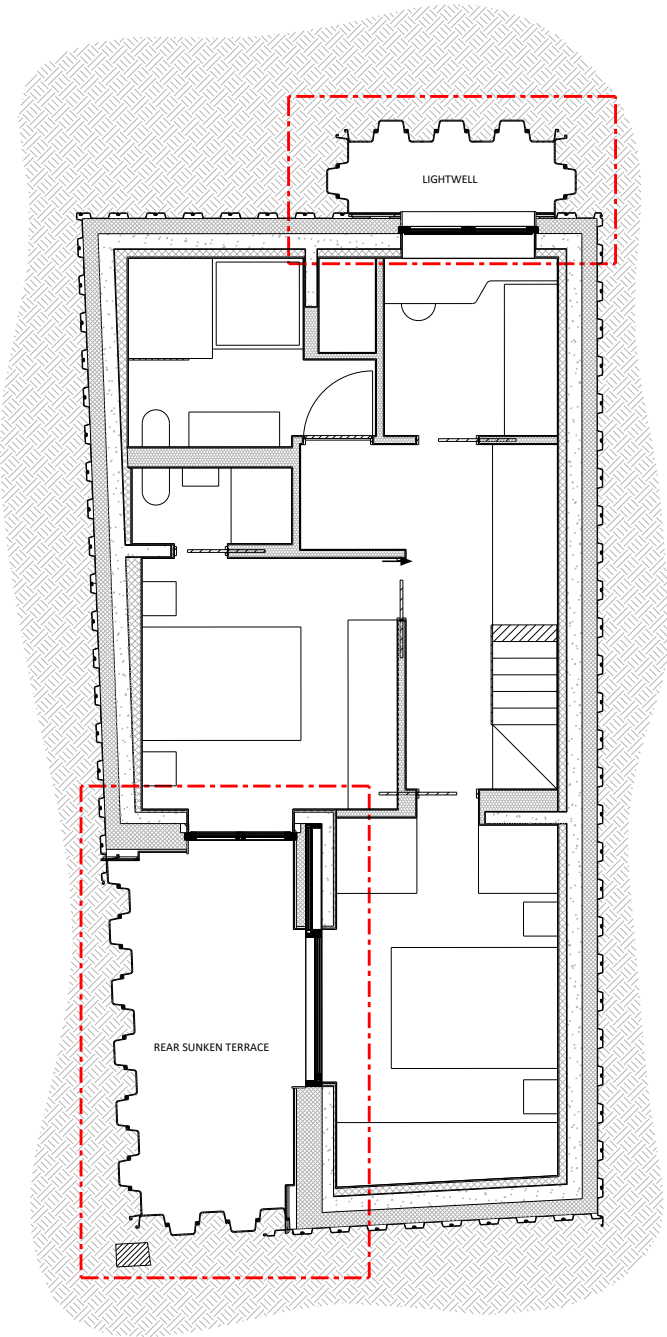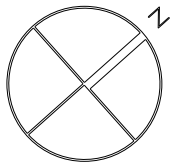

10. WHITE PEBBLES



BASEMENT

BASEMENT PLAN



WAREHOME

enquiries@warehome.co.uk

Unit 24 - Riverside Bldg, Trinity Buoy Wharf,
London, E14 0JW

NOTES:

This drawing is not to be scaled from. It is to be read with all other contract documents. Any discrepancies are to be reported to the Architect. This drawing remains design intent only at construction status. All information is to be checked by the contractor for accuracy and fit. All drawings are subject to statutory approvals and site surveys.

All dimensions and levels are to be site surveyed and confirmed by the contractor prior to the commencement of any works. Please ensure all drawings are read together to ensure coordination of trades and specialists on site. Architectural drawings are to be read in conjunction with all engineering and manufacturing drawings. Door and window manufacturers are to produce shop drawings for comment prior to manufacturing. All details are intent only and to be finalised by the contractor. All drawings are subject to statutory approval.

COMMENTS:

FOR COORDINATION ONLY

PLEASE SEE ASSOCIATED "BUILDING CONTROL & CONTRACTOR NOTES" SHEET PRIOR TO ANY PURCHASING OR COMMENCEMENT ON SITE. ALL WAREHOME DRAWINGS & DELIVERABLES ARE COMPLETED WITH REASONABLE SKILL AND CARE.

PROJECT:

W21002

DRAWING TITLE:

BASEMENT LANDSCAPING

DRAWING STAGE:

V4 FOR PLANNING

DRAWING NO:

W21002-V4-DR-B1-A-PP.02

DRAWN BY

RM

REV NO

-

FIRST DRW DATE

14/06/2022




REV DATE

-

SCALE (@ A3):

1:100

DETAILS OF HARD AND SOFT LANDSCAPING AND BOUNDARY TREATMENTS

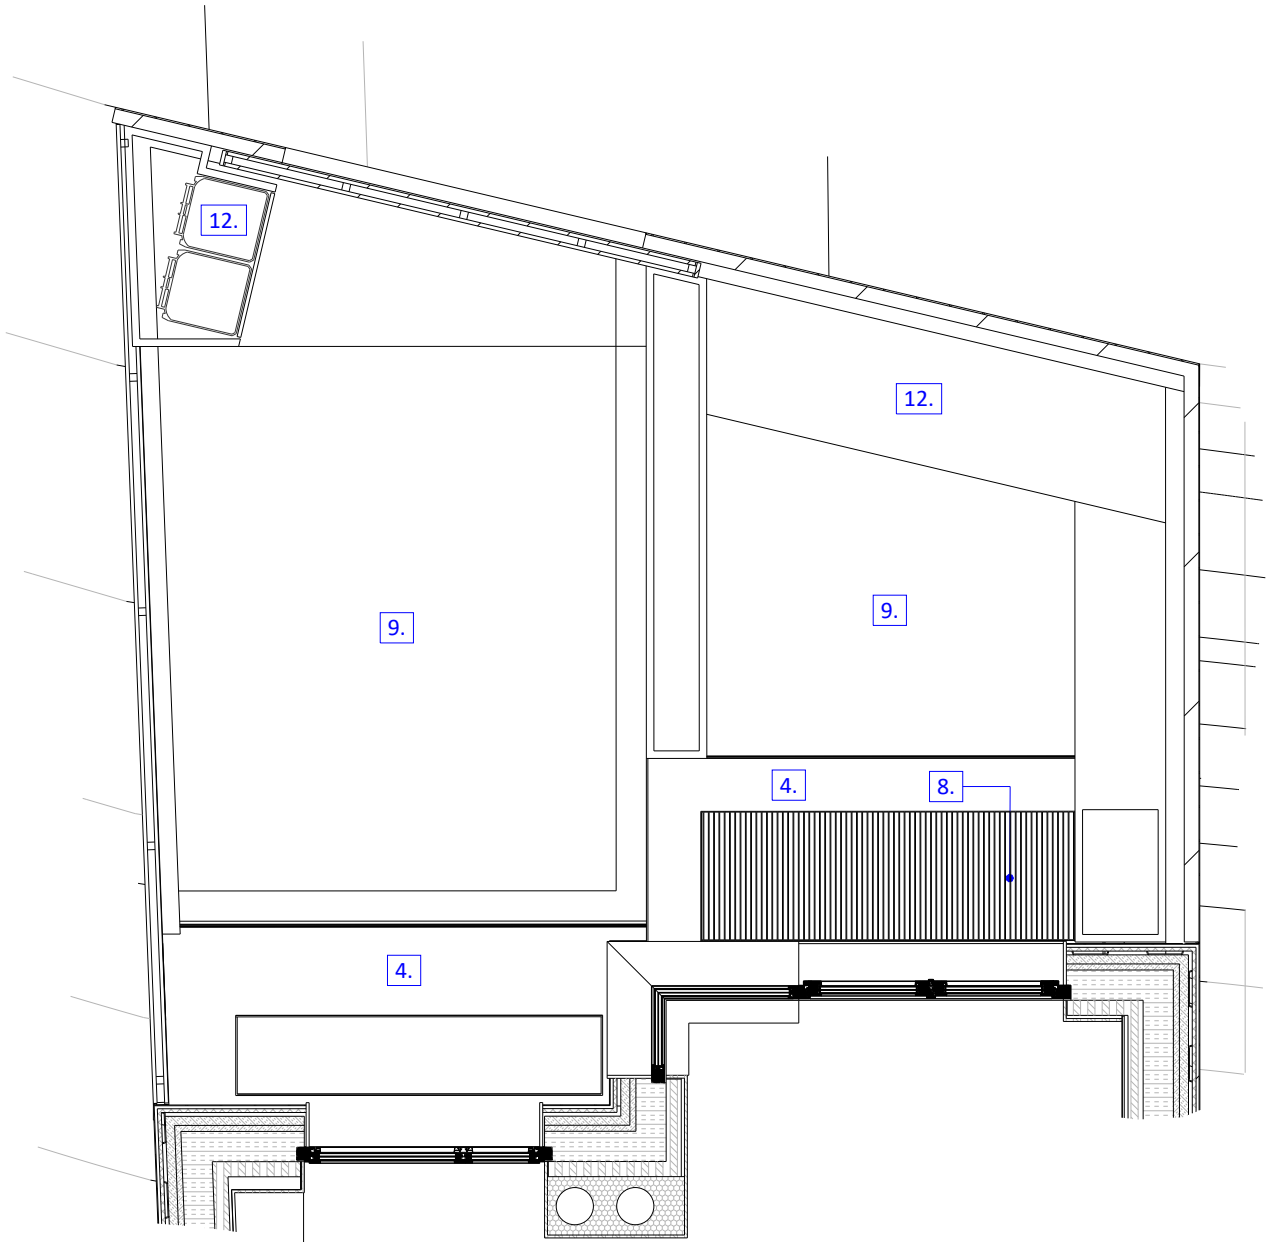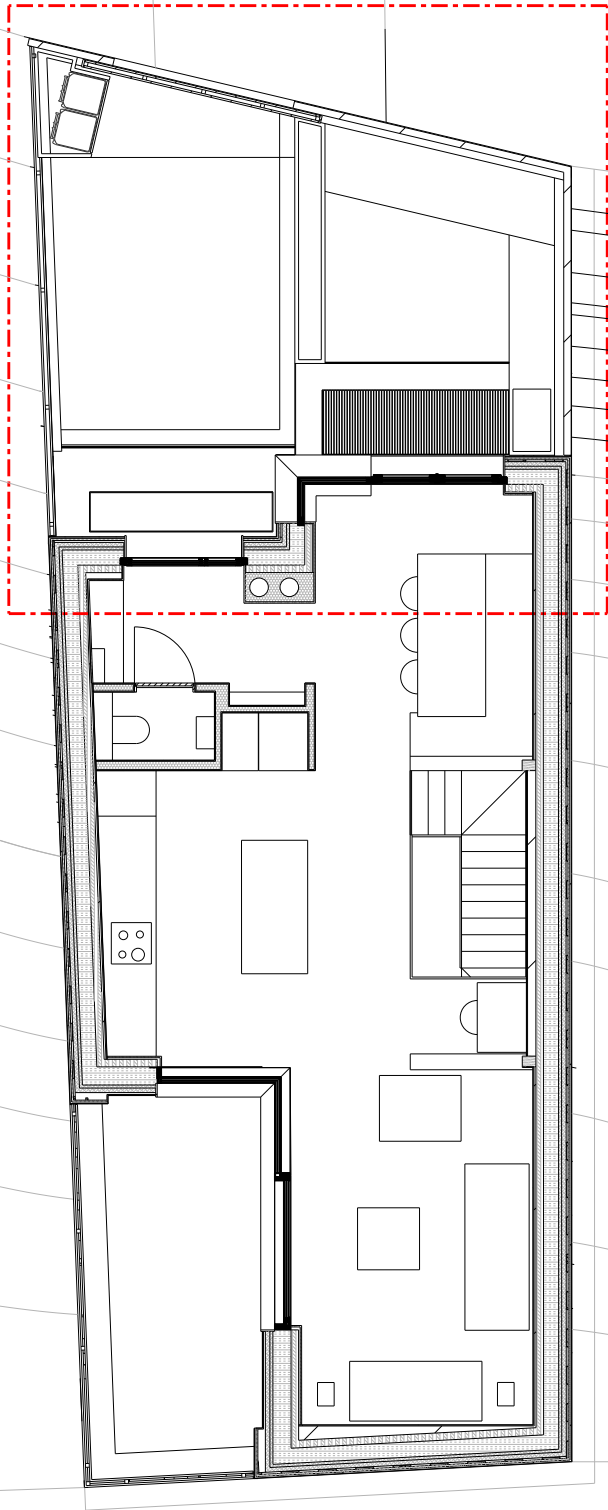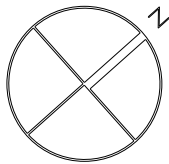

4. POLISHED CONCRETE



8. LIGHTWELL GRILLE



9. SUDS COMPLIANT PERMEABLE HARDSTANDING



12. GREEN ROOF



GROUND FLOOR PLAN



WAREHOME

enquiries@warehome.co.uk

Unit 24 - Riverside Bldg, Trinity Buoy Wharf,
London, E14 0JW

NOTES:

This drawing is not to be scaled from. It is to be read with all other contract documents. Any discrepancies are to be reported to the Architect. This drawing remains design intent only at construction status. All information is to be checked by the contractor for accuracy and fit. All drawings are subject to statutory approvals and site surveys.

All dimensions and levels are to be site surveyed and confirmed by the contractor prior to the commencement of any works. Please ensure all drawings are read together to ensure coordination of trades and specialists on site. Architectural drawings are to be read in conjunction with all engineering and manufacturing drawings. Door and window manufacturers are to produce shop drawings for comment prior to manufacturing. All details are intent only and to be finalised by the contractor. All drawings are subject to statutory approval.

COMMENTS:

FOR COORDINATION ONLY

PLEASE SEE ASSOCIATED "BUILDING CONTROL & CONTRACTOR NOTES" SHEET PRIOR TO ANY PURCHASING OR COMMENCEMENT ON SITE. ALL WAREHOME DRAWINGS & DELIVERABLES ARE COMPLETED WITH REASONABLE SKILL AND CARE.

PROJECT:

W21002

DRAWING TITLE:

GROUND FLOOR LANDSCAPING

DRAWING STAGE:

V4 FOR PLANNING

DRAWING NO:

W21002-V4-DR-GF-A-PP.03

DRAWN BY

RM

REV NO

-

FIRST DRW DATE

14/06/2022


REV DATE

-


SCALE (@ A3):

1:100


PLANTING OUTSIDE THE SITE

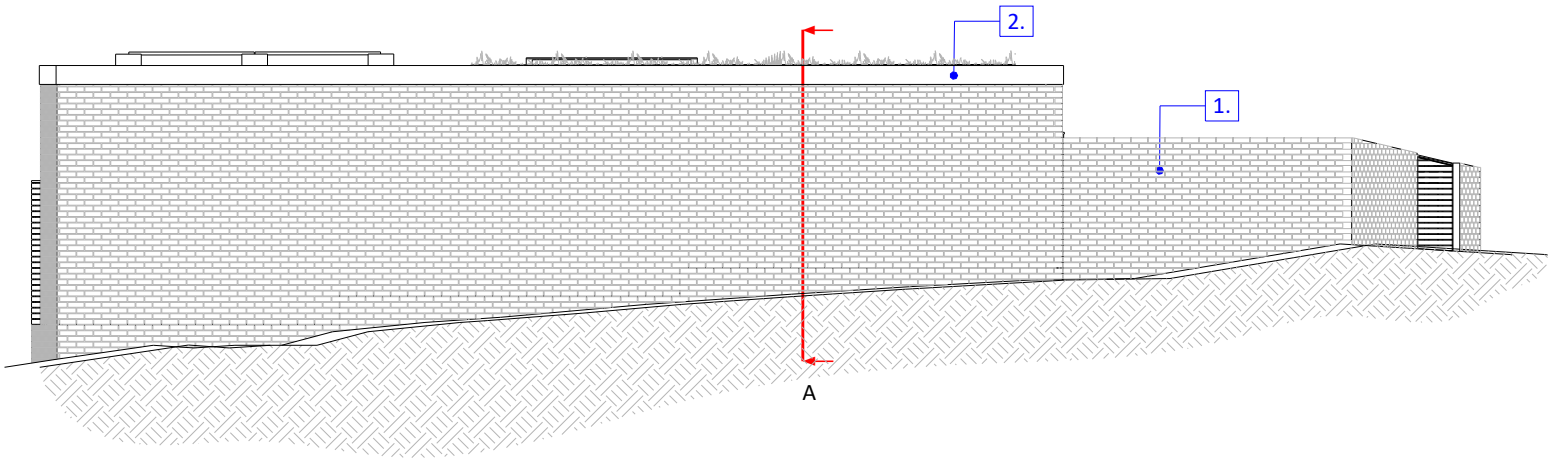


SOUTH WEST ELEVATION

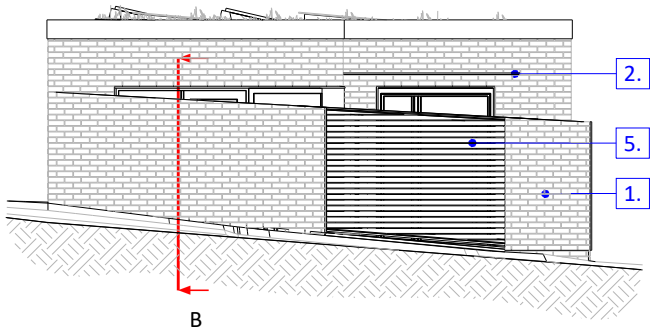


NORTH WEST ELEVATION

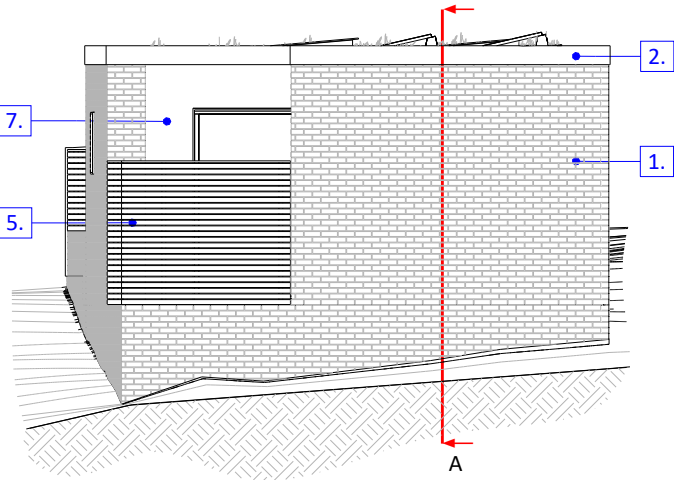

SOUTH EAST ELEVATION

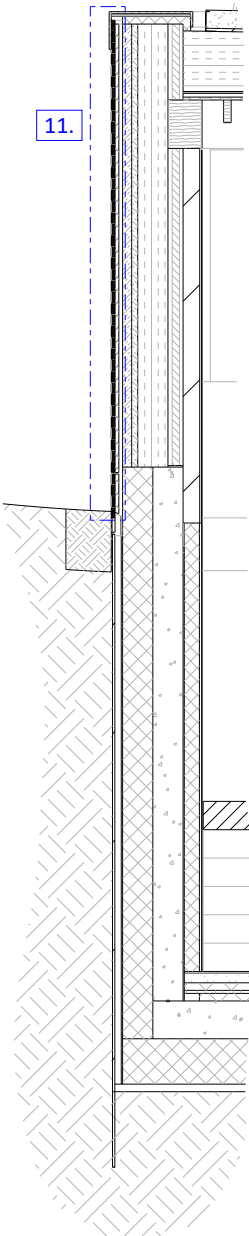

SECTION A

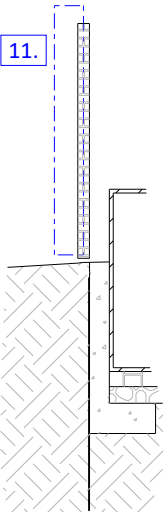

SECTION B

1. BRICK - VANDERSANDEN
SAO PAULO BEIGE




2. WINDOWS, DOORS, CAPPING
COLOUR RAL 1013



5. FENCING & GATE



7. RENDER COLOUR RAL 1013

 

11. ENGLISH IVY



WAREHOME

enquiries@warehome.co.uk

Unit 24 - Riverside Bldg, Trinity Buoy Wharf,
London, E14 0JW

NOTES:

This drawing is not to be scaled from. It is to be read with all other contract documents. Any discrepancies are to be reported to the Architect. This drawing remains design intent only at construction status. All information is to be checked by the contractor for accuracy and fit. All drawings are subject to statutory approvals and site surveys.

All dimensions and levels are to be site surveyed and confirmed by the contractor prior to the commencement of any works. Please ensure all drawings are read together to ensure coordination of trades and specialists on site. Architectural drawings are to be read in conjunction with all engineering and manufacturing drawings. Door and window manufacturers are to produce shop drawings for comment prior to manufacturing. All details are intent only and to be finalised by the contractor. All drawings are subject to statutory approval.

COMMENTS:

FOR COORDINATION ONLY

PLEASE SEE ASSOCIATED "BUILDING CONTROL & CONTRACTOR NOTES" SHEET PRIOR TO ANY PURCHASING OR COMMENCEMENT ON SITE. ALL WAREHOME DRAWINGS & DELIVERABLES ARE COMPLETED WITH REASONABLE SKILL AND CARE.

PROJECT:

W21002

DRAWING TITLE:

PLANTING OUTSIDE THE SITE

DRAWING STAGE:

V4 FOR PLANNING

DRAWING NO:

W21002-V4-DR-XX-A-PP.04

DRAWN BY

FIRST DRW DATE

RM

14/06/2022

REV NO

REV DATE



-

-


SCALE (@ A3):

1:100

GREEN ROOF

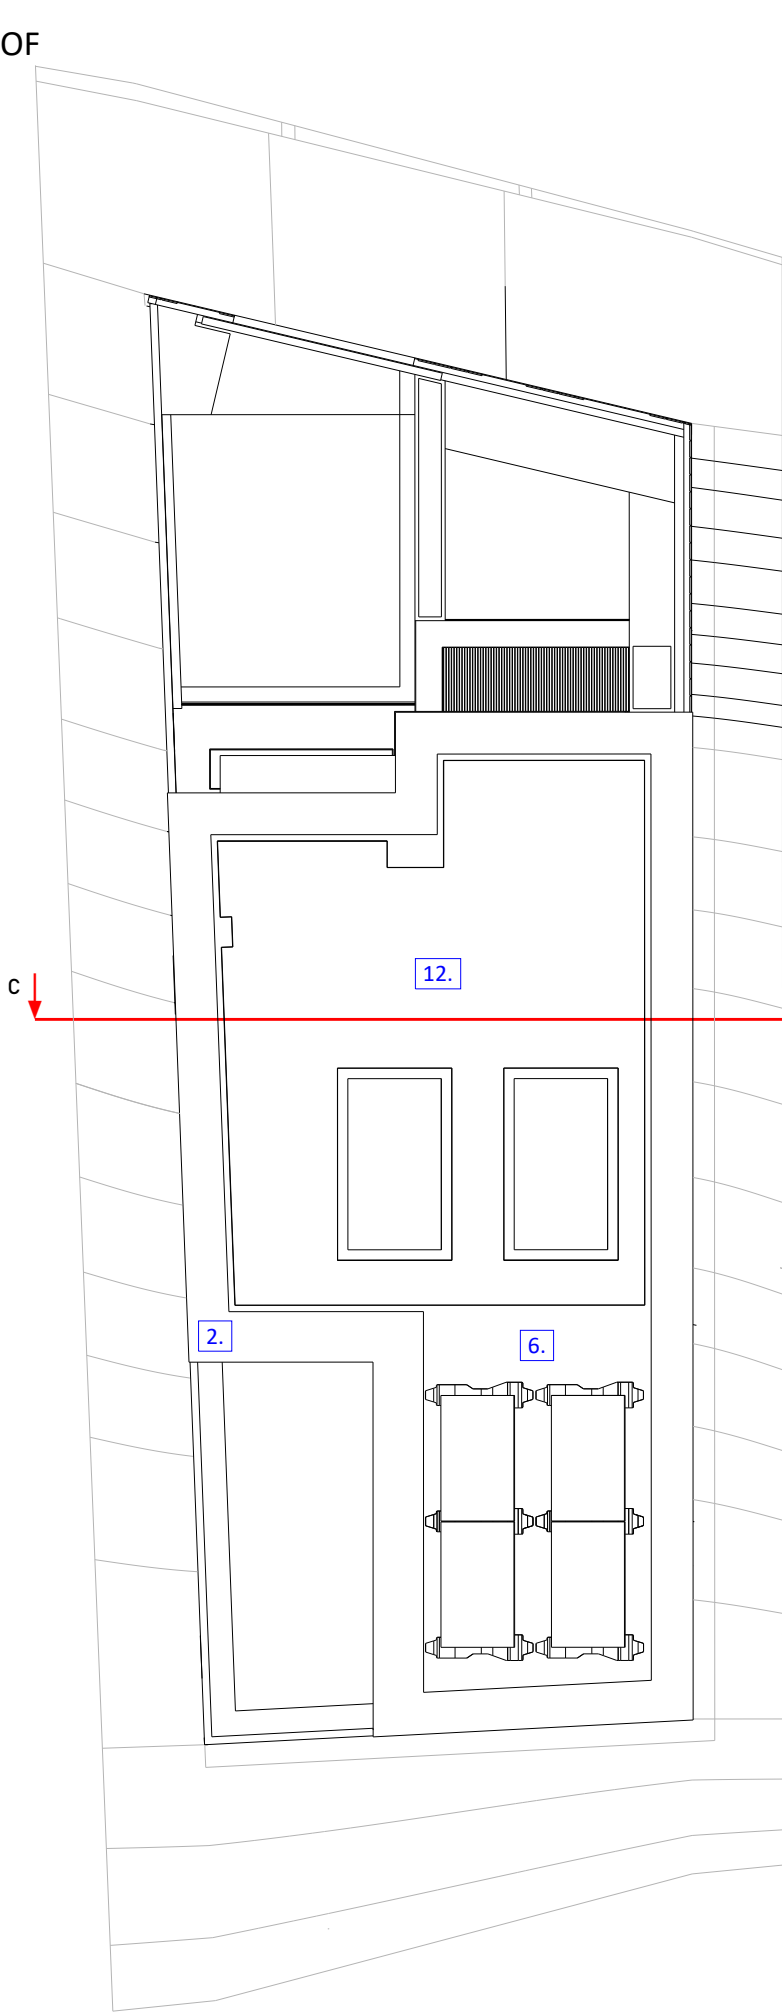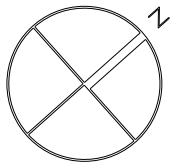

ROOF PLAN

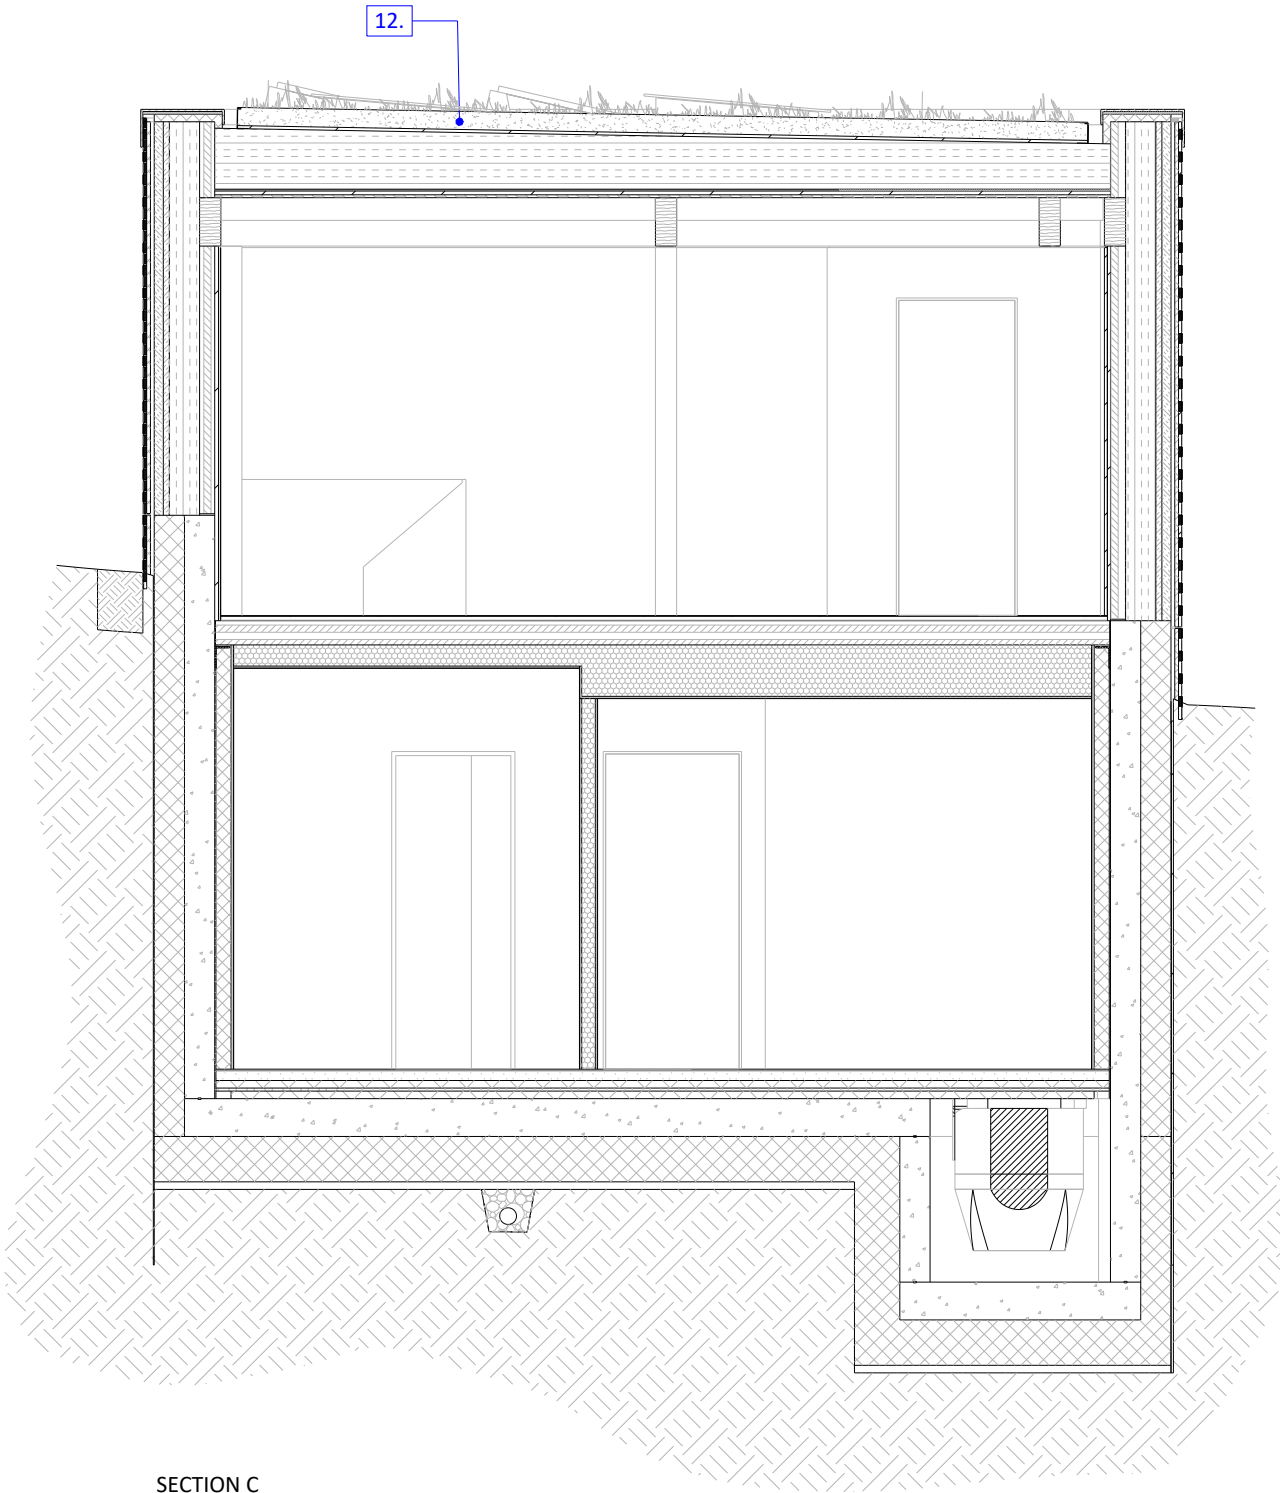

SECTION C

2. WINDOWS, DOORS, CAPPING
COLOUR RAL 1013



6. RESIN BONDED
OVER PV PANEL ARRAY AREA



12. GREEN ROOF



WAREHOME

enquiries@warehome.co.uk

Unit 24 - Riverside Bldg, Trinity Buoy Wharf,
London, E14 0JW

NOTES:

This drawing is not to be scaled from. It is to be read with all other contract documents. Any discrepancies are to be reported to the Architect. This drawing remains design intent only at construction status. All information is to be checked by the contractor for accuracy and fit. All drawings are subject to statutory approvals and site surveys.

All dimensions and levels are to be site surveyed and confirmed by the contractor prior to the commencement of any works. Please ensure all drawings are read together to ensure coordination of trades and specialists on site. Architectural drawings are to be read in conjunction with all engineering and manufacturing drawings. Door and window manufacturers are to produce shop drawings for comment prior to manufacturing. All details are intent only and to be finalised by the contractor. All drawings are subject to statutory approval.

COMMENTS:

FOR COORDINATION ONLY

PLEASE SEE ASSOCIATED "BUILDING CONTROL & CONTRACTOR NOTES" SHEET PRIOR TO ANY PURCHASING OR COMMENCEMENT ON SITE. ALL WAREHOME DRAWINGS & DELIVERABLES ARE COMPLETED WITH REASONABLE SKILL AND CARE.

PROJECT:

W21002

DRAWING TITLE:

DETAILS OF GREEN ROOF

DRAWING STAGE:

V4 FOR PLANNING

DRAWING NO:

W21002-V4-DR-RO-A-PP.05

DRAWN BY

RM

REV NO

-

SCALE (@ A3):

FIRST DRW DATE



14/06/2022

REV DATE



-

1:100


WASTE, RECYCLING AND BICYCLE STORAGE

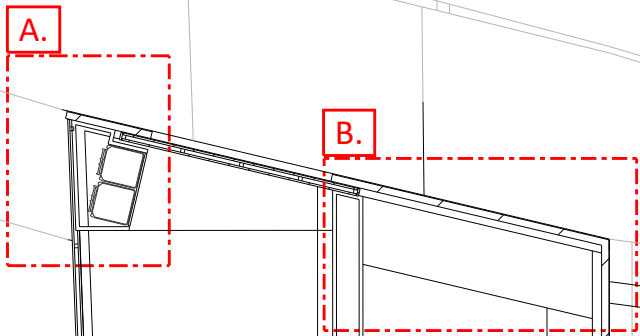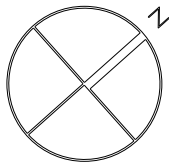

GROUND FLOOR PLAN

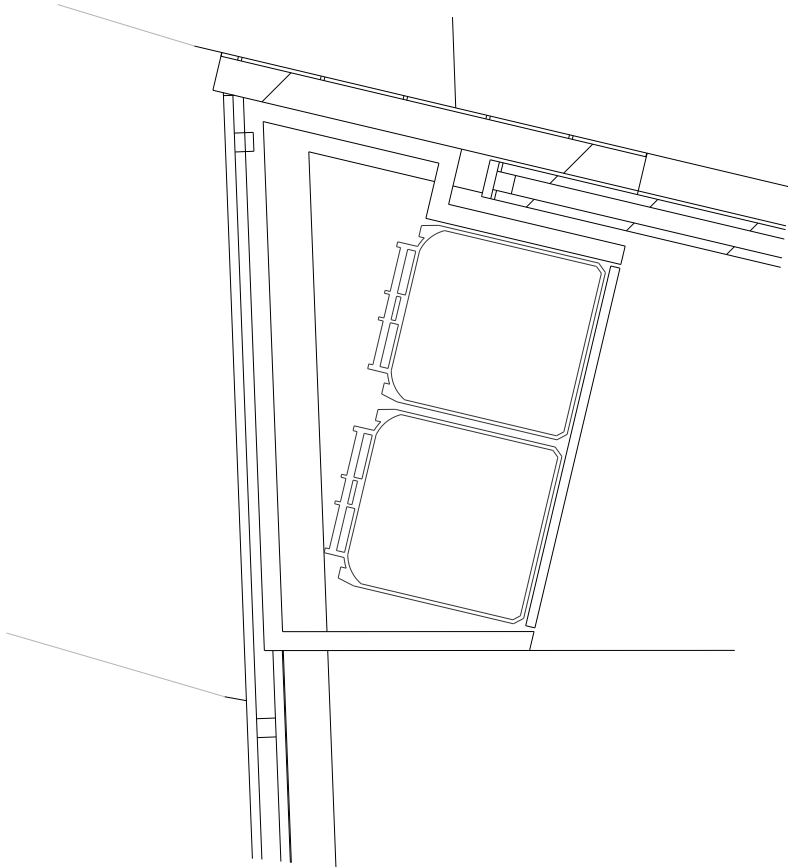 

A. WASTE AND RECYCLING STORAGE

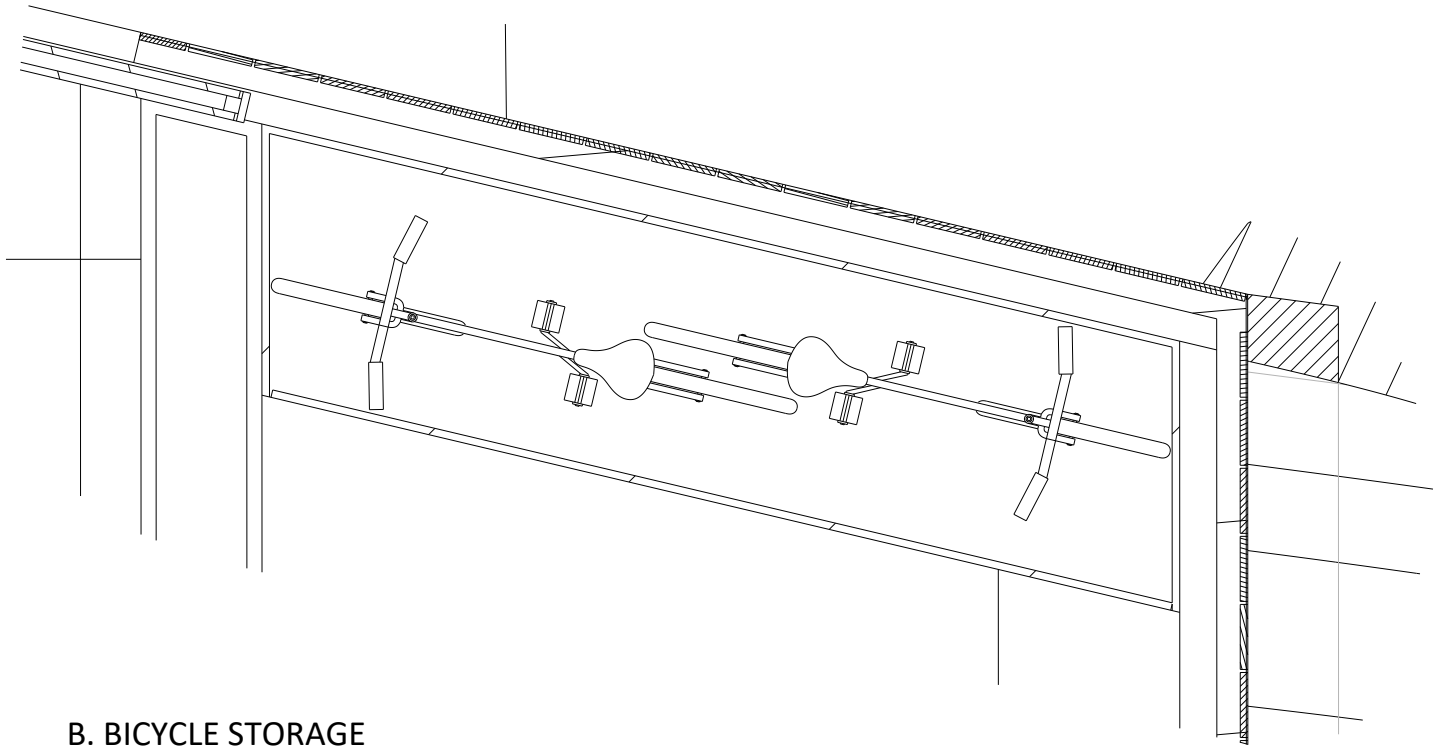

B. BICYCLE STORAGE



WAREHOME

enquiries@warehome.co.uk

Unit 24 - Riverside Bldg, Trinity Buoy Wharf,
London, E14 0JW

NOTES:

This drawing is not to be scaled from. It is to be read with all other contract documents. Any discrepancies are to be reported to the Architect. This drawing remains design intent only at construction status. All information is to be checked by the contractor for accuracy and fit. All drawings are subject to statutory approvals and site surveys.

All dimensions and levels are to be site surveyed and confirmed by the contractor prior to the commencement of any works. Please ensure all drawings are read together to ensure coordination of trades and specialists on site. Architectural drawings are to be read in conjunction with all engineering and manufacturing drawings. Door and window manufacturers are to produce shop drawings for comment prior to manufacturing. All details are intent only and to be finalised by the contractor. All drawings are subject to statutory approval.

COMMENTS:

FOR COORDINATION ONLY

PLEASE SEE ASSOCIATED "BUILDING CONTROL & CONTRACTOR NOTES" SHEET PRIOR TO ANY PURCHASING OR COMMENCEMENT ON SITE. ALL WAREHOME DRAWINGS & DELIVERABLES ARE COMPLETED WITH REASONABLE SKILL AND CARE.

PROJECT:

W21002

DRAWING TITLE:

FRONT STORAGE

DRAWING STAGE:

V4 FOR PLANNING

DRAWING NO:

W21002-V4-DR-GF-A-PP.06

DRAWN BY

RM

REV NO

-

FIRST DRW DATE

14/06/2022

REV DATE

-

SCALE (@ A3):

1:100

VISUAL IMAGES



FRONT AERIAL VIEW



NORTH WEST ELEVATION



FRONT COURTYARD VIEW



MATERIAL PALETTE



WAREHOME

enquiries@warehome.co.uk

Unit 24 - Riverside Bldg, Trinity Buoy Wharf,
London, E14 0JW

NOTES:

This drawing is not to be scaled from. It is to be read with all other contract documents. Any discrepancies are to be reported to the Architect. This drawing remains design intent only at construction status. All information is to be checked by the contractor for accuracy and fit. All drawings are subject to statutory approvals and site surveys.

All dimensions and levels are to be site surveyed and confirmed by the contractor prior to the commencement of any works. Please ensure all drawings are read together to ensure coordination of trades and specialists on site. Architectural drawings are to be read in conjunction with all engineering and manufacturing drawings. Door and window manufacturers are to produce shop drawings for comment prior to manufacturing. All details are intent only and to be finalised by the contractor. All drawings are subject to statutory approval.

COMMENTS:

FOR COORDINATION ONLY

PLEASE SEE ASSOCIATED "BUILDING CONTROL & CONTRACTOR NOTES" SHEET PRIOR TO ANY PURCHASING OR COMMENCEMENT ON SITE. ALL WAREHOME DRAWINGS & DELIVERABLES ARE COMPLETED WITH REASONABLE SKILL AND CARE.

PROJECT:
W21002
DRAWING TITLE:
MATERIAL PALETTE
DRAWING STAGE:
V4 FOR PLANNING
DRAWING NO:
W21002-V4-DR-GF-A-PP.07
DRAWN BY
RM
REV NO
-
SCALE (@ A3):
1:100
FIRST DRW DATE
14/06/2022
REV DATE
-