


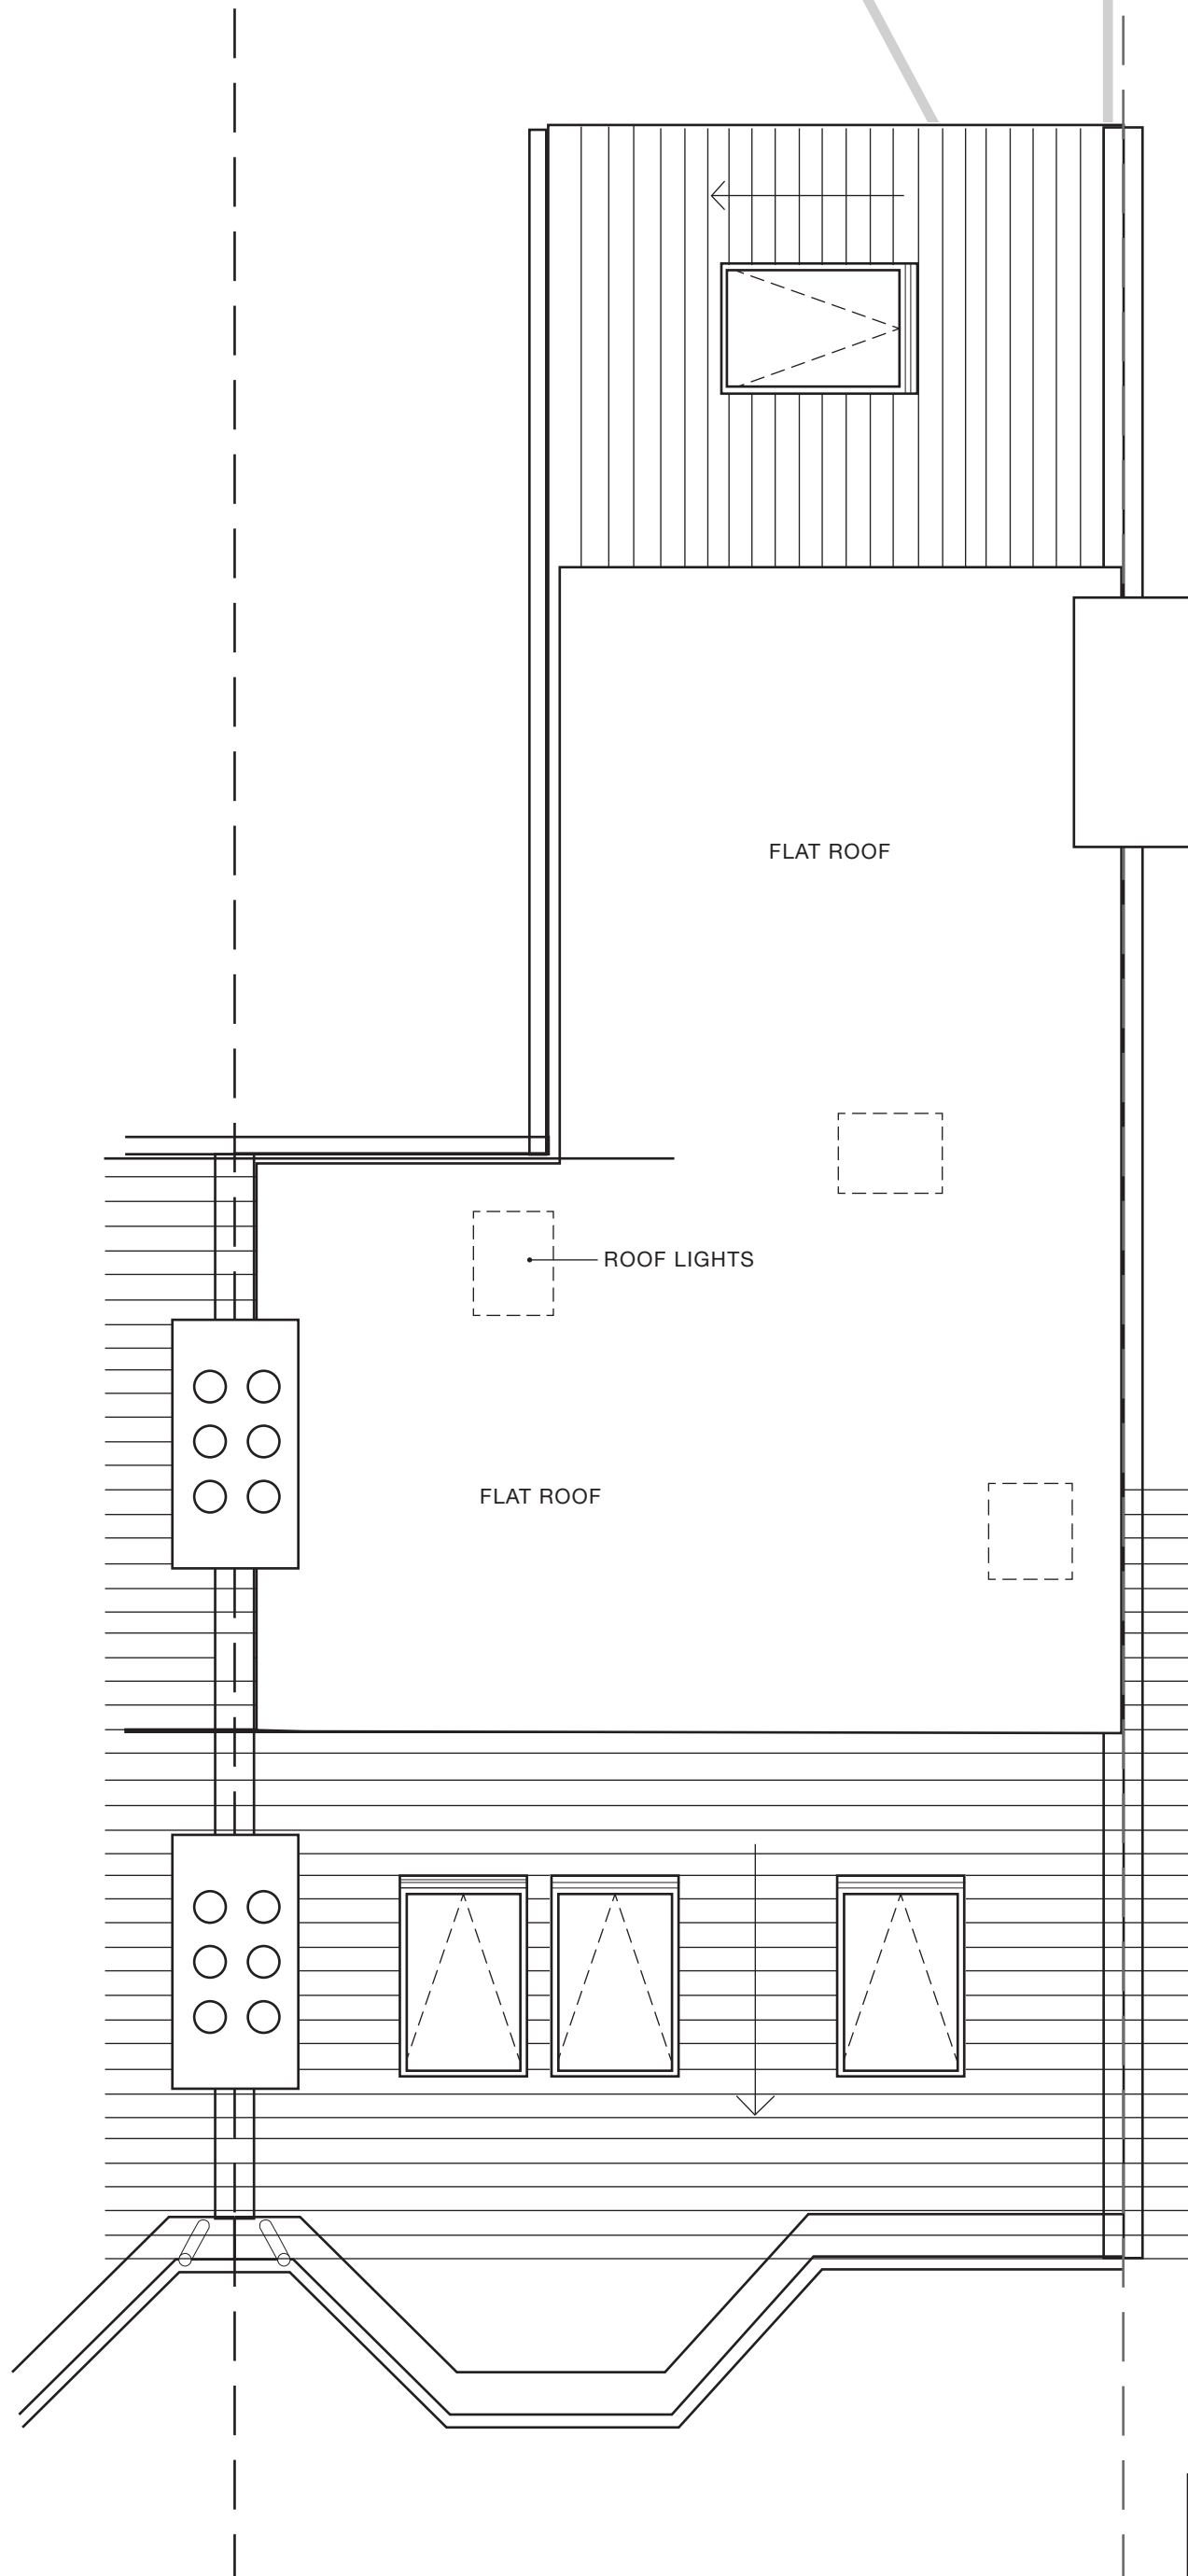


1:50 SCALE



DRAWING NO:
ALB04

GARDEN BELOW

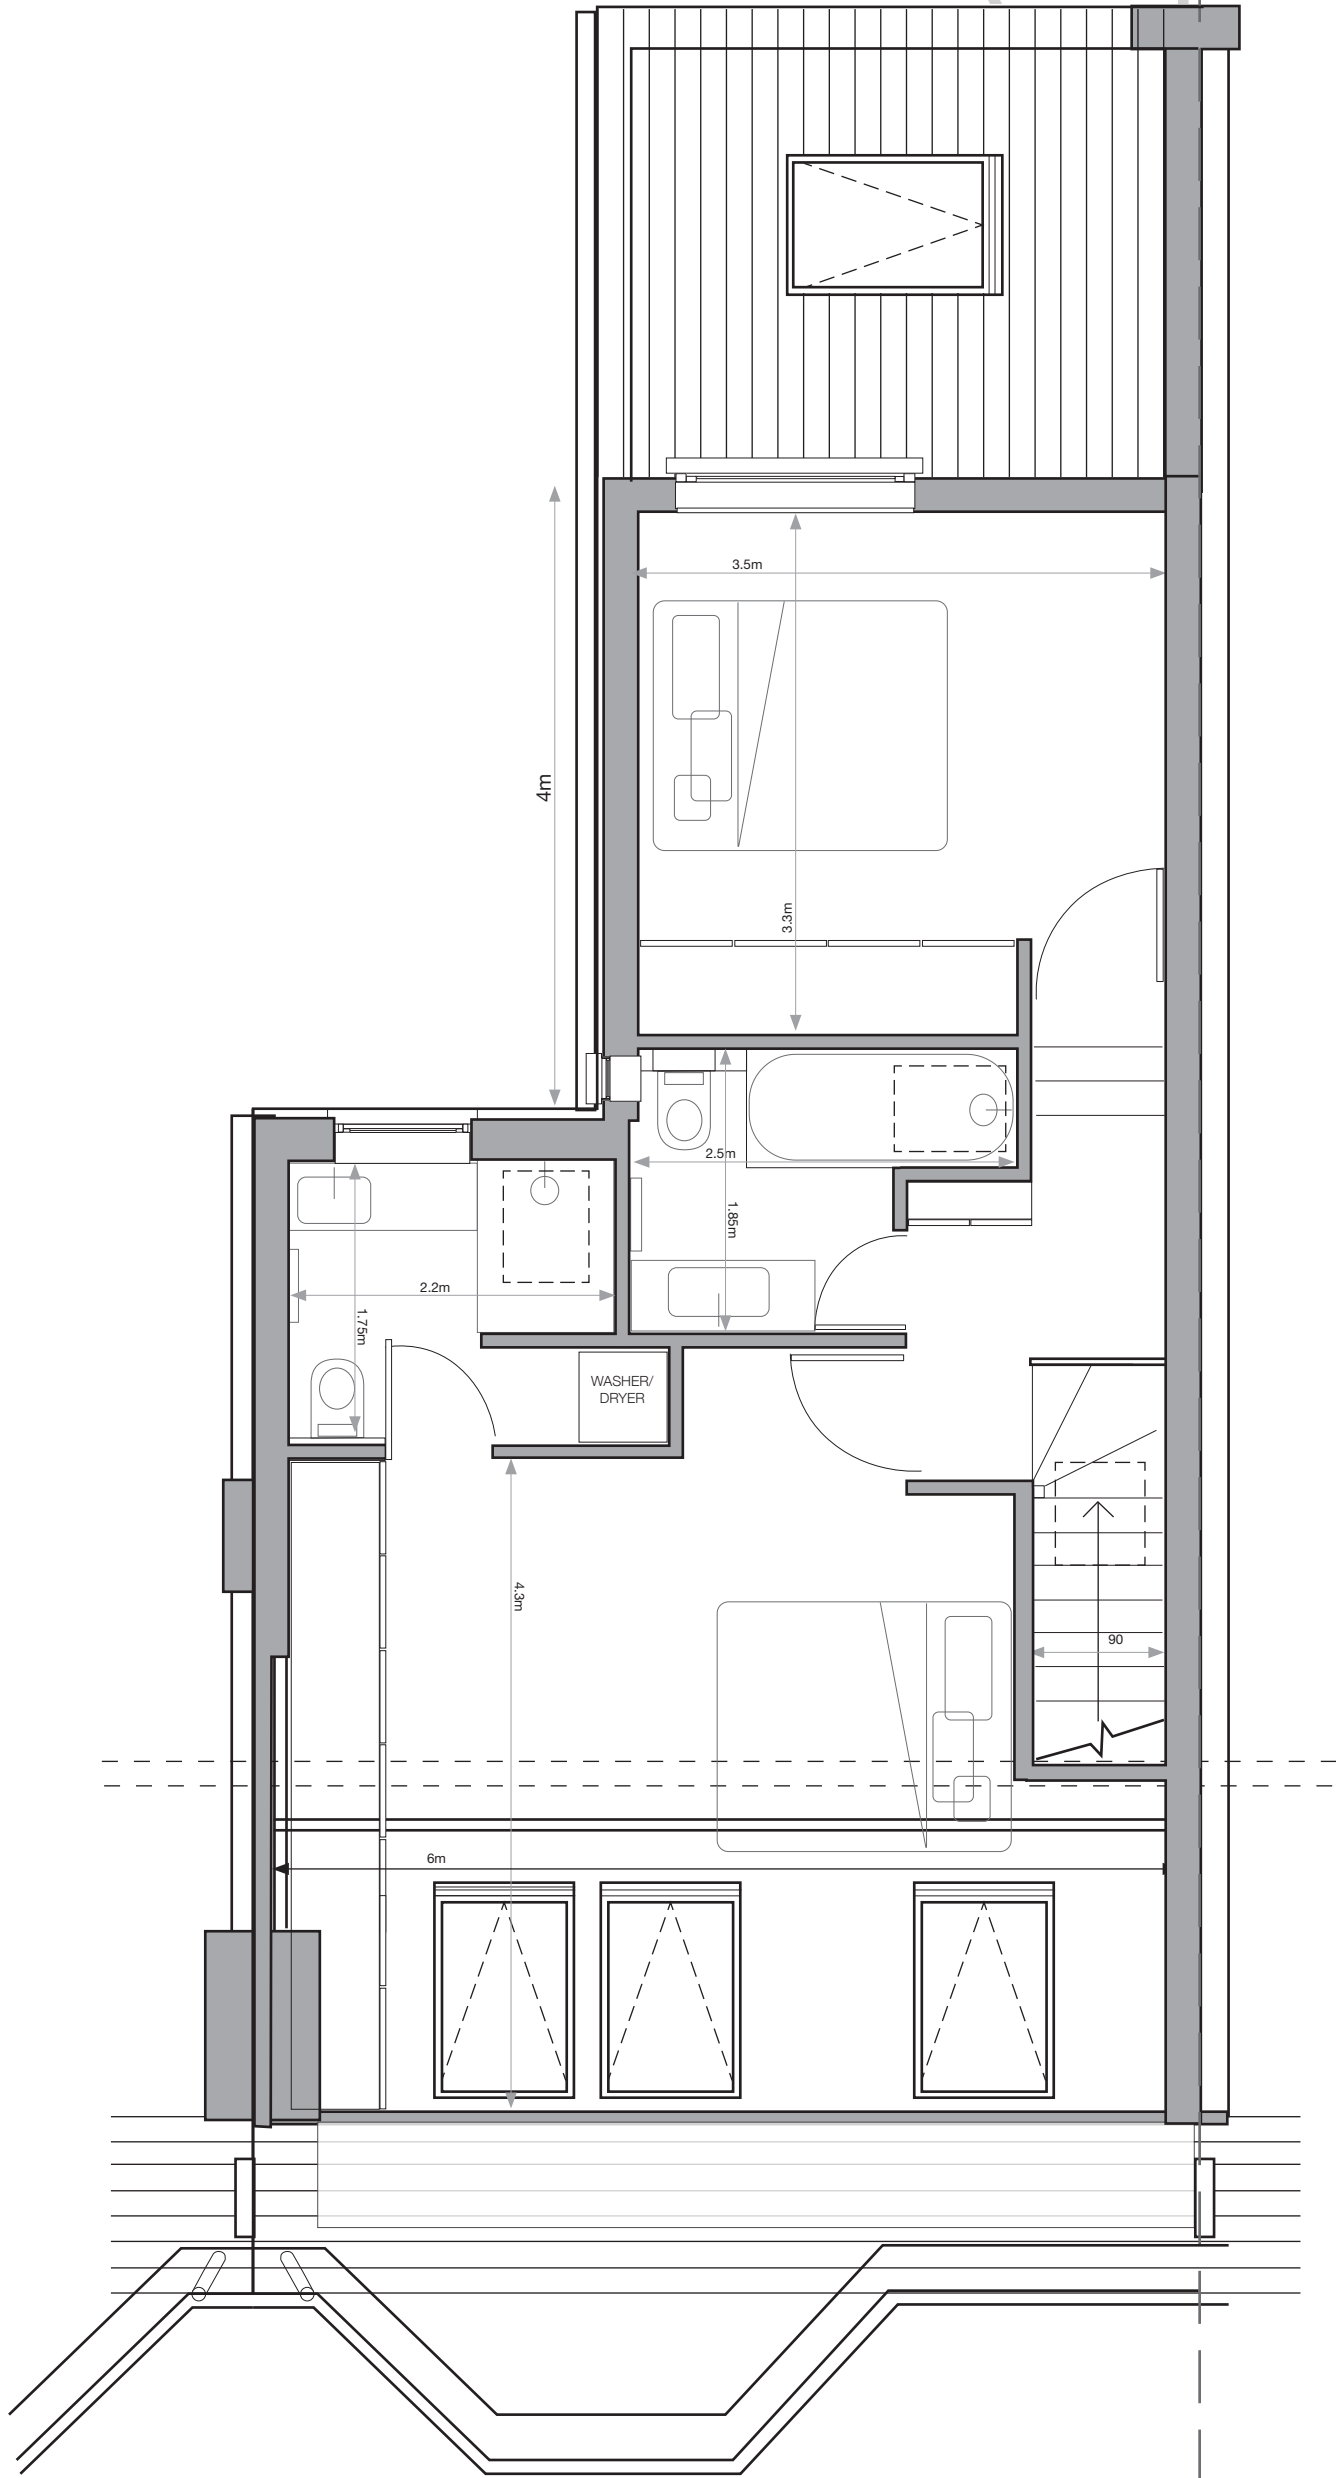

PROPOSED SECOND FLOOR PLAN 1:50

1:50 SCALE



62 ALBERT ROAD (UPPER MAISONETTE)
PROPOSED LOFT CONVERSION


DRAWING:
PROPOSED SECOND FLOOR PLANS

DATE: 25 NOV 2022 SCALE: 1:100, 1:50 @A3

DRAWING NO:
ALB05

GARDEN BELOW

NEW EXTERNAL
METAL SPIRAL
STAIRCASE

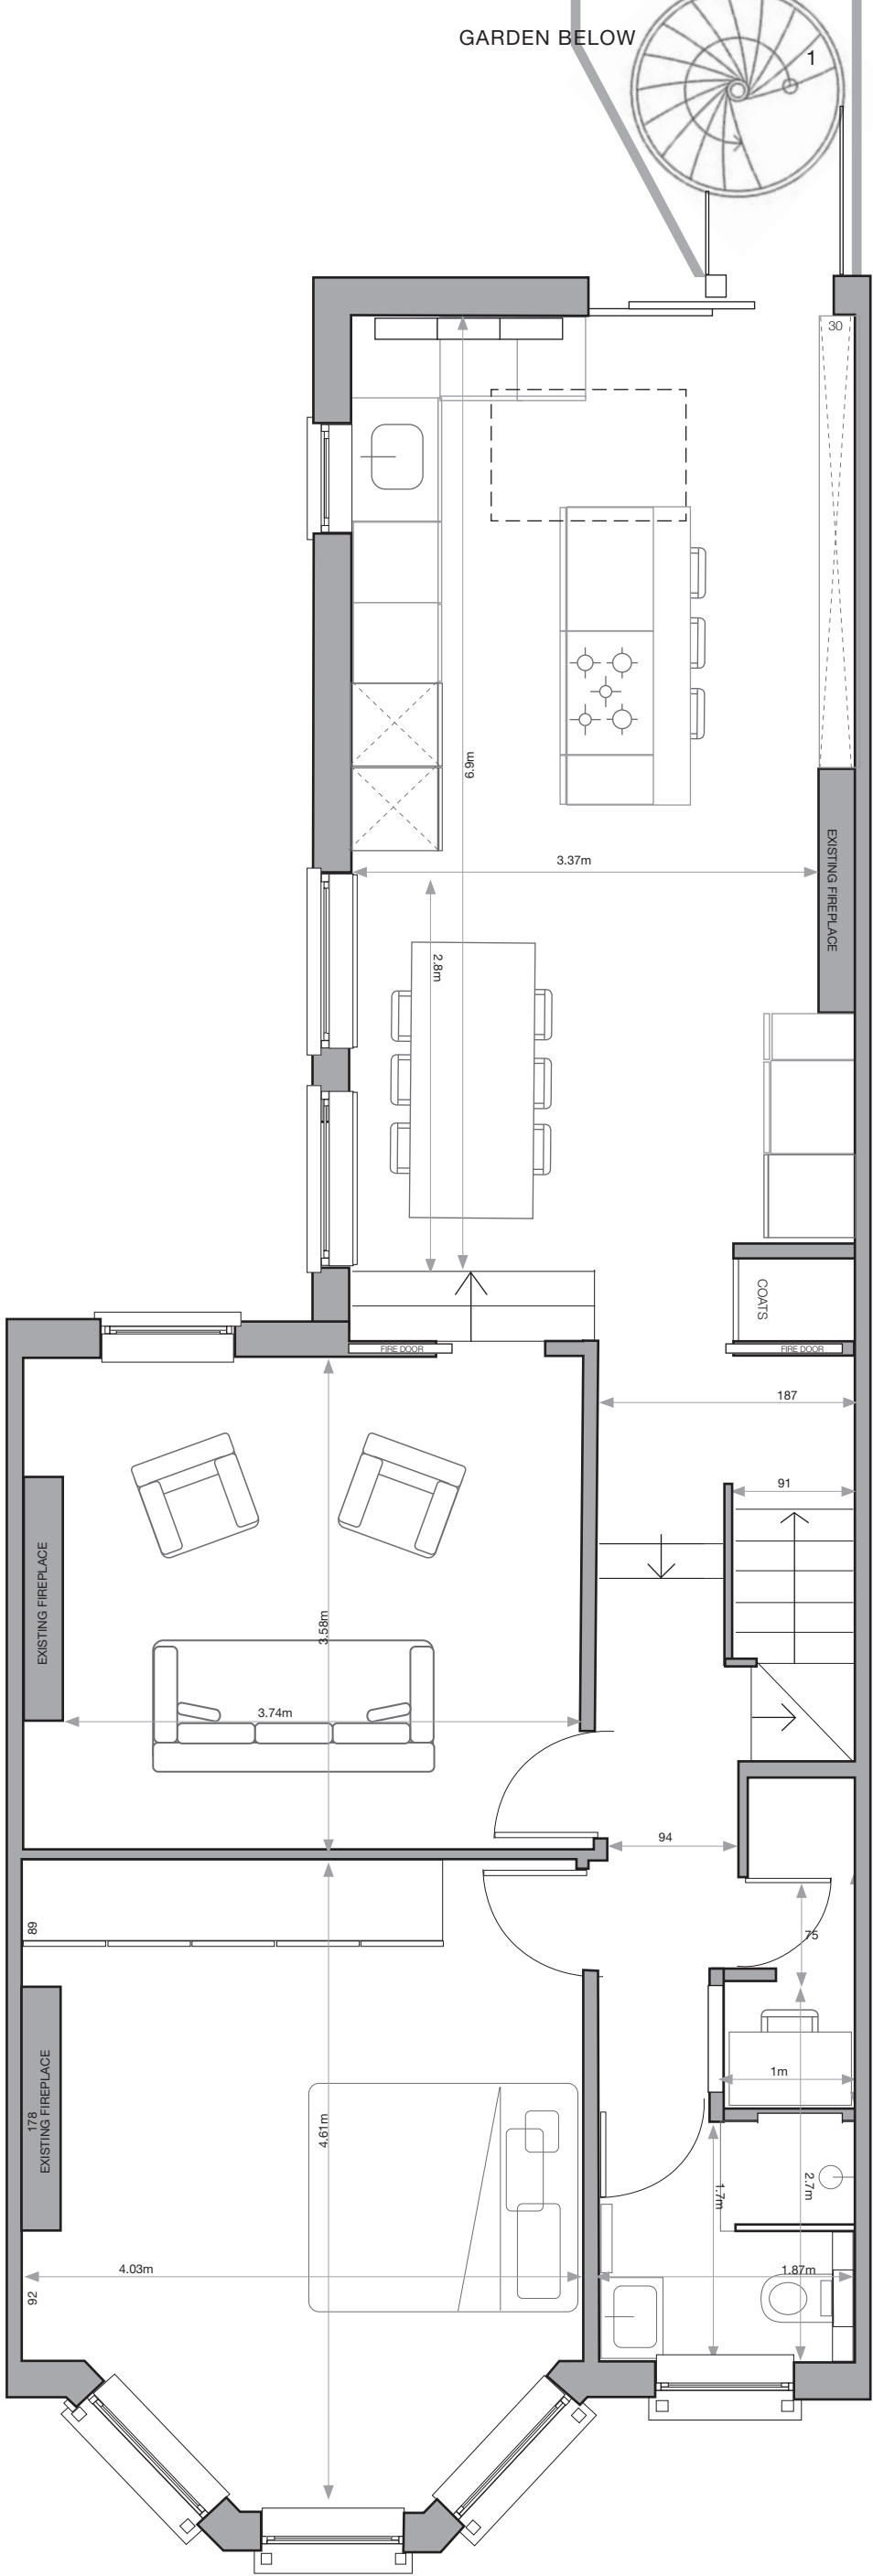

PROPOSED FIRST FLOOR PLAN 1:50

1:50 SCALE



62 ALBERT ROAD (UPPER MAISONETTE)
PROPOSED LOFT CONVERSION


DRAWING:
PROPOSED FIRST FLOOR PLAN

DATE: 25 NOV 2022 SCALE: 1:100, 1:50 @A3

DRAWING NO:
ALB06



PROPOSED SOUTH (FRONT) FACING
ELEVATION 1:100

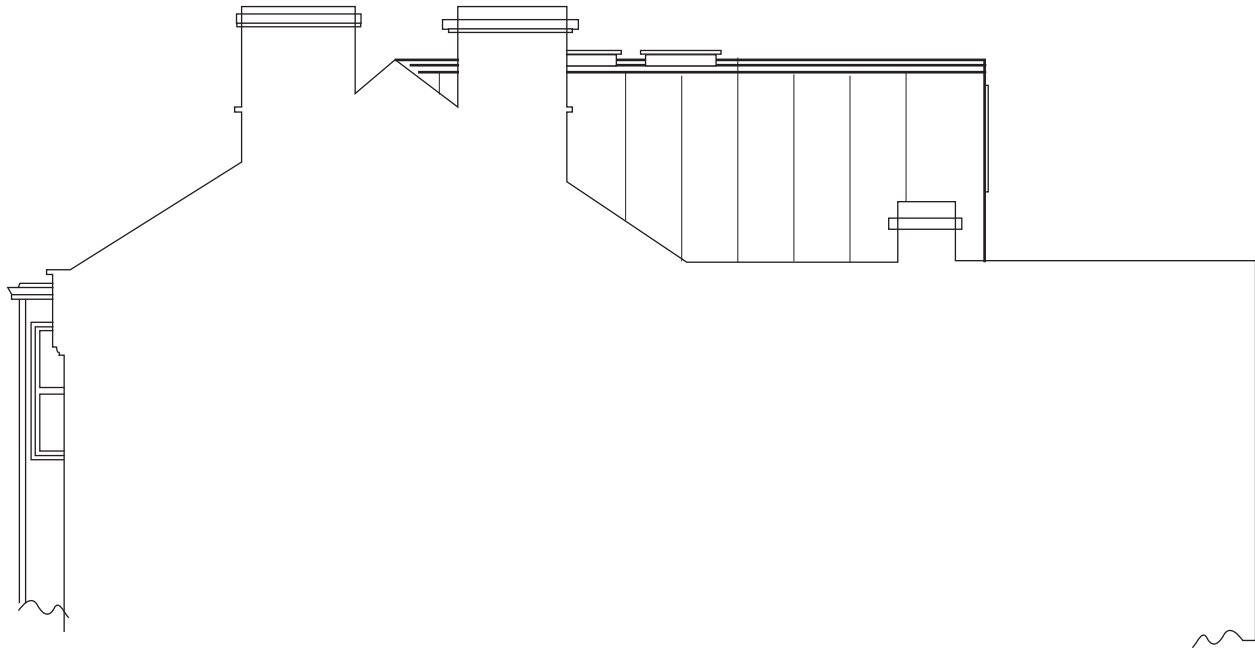

PROPOSED EAST FACING ELEVATION 1:100



PROPOSED NORTH FACING (REAR) ELEVATION
1:100



PROPOSED WEST FACING ELEVATION 1:100

62 ALBERT ROAD (UPPER MAISONETTE)
PROPOSED LOFT CONVERSION

DRAWING:
PROPOSED ELEVATIONS

DATE: 25 NOV 2022 **SCALE:** 1:100, 1:50 @A3

DRAWING NO:
ALB07