


GARDEN BELOW

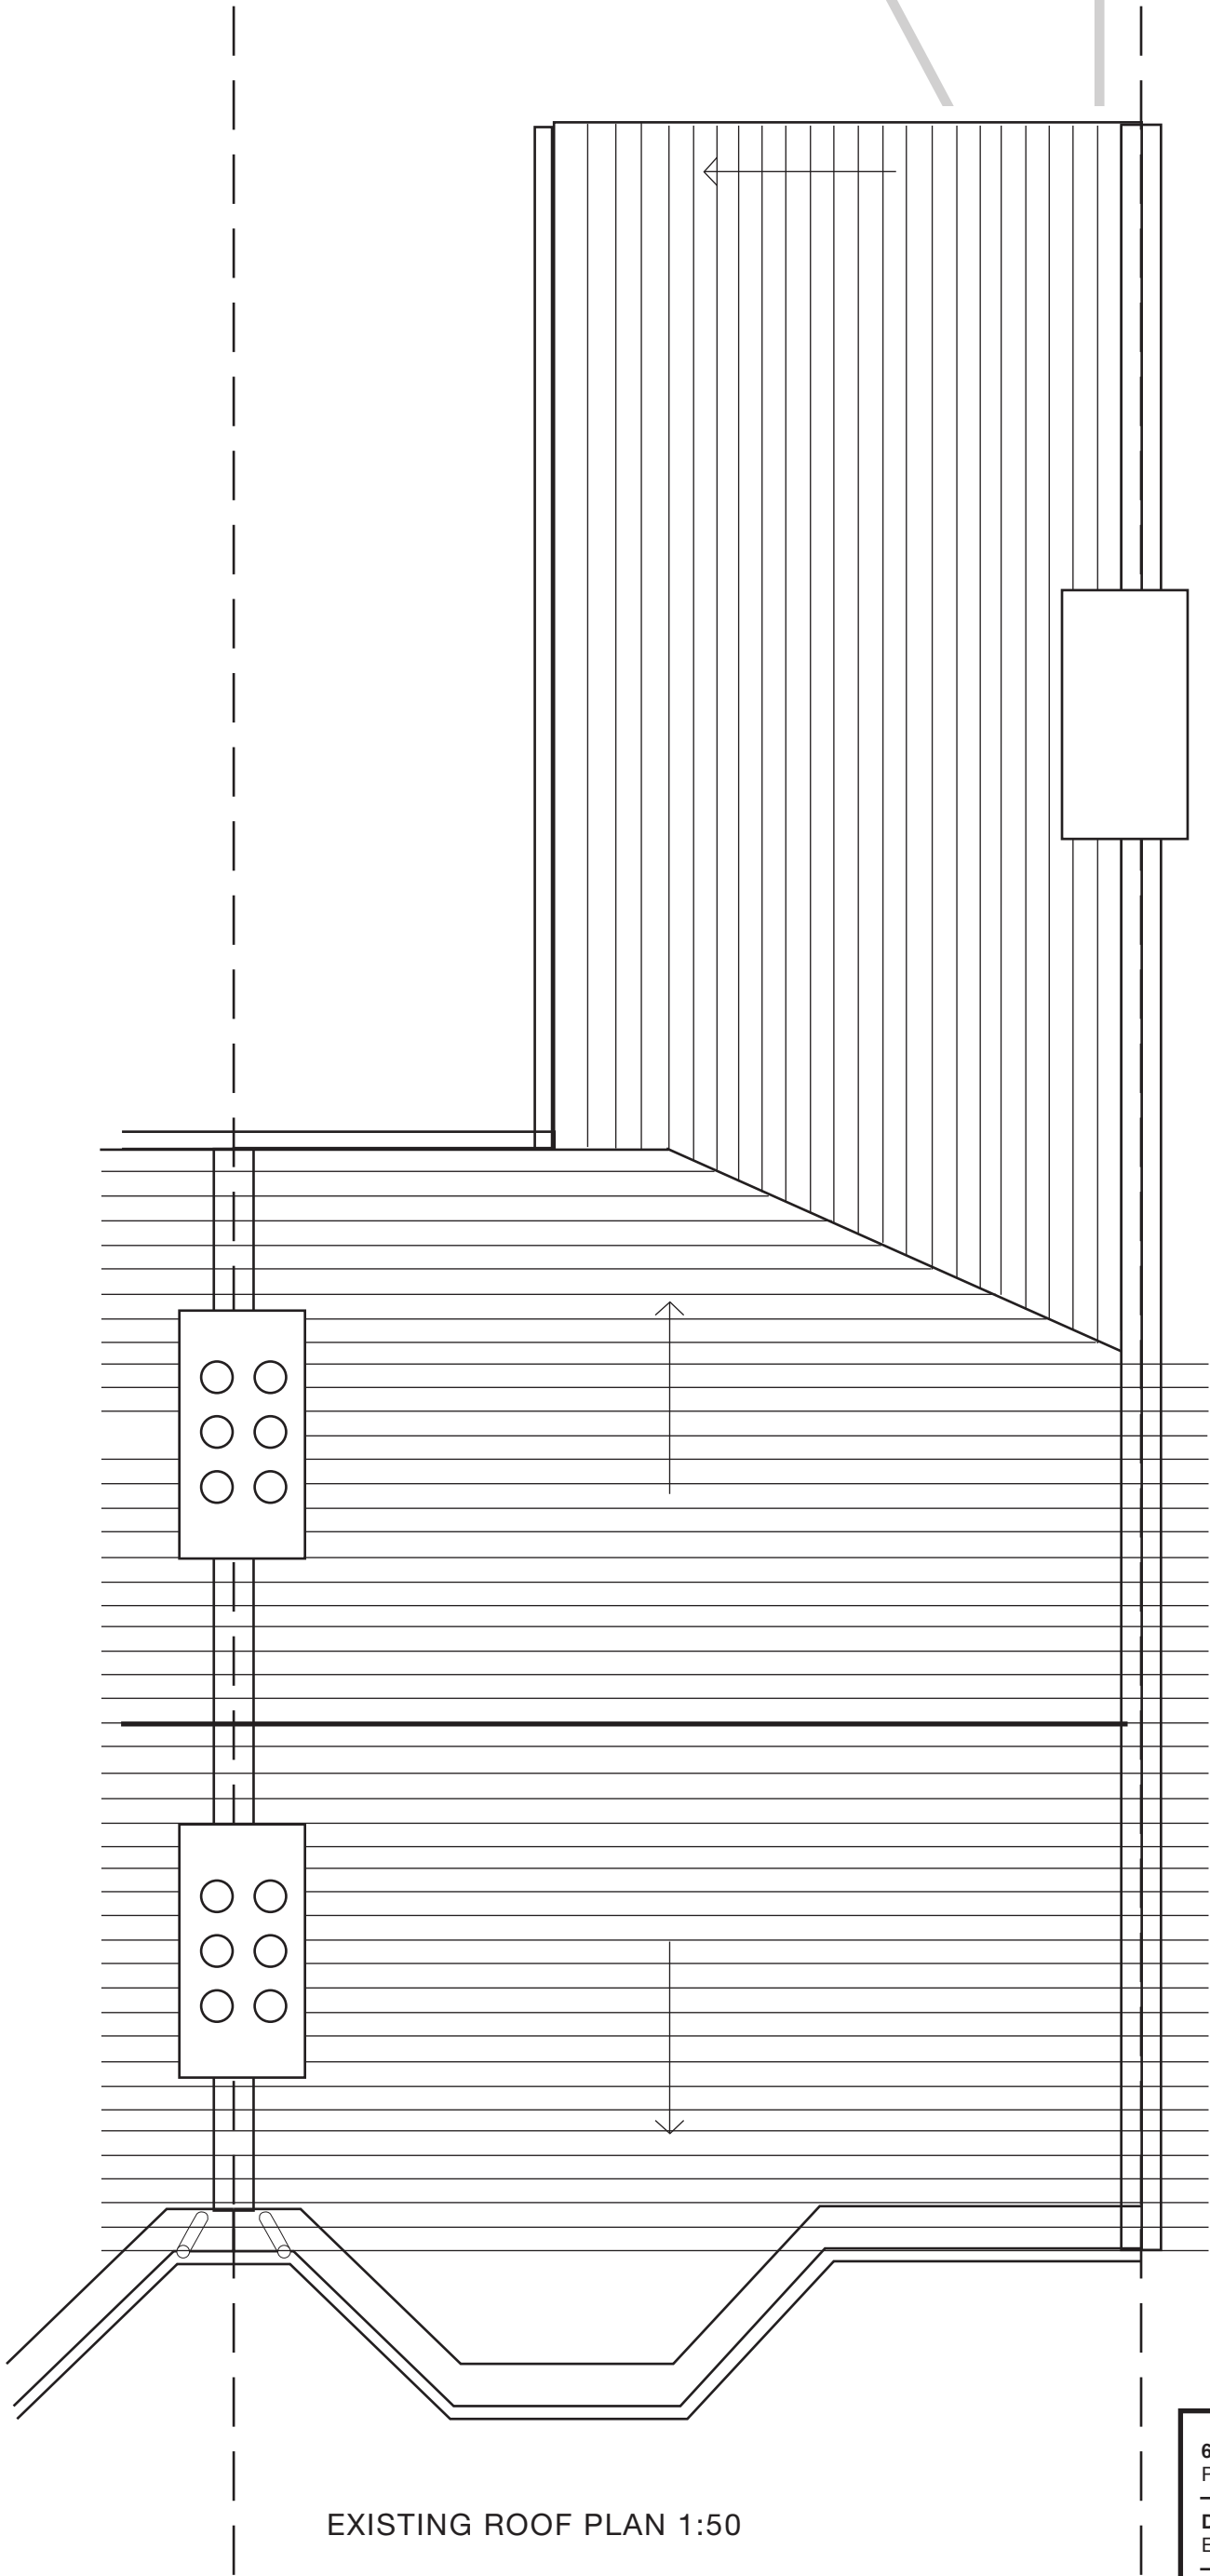

EXISTING ROOF PLAN 1:50

1:50 SCALE




62 ALBERT ROAD (UPPER MAISONETTE)
PROPOSED LOFT CONVERSION

DRAWING:
EXISTING FIRST FLOOR ROOF PLAN

DATE: 25 NOV 2022 SCALE: 1:100, 1:50 @A3

DRAWING NO:
ALB01

GARDEN BELOW

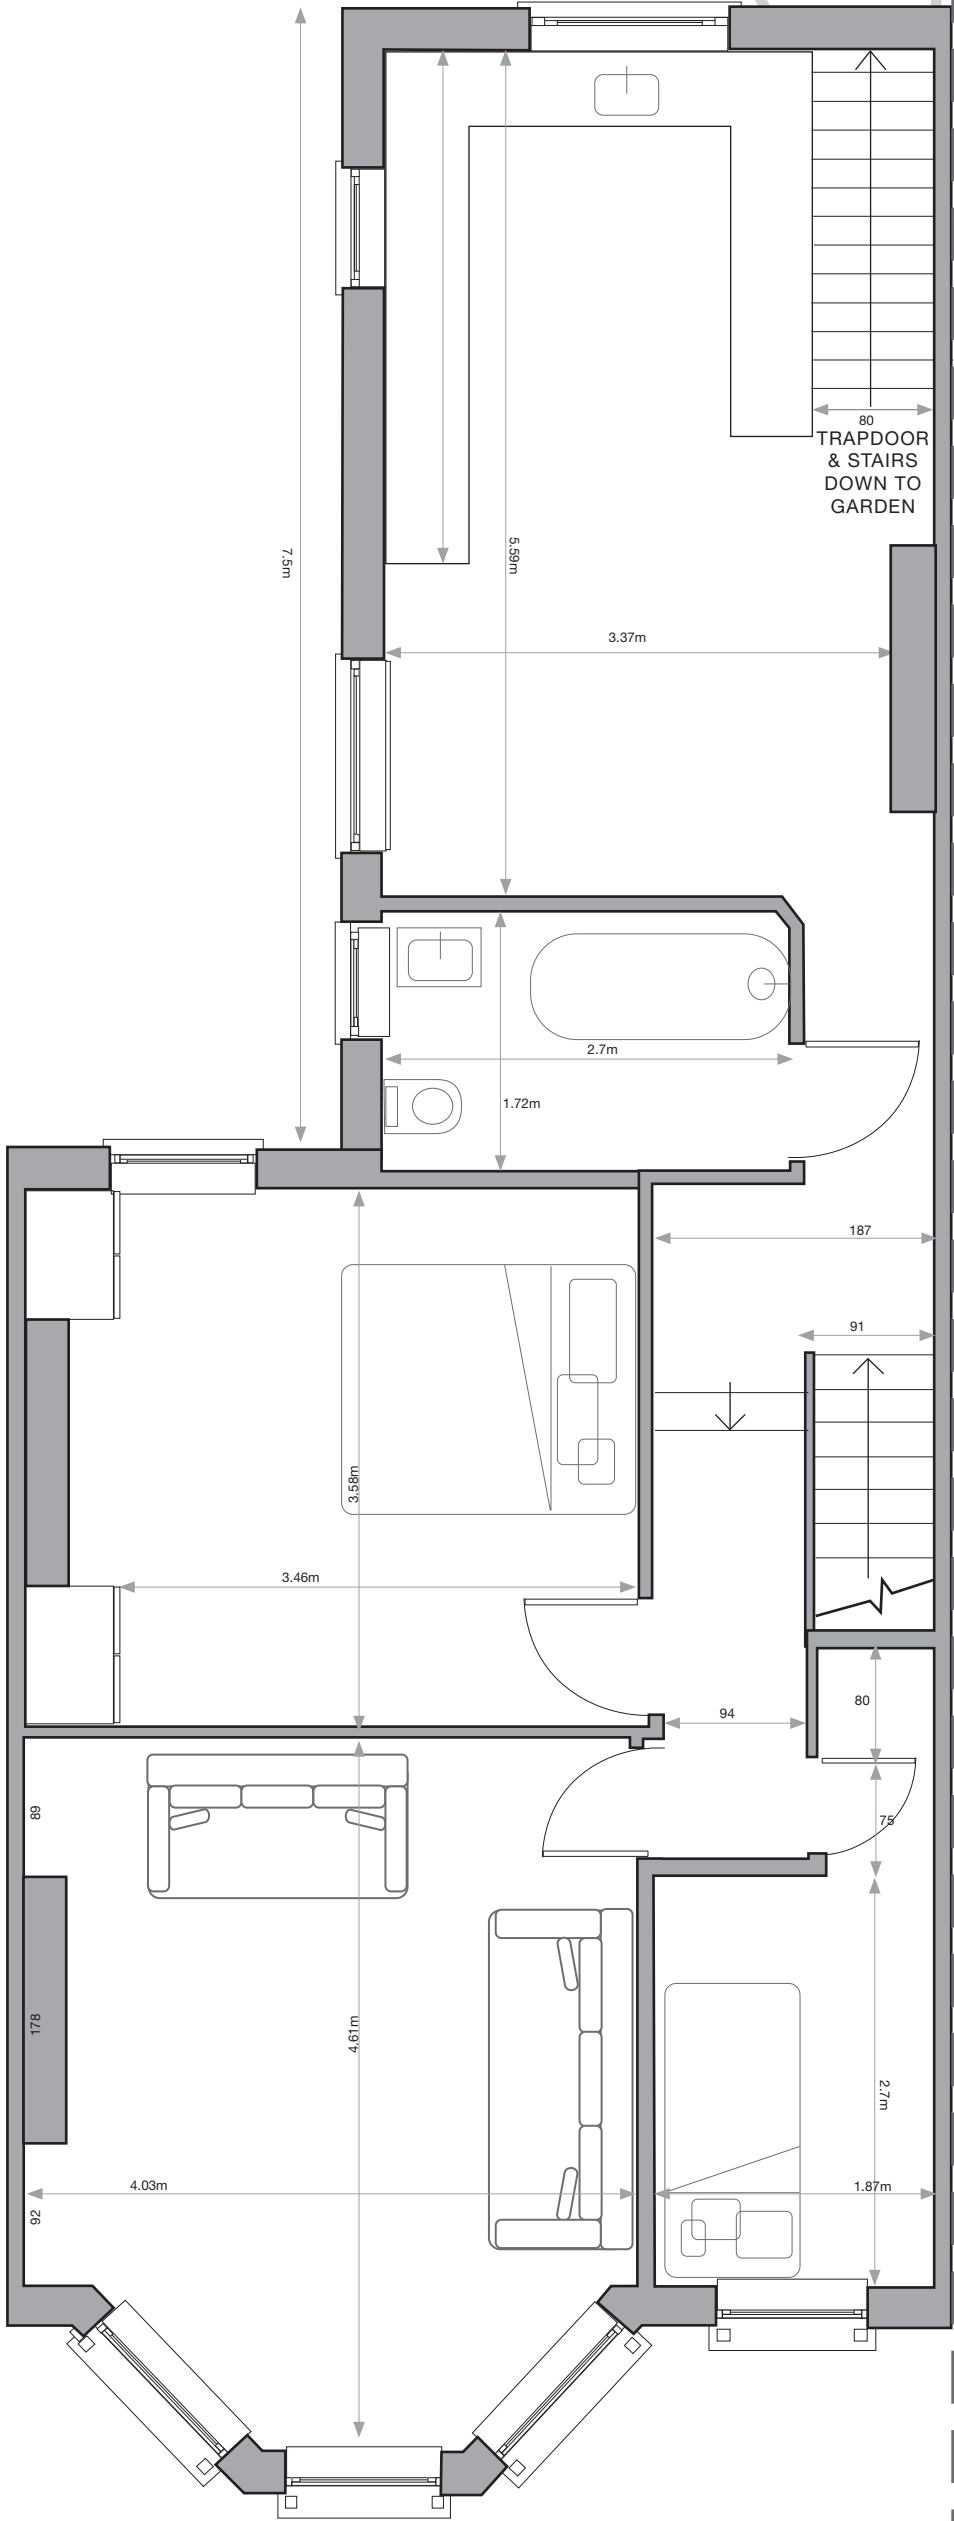

EXISTING FIRST FLOOR PLAN 1:50

1:50 SCALE



62 ALBERT ROAD (UPPER MAISONETTE)
PROPOSED LOFT CONVERSION


DRAWING:
EXISTING FIRST FLOOR PLAN

DATE: 25 NOV 2022 SCALE: 1:100, 1:50 @A3

DRAWING NO:
ALB02



EXISTING SOUTH (FRONT) FACING ELEVATION
1:100

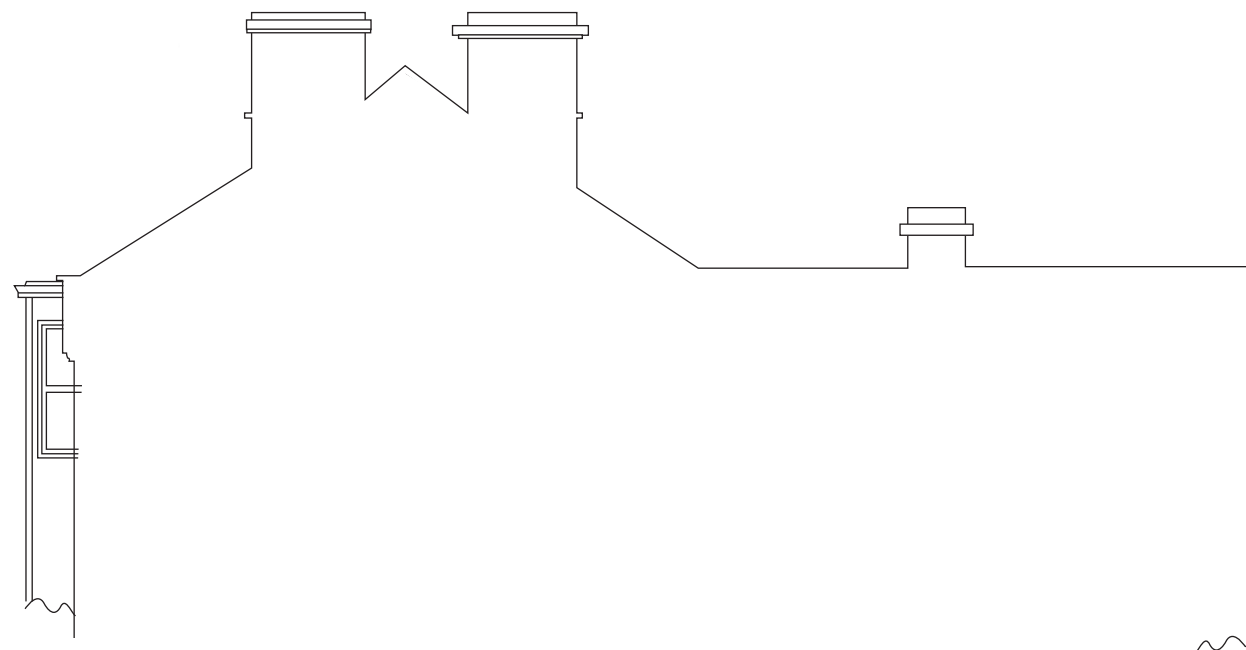


EXISTING EAST FACING ELEVATION 1:100



EXISTING NORTH FACING (REAR) ELEVATION
1:100



EXISTING WEST FACING ELEVATION 1:100

 

62 ALBERT ROAD (UPPER MAISONETTE)
PROPOSED LOFT CONVERSION

DRAWING:
EXISTING ELEVATIONS

DATE: 25 NOV 2022 **SCALE:** 1:100, 1:50 @ A3

DRAWING NO:
ALB03