




Scale 1:100

BOUNDARY LINE

EXISTING PROPERTY LINE

NECESSARY APPROVAL

LOCAL AUTHORITY APPROVAL MUST BE OBTAINED BEFORE COMMENCEMENT OF WORKS INCLUDING PLANNING IF NECESSARY, BUILDING REGULATIONS & ALL OTHER STATUTORY AGREEMENTS I.E. PARTY WALL & BUILD OVER AGREEMENTS.

 

FLAT ROOF





PITCH ROOF



PITCH DIRECTION

VIEW-A

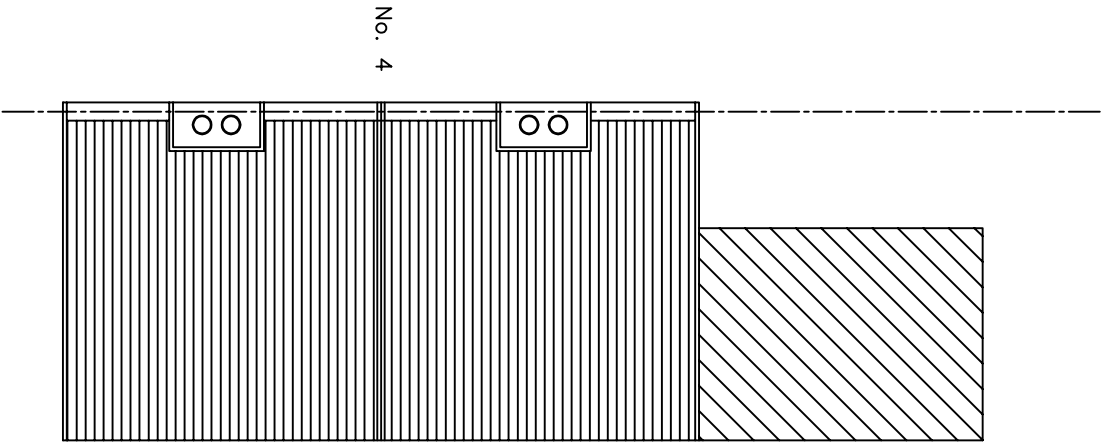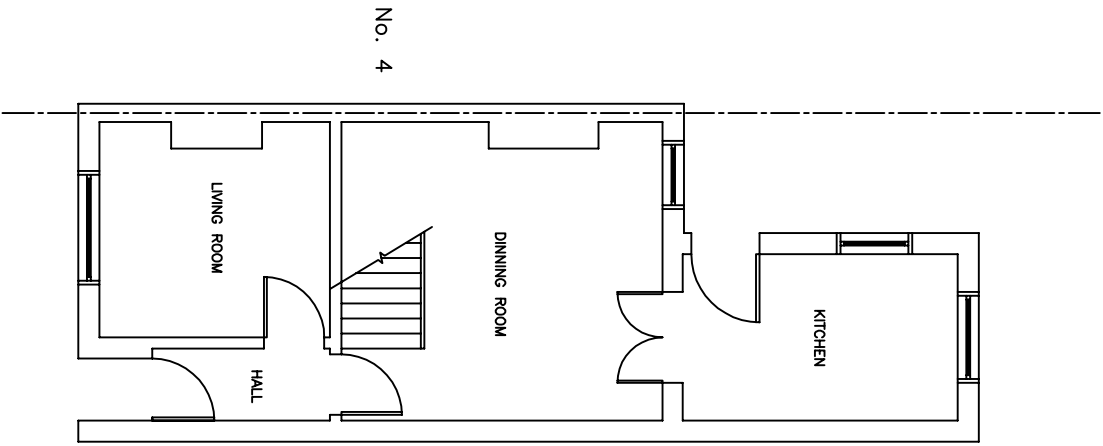

EXISTING GROUND FLOOR PLAN

EXISTING ROOF PLAN

Site 2 WILLOUGHBY GROVE, LONDON, N17 0RS.	Project PROPOSED GROUND FLOOR EXTENSION. (PLANNING PERMISSION).	Drg Title EXISTING FLOOR & ROOF PLANS	Designed HTPBRC		Drawn HTPBRC	
			Scales 1:100		Rev	
			Drg No. N17RSPP1		Date NOV 2022	