




Scale 1:100

BOUNDARY LINE


EXISTING PROPERTY LINE

NECESSARY APPROVAL


LOCAL AUTHORITY APPROVAL MUST BE OBTAINED BEFORE COMMENCEMENT OF WORKS INCLUDING PLANNING IF NECESSARY, BUILDING REGULATIONS & ALL OTHER STATUTORY AGREEMENTS I.E. PARTY WALL & BUILD OVER AGREEMENTS.

 

FLAT ROOF

 


PITCH ROOF

 


PITCH DIRECTION

VIEW-A


No. 4

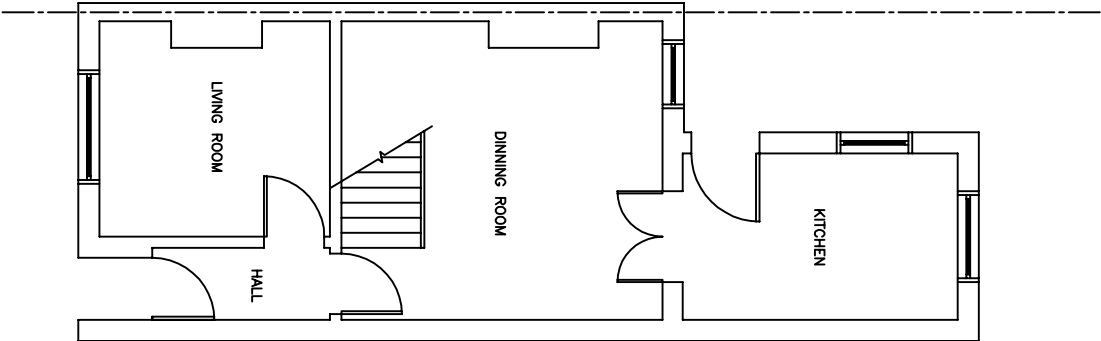

No. 4

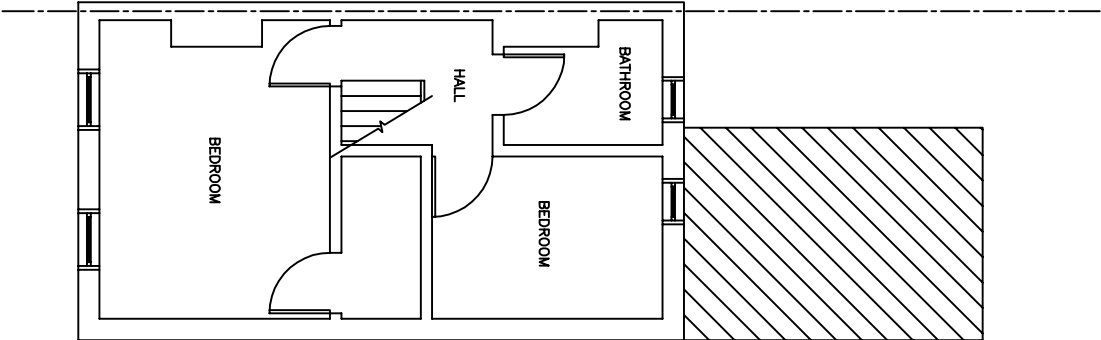

No. 4

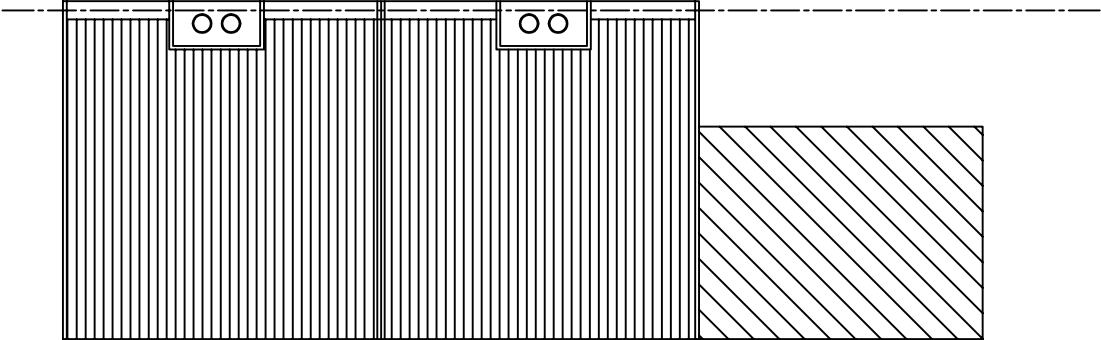

VIEW-B

EXISTING GROUND FLOOR PLAN

EXISTING FIRST FLOOR PLAN

EXISTING ROOF PLAN

Site 2 WILLOUGHBY GROVE, LONDON, N17 0RS.	Project PROPOSED LOFT CONVERSION. (PERMITTED DEVELOPMENT).	Drg Title EXISTING FLOOR & ROOF PLANS.	Designed HTPBRC		Drawn HTPBRC	
			Scales 1:100		Rev	
			Drg No. N17RSPD1		Date NOV 2022	