



PROPOSED - FOR PLANNING

DO NOT SCALE FROM THIS DRAWING UNLESS FOR PLANNING PURPOSES ONLY. ALL DIMENSIONS TO BE CHECKED ON-SITE AND ANY DISCREPANCIES TO BE REPORTED TO GRIP ARCHITECTURE + DESIGN LTD. REFER TO LARGER SCALE DRAWINGS IF AVAILABLE.


Rev	Date	Info
A	18.11.2022	Minor Revisions

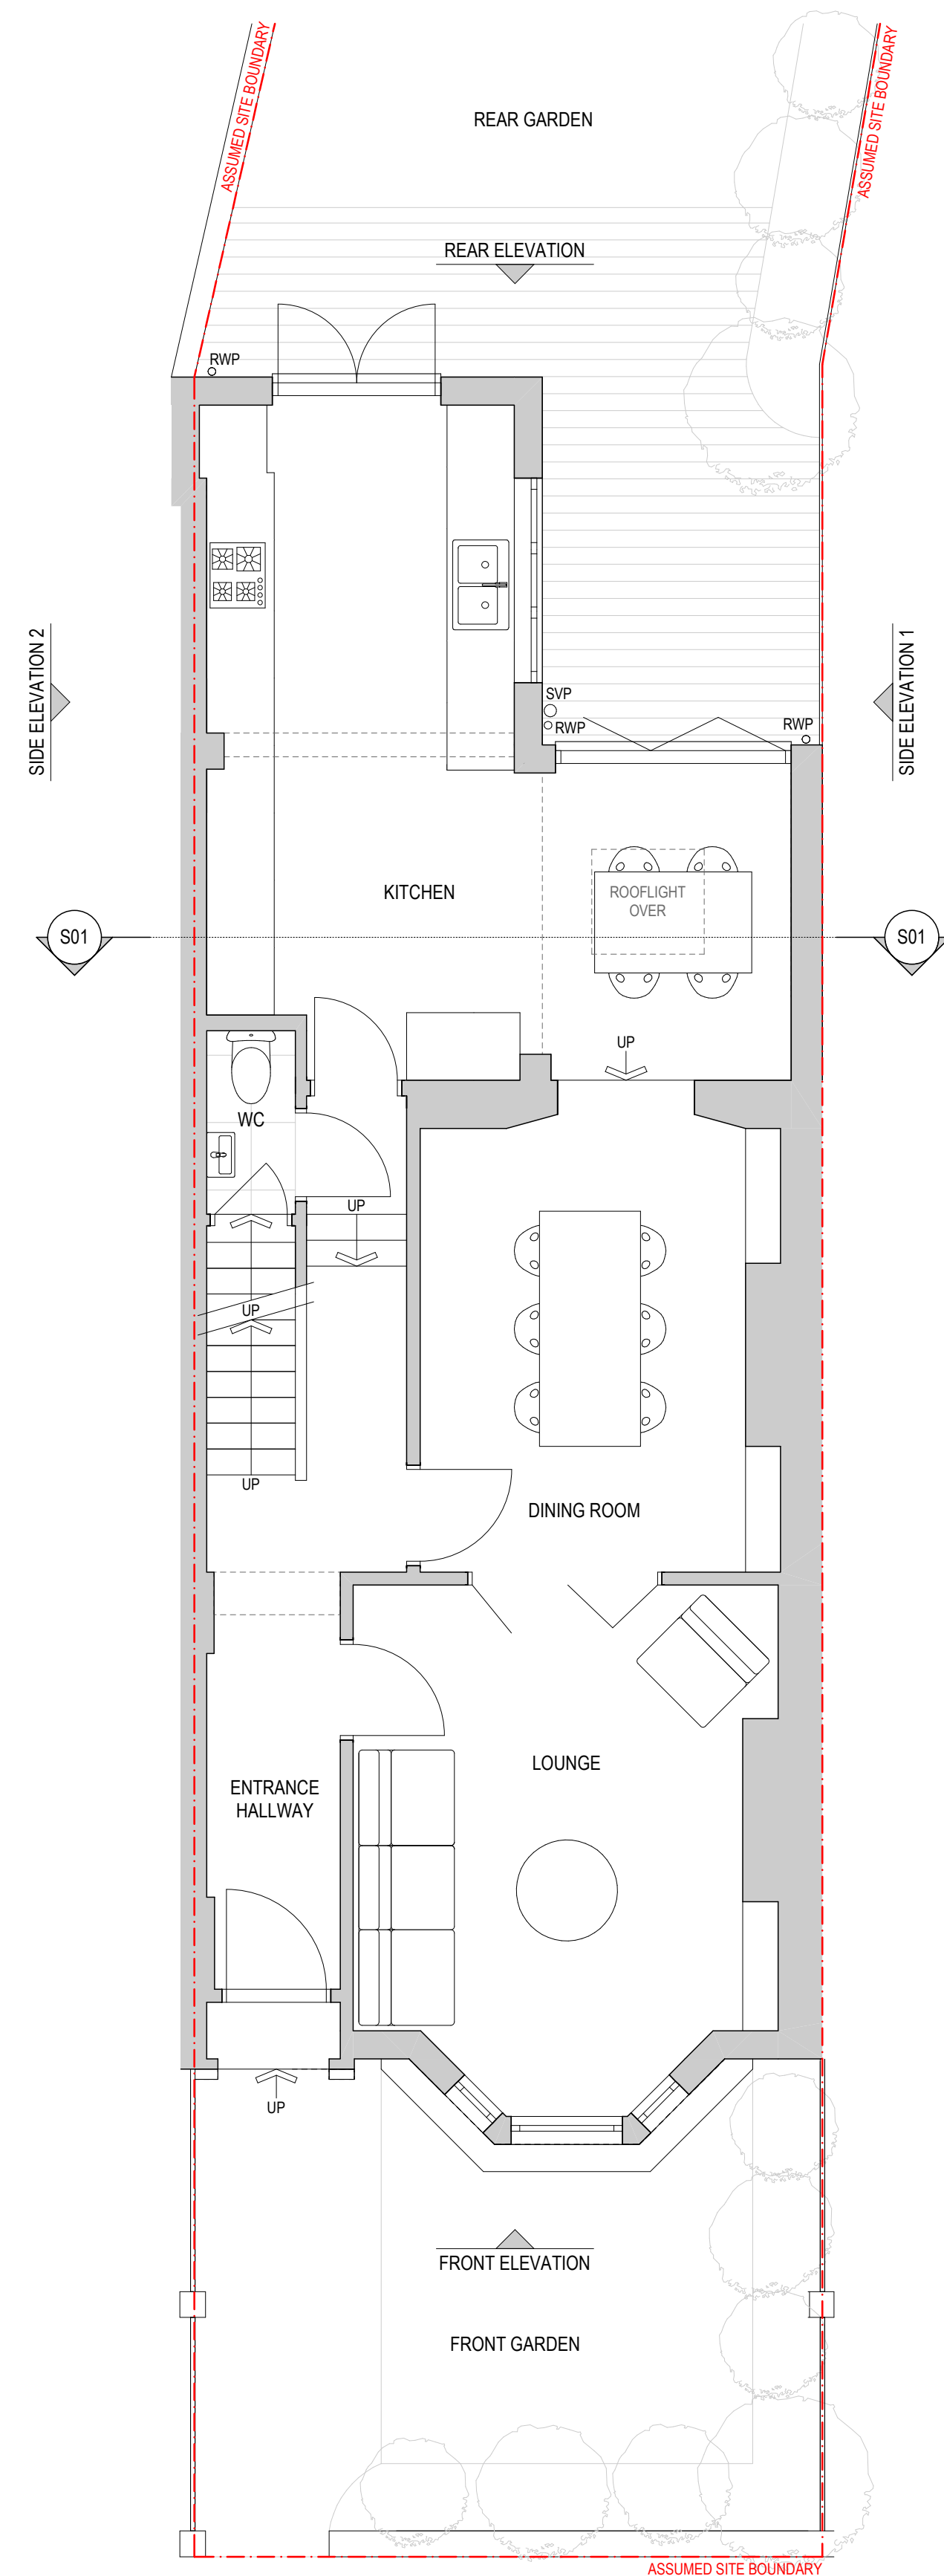


PROPOSED GROUND FLOOR PLAN
SCALE 1:50 @ A1

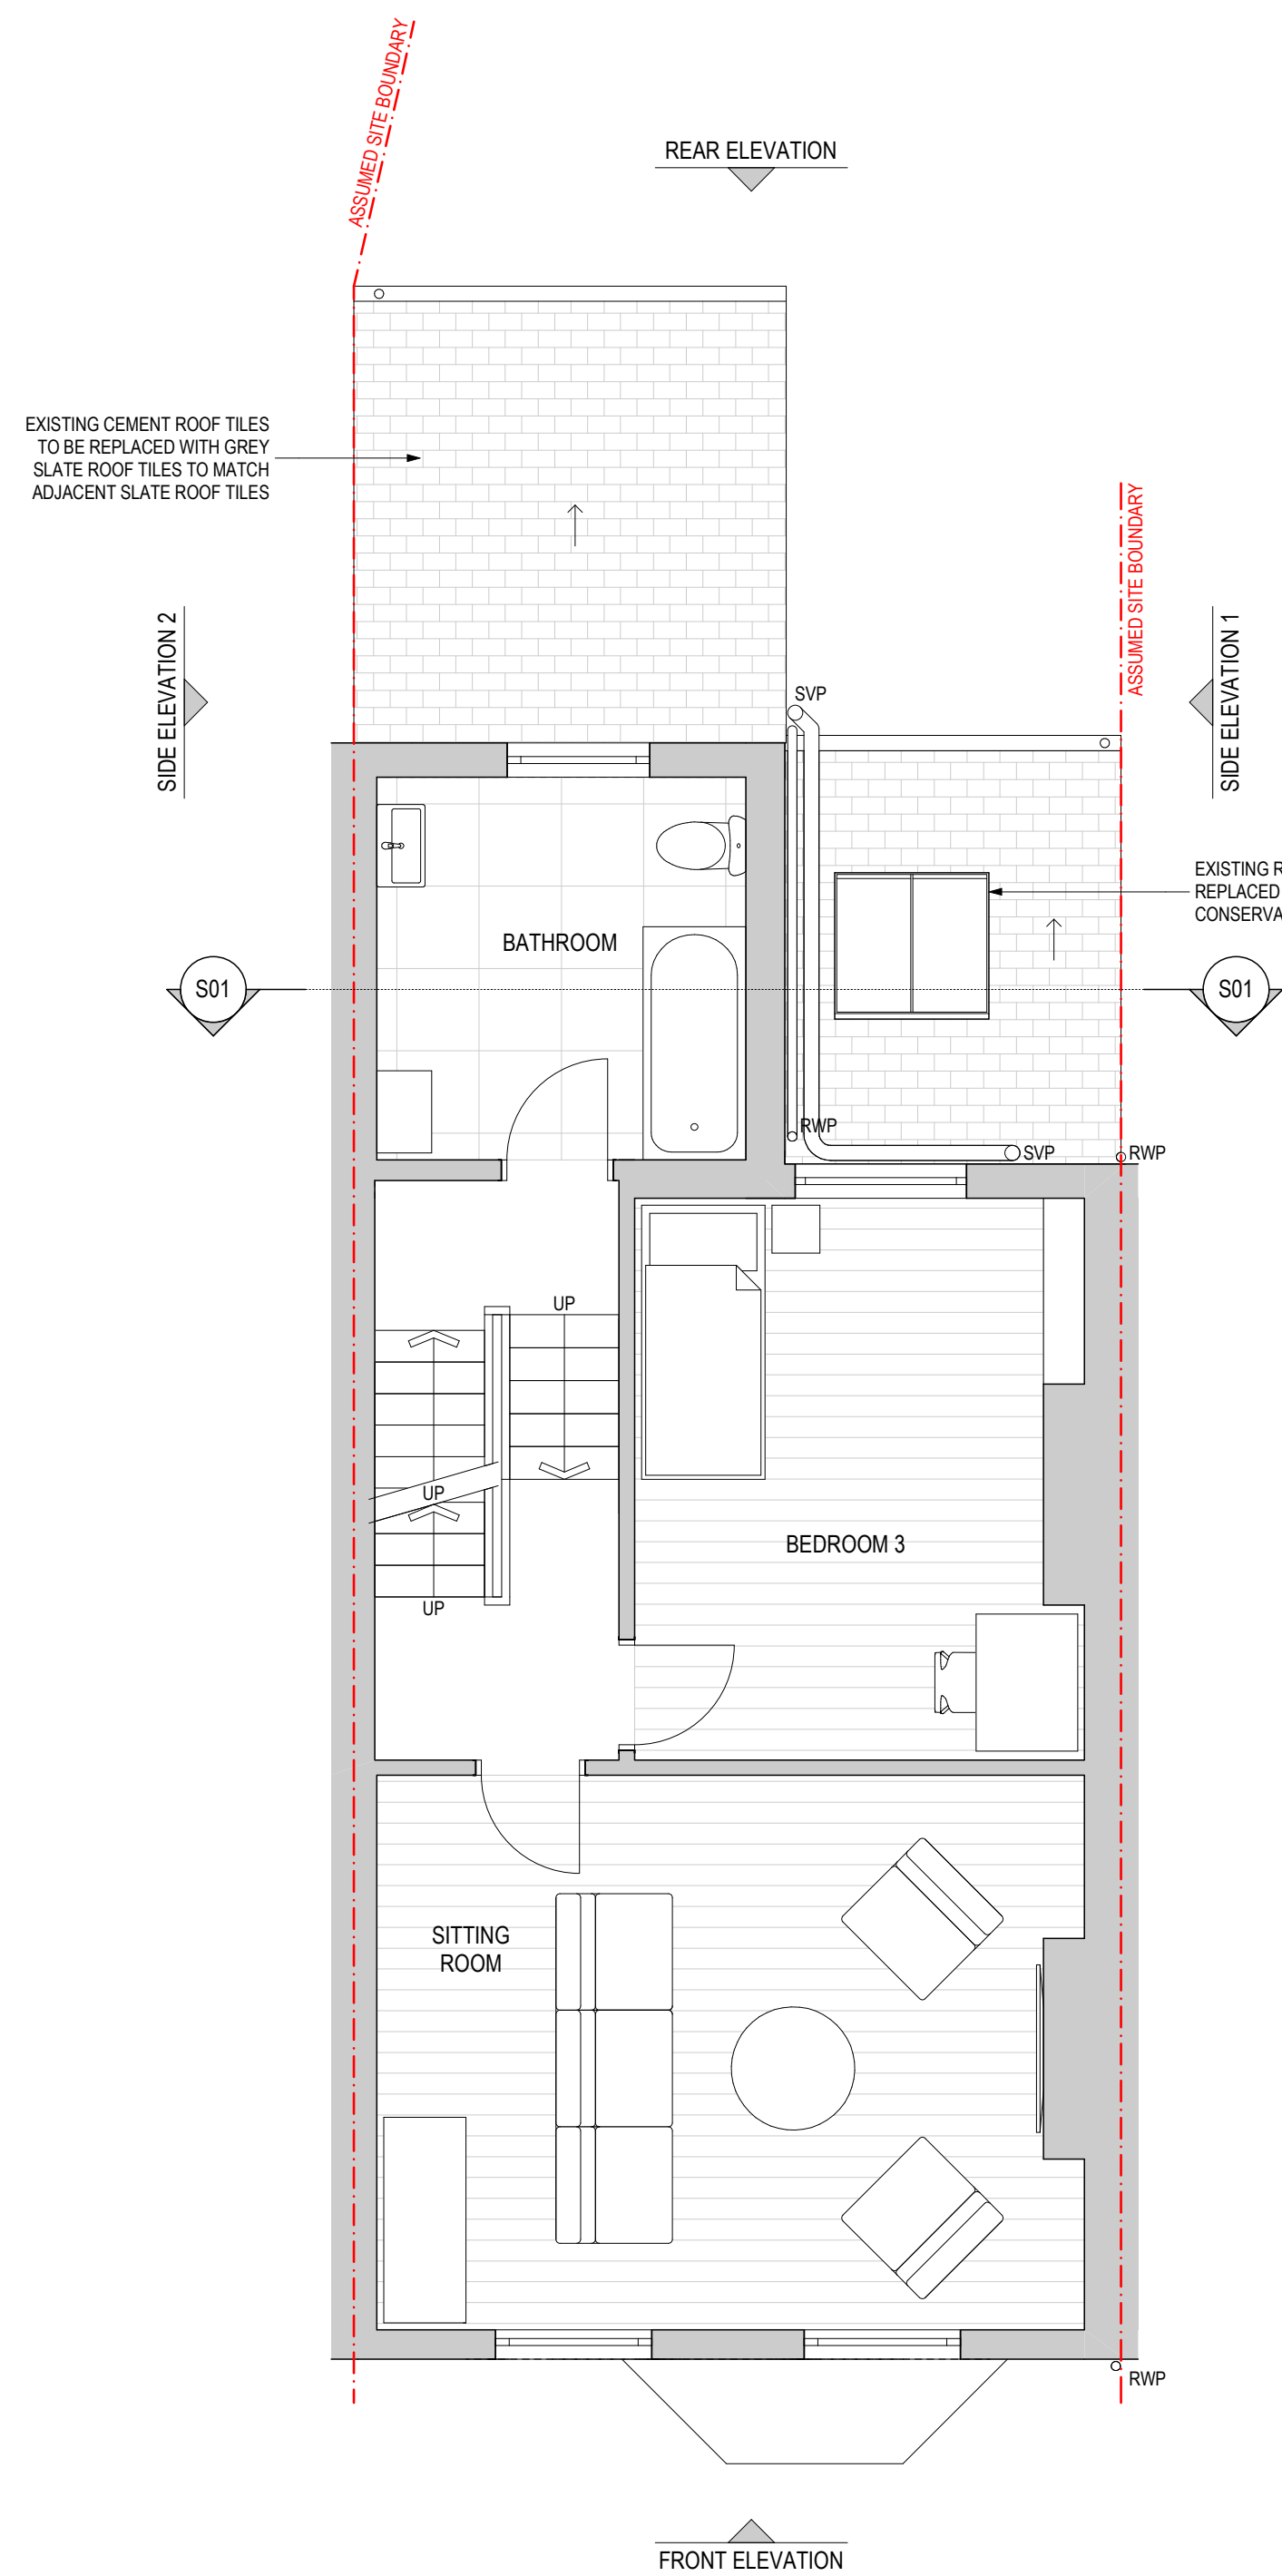


PROPOSED FIRST FLOOR PLAN
SCALE 1:50 @ A1

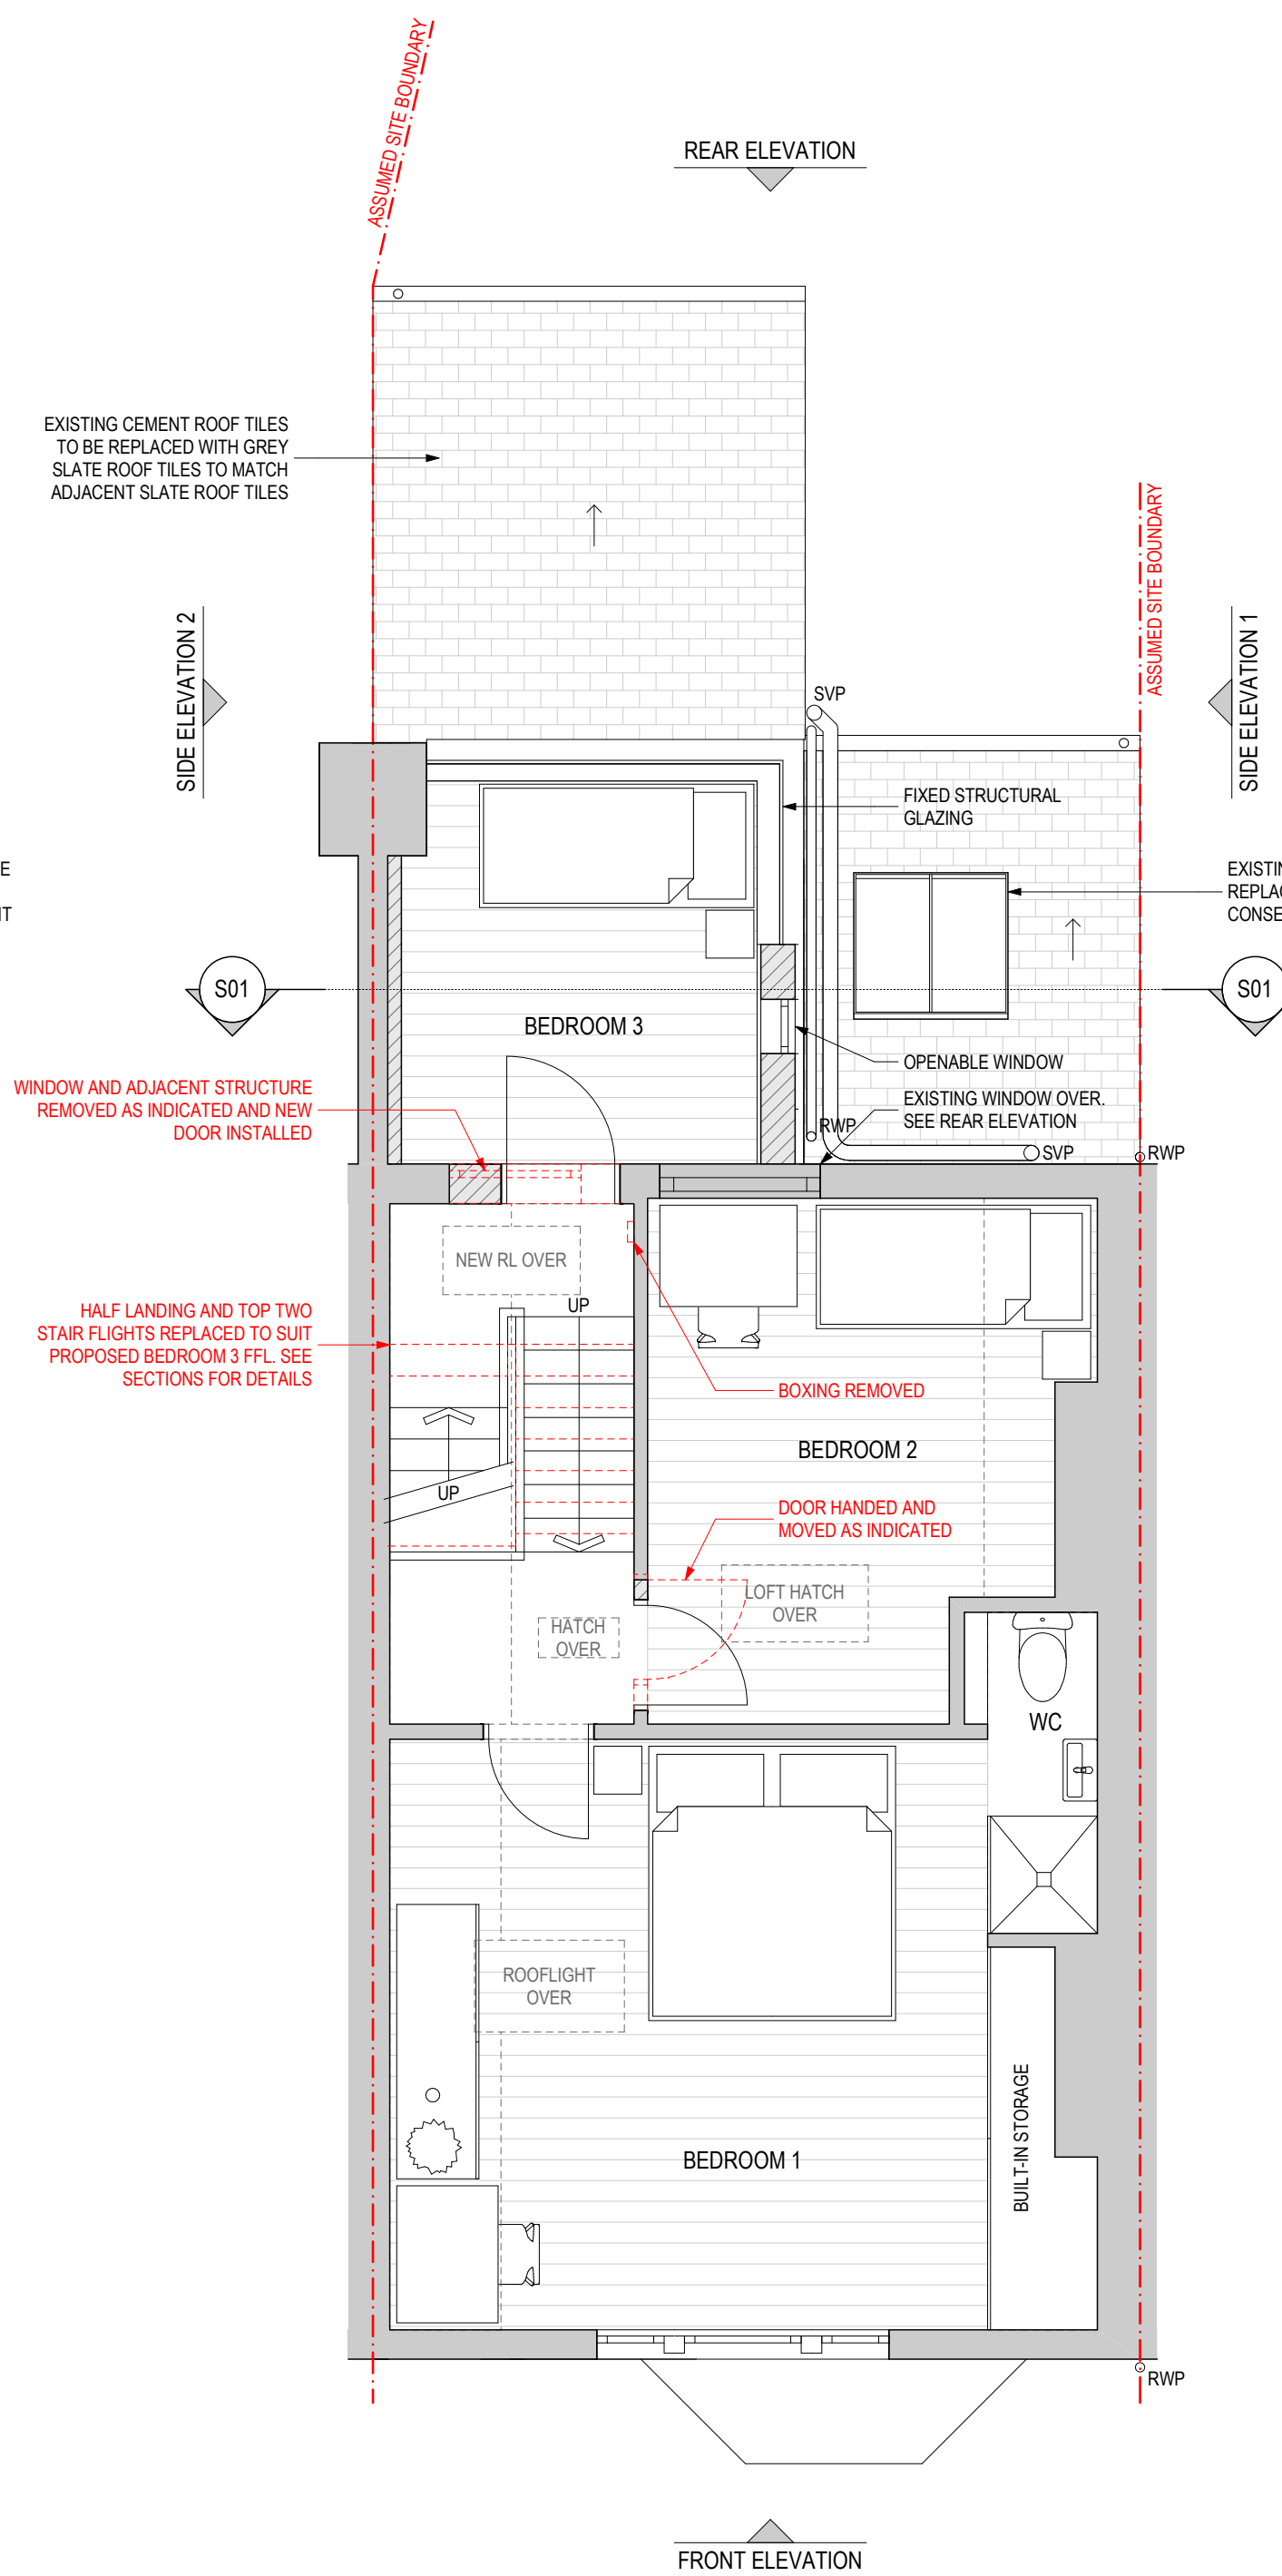

PROPOSED SECOND FLOOR PLAN
SCALE 1:50 @ A1

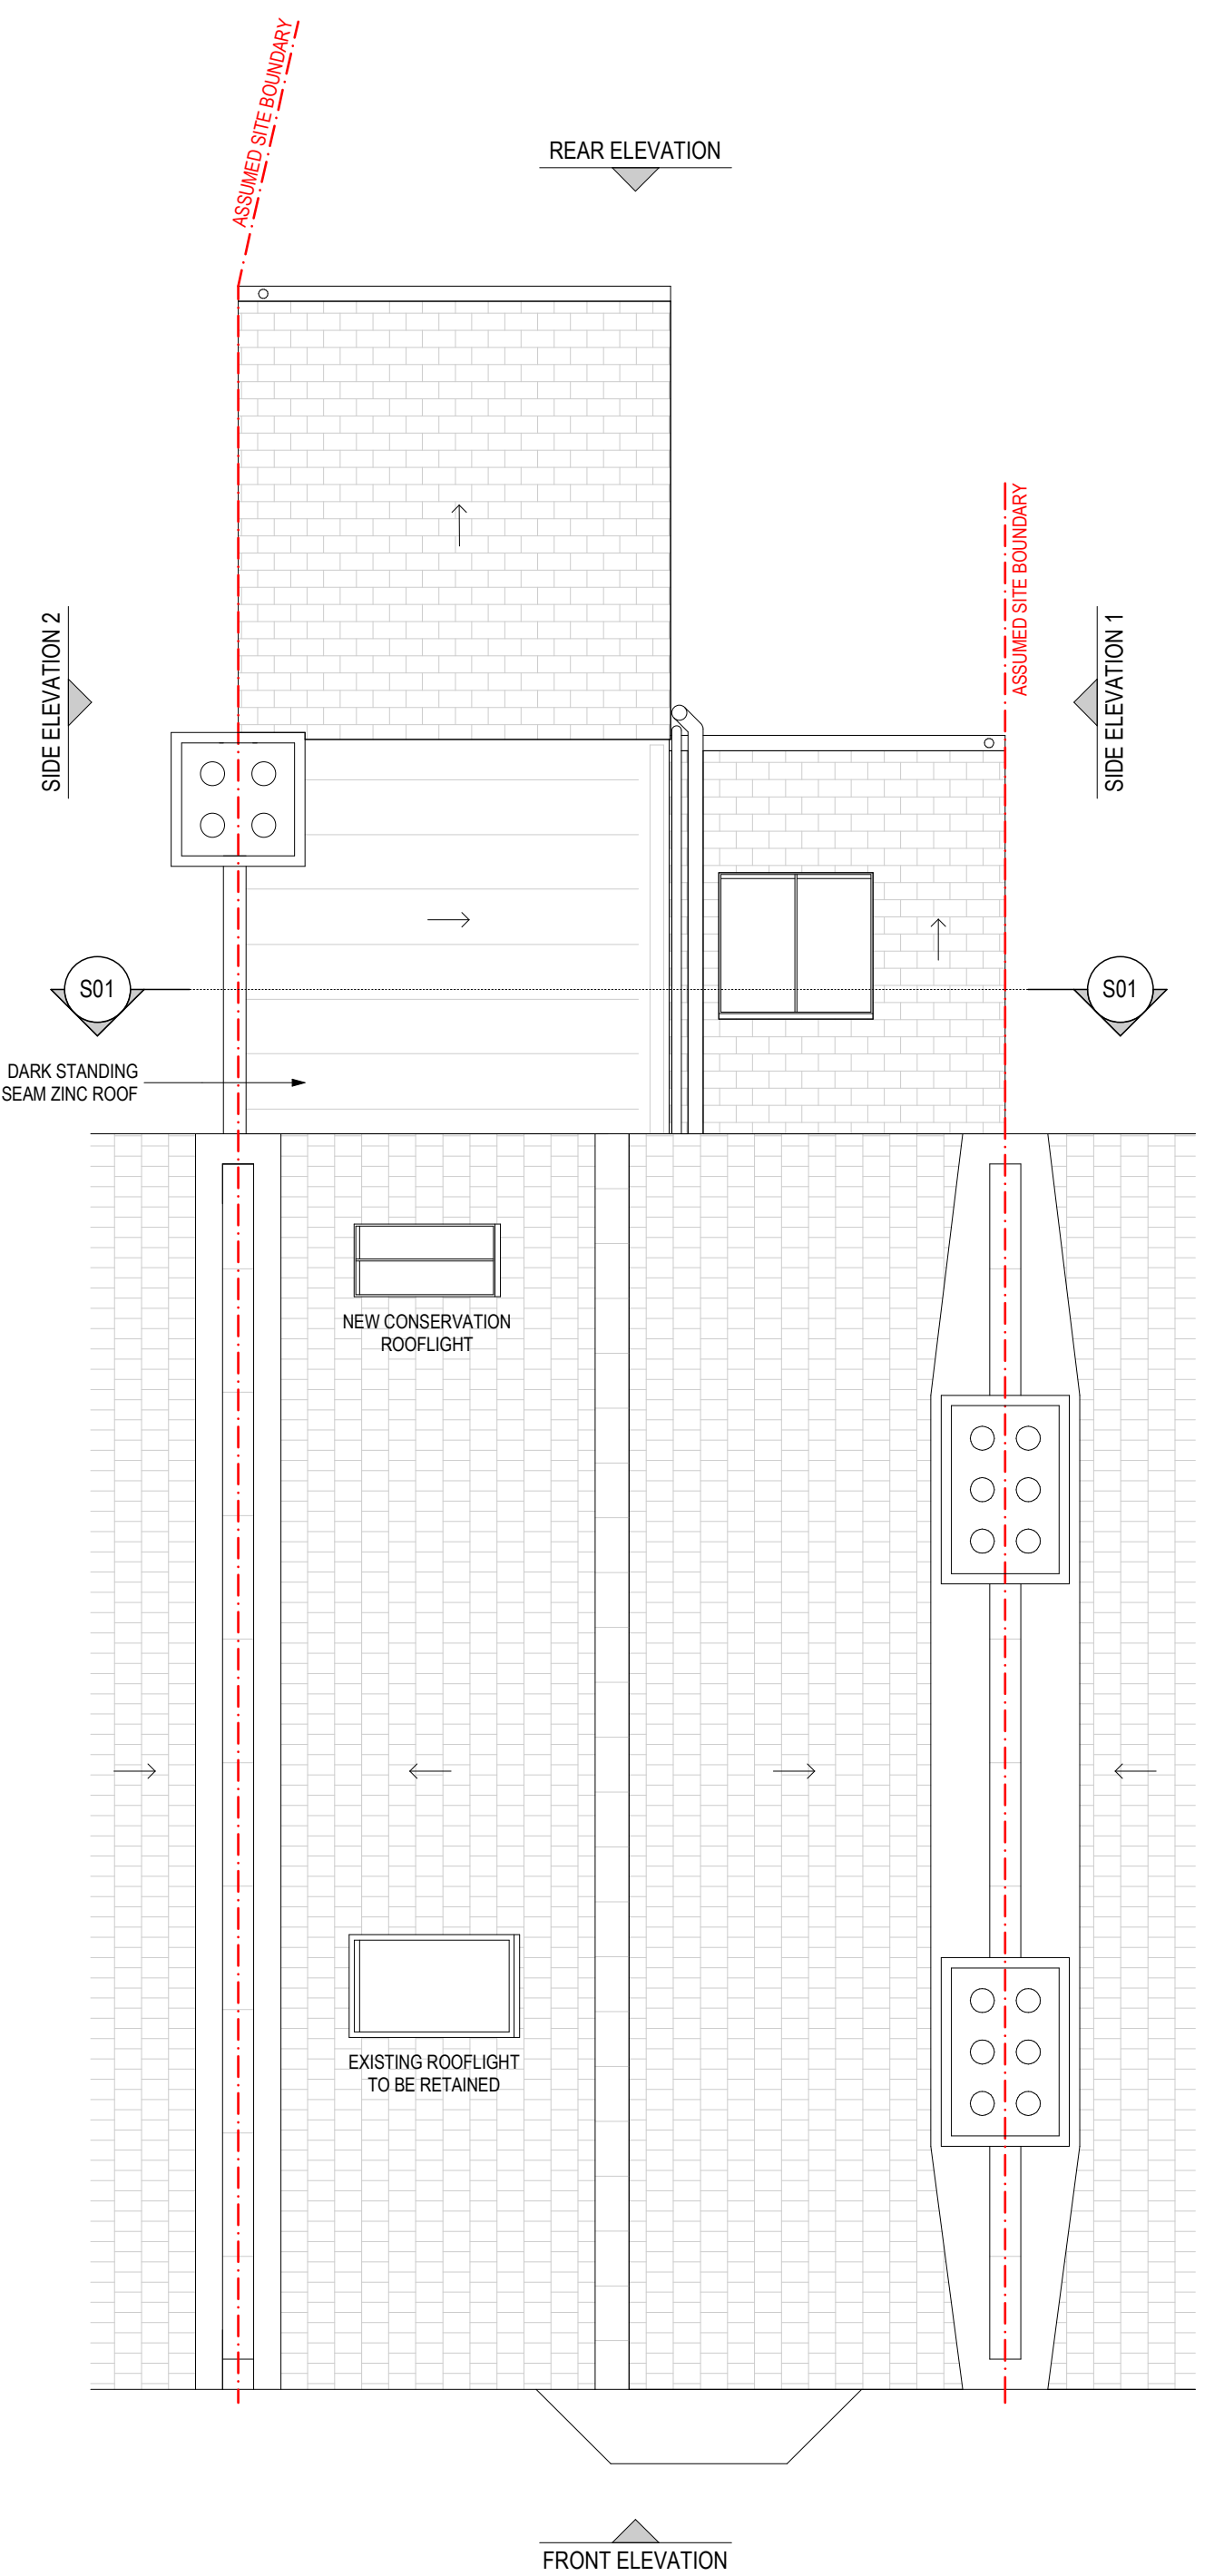

PROPOSED ROOF PLAN
SCALE 1:50 @ A1

 

		GRIP Architecture + Design Ltd 25 Cornhill Court 49 Crothall Close London W13 4BG UK t: 0208 886 0012 e: info@gripdesign.co.uk w: www.gripdesign.co.uk	
Stage			
PLANNING			
Project			
88 Florence Road, London, N4 4DP			
Drawn P/JG		Scale 1:50 @ A1	
Date Nov 2022			
Drawing No GRIP-131-13		Drawing Title PROPOSED FLOOR PLANS	
Rev A			